




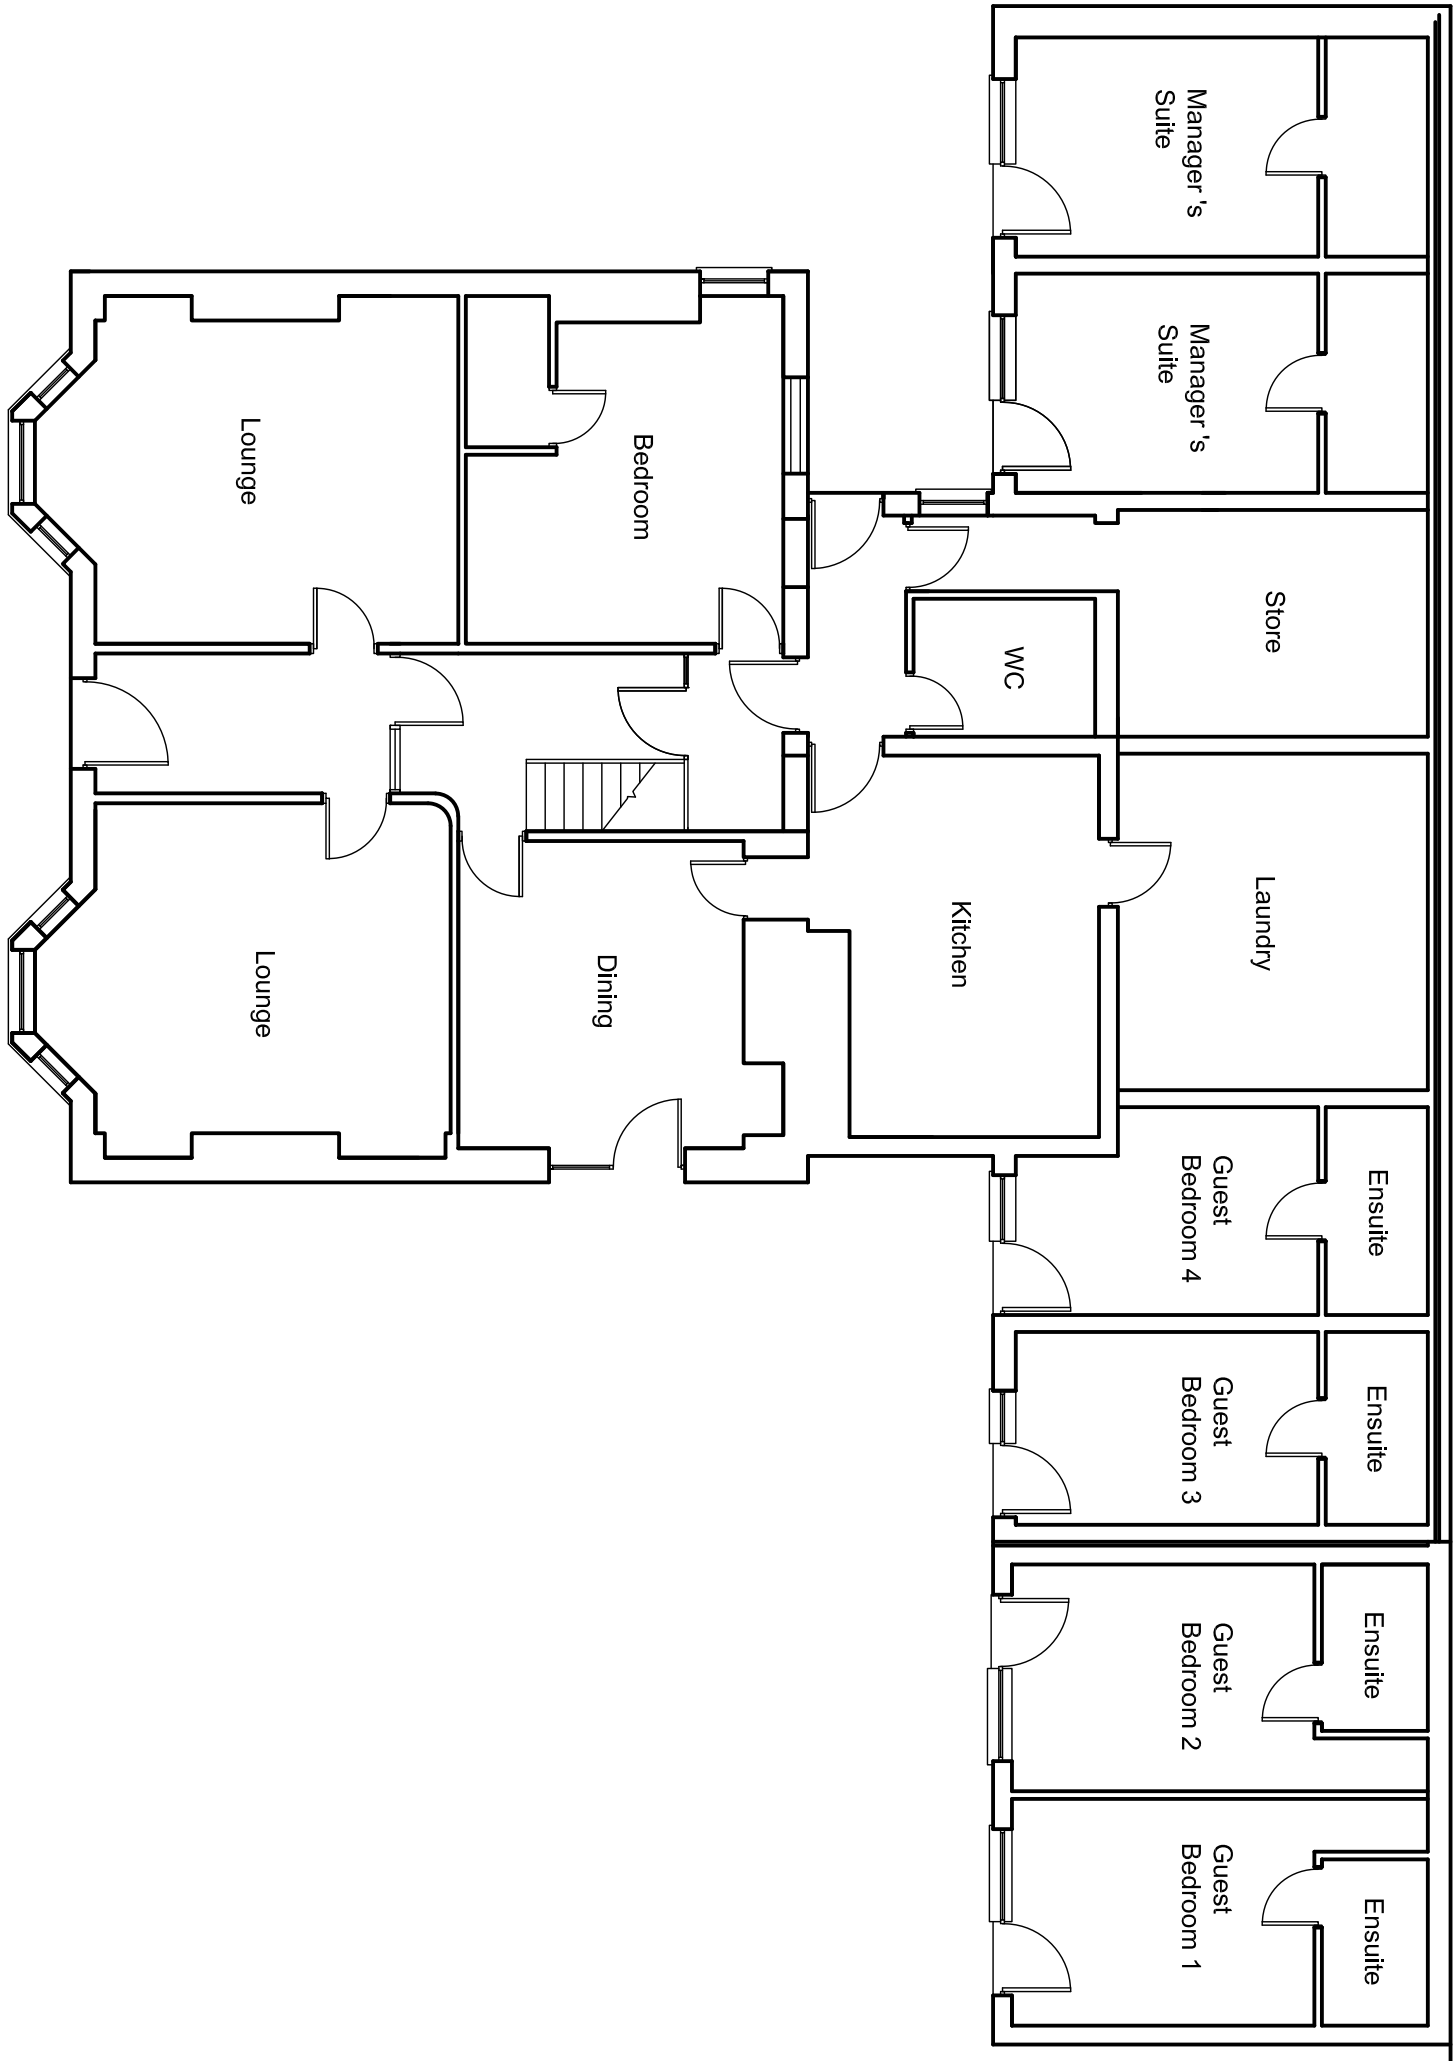


PROPOSED GROUND FLOOR PLAN

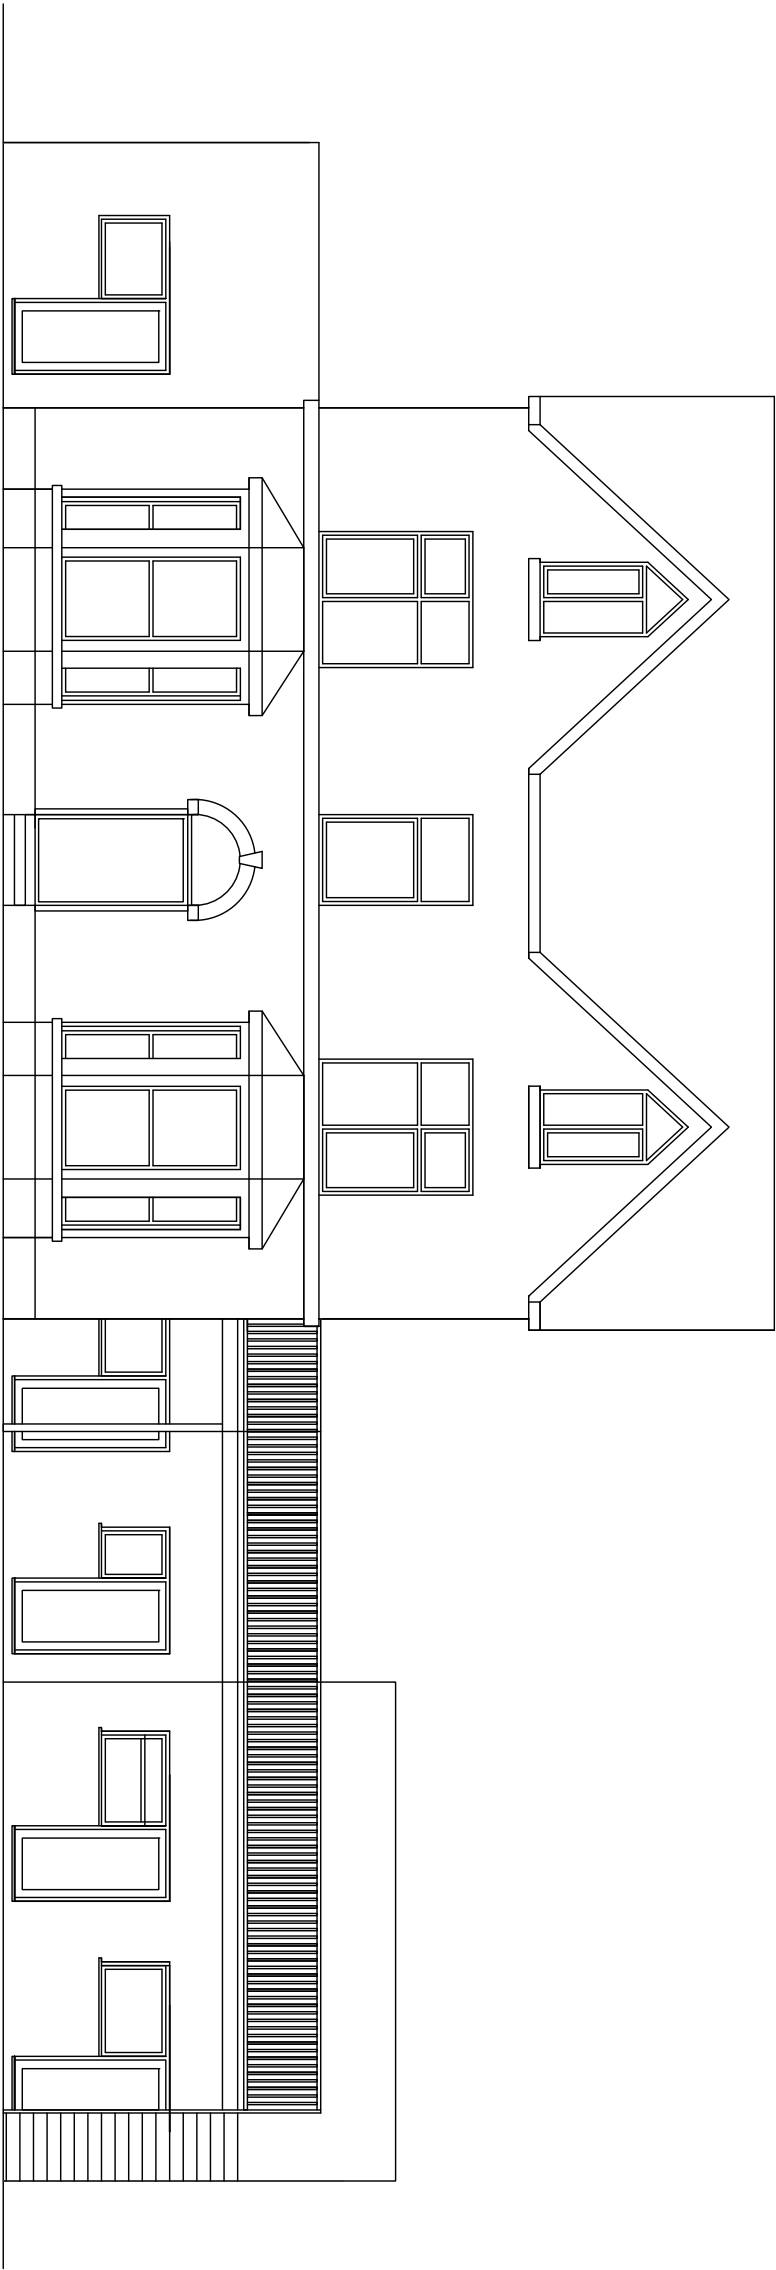


PROPOSED NORTH ELEVATION

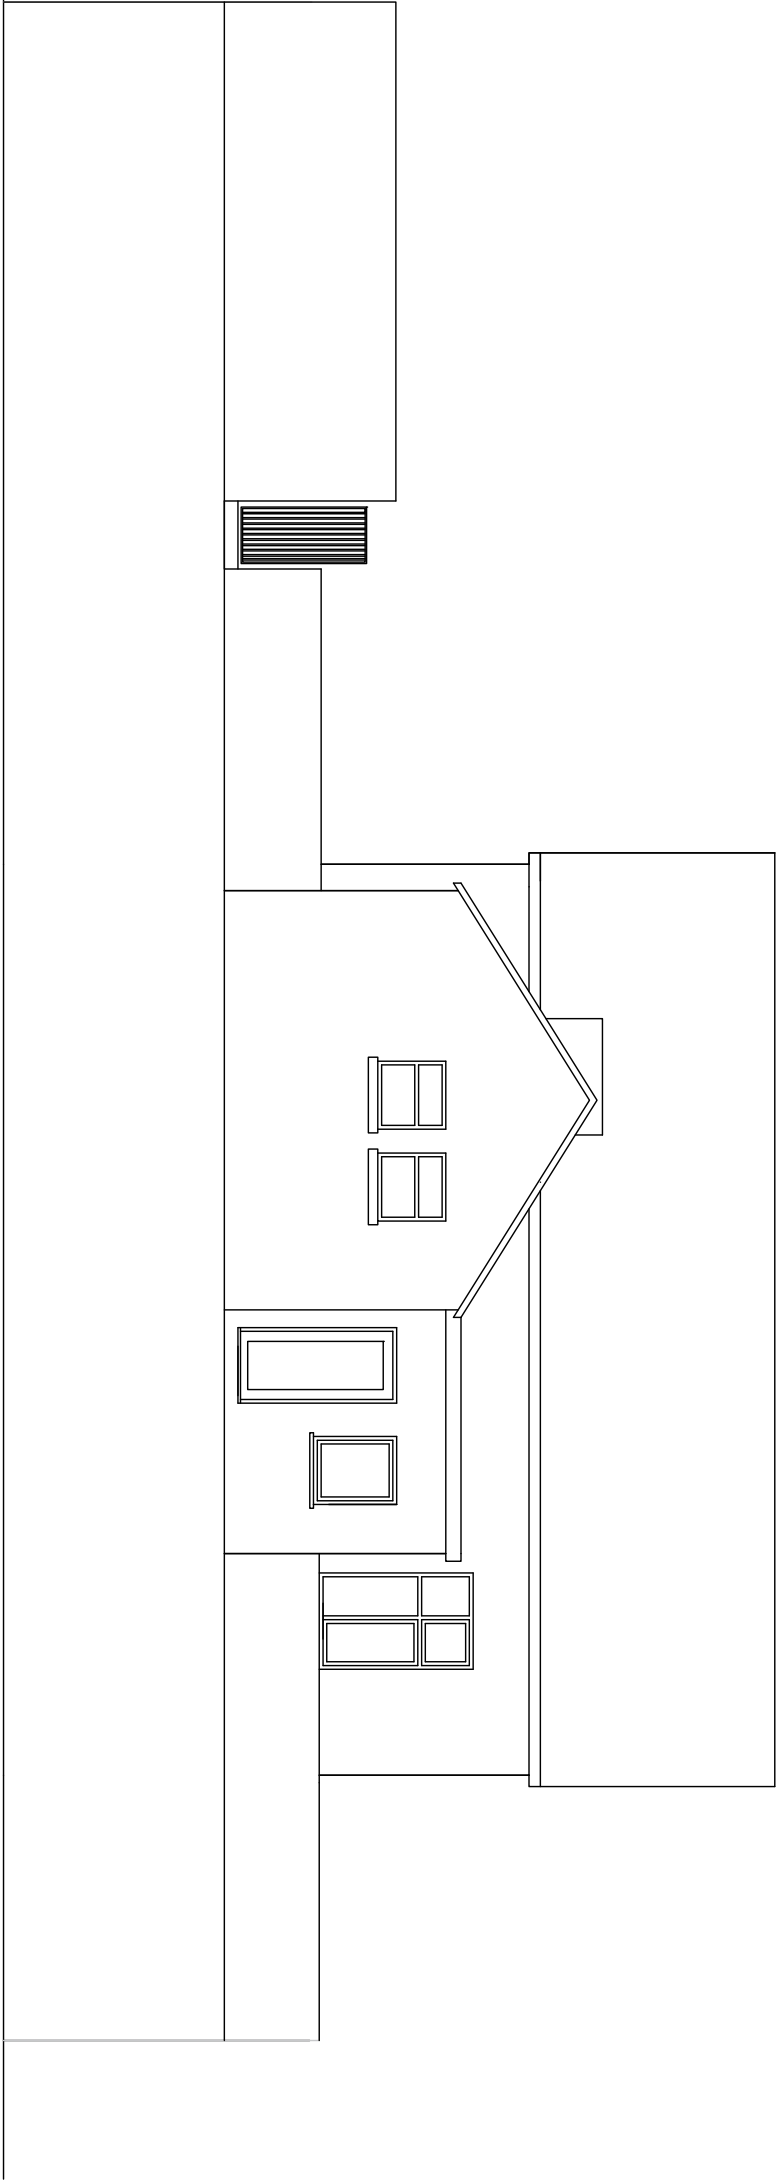


PROPOSED SOUTH ELEVATION

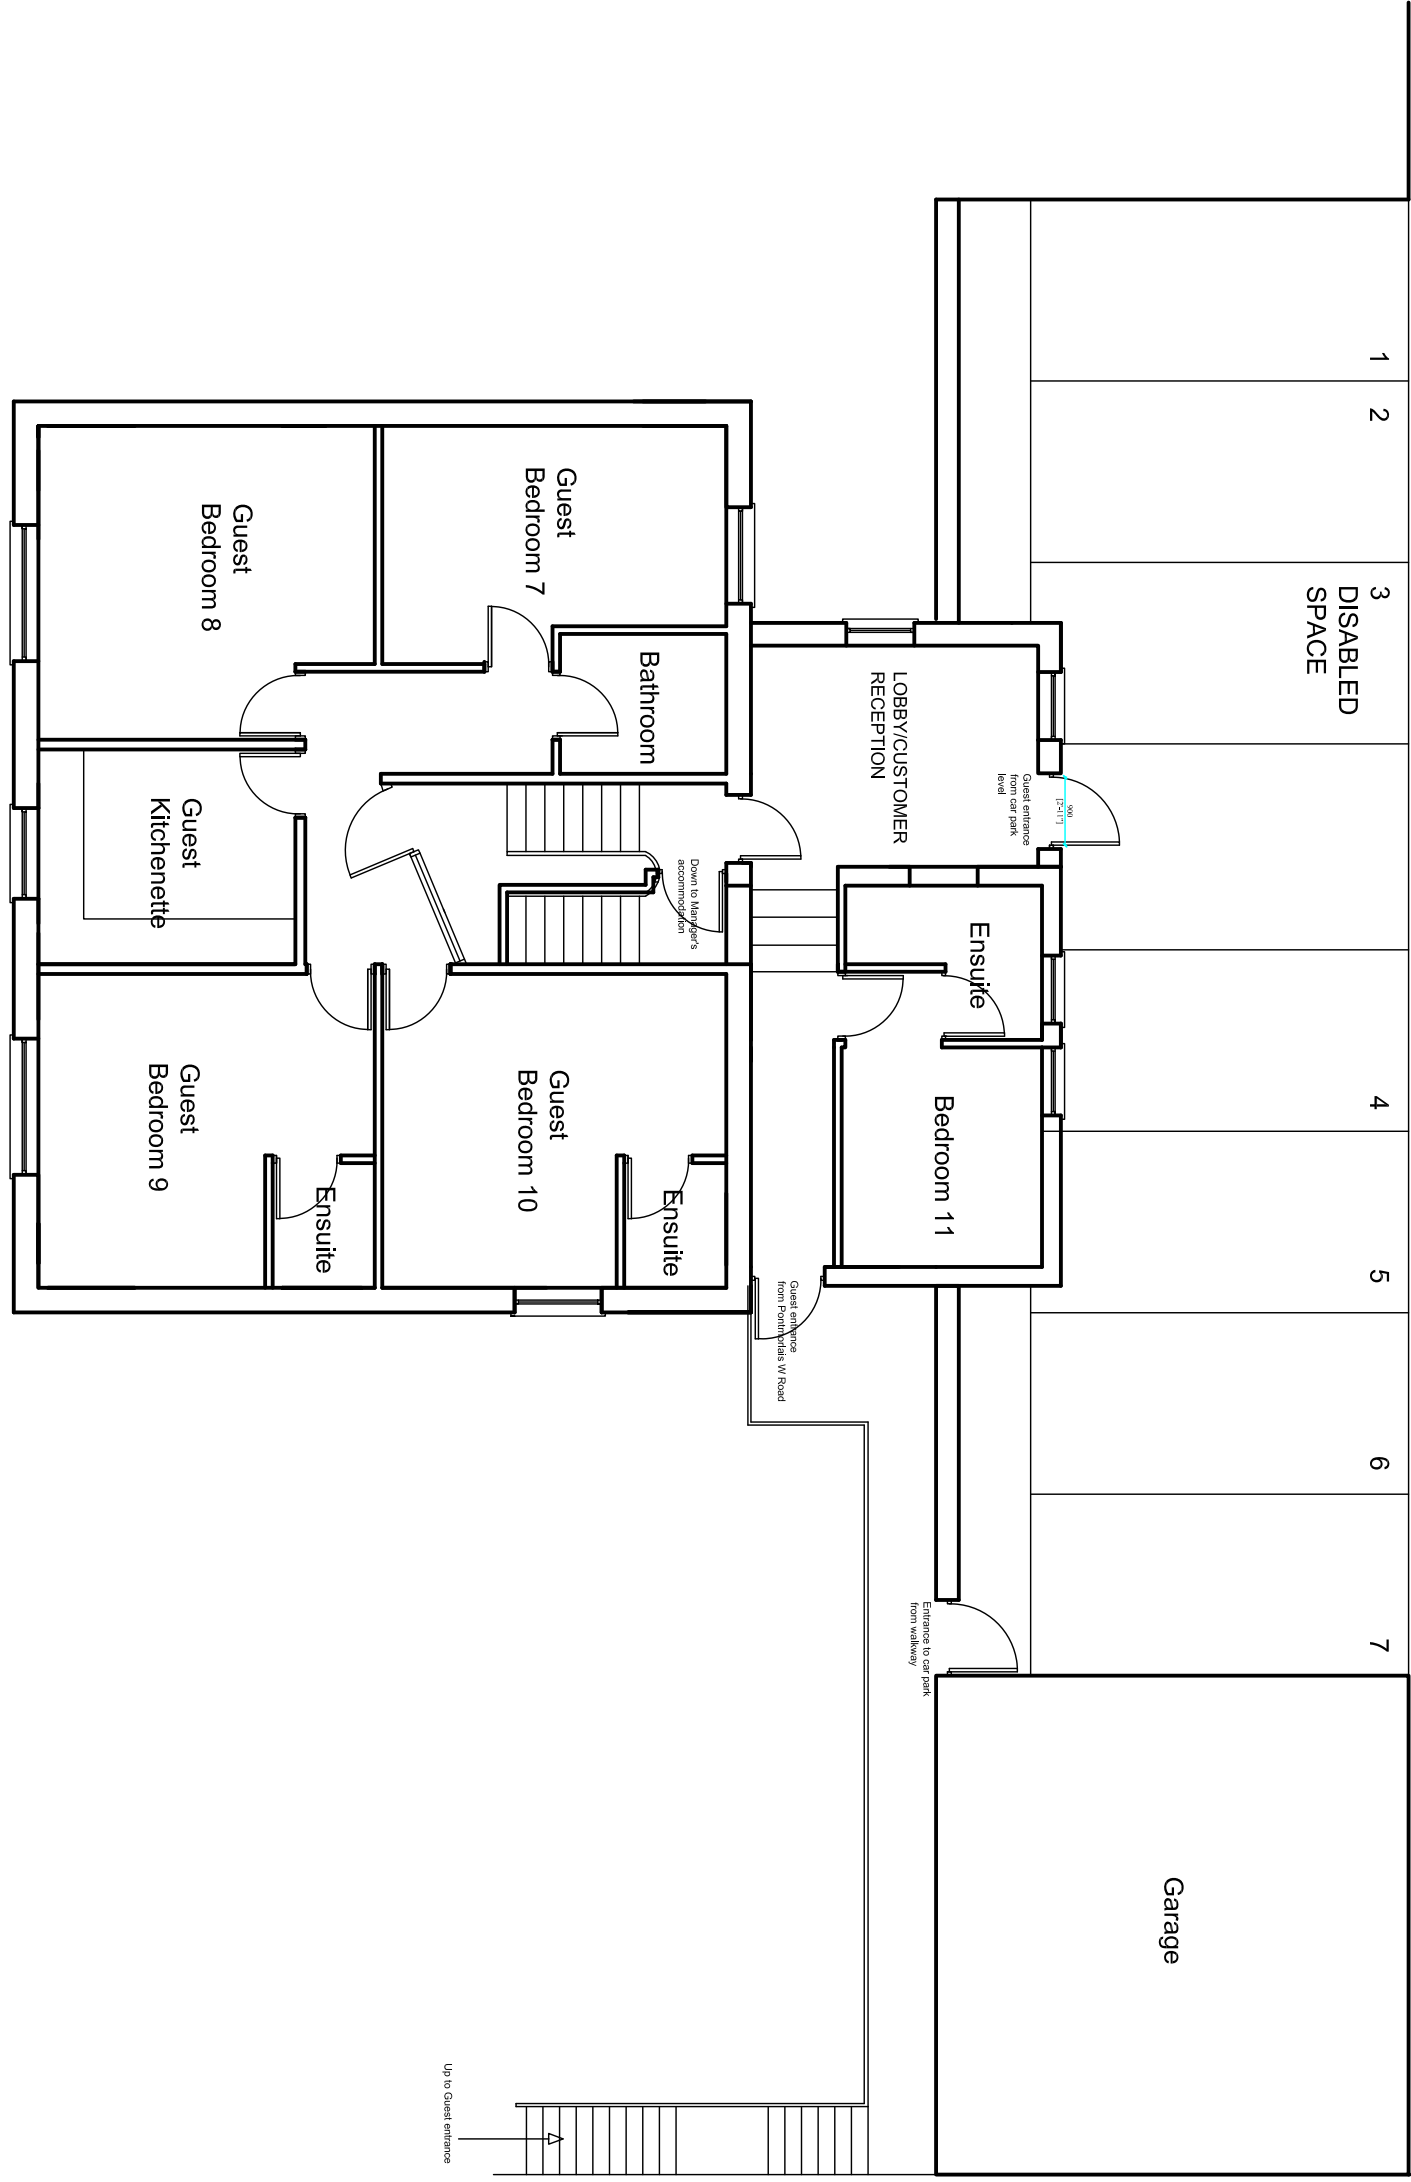


PROPOSED FIRST FLOOR PLAN

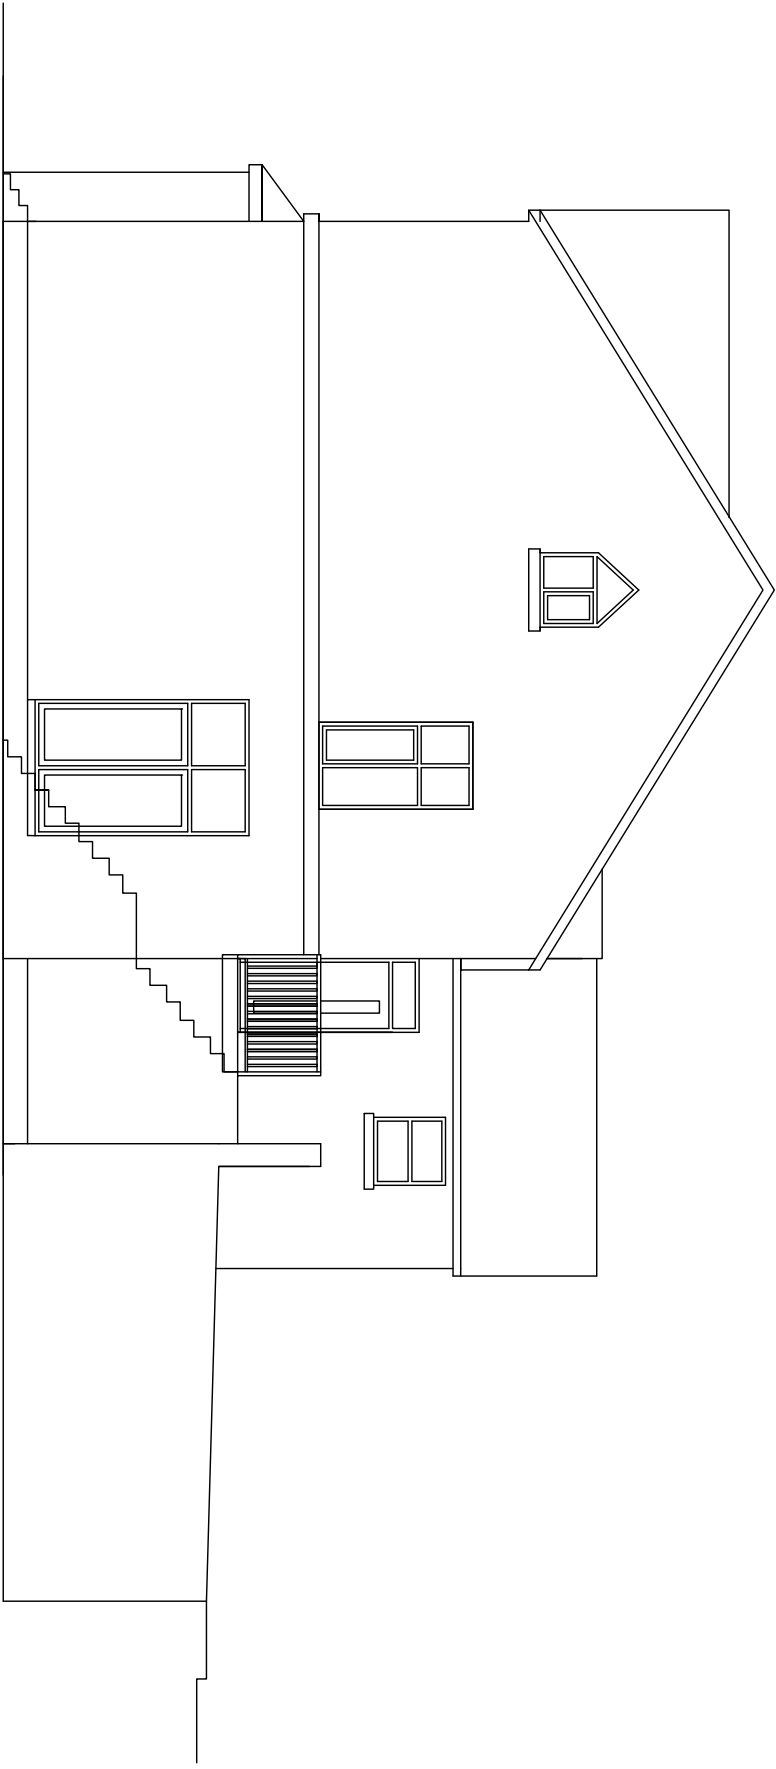


PROPOSED EAST ELEVATION

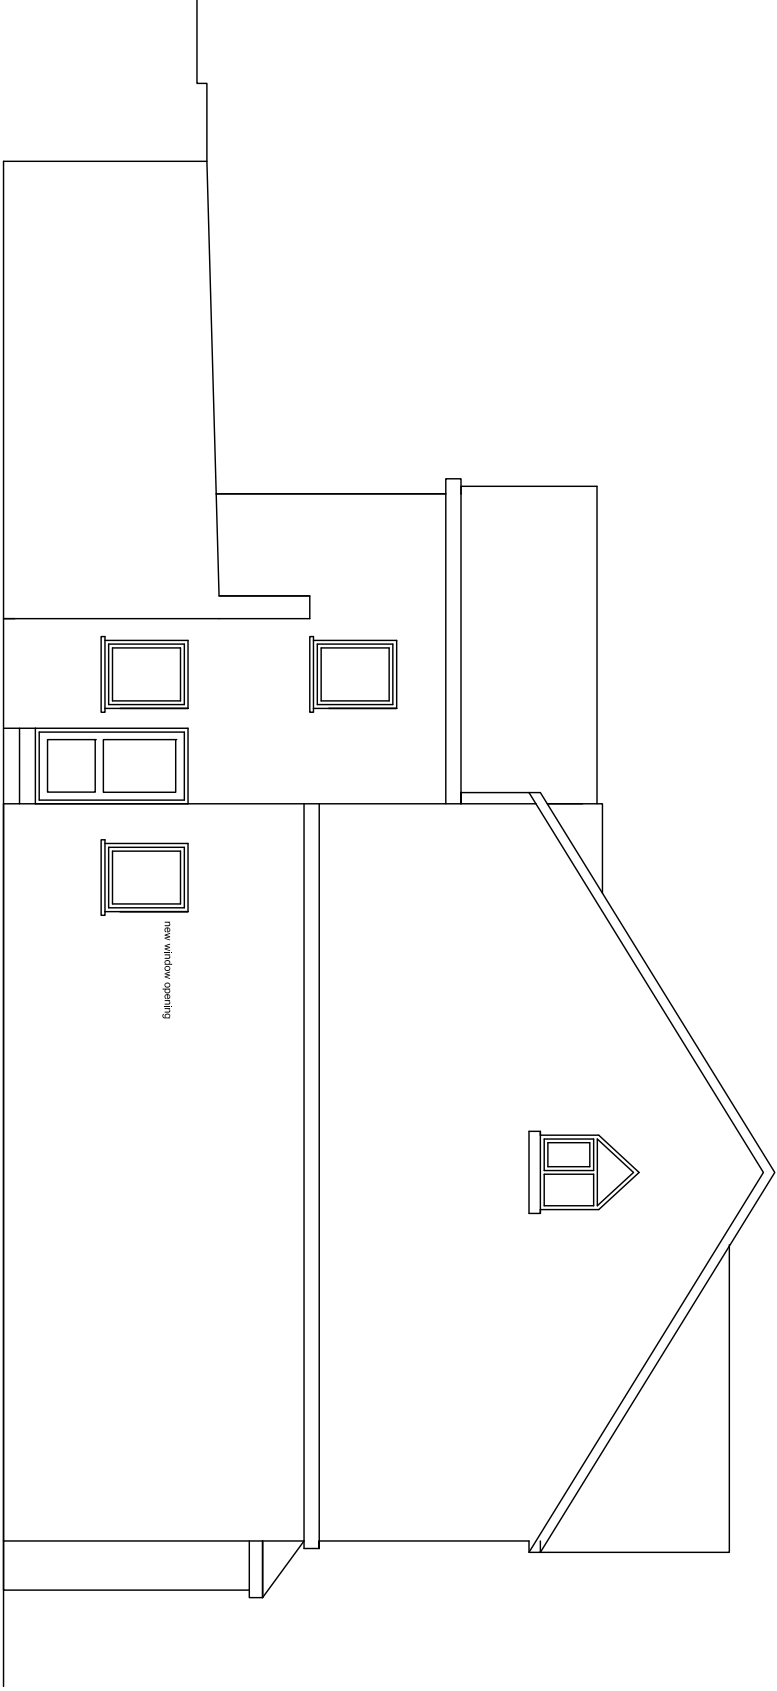

PROPOSED WEST ELEVATION

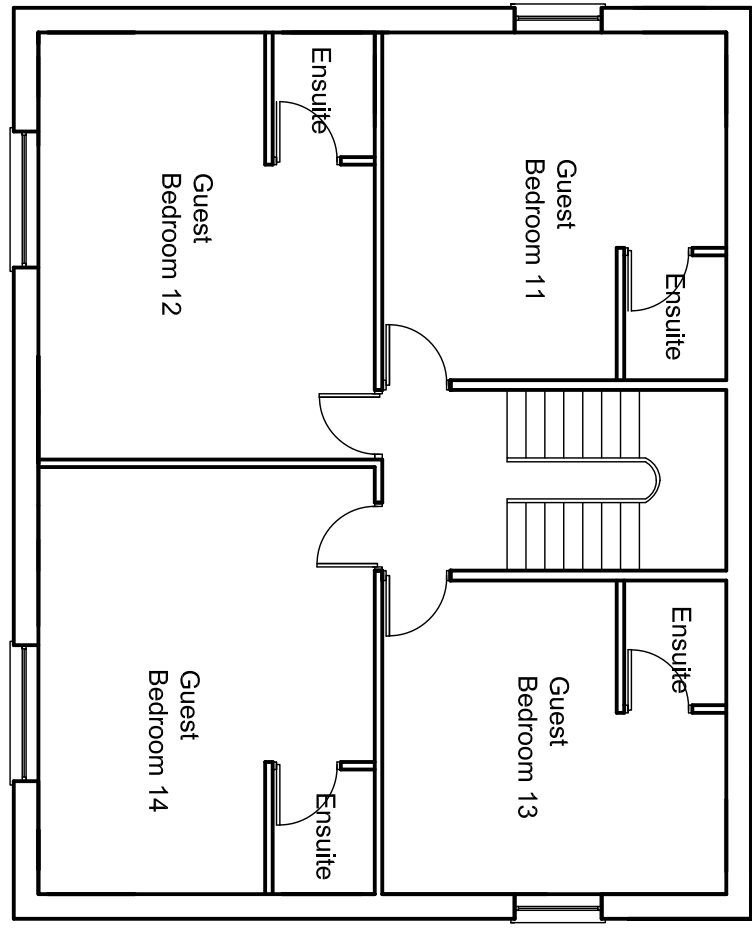

PROPOSED SECOND FLOOR PLAN

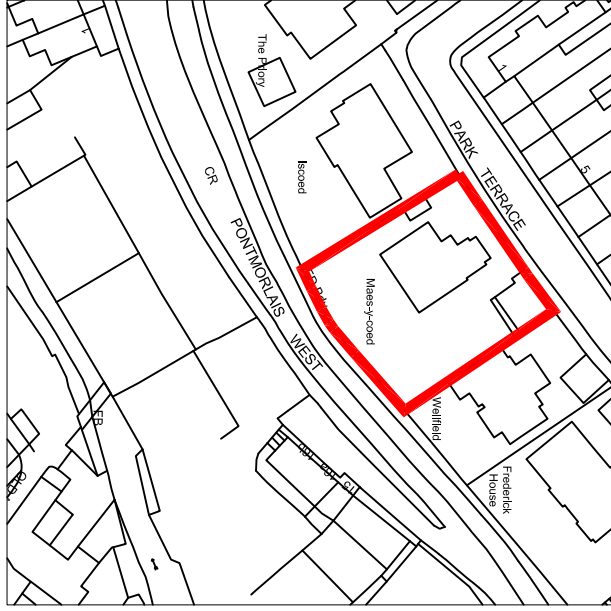

Mr A Rahman
Maesycoad
Park Terrace
Merthyr Tydfil
CF47 8UY

Proposed Floorplans, Elevations and Site Plan

Proposed Extensions

Scale: 1:100 1:50 1:1250 Date: September 24
Drawing No. /24/03