




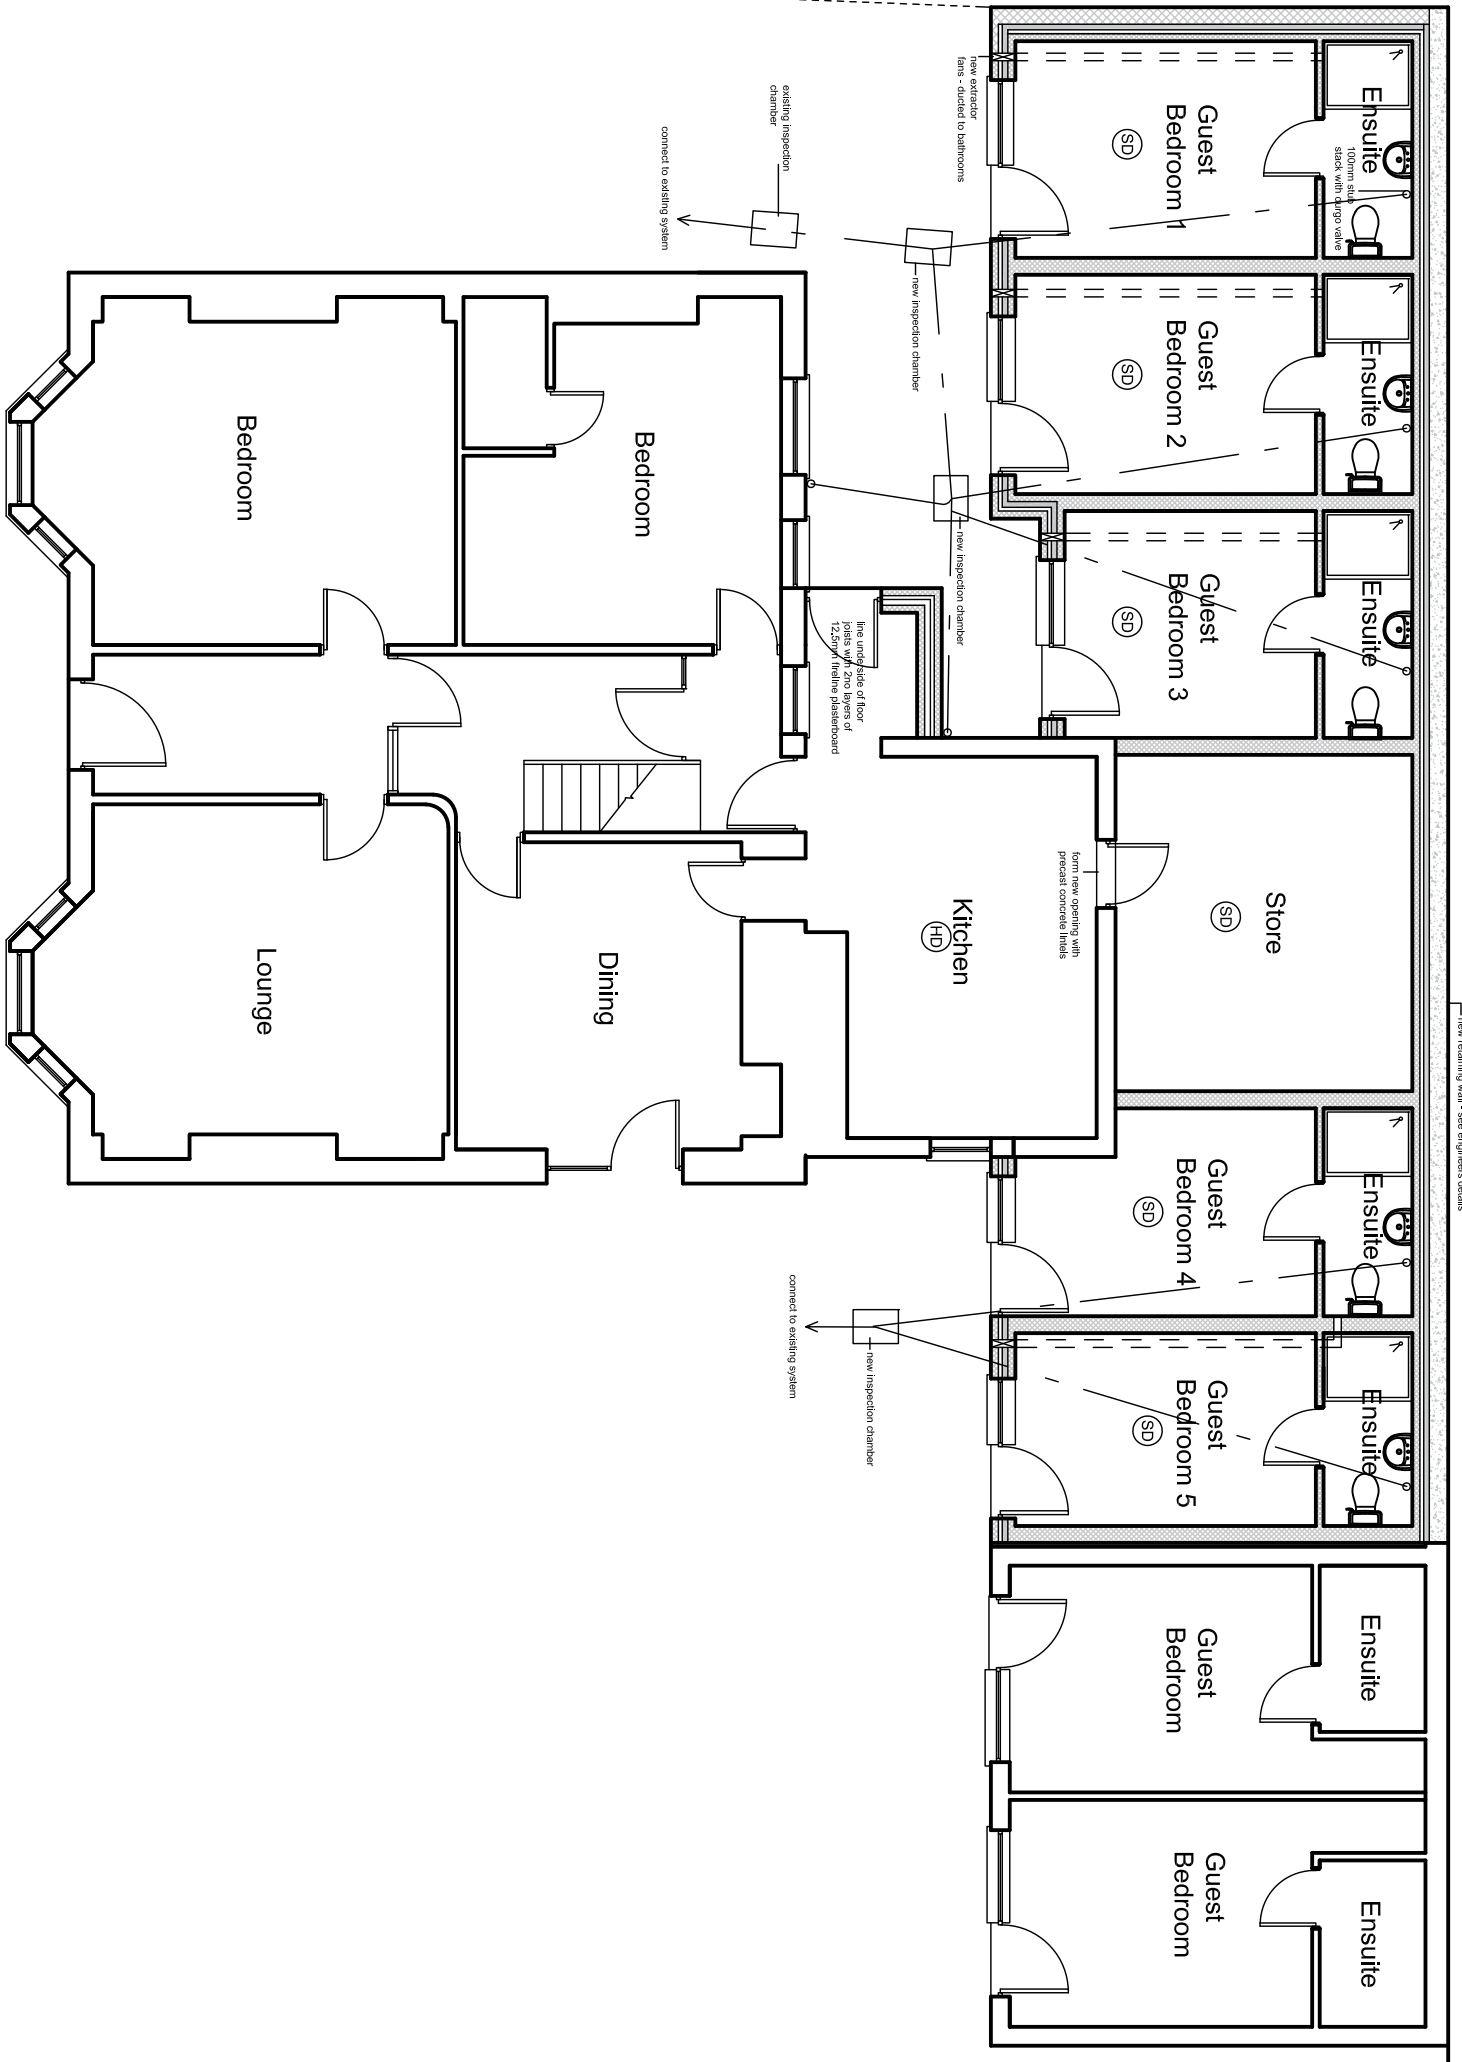


PROPOSED GROUND FLOOR PLAN

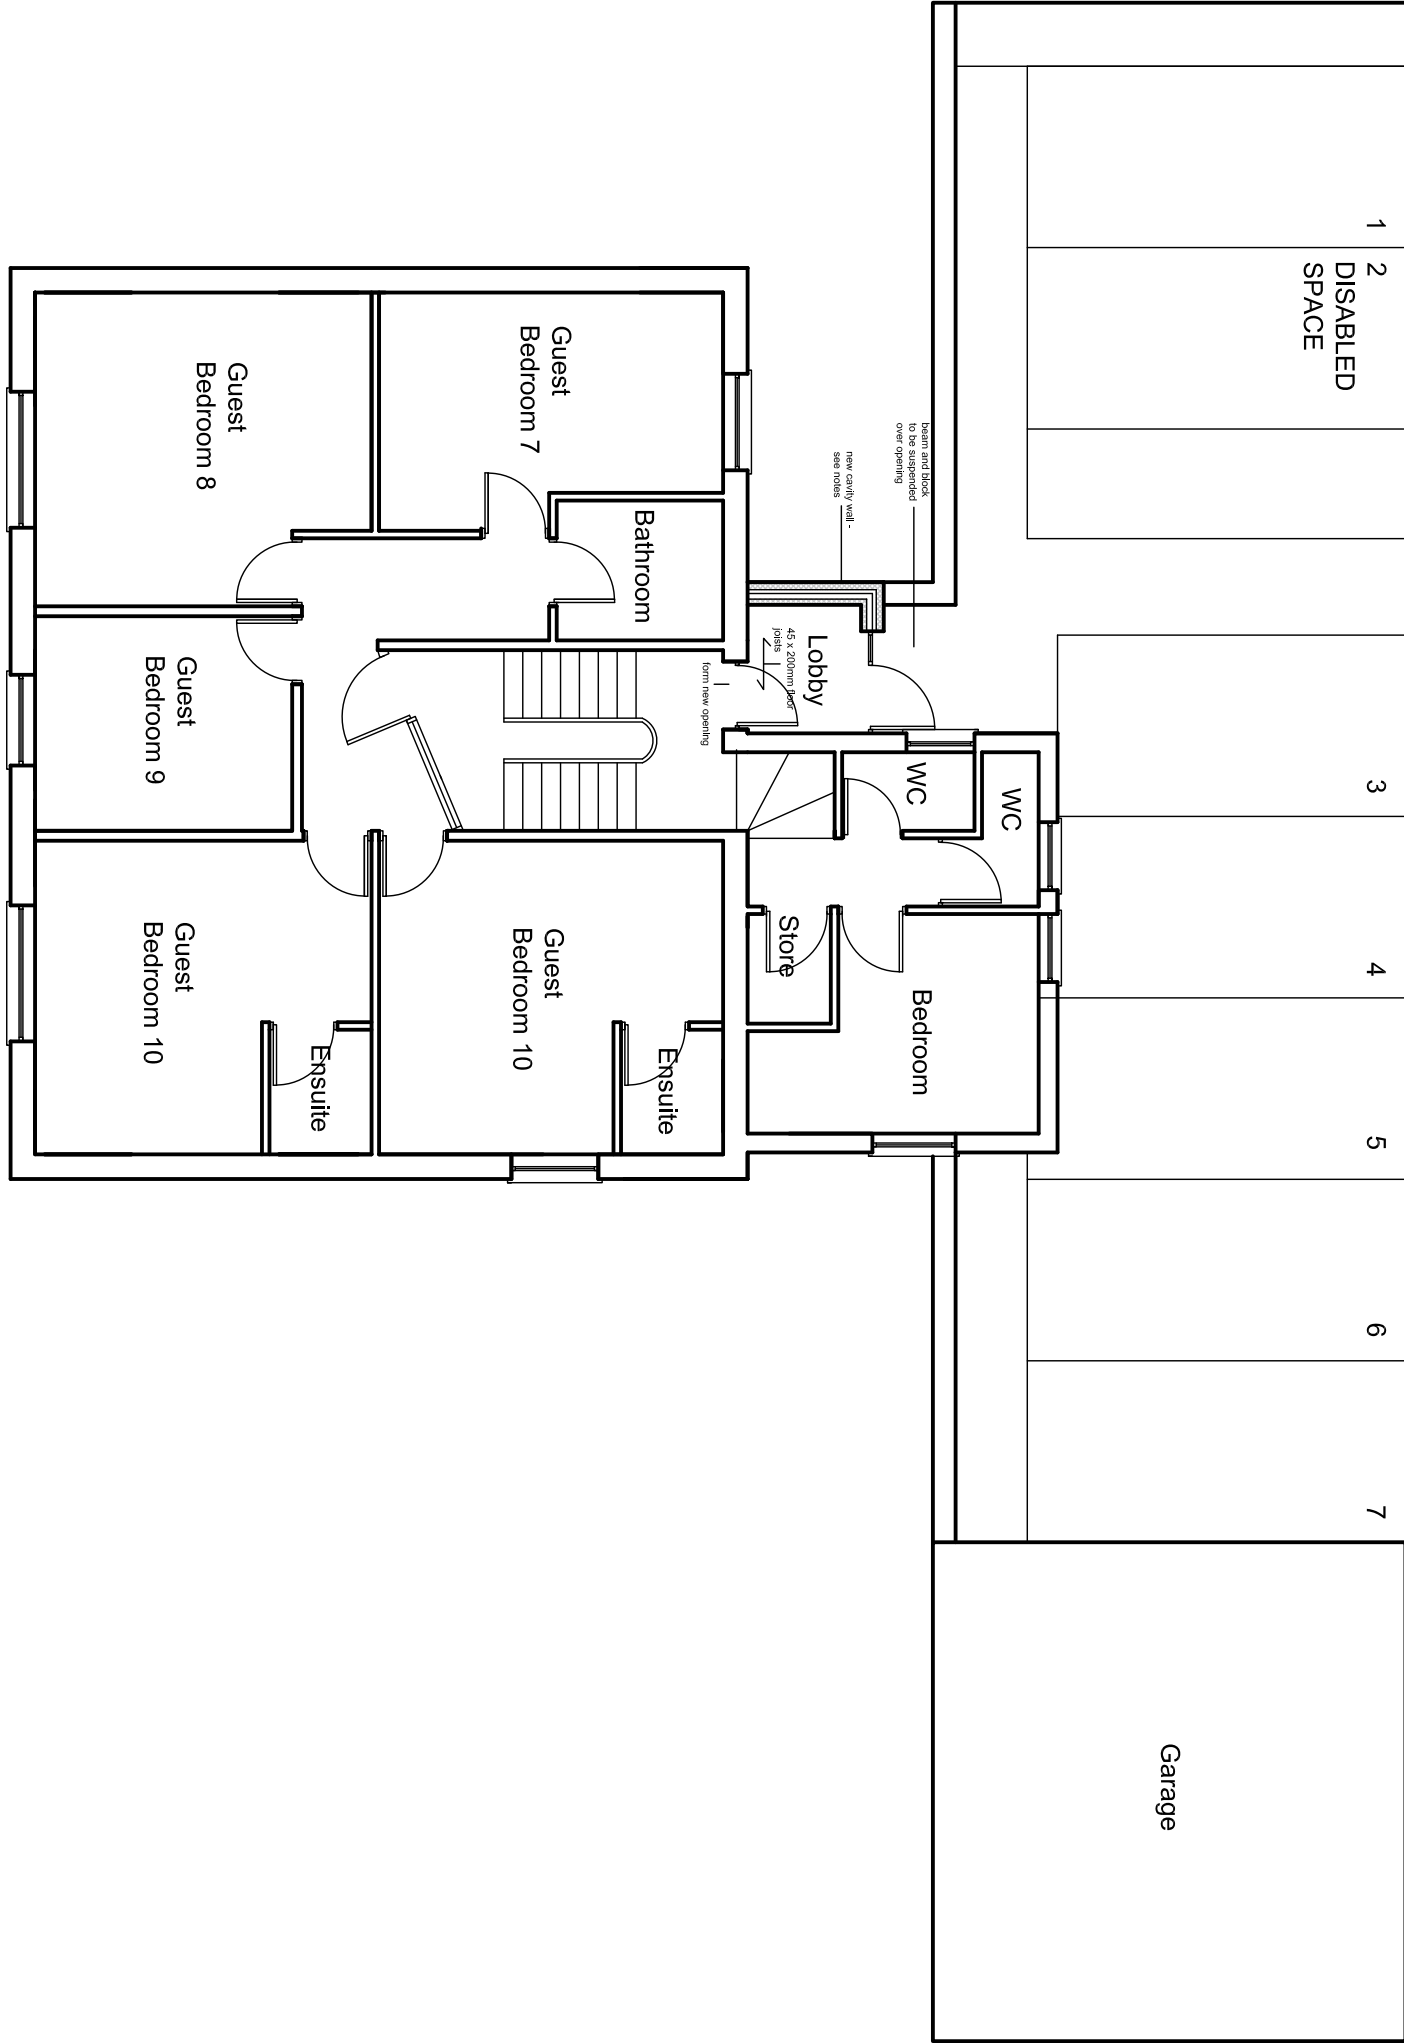


PROPOSED FIRST FLOOR PLAN

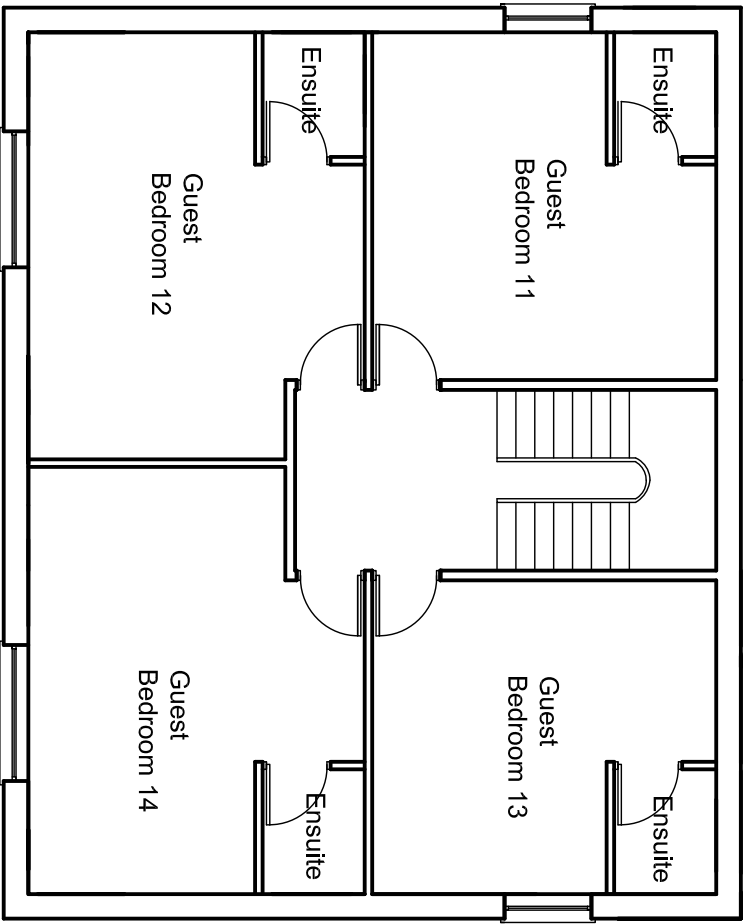


PROPOSED SECOND FLOOR PLAN

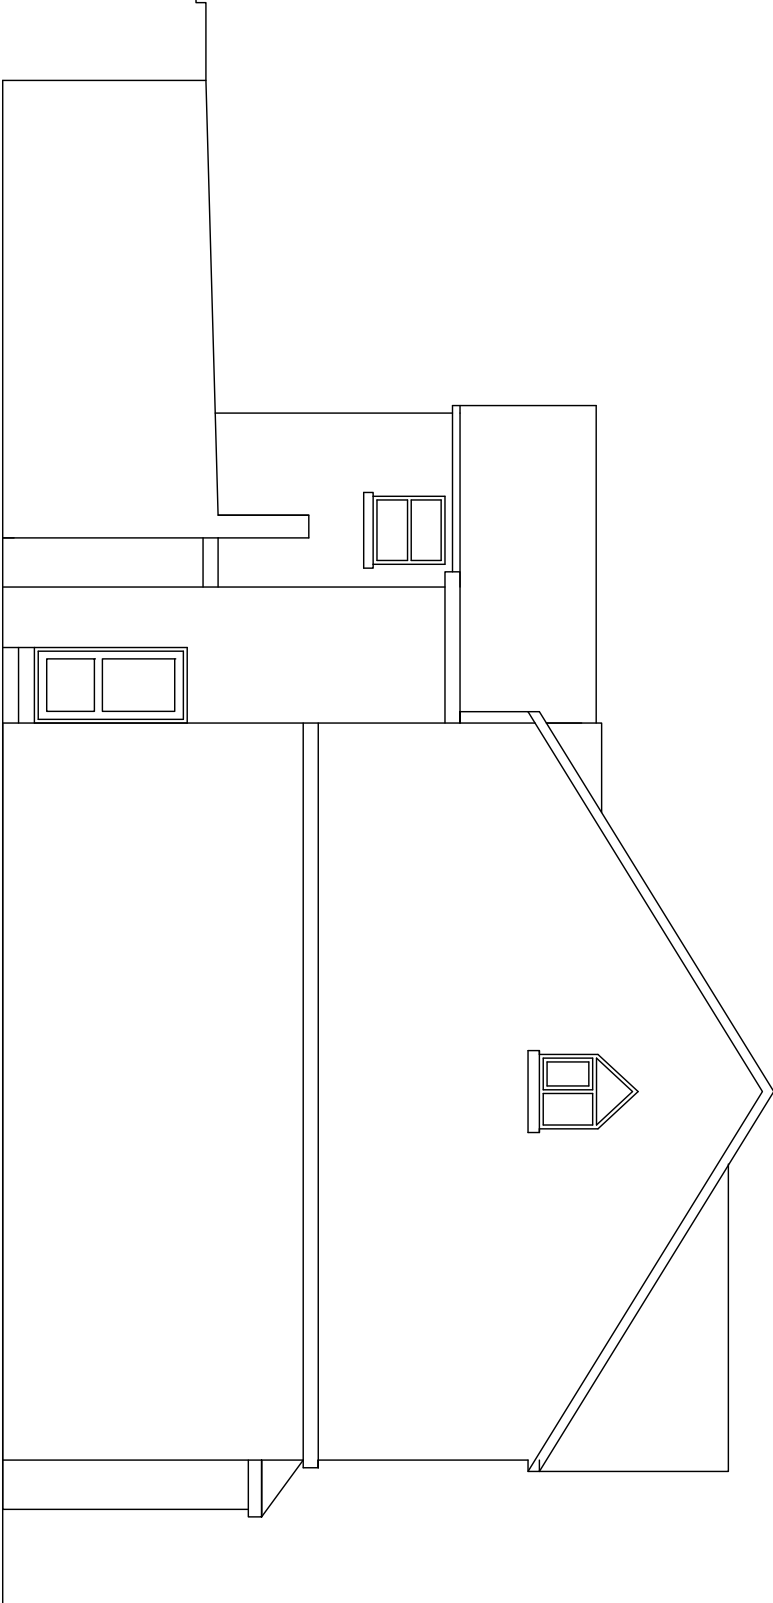


PROPOSED WEST ELEVATION

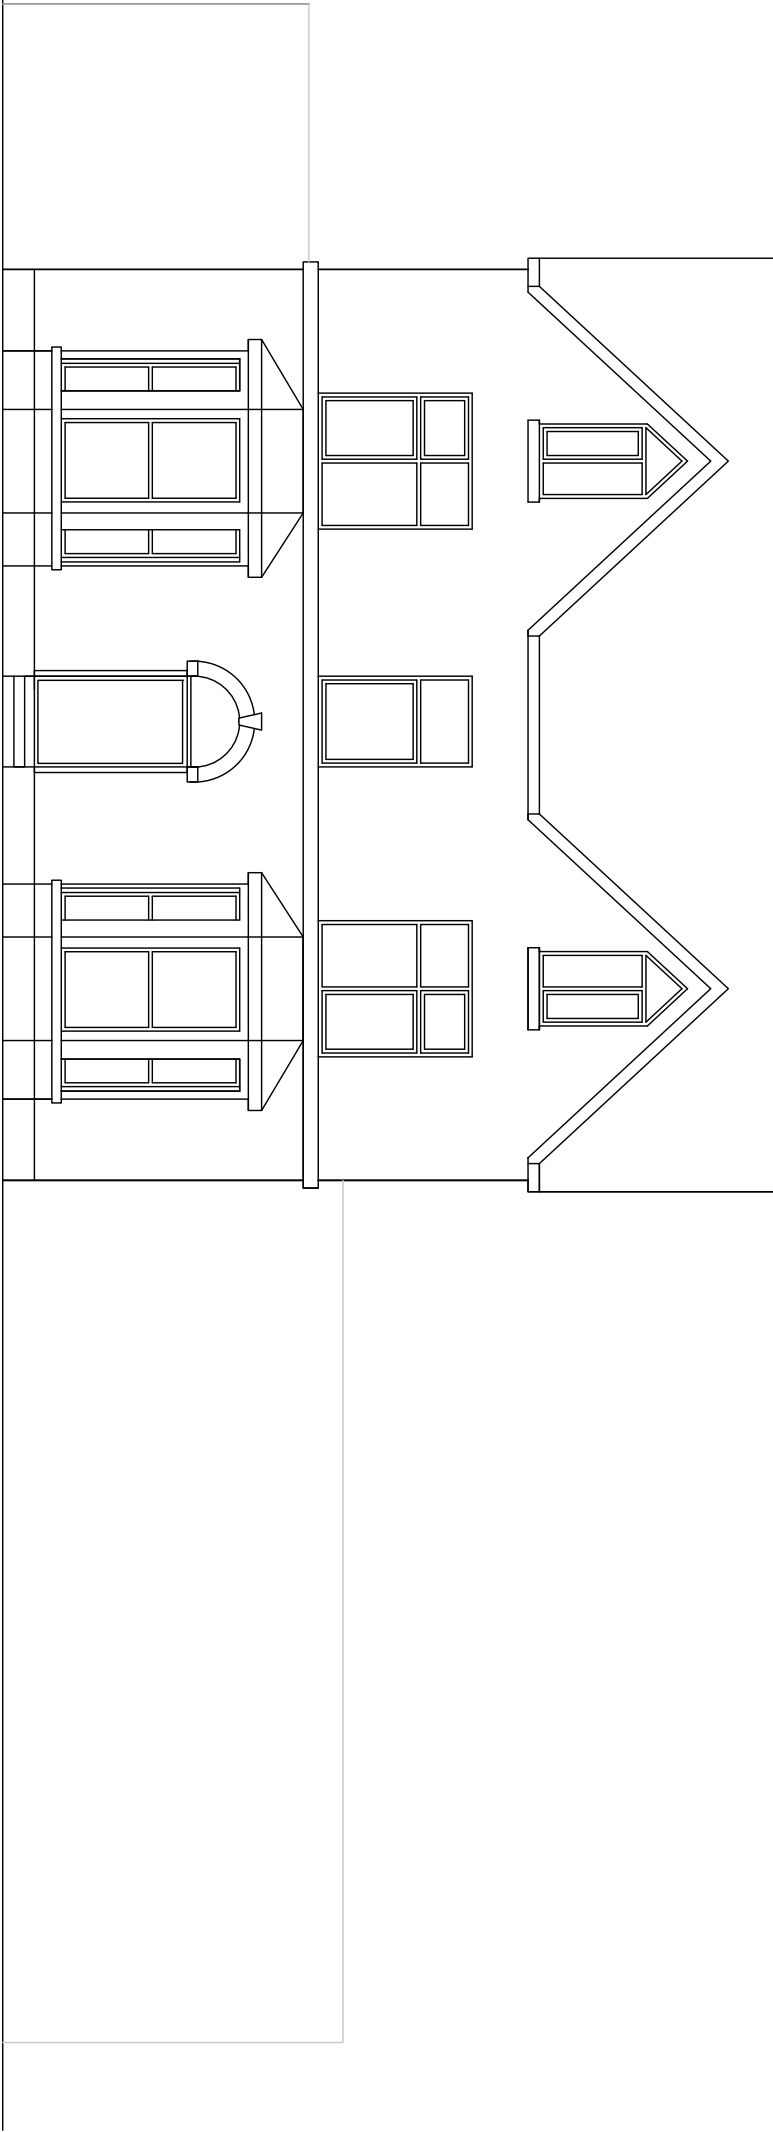

PROPOSED NORTH ELEVATION

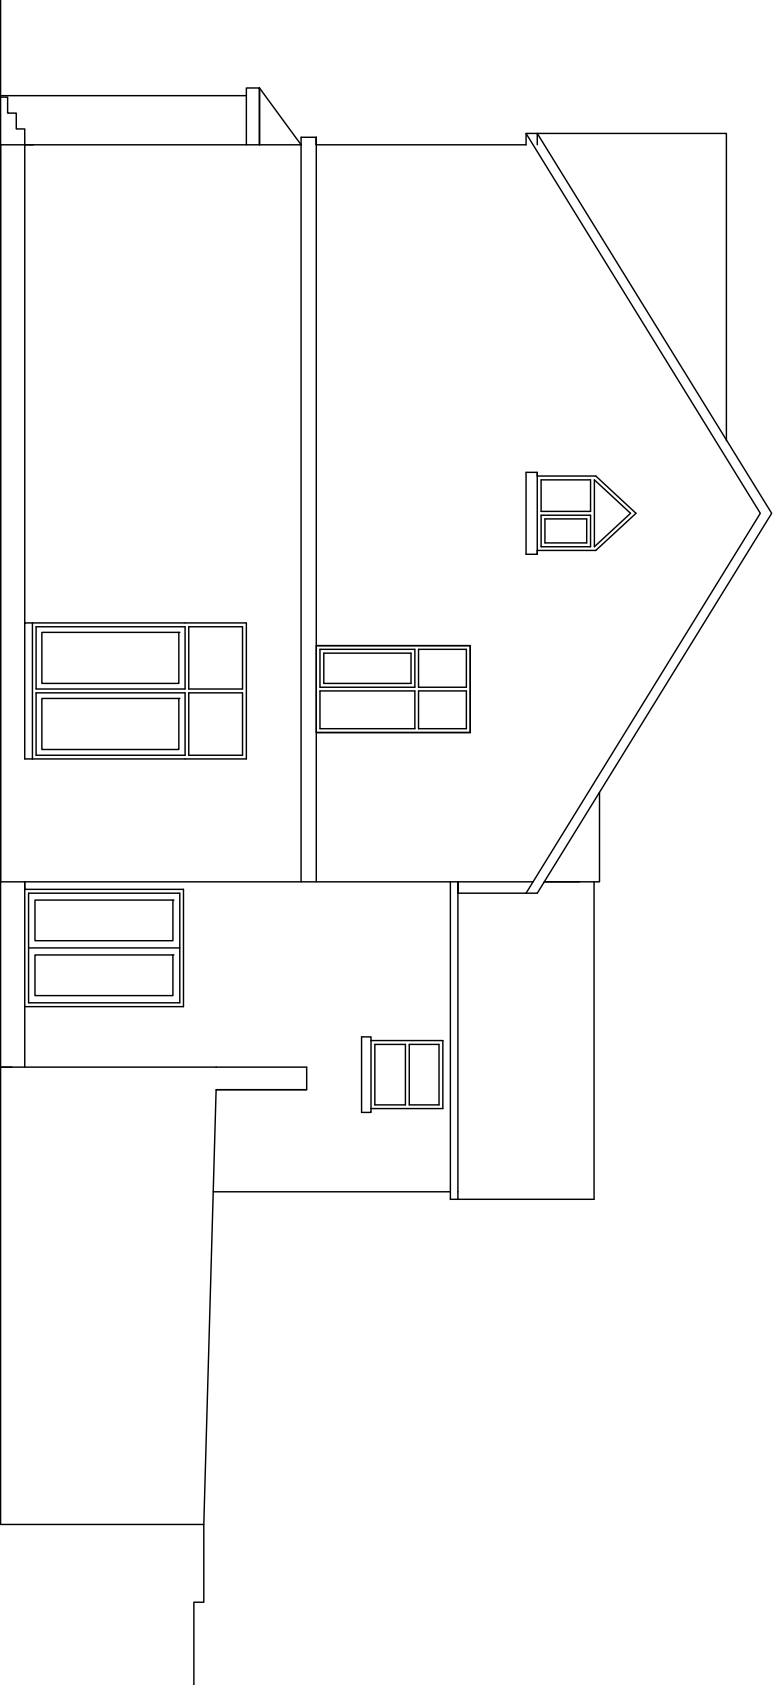

PROPOSED EAST ELEVATION

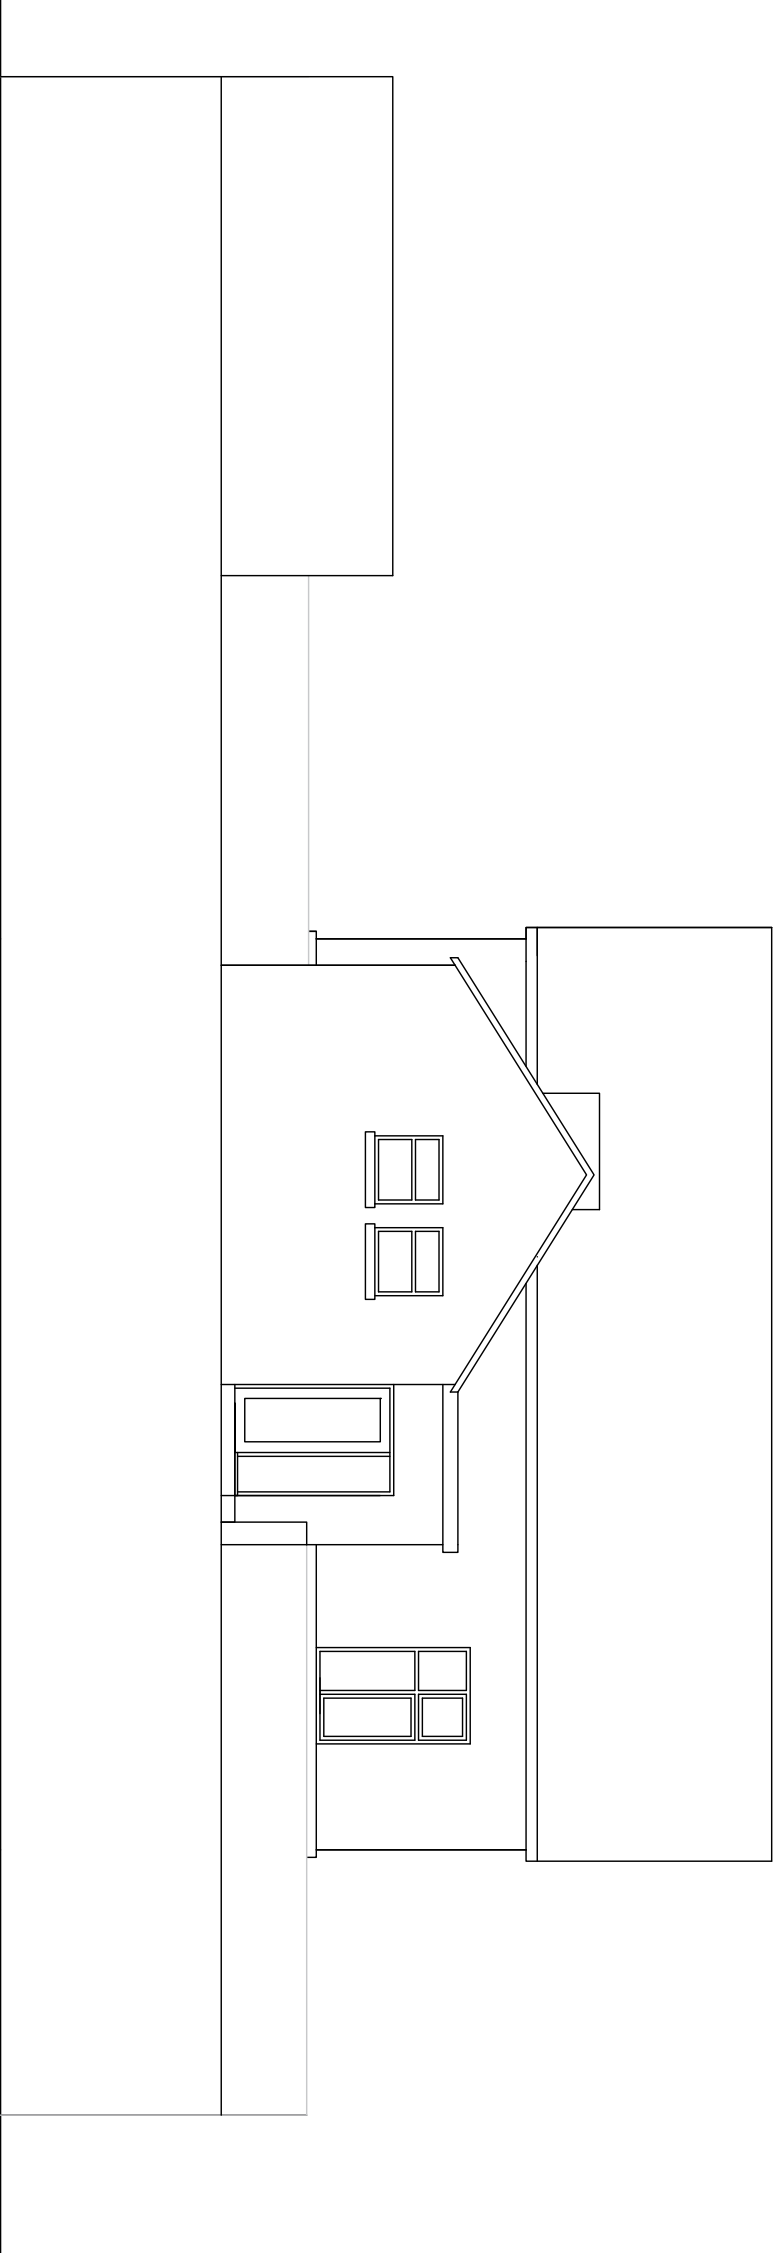

PROPOSED SOUTH ELEVATION

Mr A Rahman
Maesycoad
Park Terrace
Merthyr Tydfil
CF47 8UY

Proposed Floorplans, Elevations and Site Plan

Proposed Extensions

Scale: 1:100 1:50 Date: September 24
Drawing No. /24/02