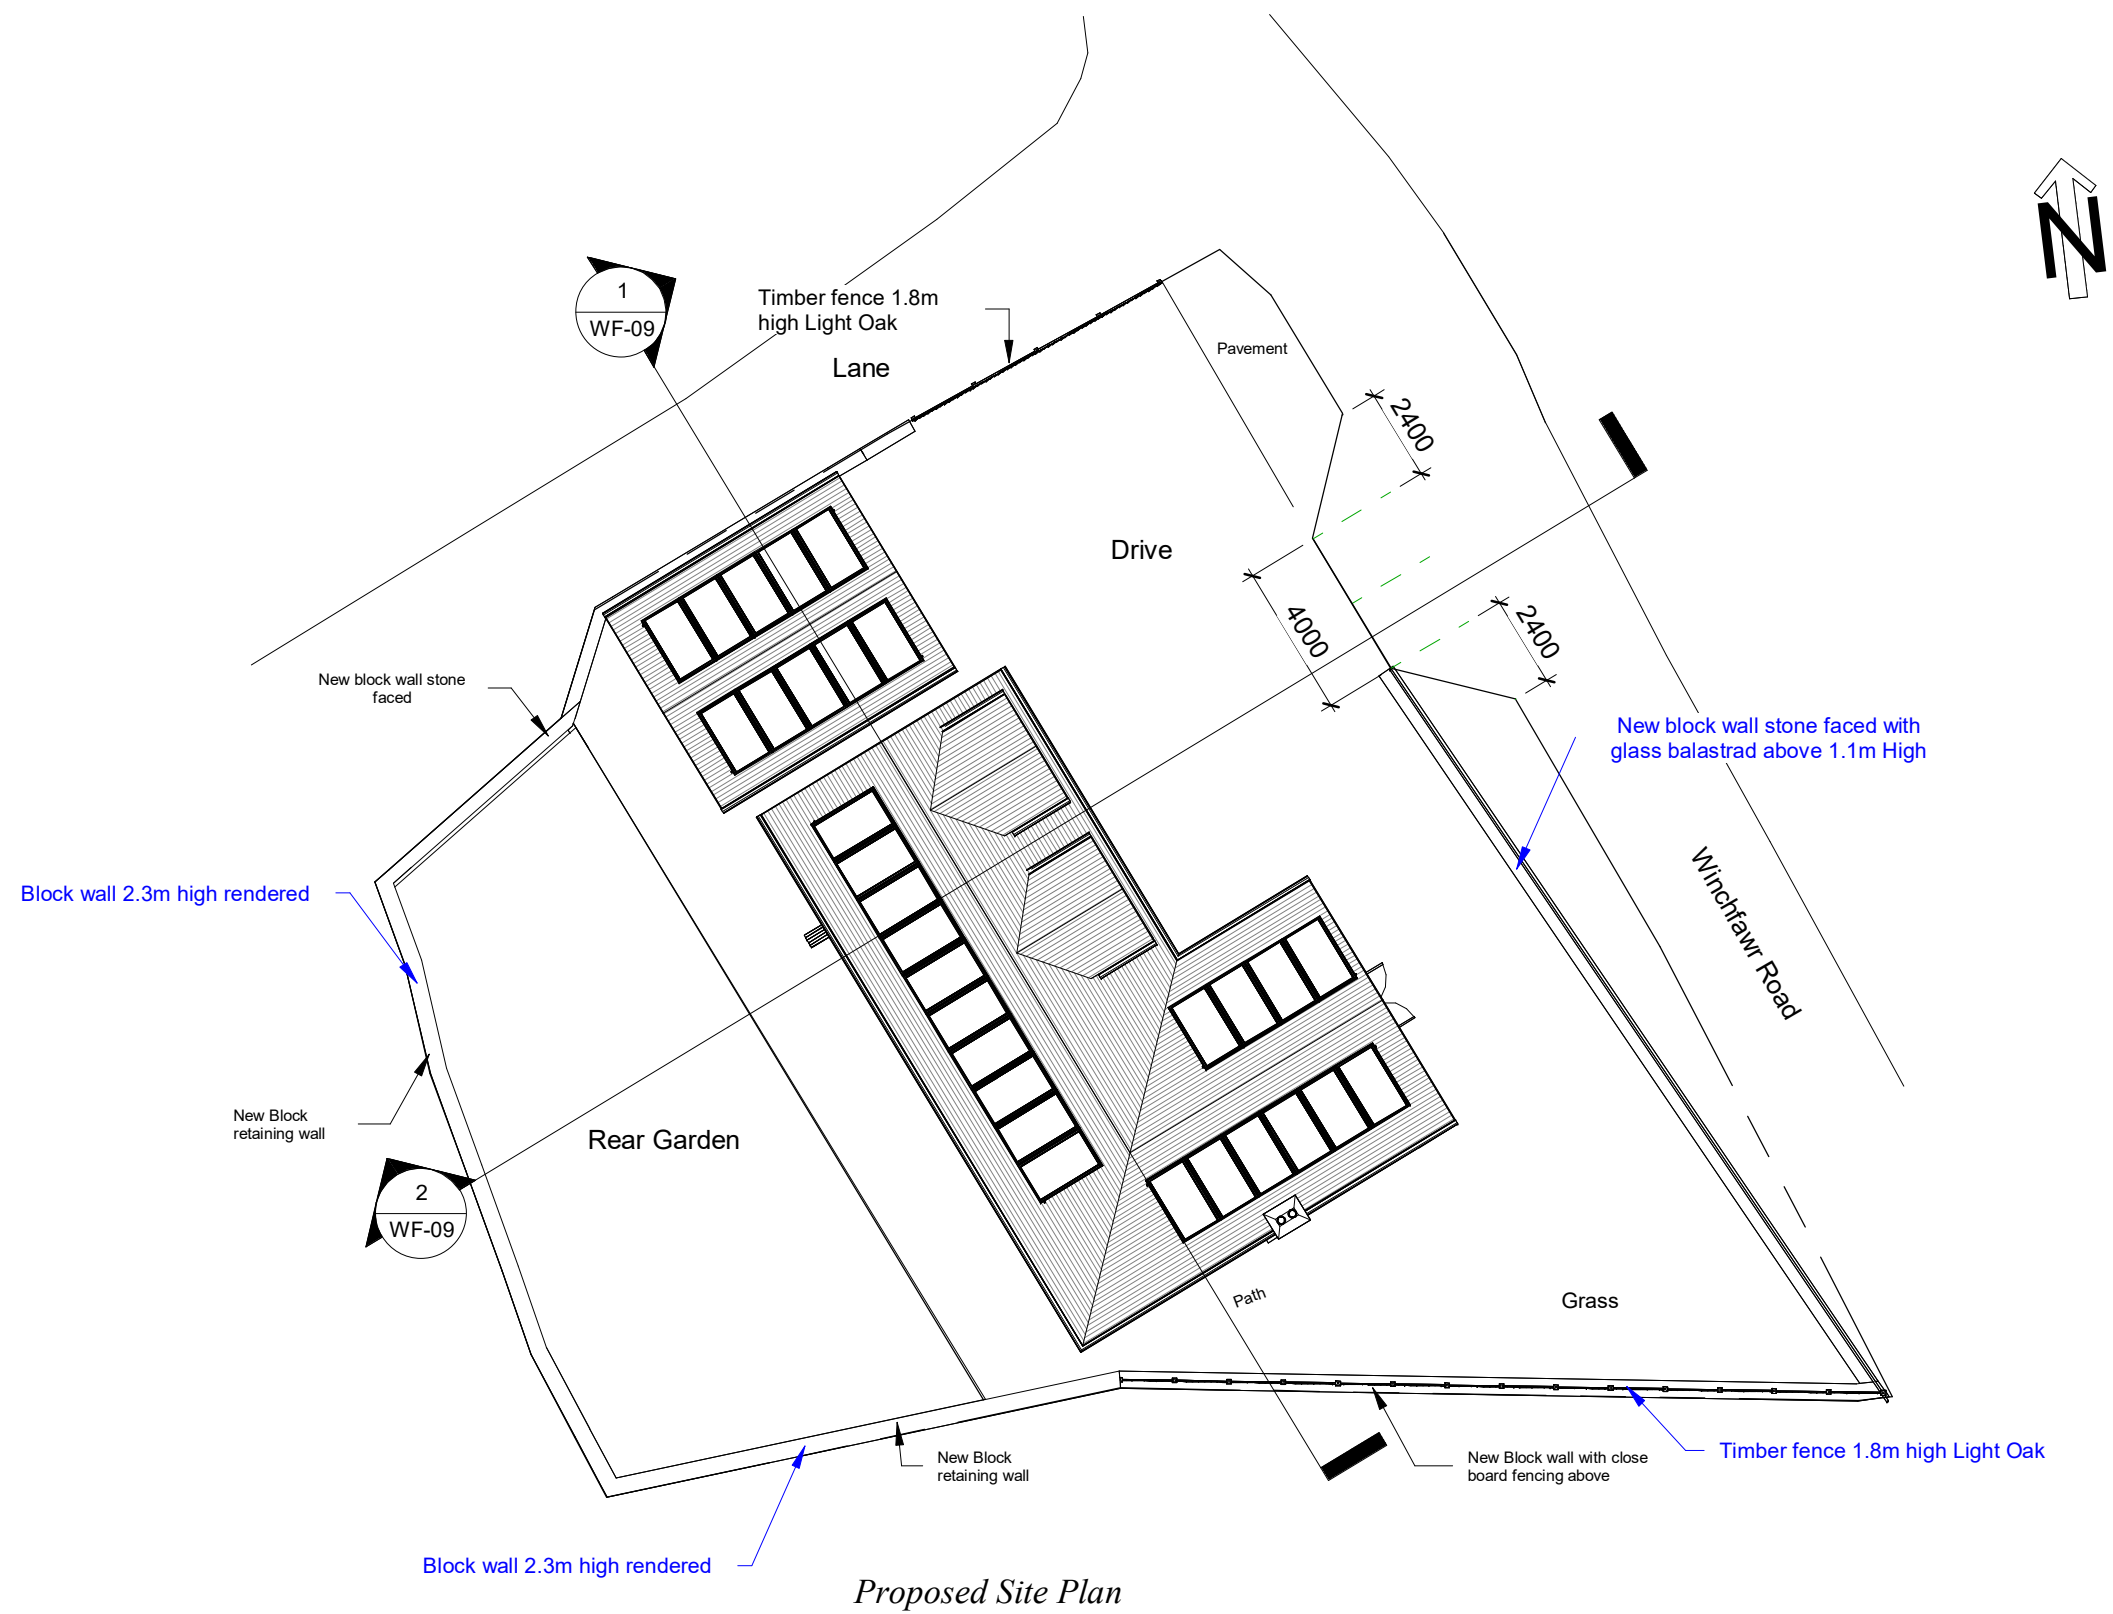


PROJECT	SHEET
New Dwelling with Detached Garage	Proposed Site Plans
INDIGO DESIGN (Part of 3dcadwales Ltd) 5 Ashlea Drive, Merthyr Tydfil, CF47 0NY Tele 01685 385746 Mob - 07940913216 Email: enquiries@indigo-3d-design.co.uk	Address Land off, Winch Fawr Road, Merthyr Tydfil. CF48 1RD

This Drawing is Copyright, Dimensions to be checked on site and not scaled from this drawing
PURPOSE OF ISSUE Planning Approval


DRWAING NUMBER WF-06

Checked by JH		Drawn by PH	Scale (@ A3) 1 : 200
Rev No	Description	Date	
A	Issue	30/11/2022	
B	Vision splay shown	22/05/2022	
C	Boundary wall height added	25/09/2023	