


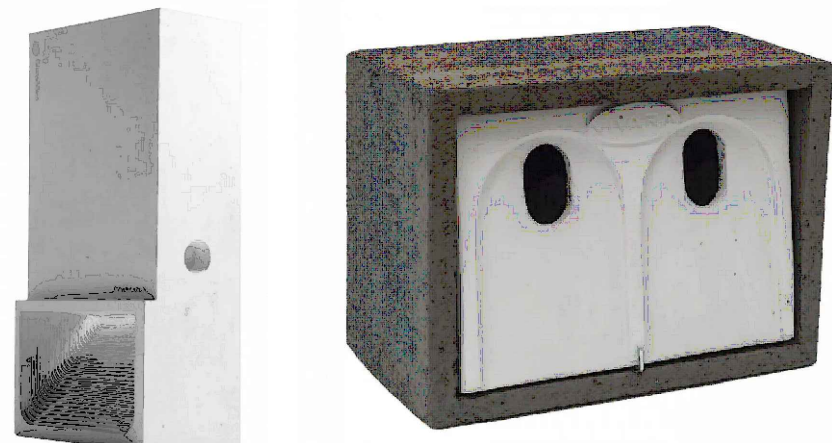

NHBS Bat Block

Vivara Pro WoodStone House Sparrow Nest Box

5 sq m of wildflower as per eco report



Soakaway

Proposed Screening Trees
Existing palisade fence


Extension

Changing Room


Extension

Pathway access


Proposed Partial Block Plan
1:200

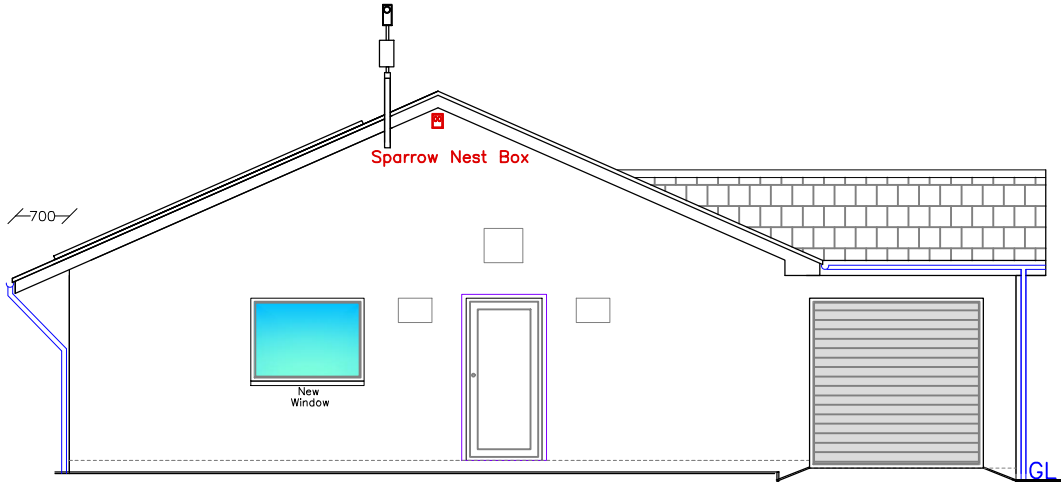


Proposed Side Elevation
1:100

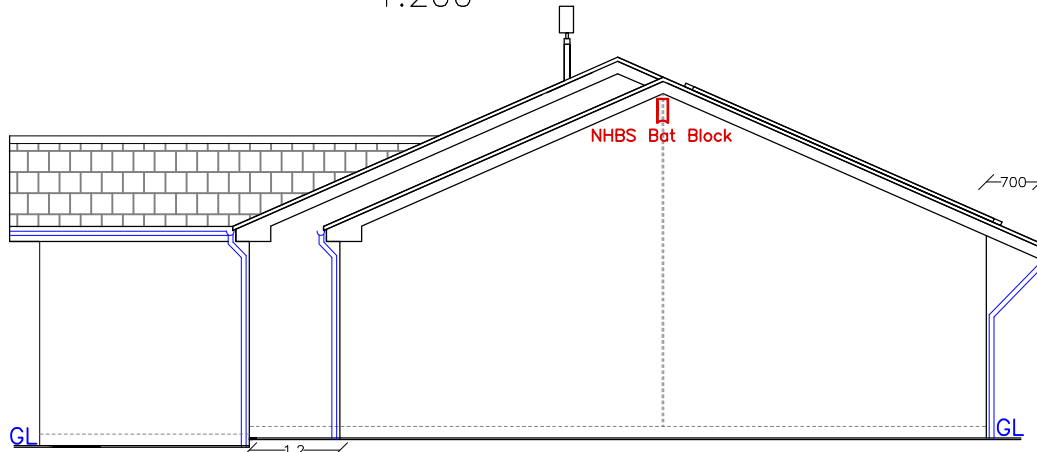


Proposed Side Elevation
1:100

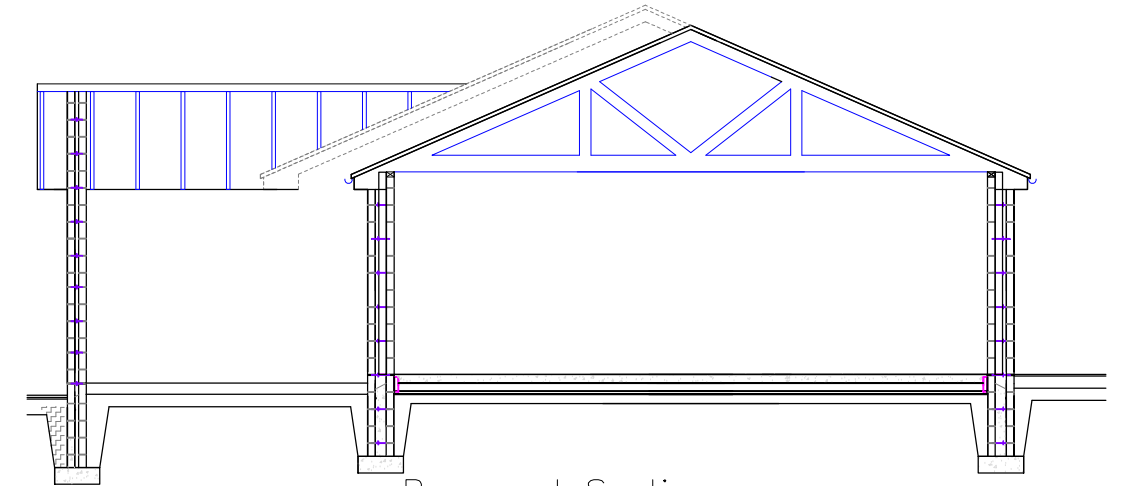


Proposed Section
1:100

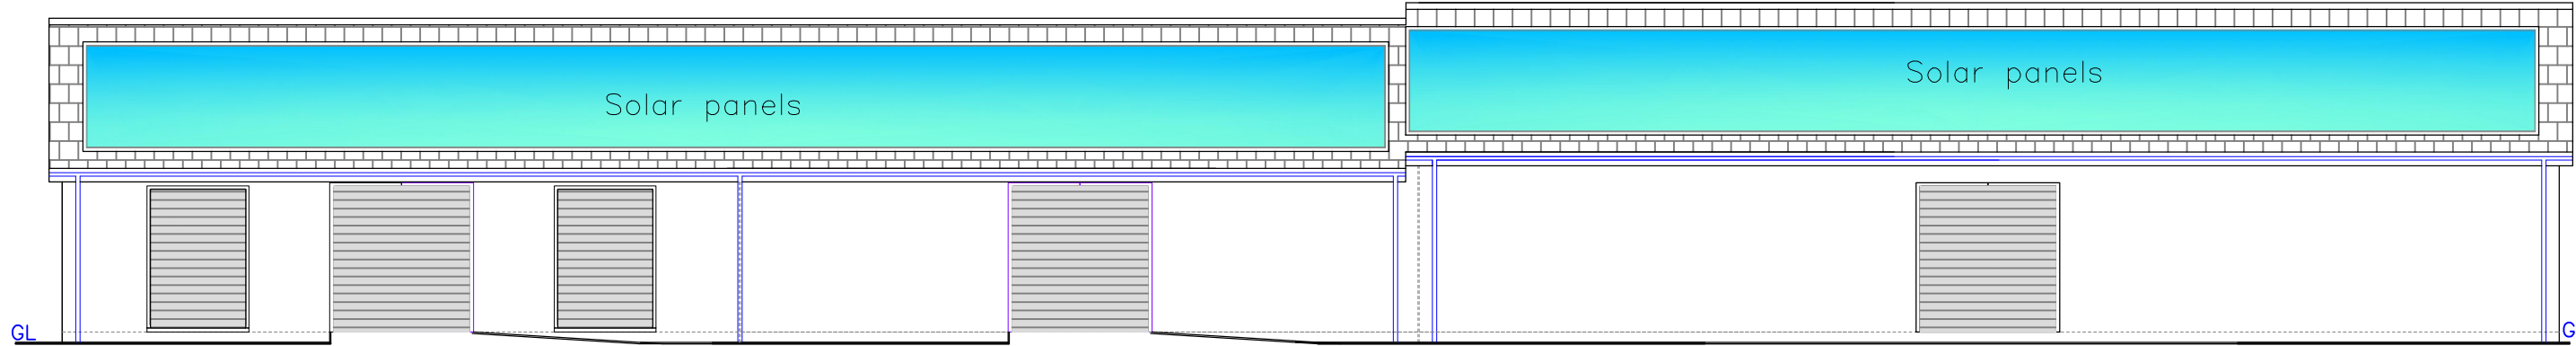


Proposed Front Elevation
1:100
[Closed Shutters]

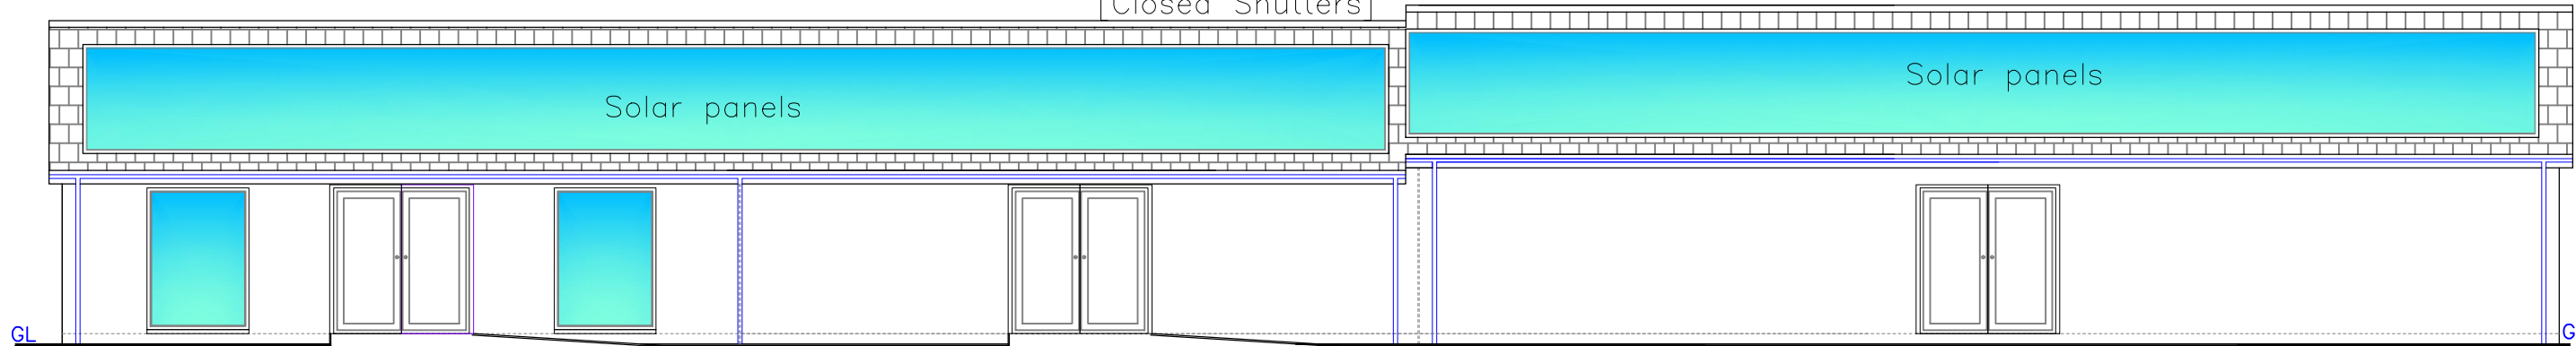

Proposed Front Elevation
1:100

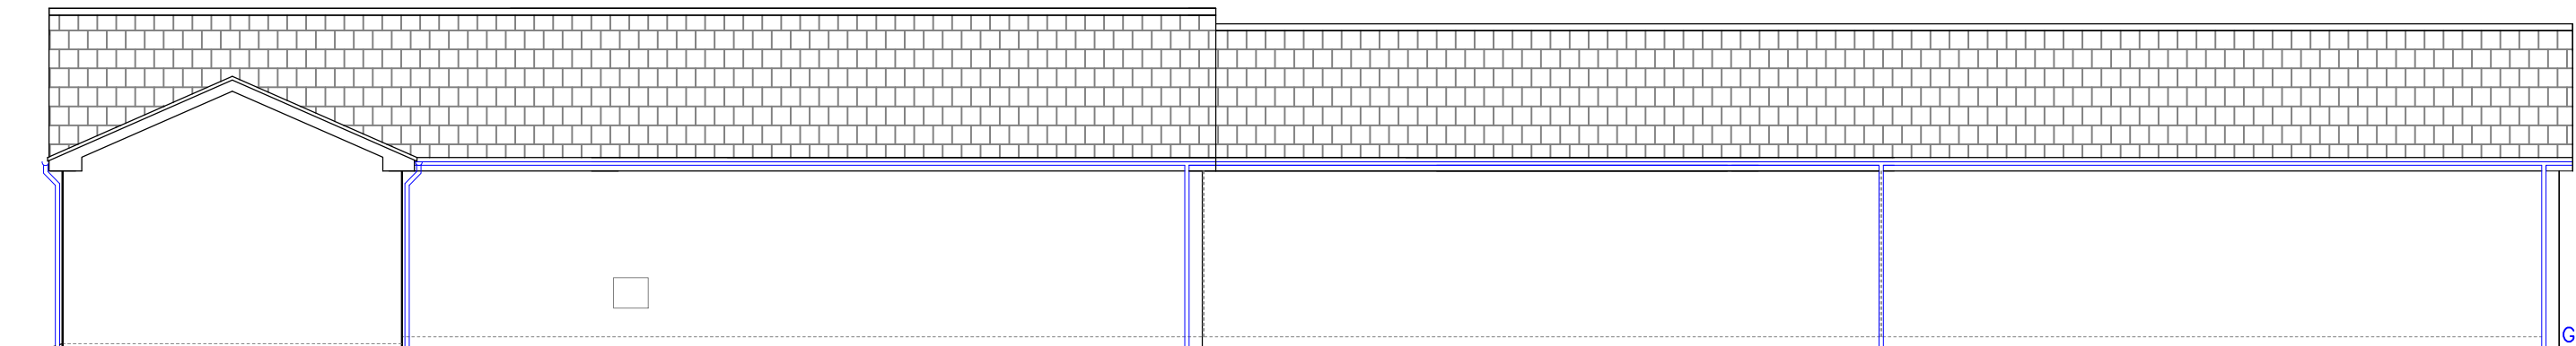

Proposed Rear Elevation
1:100

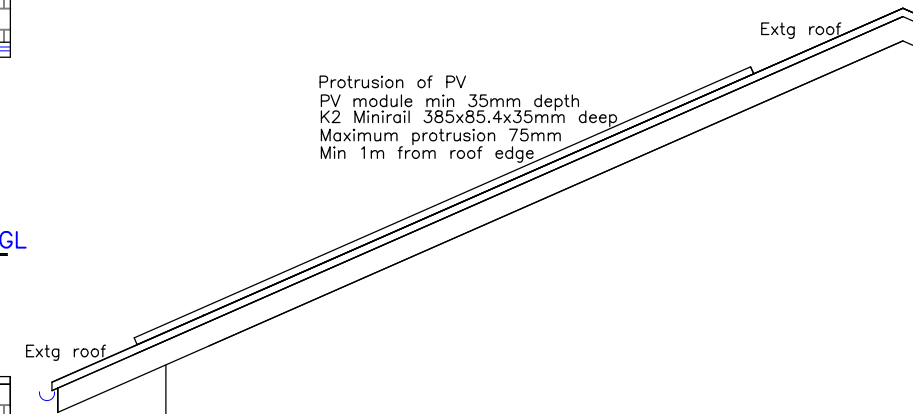

Proposed Roof Section
1:50

Protrusion of PV
PV module min 35mm depth
K2 Minirail 385x85.4x35mm deep
Maximum protrusion 75mm
Min 1m from roof edge

Finishes	
Roof:	Con tile matching extg
External walls:	Render matching extg
Windows/Doors:	Grey
Fascia:	White uPVC
RWG's:	Black uPVC
Enclosure:	Steel post and mesh panels in green matching extg

REVISION:	
12.11.23	Bat/Sparrow Enhancement



Address
SO 06148 06194
Mountain Hare Playing Fields
Mansfield Terrace
Merthyr Tydfil CF47 0LB

Project
Proposed new extension to
changing rooms with internal
re-arranged layout and
New Fence to Lower Pitch

Drawing Status: FOR PLANNING PURPOSES ONLY

Drawn by	Date	Scale
PT	SEPT 23	1:50 1:100 1:200

Title	Paper	Scale
Proposed Plans and Elevations	A2	1:200

Drawg No
MT HARE EXT 04C