
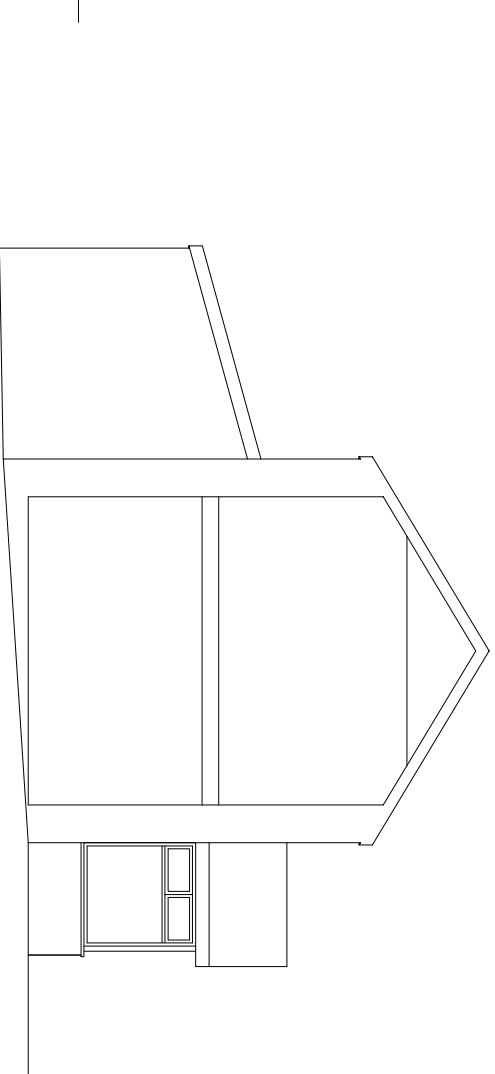
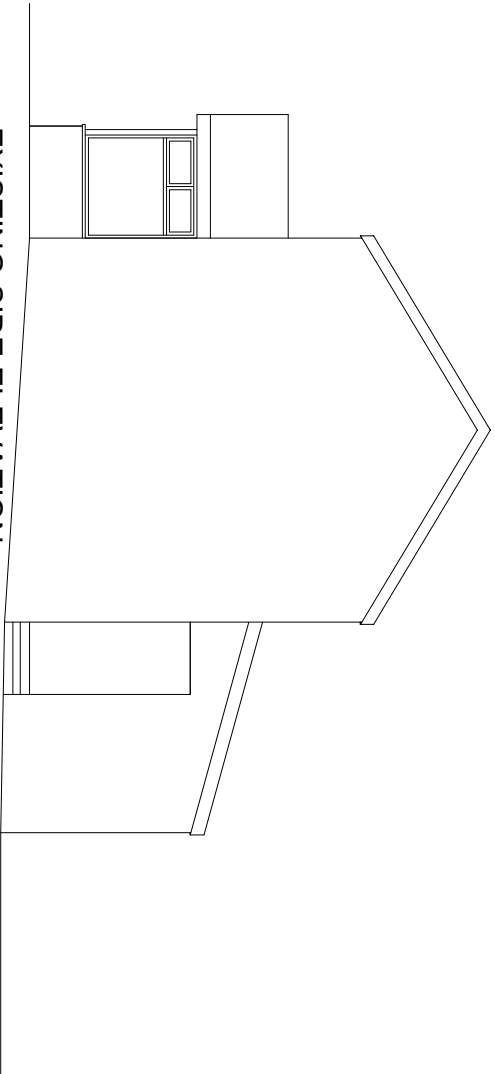
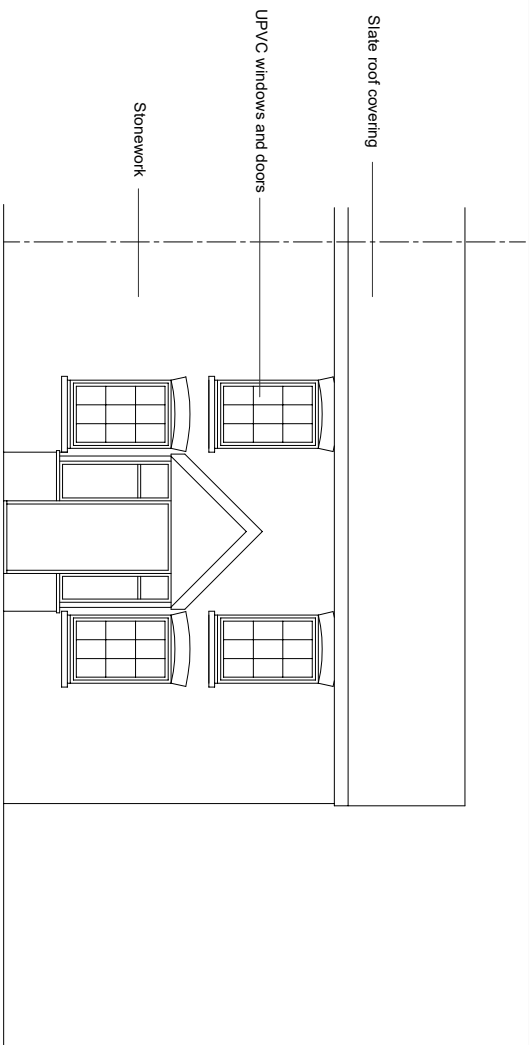
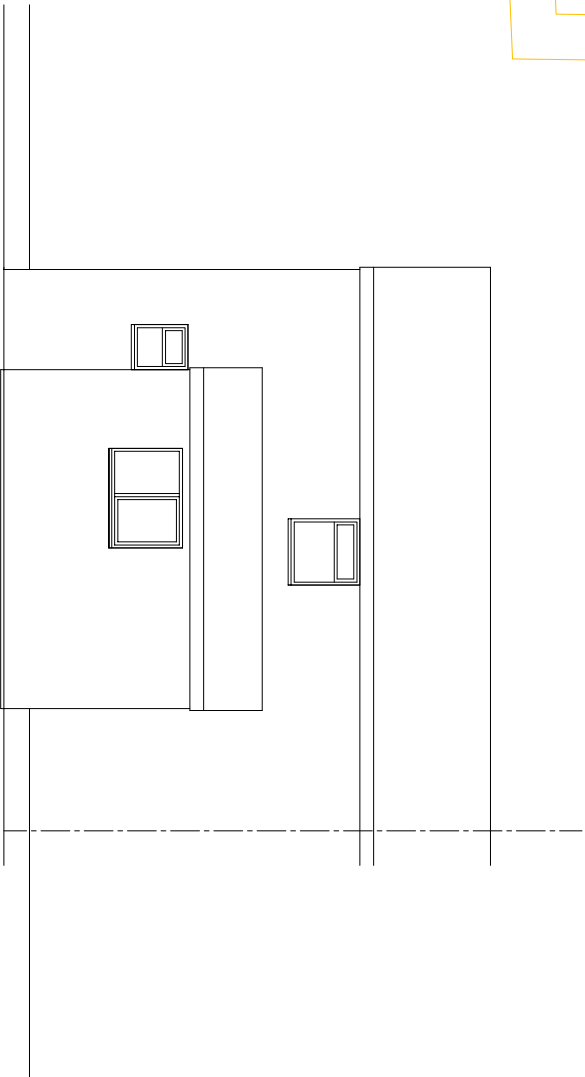
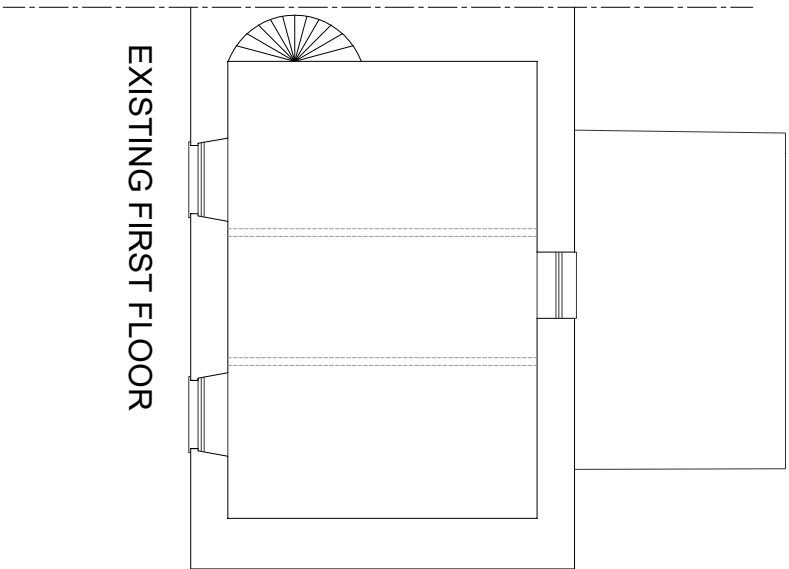


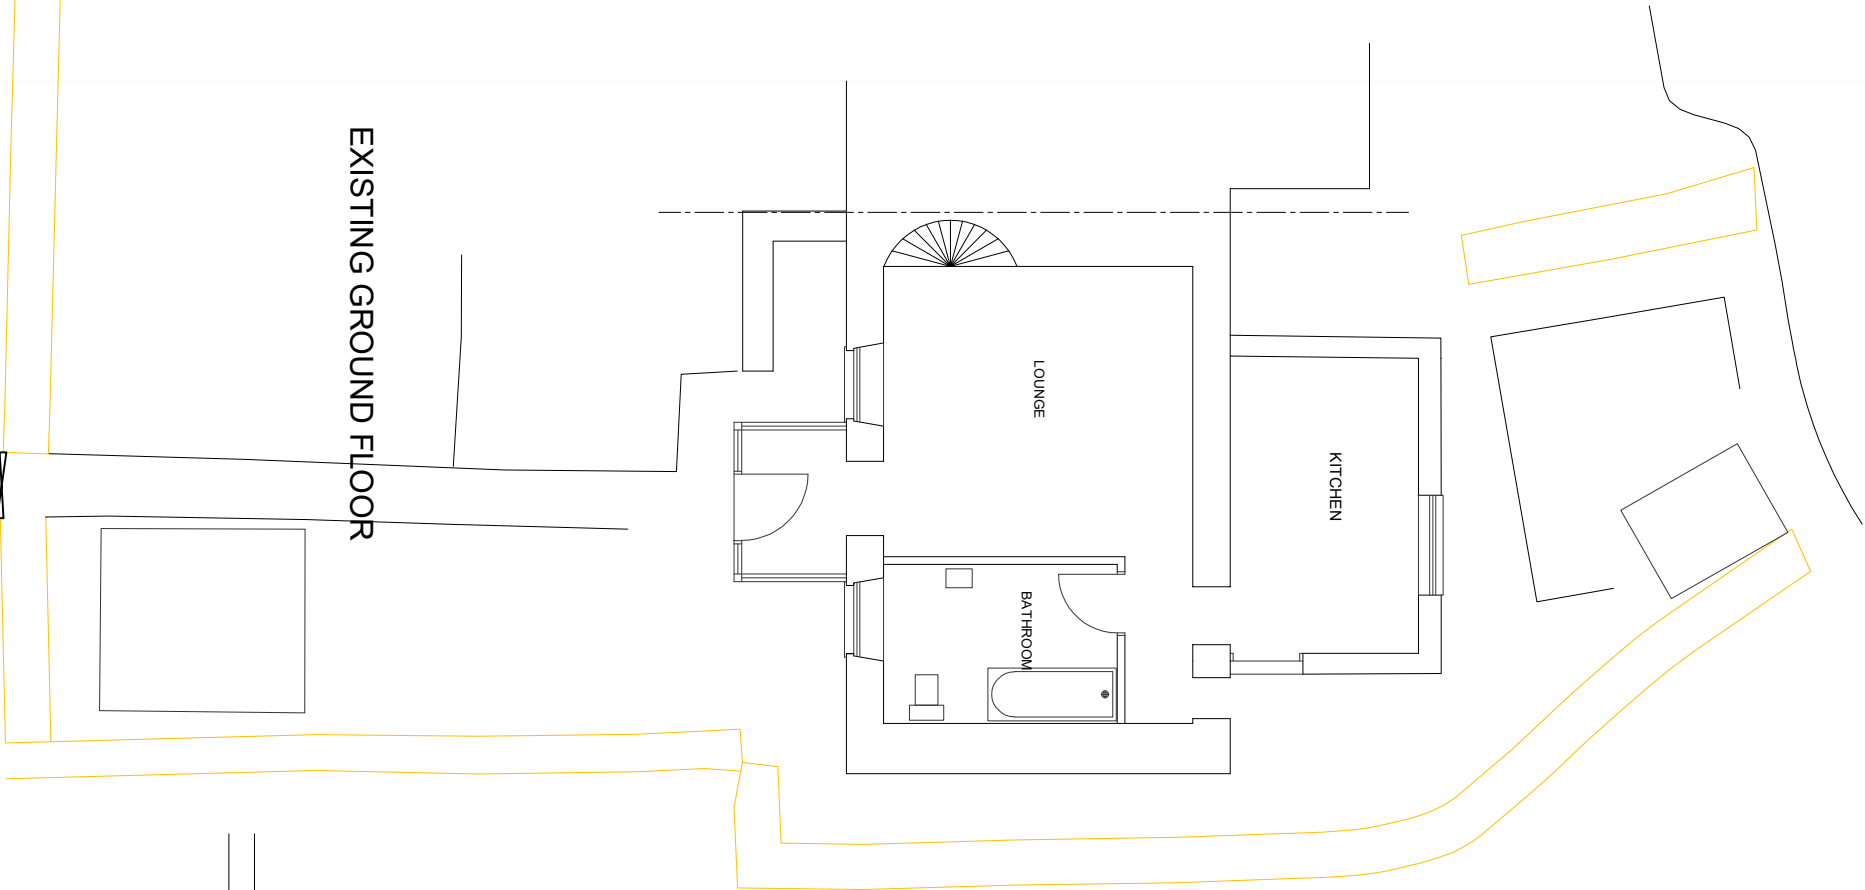

EXISTING REAR ELEVATION

EXISTING SIDE ELEVATION

EXISTING FIRST FLOOR

EXISTING FRONT ELEVATION

EXISTING SIDE ELEVATION

k.j.lloyd AADip, RIBA
CHARTERED ARCHITECT

49 Coed Y Pia, Llanbradach
Caerphilly, CF83 3PT

PROJECT
PROPOSED EXTENSION
3 PANDY COTTAGES
TRELEWIS
TREHARRIS CF46 6BU

SCALE
1:100 @ A3

DATE
MAY 2022

DRAWN
KL

DRG. NO.
01

AMENDMENTS: A. Side elevation and porch added Oct 2022

DRAWING
EXISTING PLAN AND ELEVATIONS

THIS DRAWING IS COPYRIGHT