




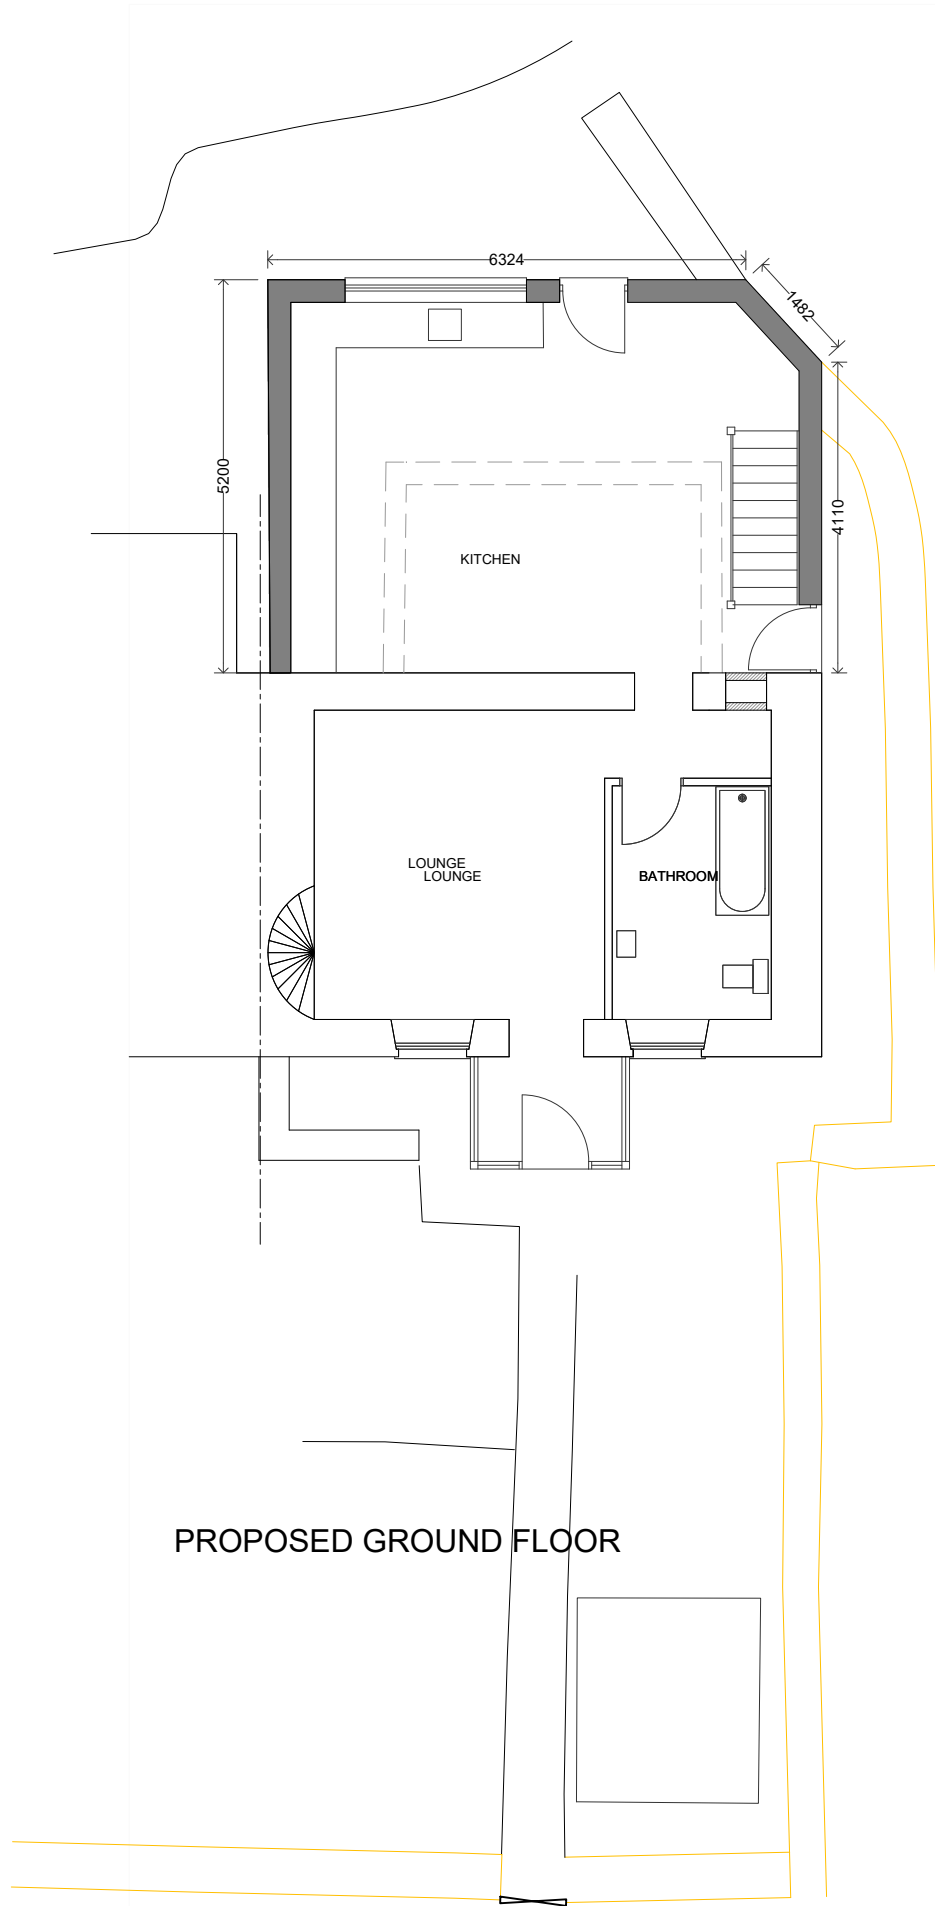


PROPOSED GROUND FLOOR

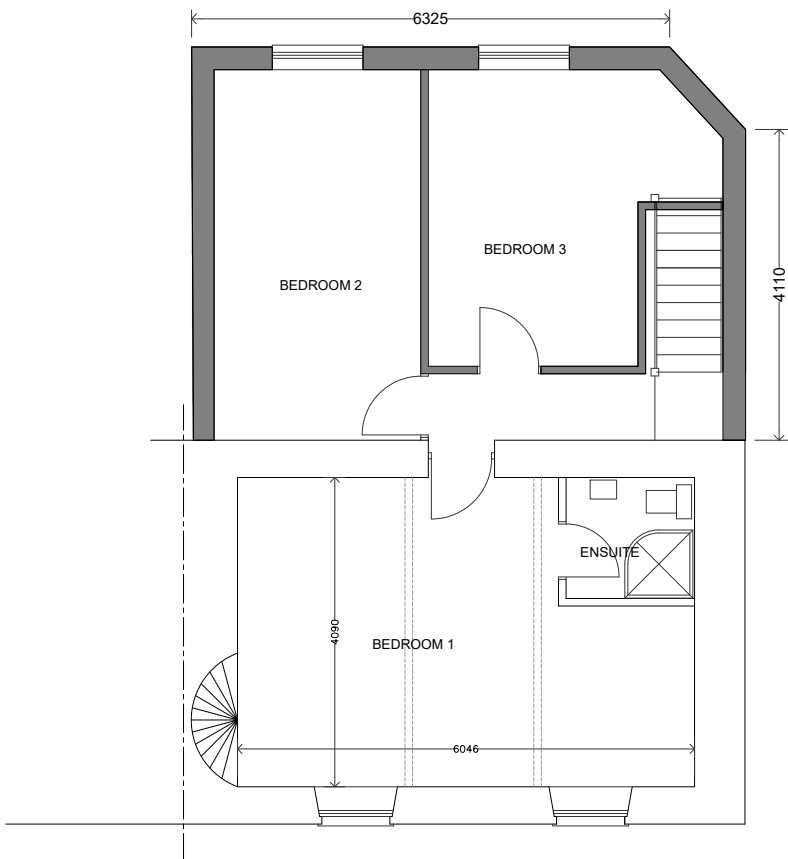


PROPOSED FIRST FLOOR

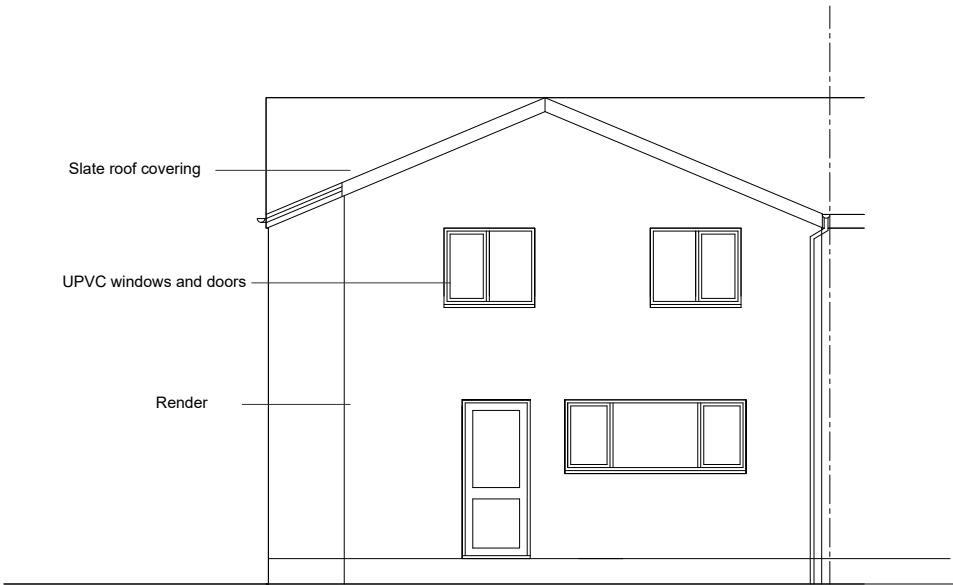

PROPOSED REAR ELEVATION

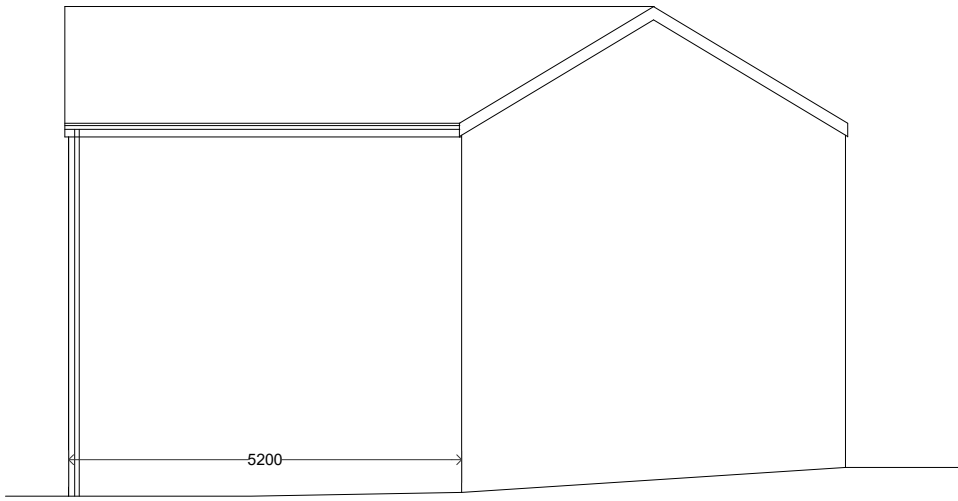

PROPOSED SIDE ELEVATION

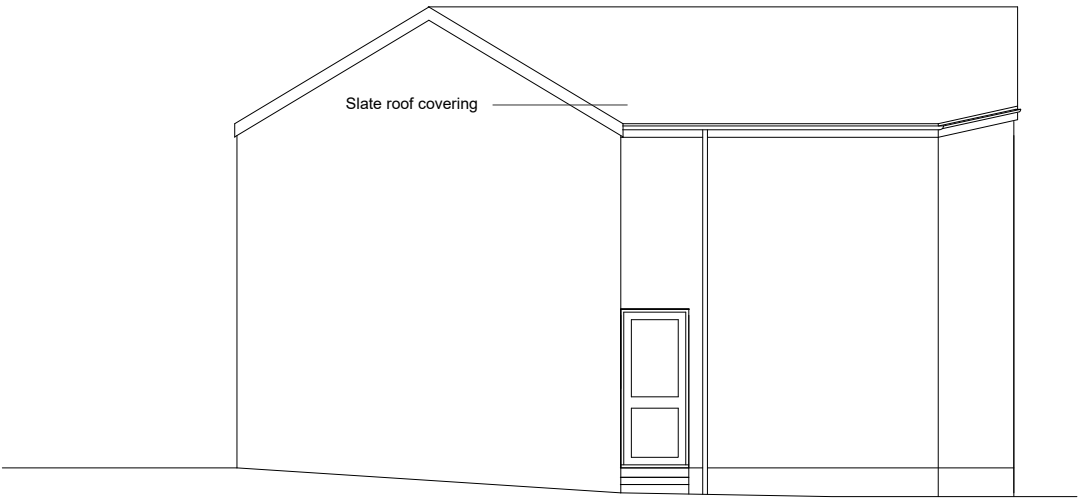

PROPOSED SIDE ELEVATION

AMENDMENTS: A. Window sizes adjusted, boundaries indicated, gutters indicated. Oct 2022

k.j.loyd AADip. RIBA CHARTERED ARCHITECT		49 Coed Y Pia, LLanbradach Caerphilly, CF83 3PT	
PROJECT	PROPOSED EXTENSION 3 PANDY COTTAGES TRELEWIS TREHARRIS CF46 6BU		DATE JULY 2022
	SCALE 1:100 @ A3		DRG. NO. 02
DRAWING	PROPOSED PLAN AND ELEVATIONS		