



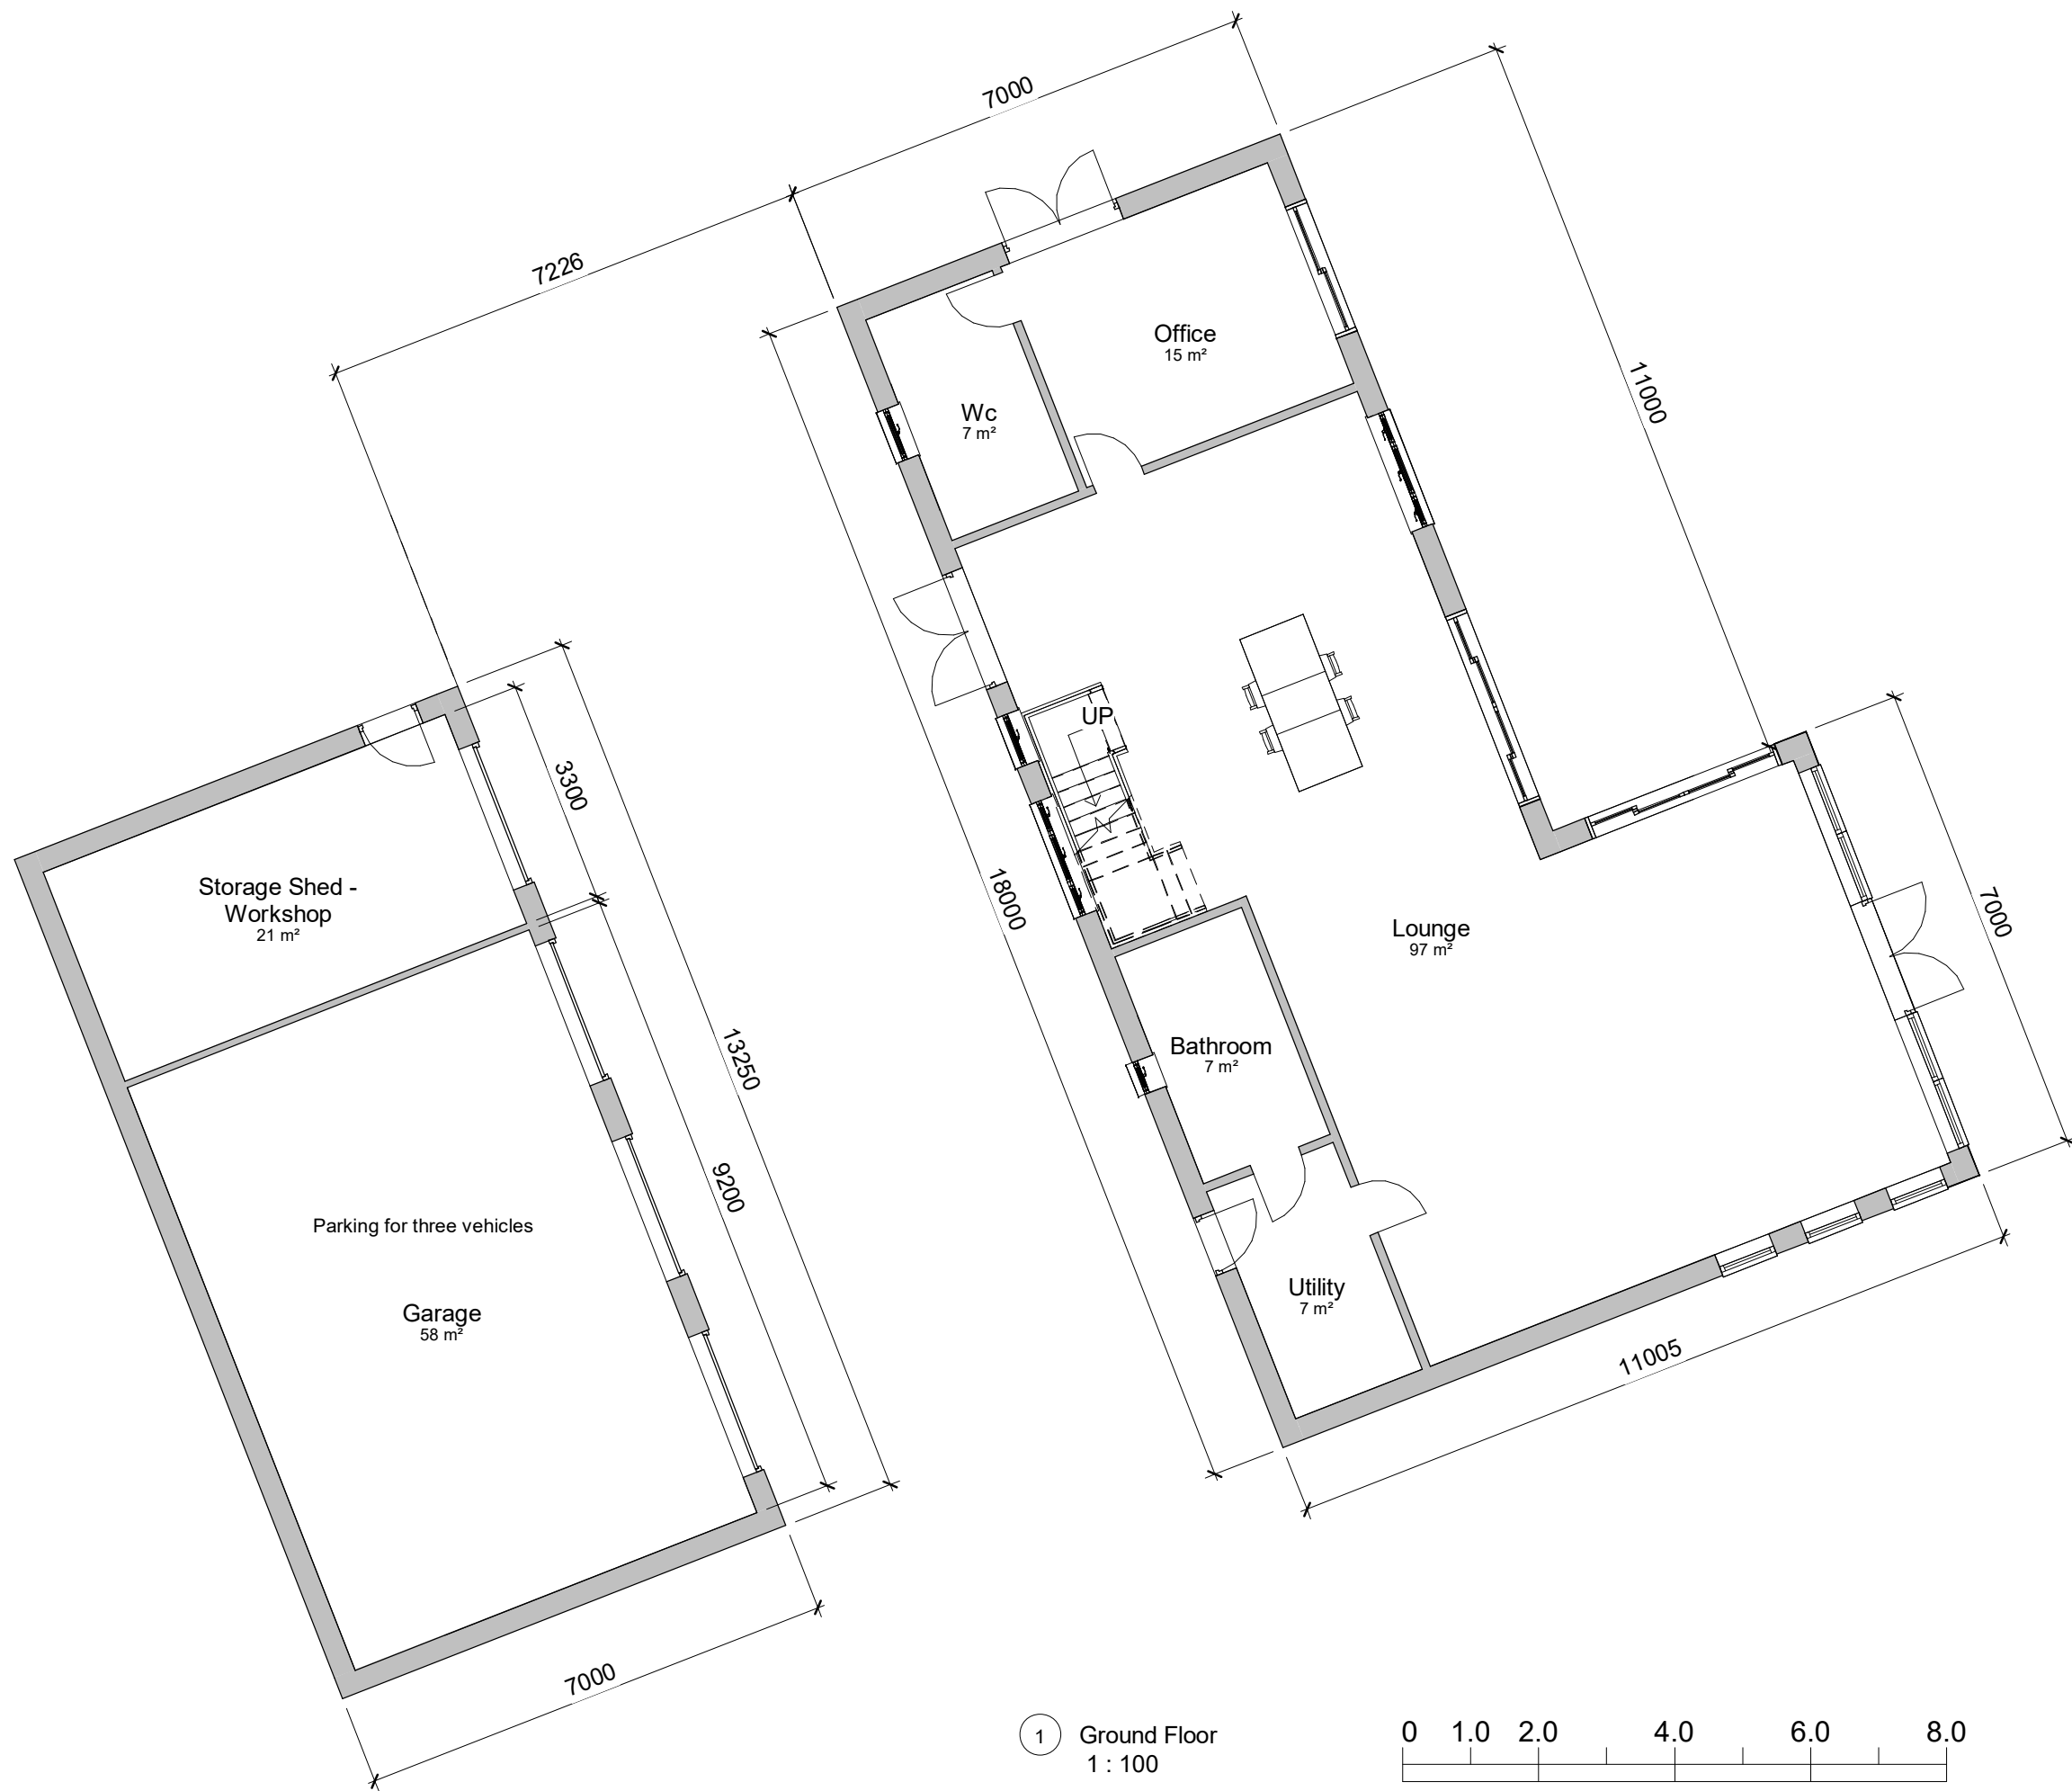

1 Ground Floor
1 : 100

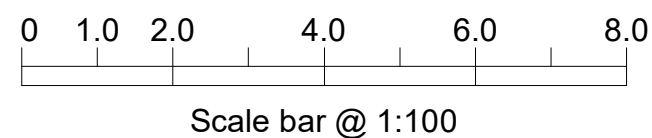

INDIGO DESIGN (Part of 3dcadwales Ltd) 5 Ashlea Drive,
Merthyr Tydfil, CF47 0NY Tele 01685 385746 Mob -
07940913216 Email: philip@3dcadwales.co.uk

This Drawing is Copyright,
Dimensions to be checked
on site and not scaled from
this drawing



PURPOSE OF ISSUE	DRWAING NUMBER
Planning Approval	WF-01


PROJECT
New Dwelling with Detached Garage

SHEET
Ground Floor Plan


Address
Land off, Winch Fawr Road, Merthyr Tydfil. CF48 1RD

Checked by	Drawn by	Scale (@ A3)
JH	PH	1 : 100

Rev No	Description	Date
A	Issue	03/02/2021

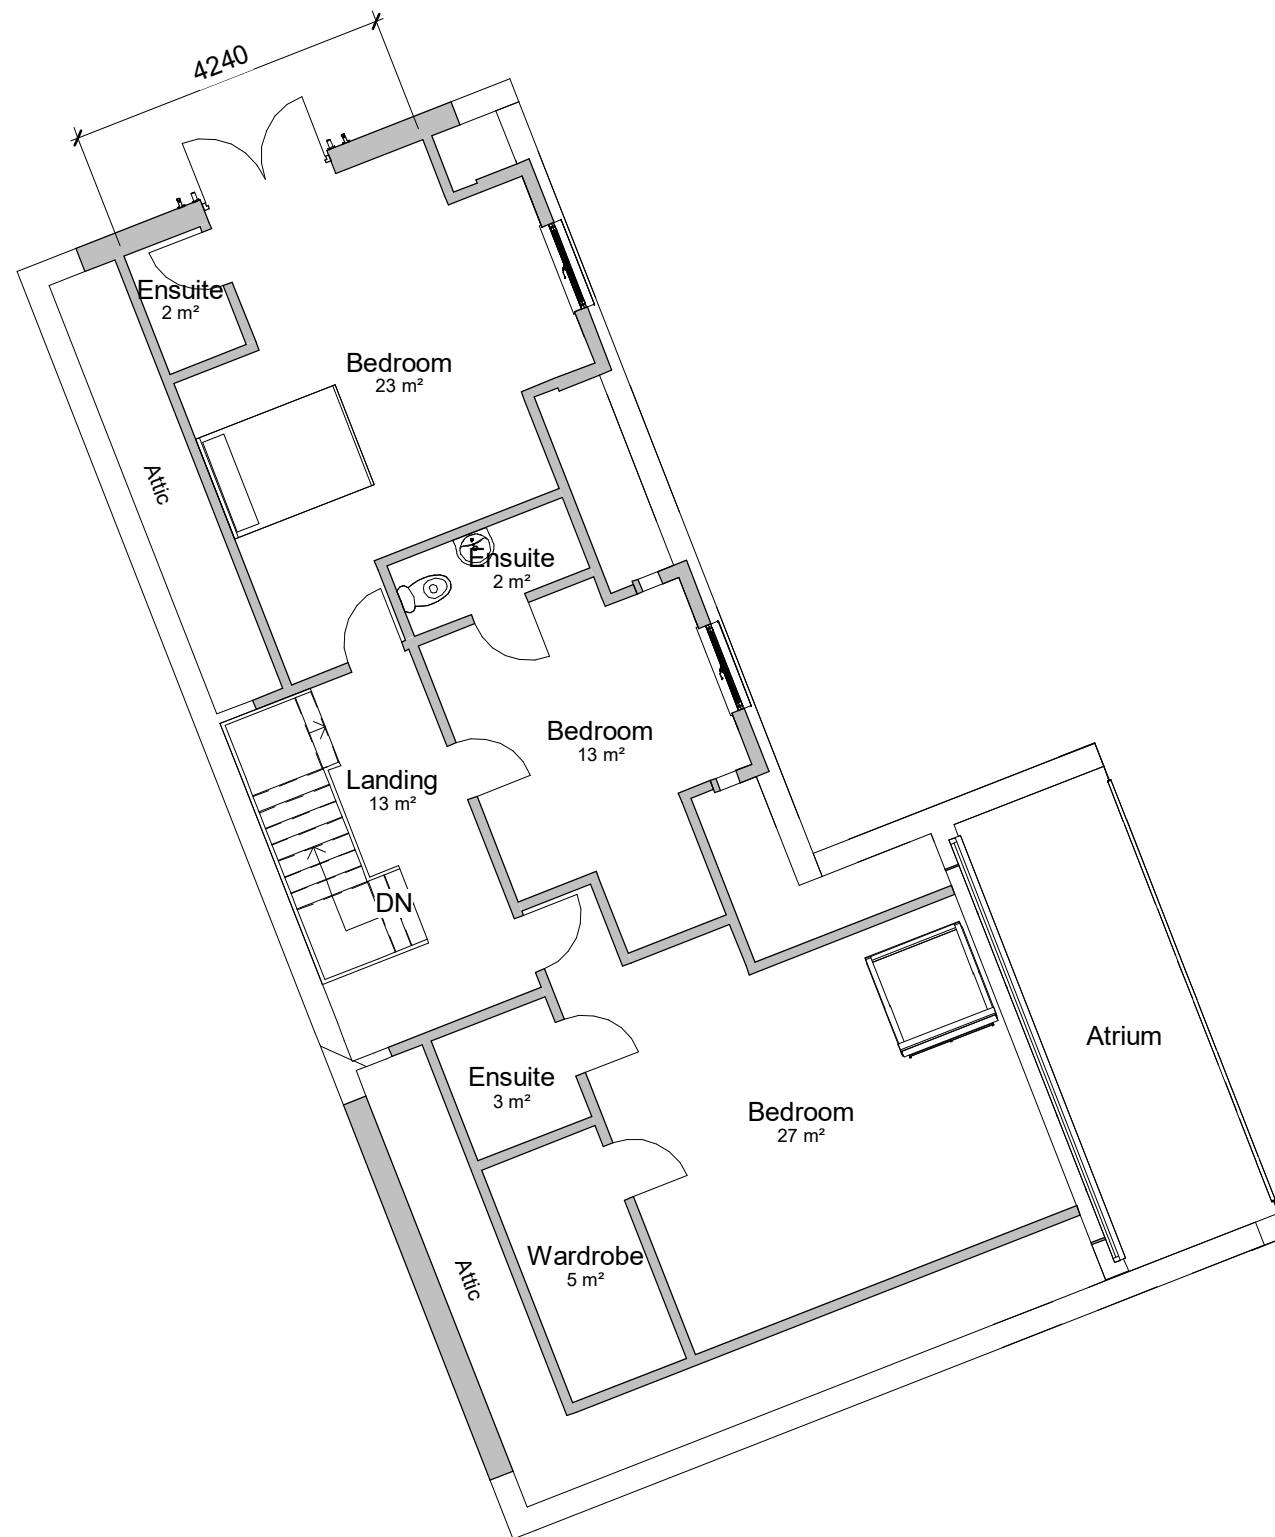

1 First Floor Plan
1 : 100

 

Scale bar @ 1:100

INDIGO DESIGN (Part of 3dcadwales Ltd) 5 Ashlea Drive,
Merthyr Tydfil, CF47 0NY Tele 01685 385746 Mob -
07940913216 Email: philip@3dcadwales.co.uk

This Drawing is Copyright.
Dimensions to be checked
on site and not scaled from
this drawing



PURPOSE OF ISSUE	DRWAING NUMBER
Planning Approval	WF-02

PROJECT
New Dwelling with Detached Garage

SHEET
First Floor Plan

Address	Land off, Winch Fawr Road, Merthyr Tydfil. CF48 1RD
---------	---

Checked by	Drawn by	Scale (@ A3)
JH	PH	1 : 100


Rev No	Description	Date
A	Issue	03/02/2021




1 ENE Elevation
1 : 100




2 NNW Elevation
1 : 100

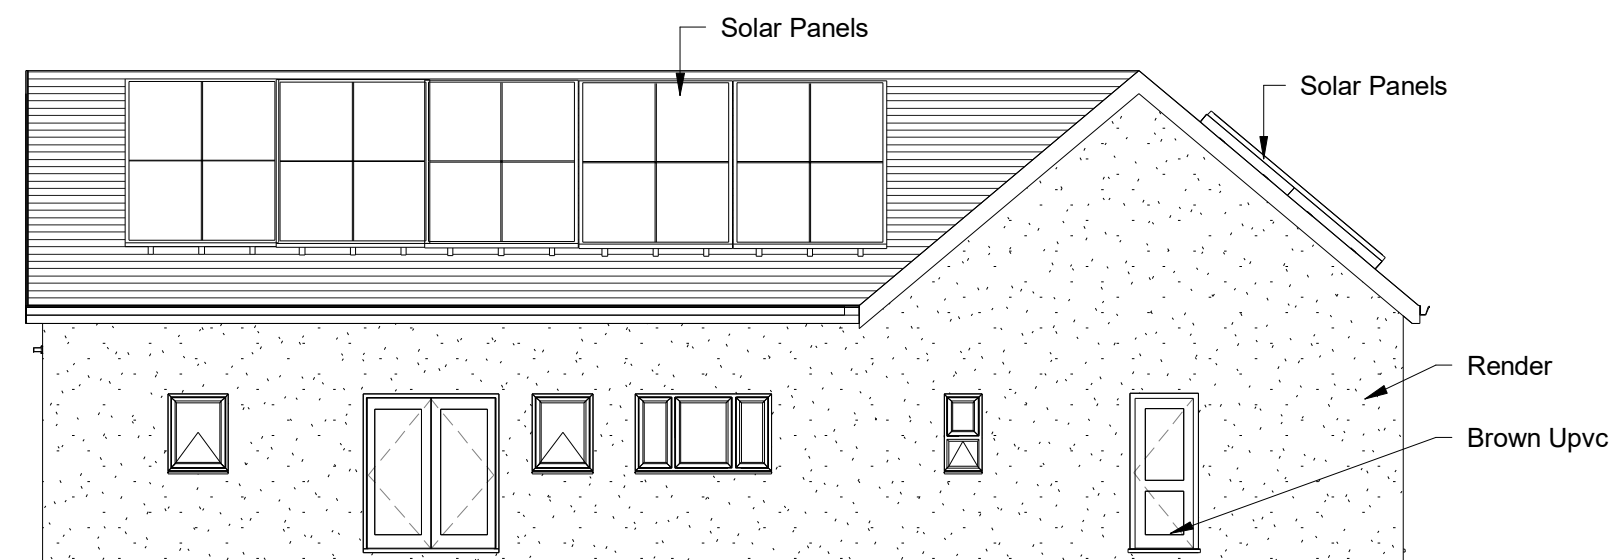


4 WSW Elevation
1 : 100

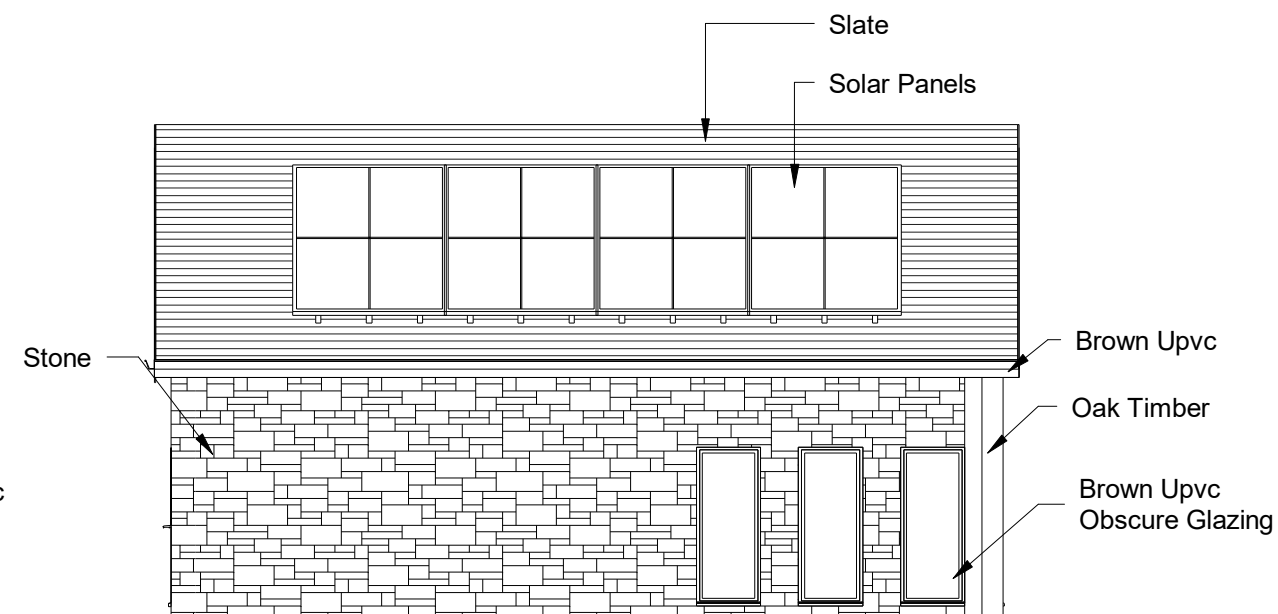


3 SSE Elevation
1 : 100

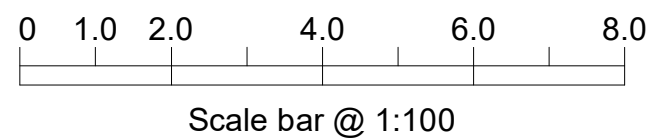


PROJECT New Dwelling with Detached Garage		SHEET Elevations		
INDIGO DESIGN (Part of 3dcadwales Ltd) 5 Ashlea Drive, Merthyr Tydfil, CF47 0NY Tele 01685 385746 Mob - 07940913216 Email: philip@3dcadwales.co.uk		Address Land off, Winch Fawr Road, Merthyr Tydfil. CF48 1RD		
This Drawing is Copyright, Dimensions to be checked on site and not scaled from this drawing		Checked by JH	Drawn by PH	Scale (@ A3) 1 : 100
		Rev No A	Description Issue	Date 03/02/2021
PURPOSE OF ISSUE Planning Approval	DRAWING NUMBER WF-03			

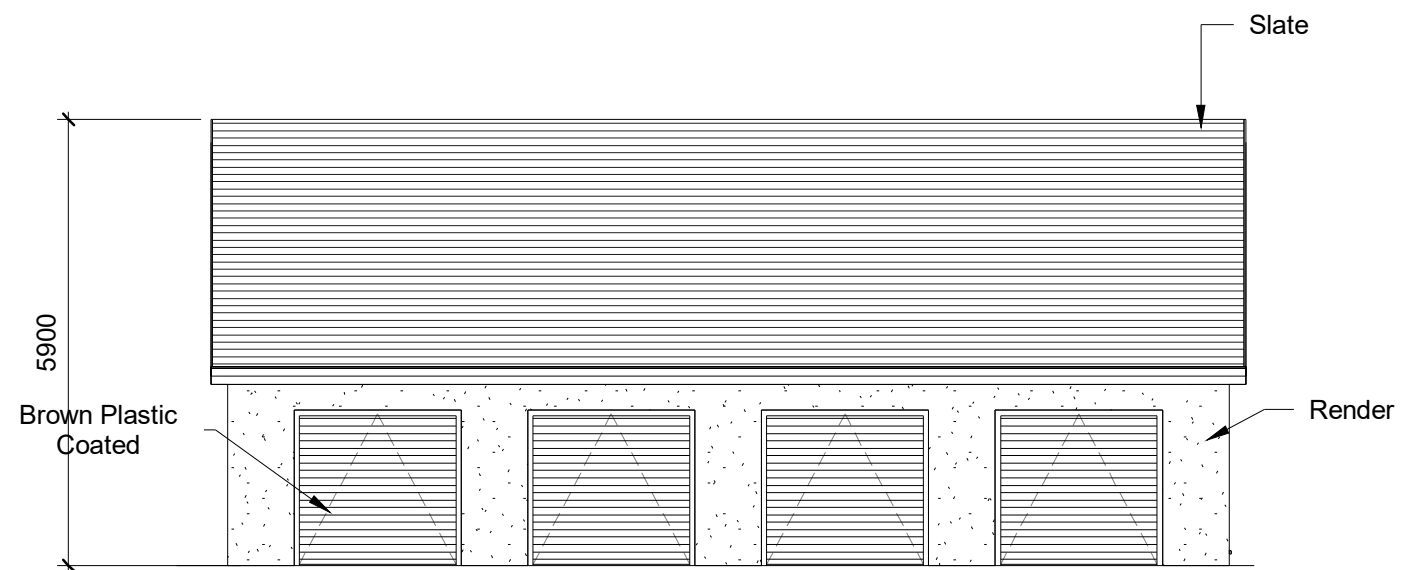


A Garage ENE Elevation
1 : 100

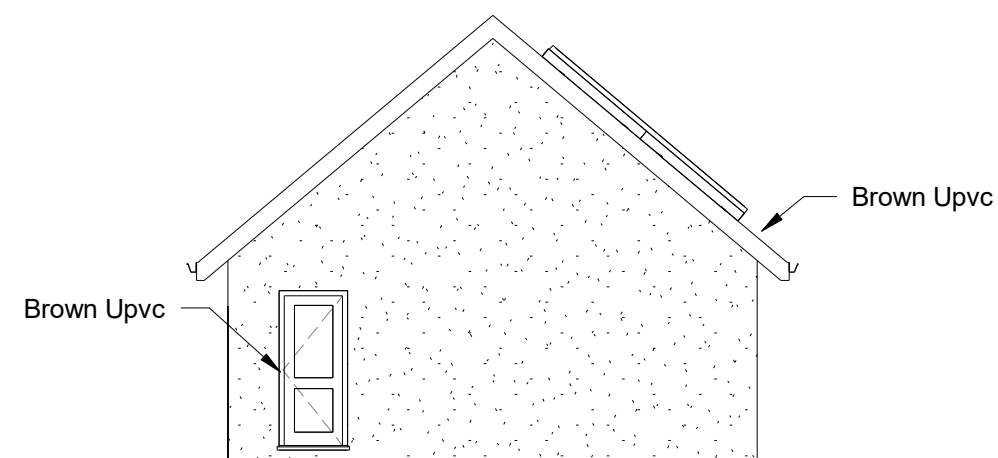


B Garage NNW Elevation
1 : 100

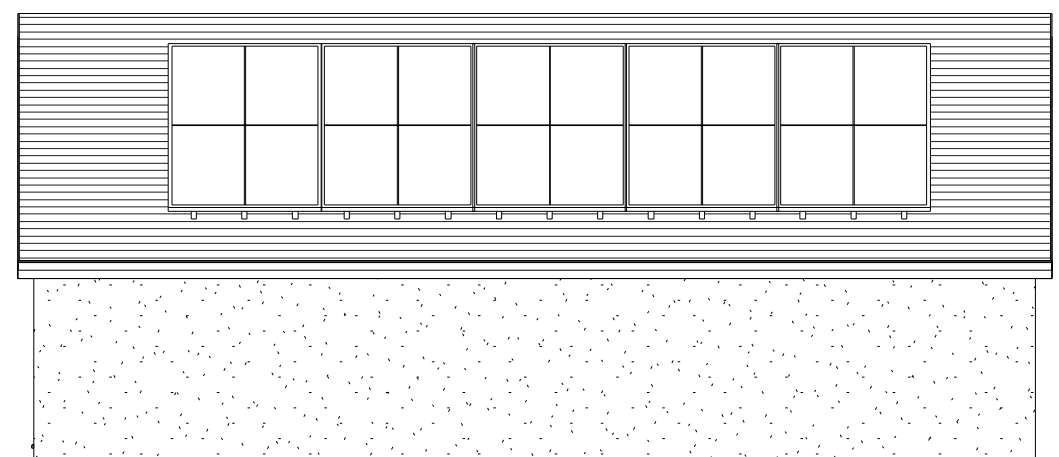

D Garage WSW Elevation
1 : 100

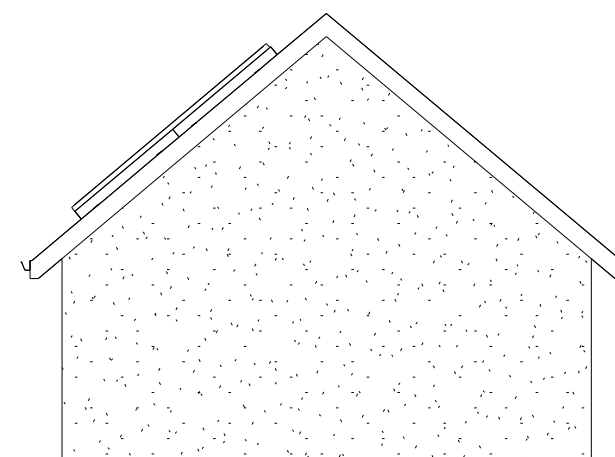

C Garage SSE Elevation
1 : 100

 

Scale bar @ 1:100

INDIGO DESIGN (Part of 3dcadwales Ltd) 5 Ashlea Drive,
Merthyr Tydfil, CF47 0NY Tele 01685 385746 Mob -
07940913216 Email: philip@3dcadwales.co.uk

This Drawing is Copyright.
Dimensions to be checked
on site and not scaled from
this drawing



PURPOSE OF ISSUE	DRWAING NUMBER
Planning Approval	WF-04


PROJECT	New Dwelling with Detached Garage
---------	-----------------------------------

SHEET	Garage Elevations
-------	-------------------

Address	Land off, Winch Fawr Road, Merthyr Tydfil. CF48 1RD
---------	---


Checked by	Drawn by	Scale (@ A3)
JH	PH	1 : 100

Rev No	Description	Date
A	Issue	03/02/2021

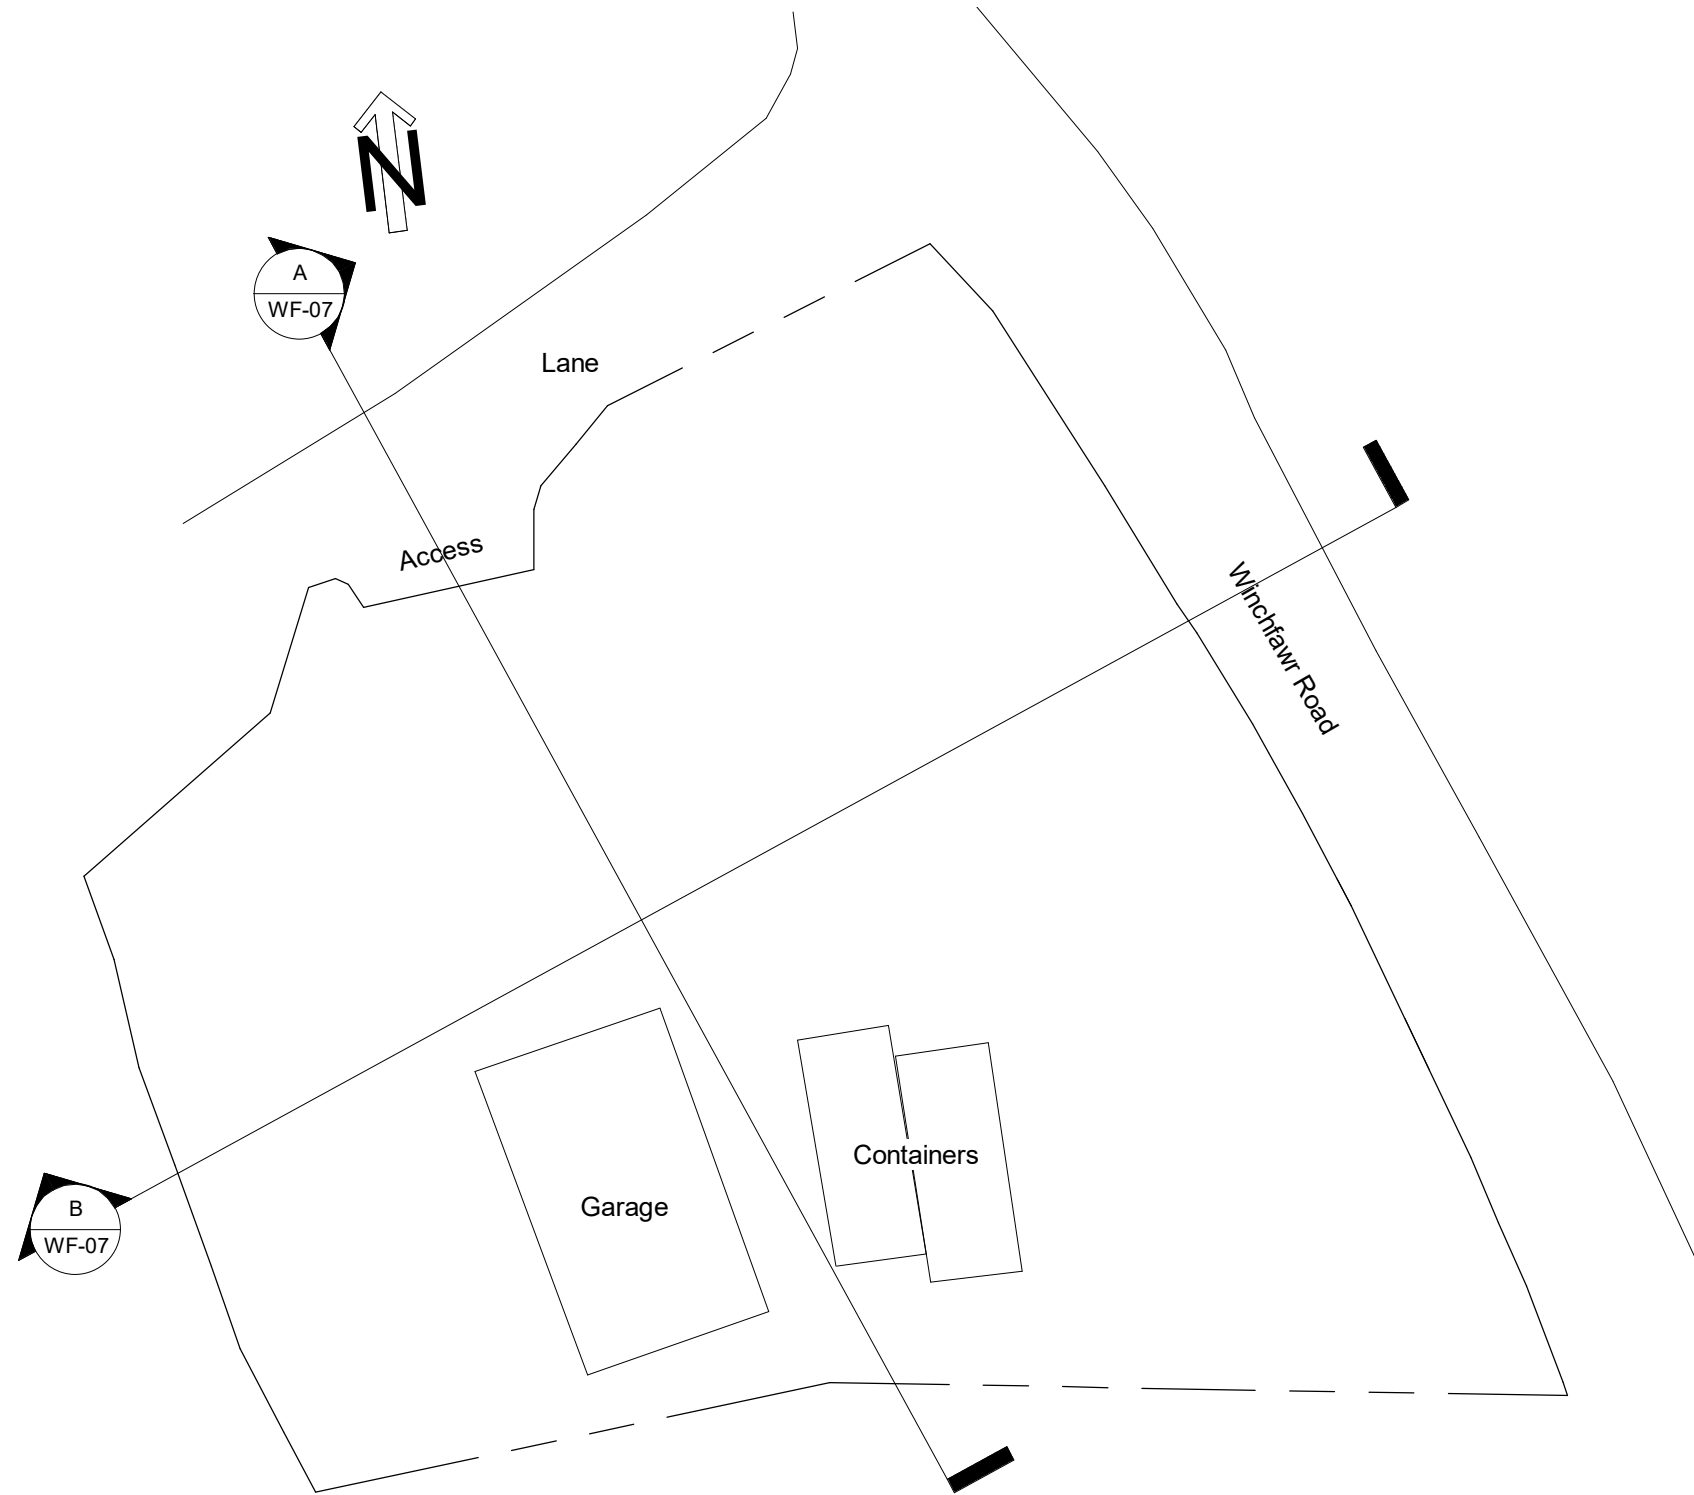

Existing Site Plan

PROJECT New Dwelling with Detached Garage		SHEET Existing Site Plan		
INDIGO DESIGN (Part of 3dcadwales Ltd) 5 Ashlea Drive, Merthyr Tydfil, CF47 0NY Tele 01685 385746 Mob - 07940913216 Email: philip@3dcadwales.co.uk		Address Land off, Winch Fawr Road, Merthyr Tydfil. CF48 1RD		
This Drawing is Copyright, Dimensions to be checked on site and not scaled from this drawing		Checked by JH	Drawn by PH	Scale (@ A3) 1 : 200
		Rev No A	Description Issue	Date 03/02/2021
PURPOSE OF ISSUE Planning Approval	DRWAING NUMBER WF-05			

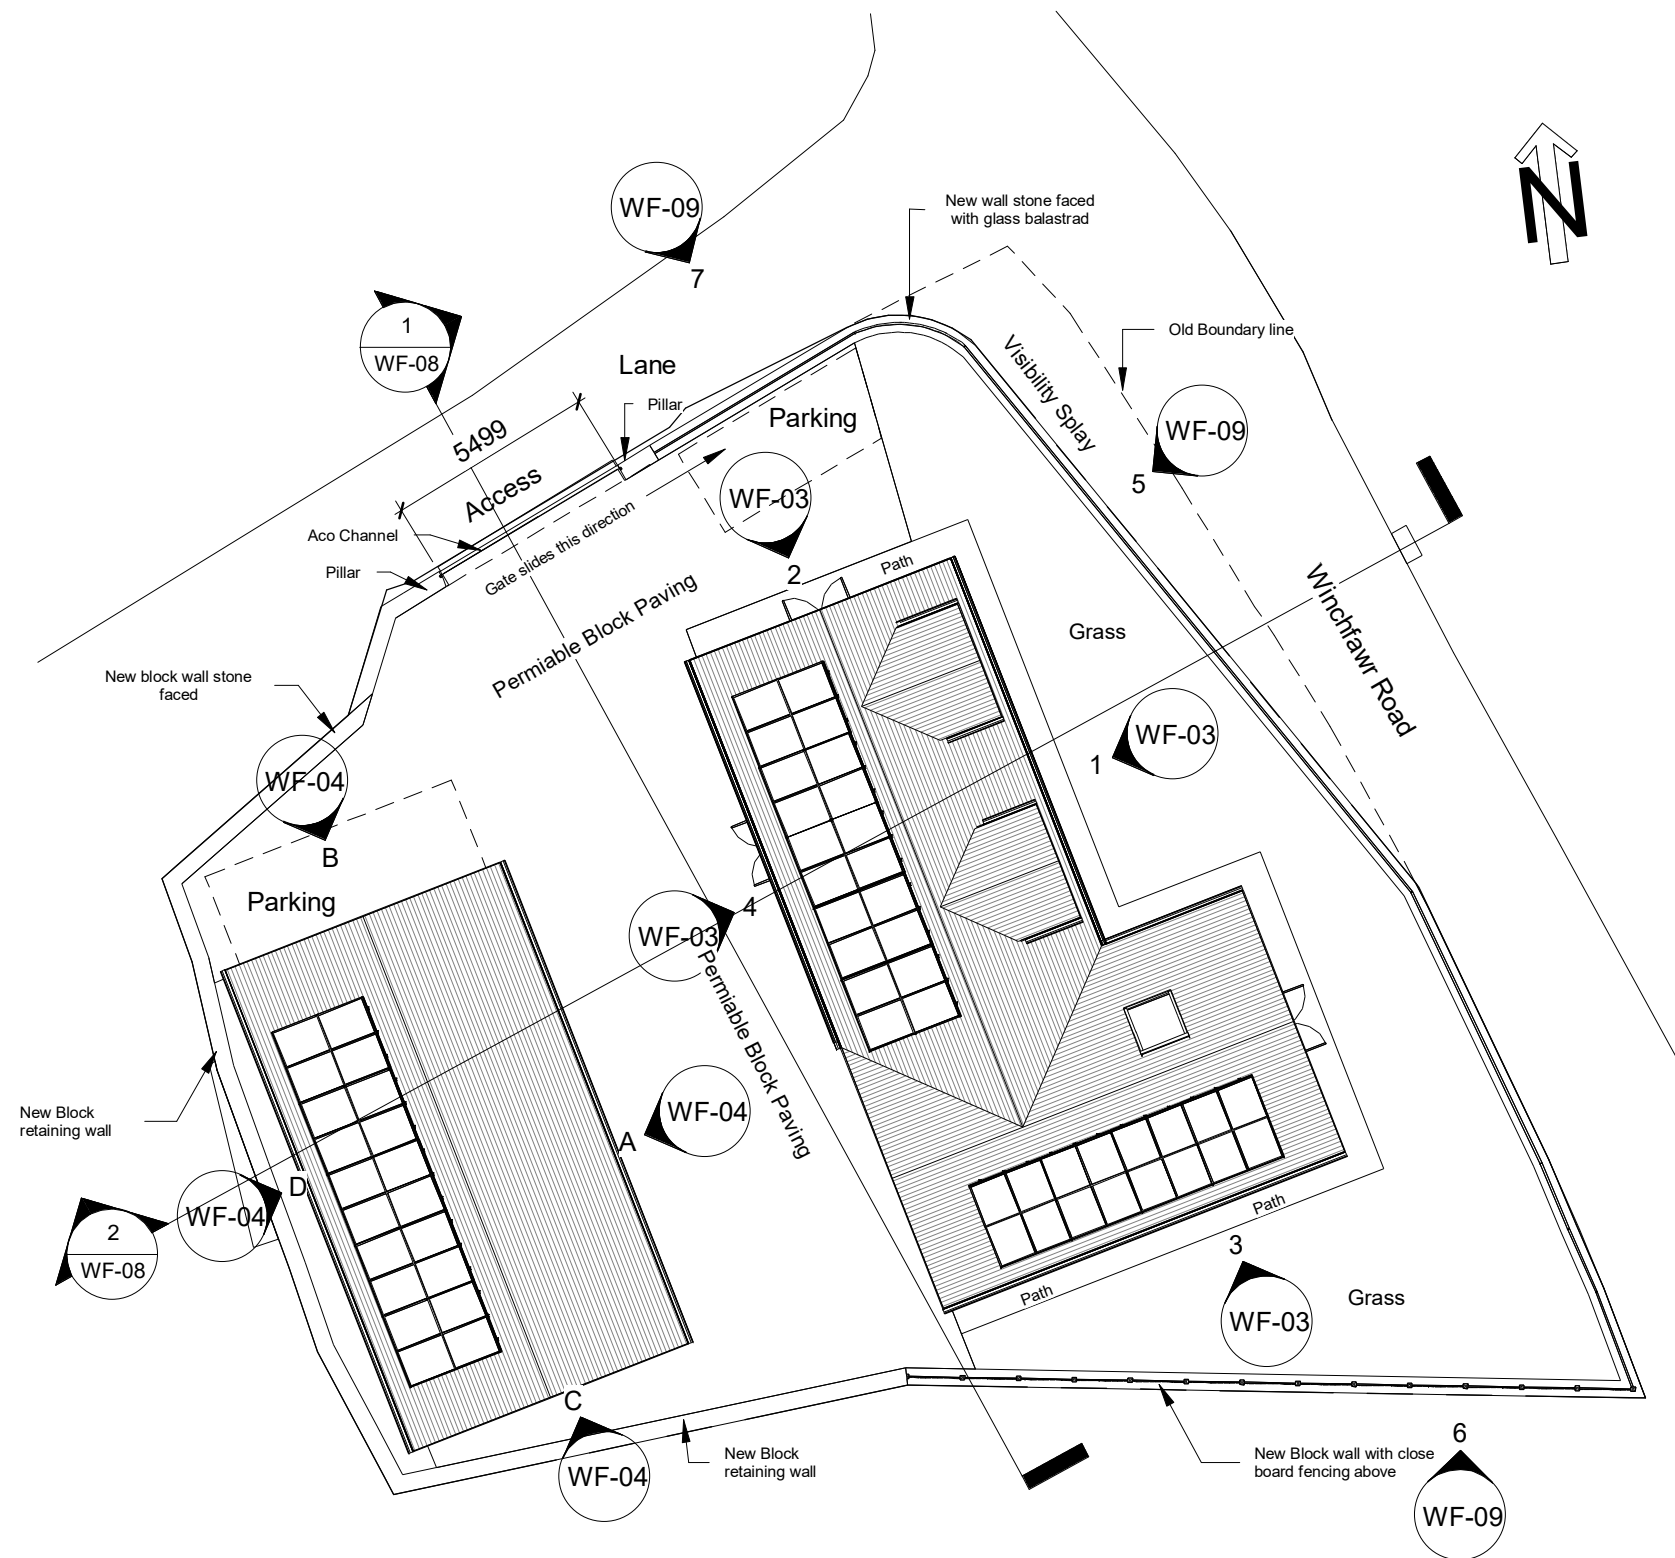

Proposed Site Plan

0 1.0 2.0 3.0 4.0 5.0 6.0 7.0 8.0




Scale bar @ 1:200

PROJECT New Dwelling with Detached Garage		SHEET Proposed Site Plans		
INDIGO DESIGN (Part of 3dcadwales Ltd) 5 Ashlea Drive, Merthyr Tydfil, CF47 0NY Tele 01685 385746 Mob - 07940913216 Email: philip@3dcadwales.co.uk		Address Land off, Winch Fawr Road, Merthyr Tydfil. CF48 1RD		
This Drawing is Copyright, Dimensions to be checked on site and not scaled from this drawing		Checked by JH	Drawn by PH	Scale (@ A3) 1 : 200
		Rev No A	Description Issue	Date 03/02/2021
PURPOSE OF ISSUE Planning Approval	DRWAING NUMBER WF-06			




Existing Section A

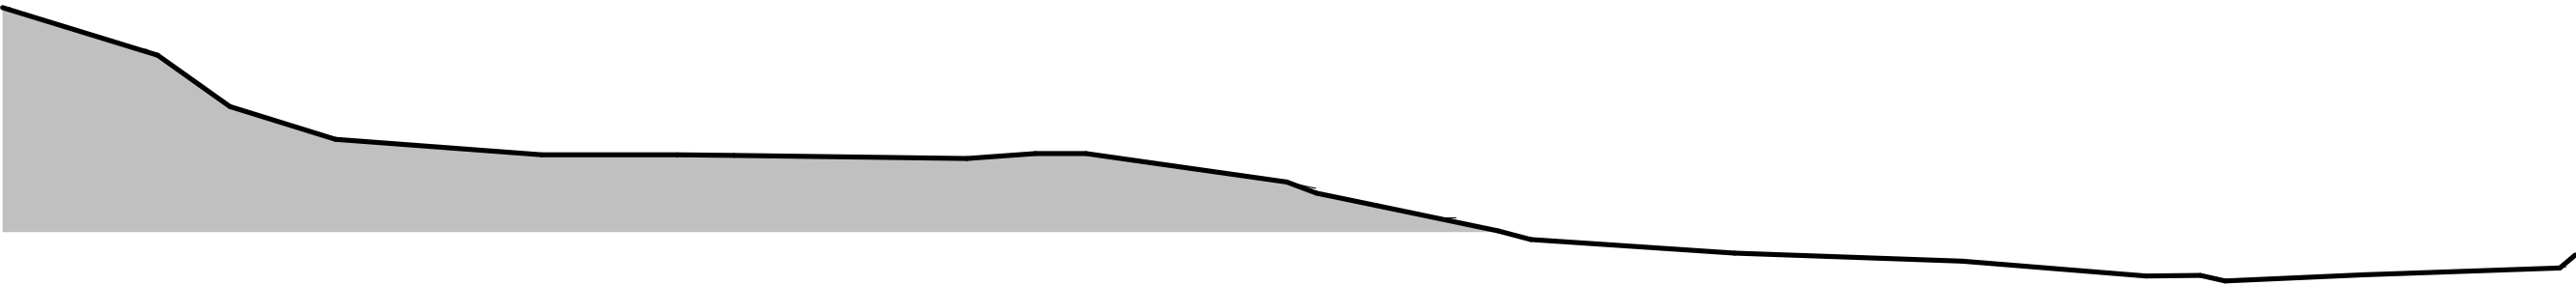


Existing Section B

PROJECT New Dwelling with Detached Garage		SHEET Existing Sections		
INDIGO DESIGN (Part of 3dcadwales Ltd) 5 Ashlea Drive, Merthyr Tydfil, CF47 0NY Tele 01685 385746 Mob - 07940913216 Email: philip@3dcadwales.co.uk		Address Land off, Winch Fawr Road, Merthyr Tydfil. CF48 1RD		
This Drawing is Copyright, Dimensions to be checked on site and not scaled from this drawing		Checked by JH	Drawn by PH	Scale (@ A3) 1 : 100
		Rev No A	Description Issue	Date 03/02/2021
PURPOSE OF ISSUE Planning Approval	DRWAING NUMBER WF-07			

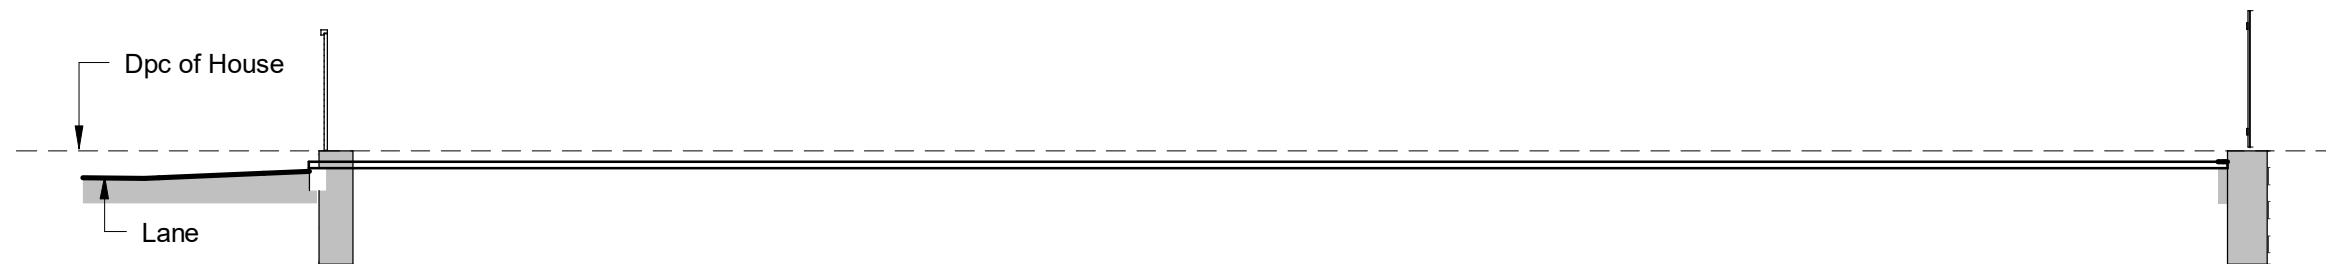


*Proposed Section
A*

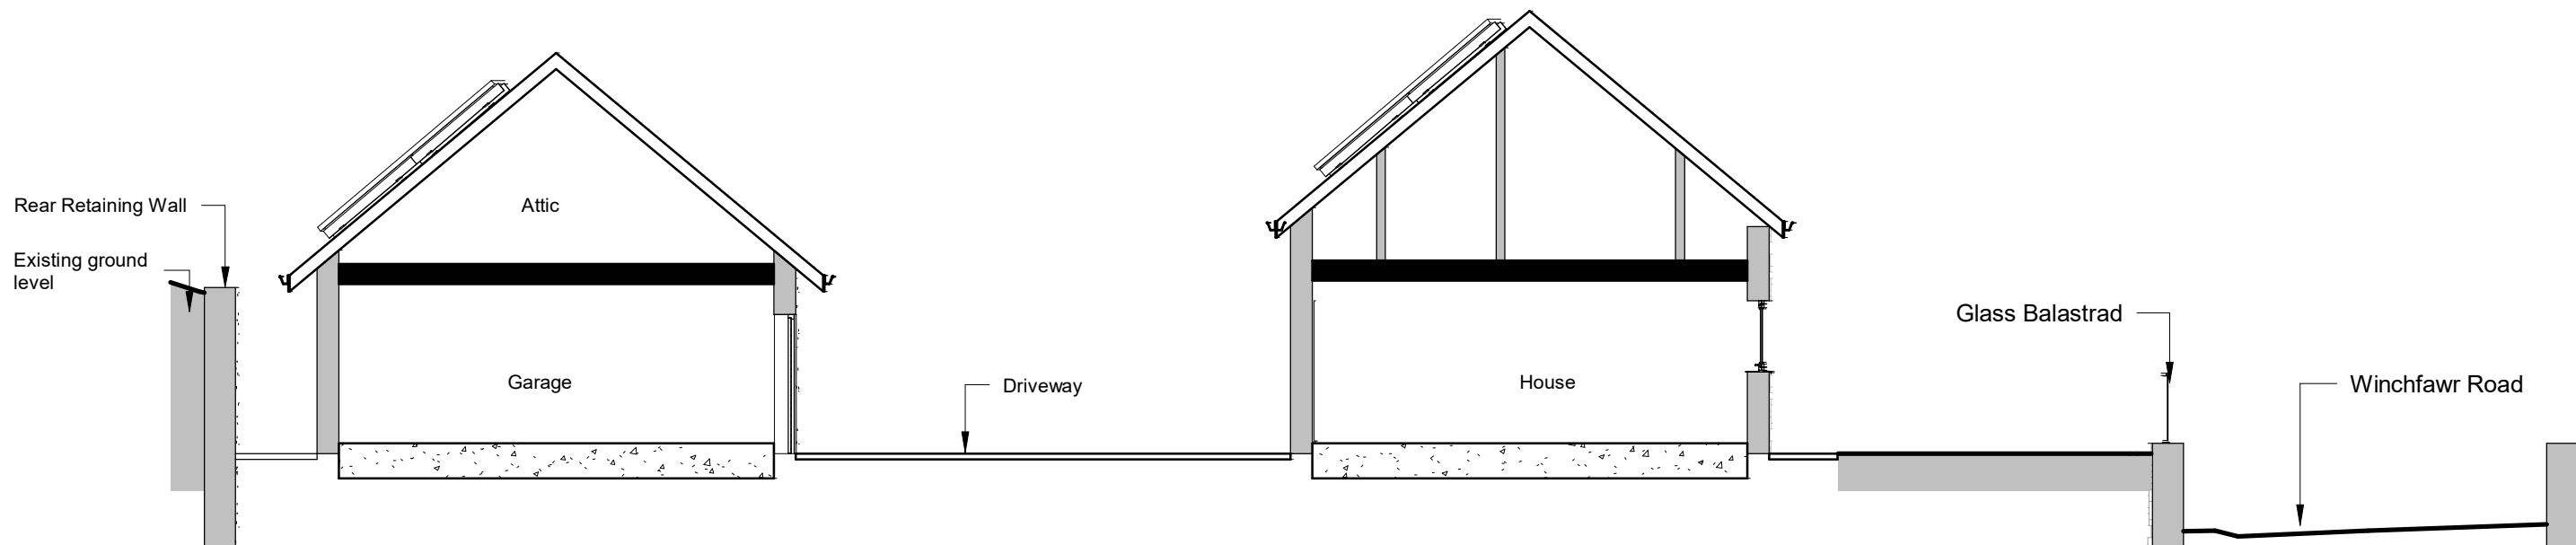


*Proposed Section
B*

PROJECT New Dwelling with Detached Garage		SHEET Proposed Sections		
INDIGO DESIGN (Part of 3dcadwales Ltd) 5 Ashlea Drive, Merthyr Tydfil, CF47 0NY Tele 01685 385746 Mob - 07940913216 Email: philip@3dcadwales.co.uk		Address Land off, Winch Fawr Road, Merthyr Tydfil. CF48 1RD		
This Drawing is Copyright, Dimensions to be checked on site and not scaled from this drawing		Checked by JH	Drawn by PH	Scale (@ A3) 1 : 100
		Rev No A	Description Issue	Date 03/02/2021
PURPOSE OF ISSUE Planning Approval	DRWAING NUMBER WF-08			

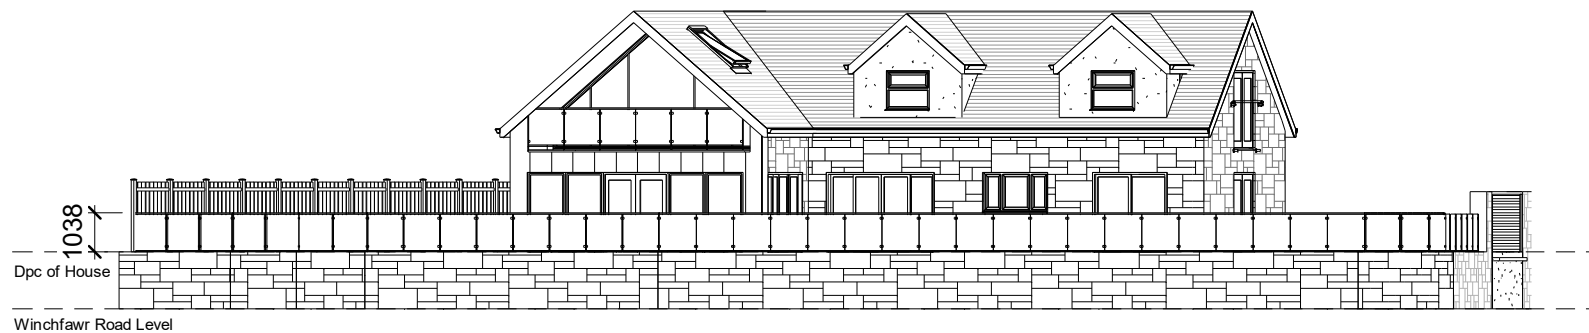

*WSW Site
Elevation*

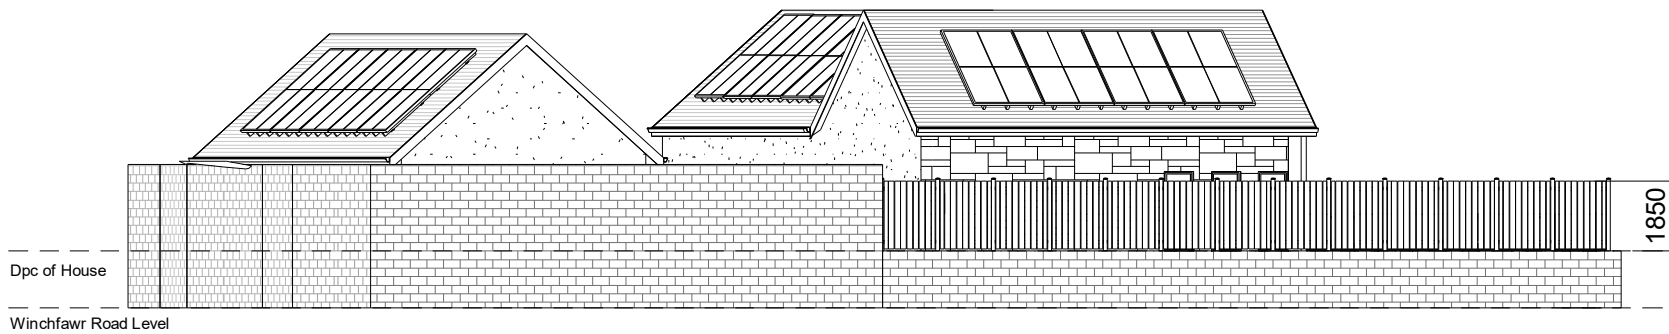

SSW Site Elevation



SSE Site Elevation

INDIGO DESIGN (Part of 3dcadwales Ltd) 5 Ashlea Drive,
Merthyr Tydfil, CF47 0NY Tele 01685 385746 Mob -
07940913216 Email: philip@3dcadwales.co.uk

This Drawing is Copyright,
Dimensions to be checked
on site and not scaled from
this drawing



PURPOSE OF ISSUE
Planning Approval

DRWAING NUMBER
WF-09

PROJECT
New Dwelling with Detached Garage

SHEET
Site Elevations

Address Land off, Winch Fawr Road, Merthyr
Tydfil. CF48 1RD

Checked by
JH

Drawn by
PH

Scale (@ A3)
1 : 200

Rev No	Description	Date
A	Issue	03/02/2021