
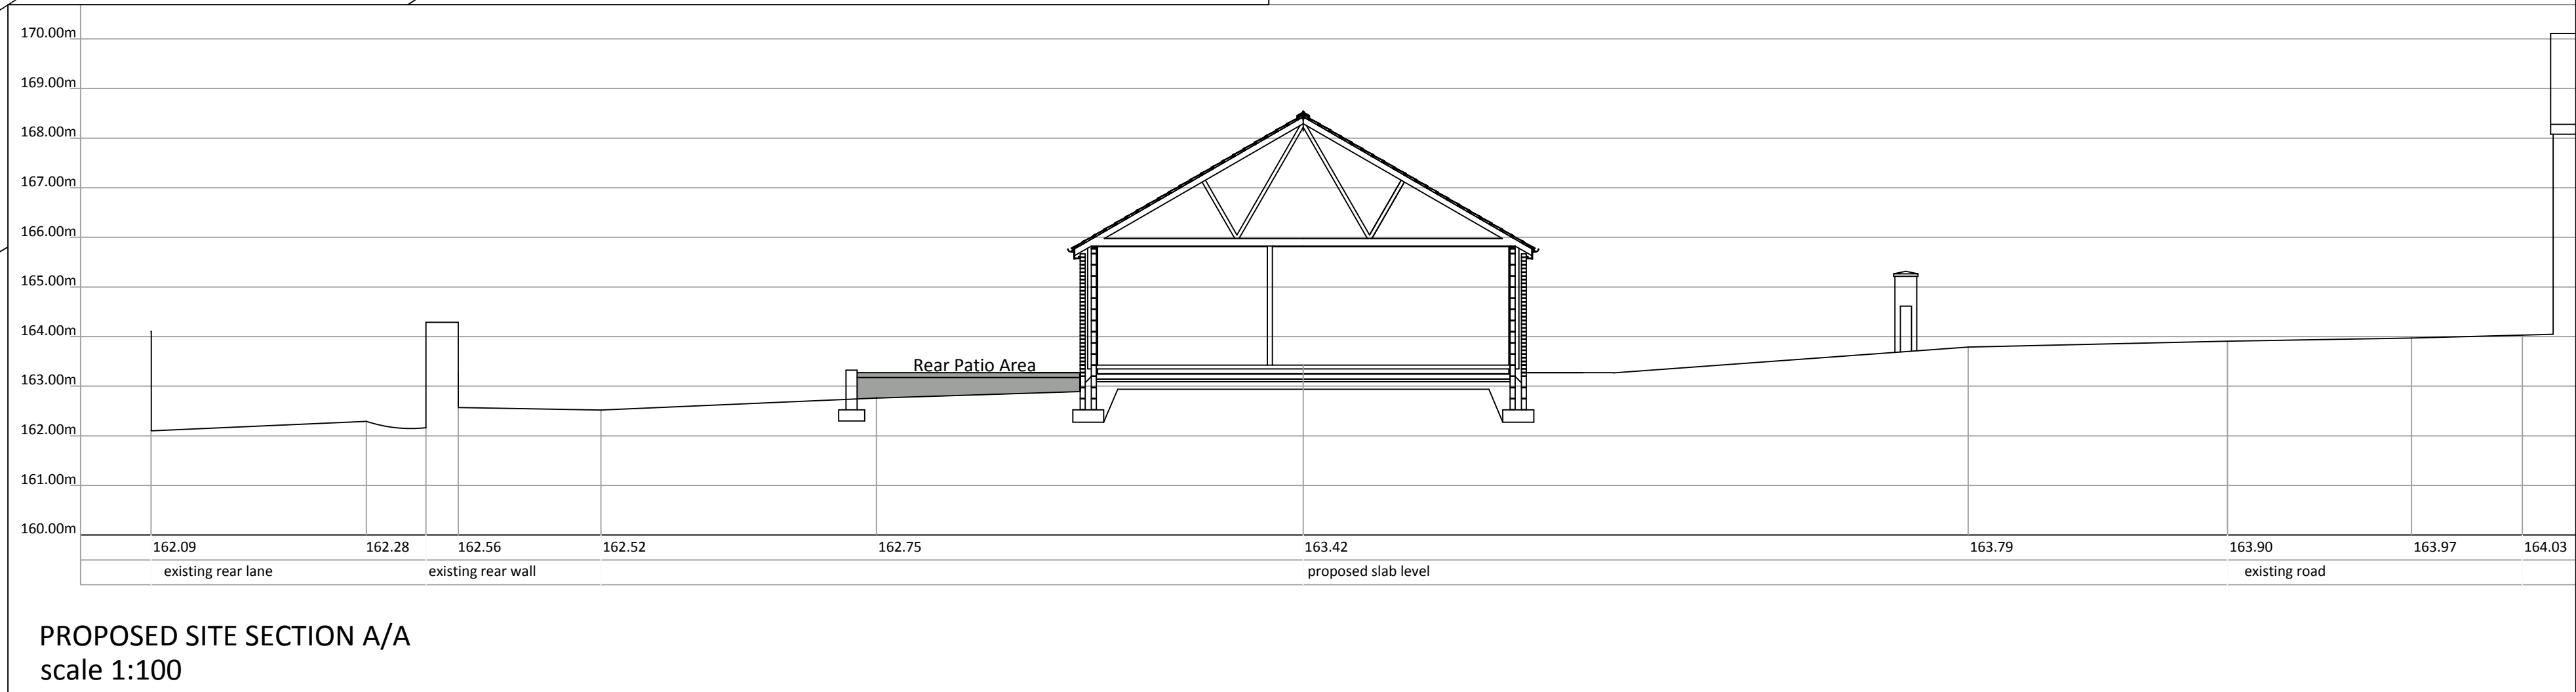


NOTE THE PROPERTY OF THIS DRAWING AND DESIGN IS VESTED IN H. D. WILLIAMS Ltd. AND MUST NOT BE COPIED OR REPRODUCED IN ANY WAY WITHOUT THEIR WRITTEN CONSENT. Copyright © H. D. Williams Ltd. All Rights Reserved

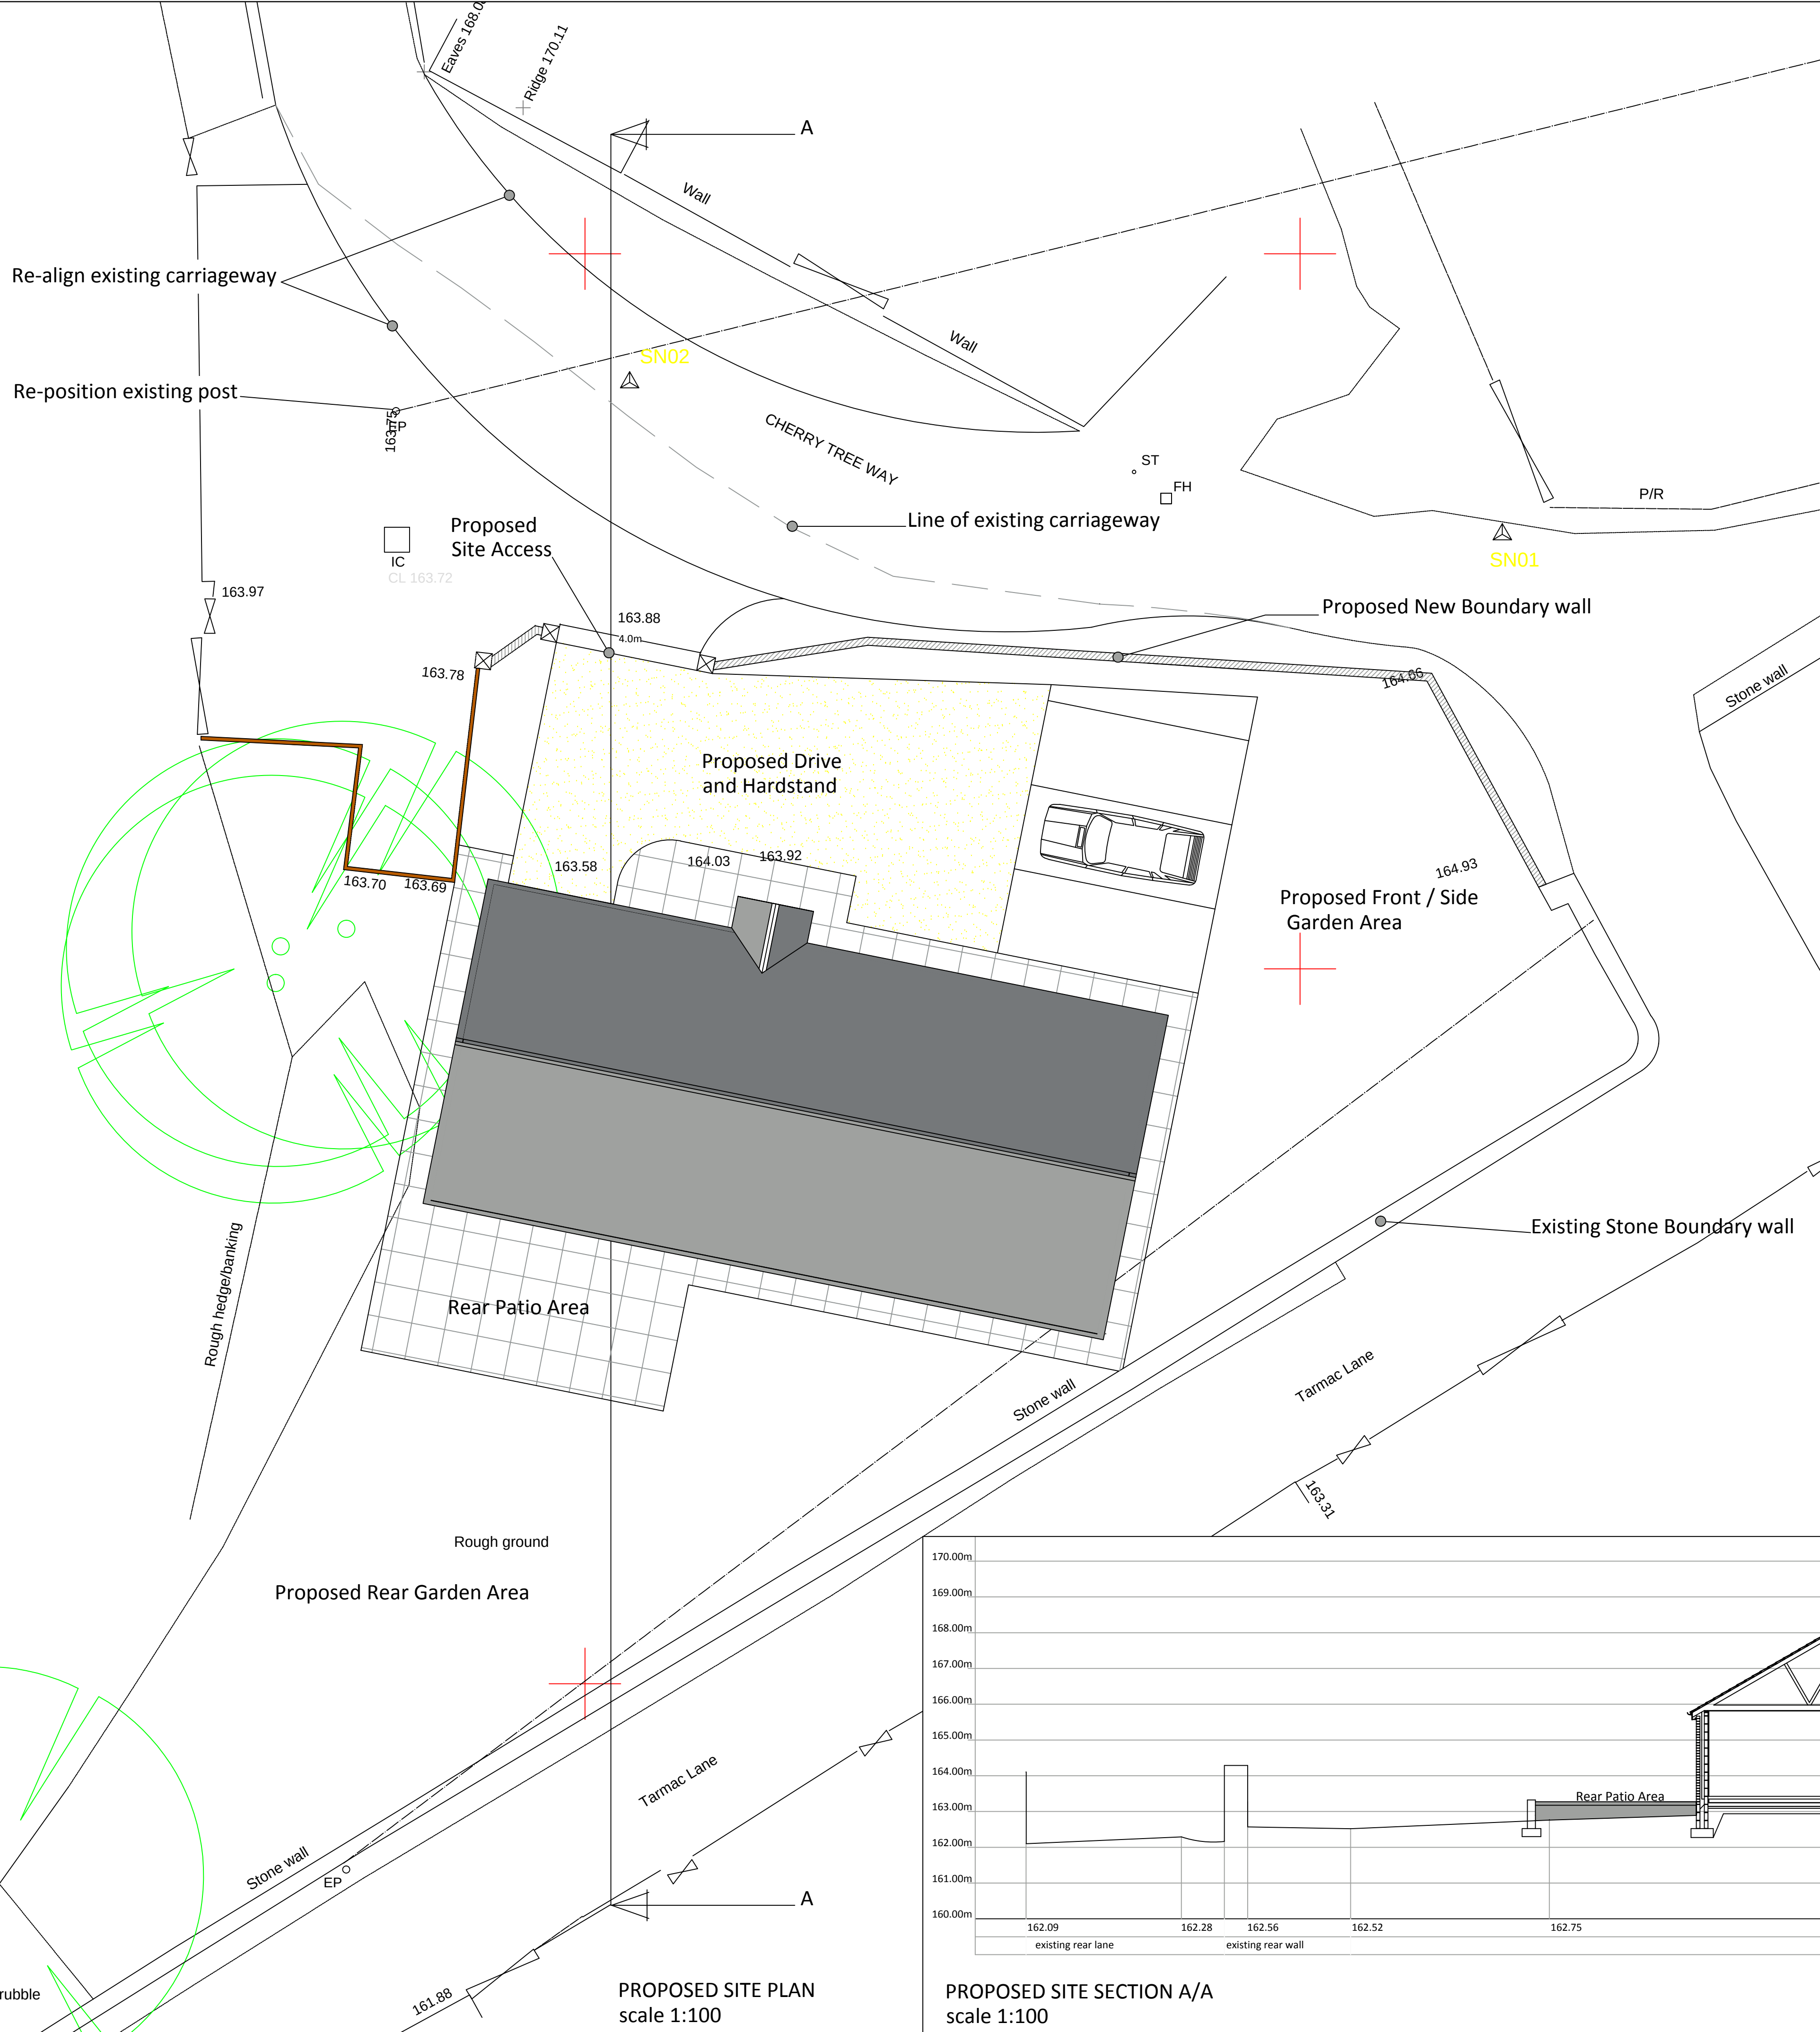

B	May, 2020	Rear Ground level Lowered
A	Jan. 2020	Proposed Access Amended Existing garage and outbuilding removed
Revision	Date	Description

H. D. WILLIAMS Ltd.

F.R.I.C.S

**CHARTERED QUANTITY SURVEYOR
MAINTFESURWR SIARTREDIG**

**123, Trealar Road, Tonypandy,
Mid Glam., CF40 2NP.
Tel. (01443) 441078 Fax (01443) 434191
email: hdwilliams1@hotmail.co.uk**

Client	Mr and Mrs A Adams
--------	--------------------

Project	Construction of New Bungalow (Disability Use) at Land Rear of Cherry Tree Way, Trelewis. CF46 6AS
---------	--

Title PROPOSED SITE PLAN AND SECTION A/A

Date November, 2019

Scale	As noted at A1
-------	----------------

Drawing Number
hdw/ph/ala/03b

Job Ref.	
----------	--

Ref.	Revision
------	----------

B

