




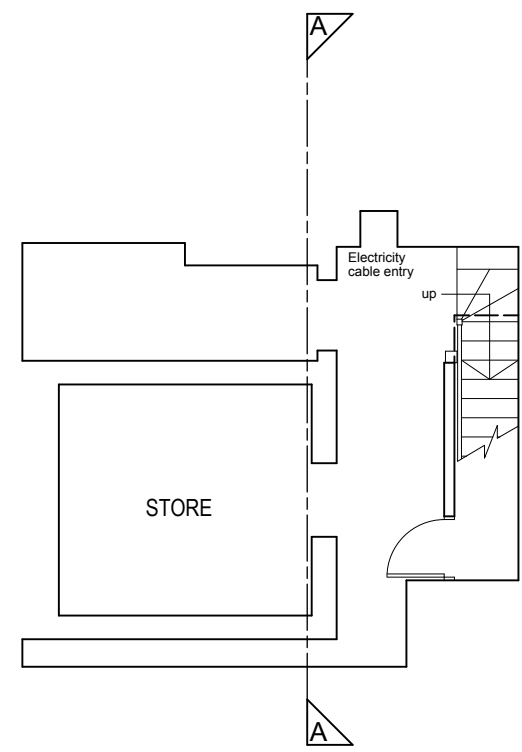


BASEMENT
1:100

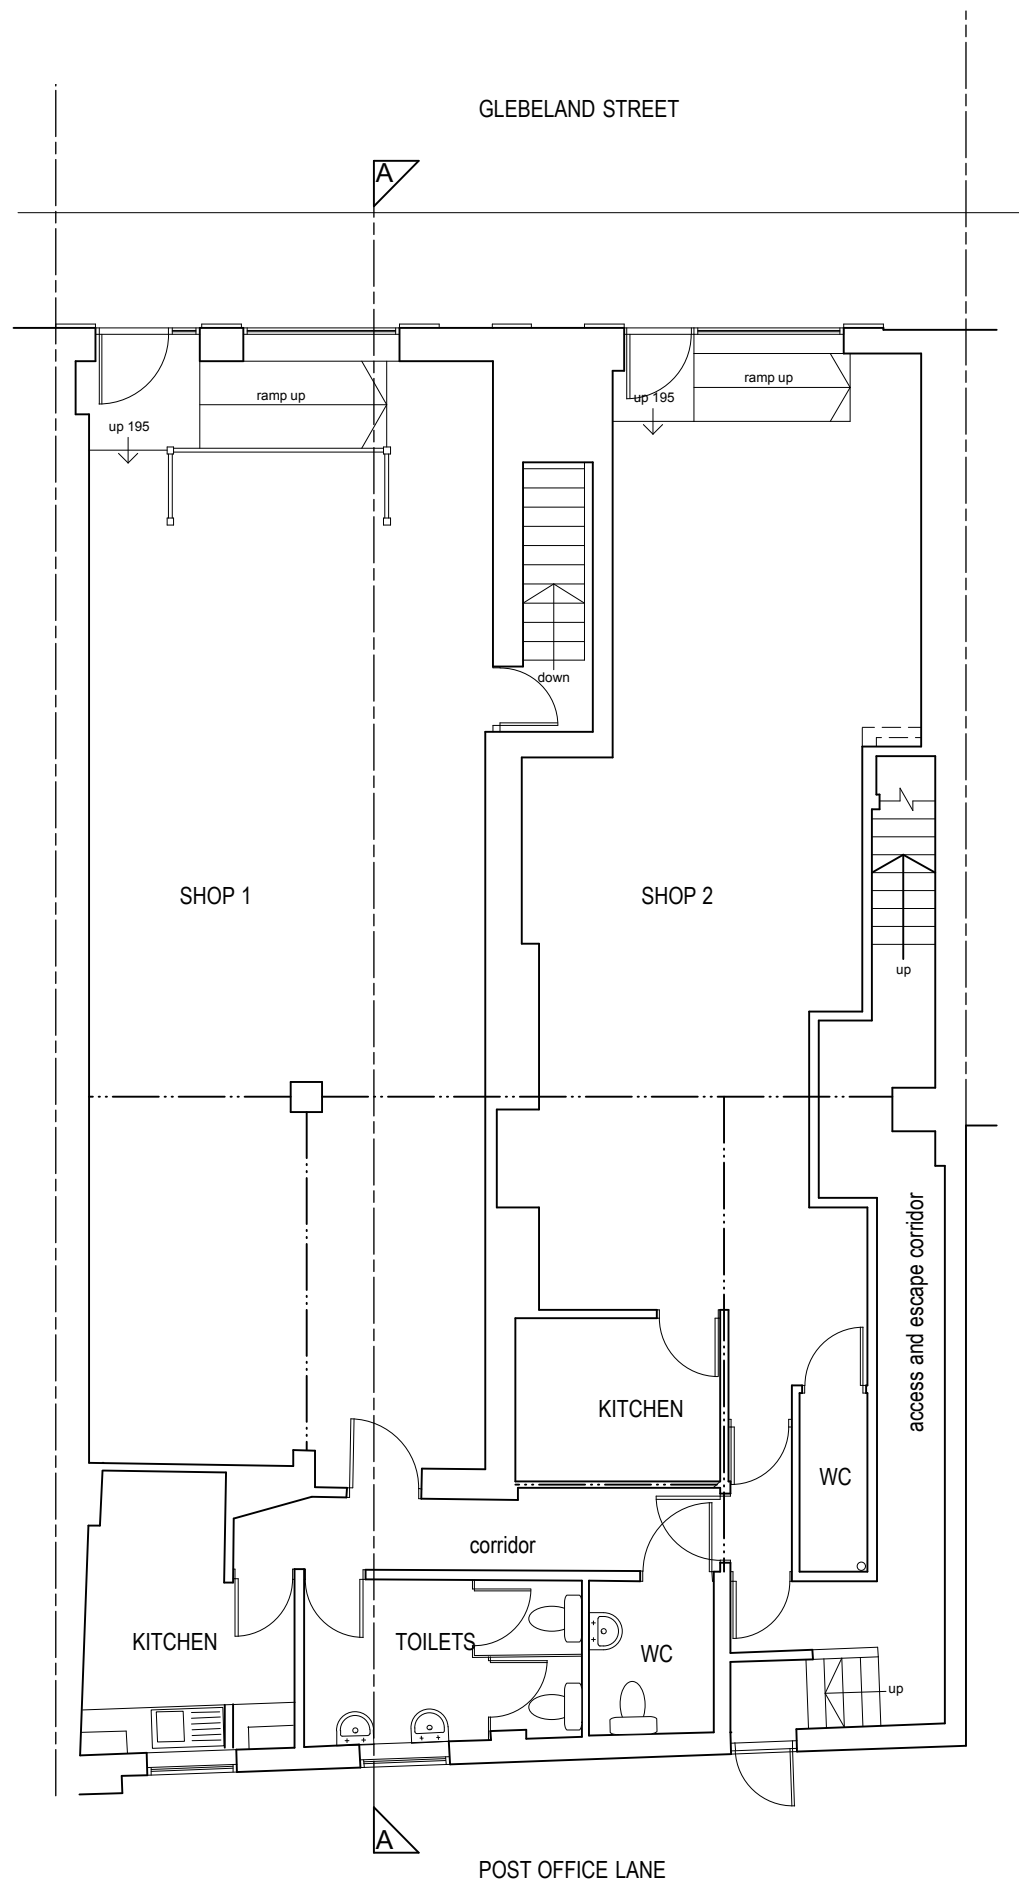


GROUND FLOOR
1:100

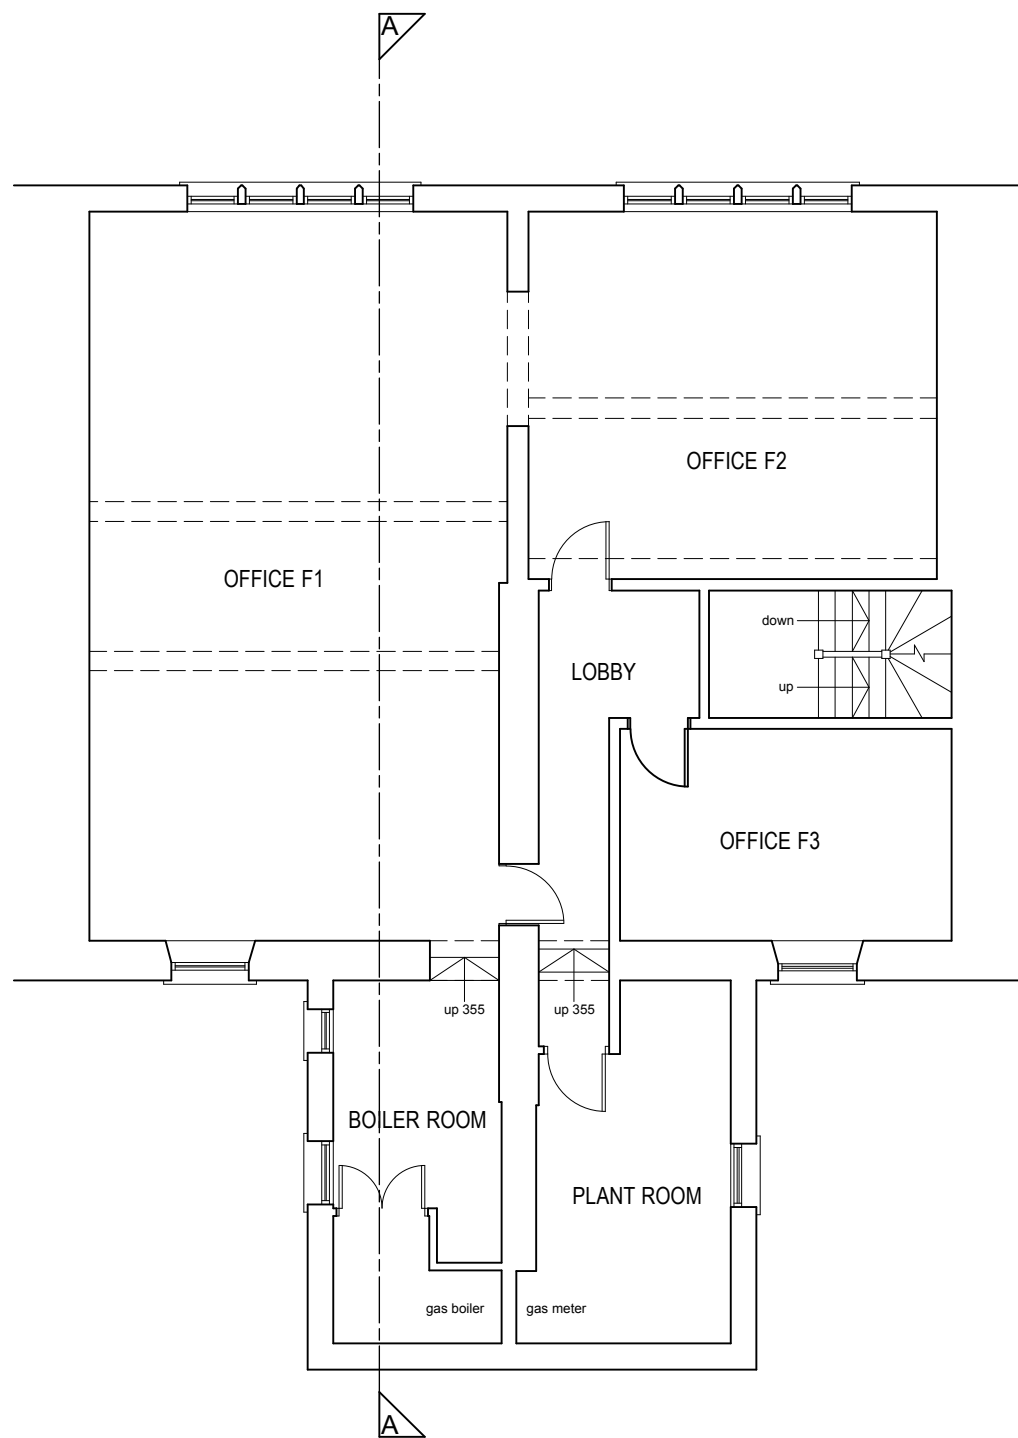

FIRST FLOOR
1:100

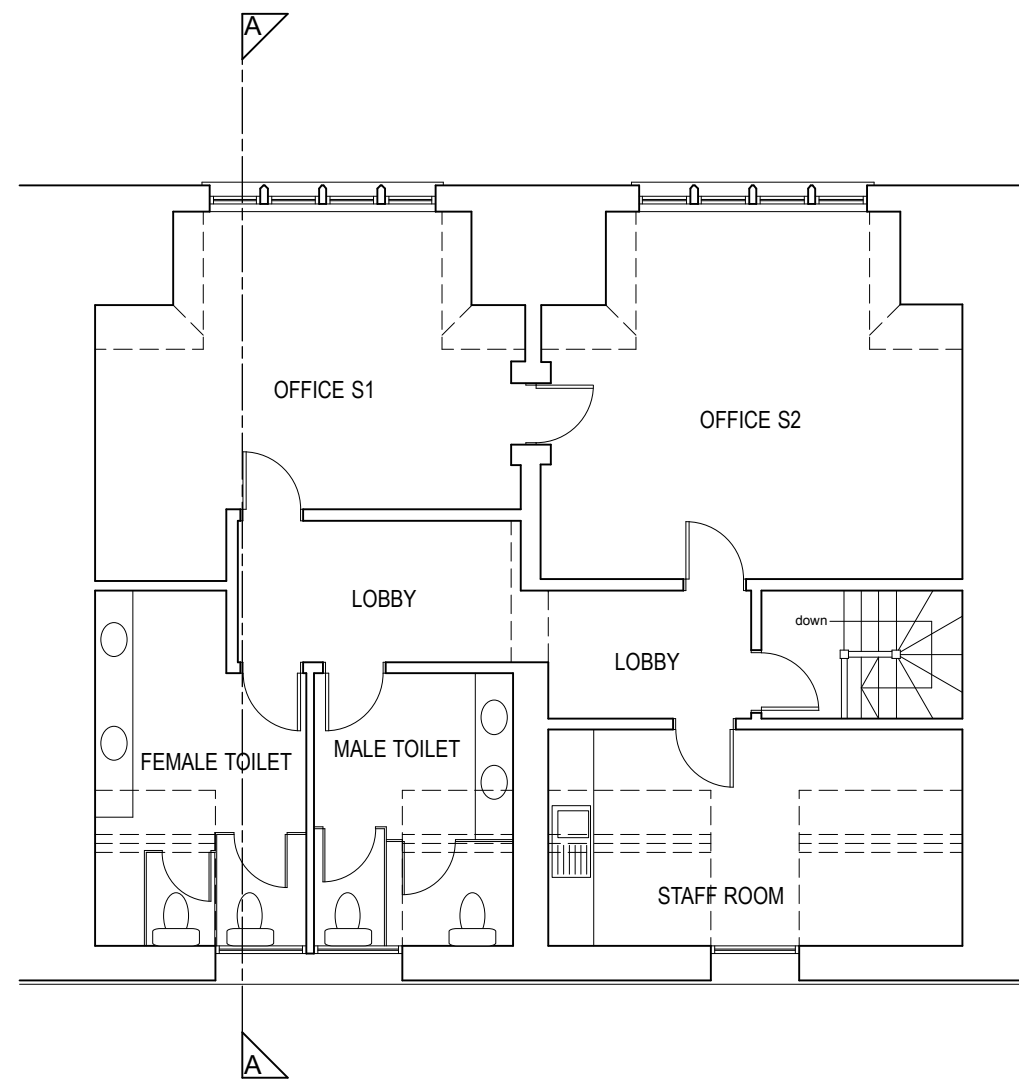


SECOND FLOOR
1:100

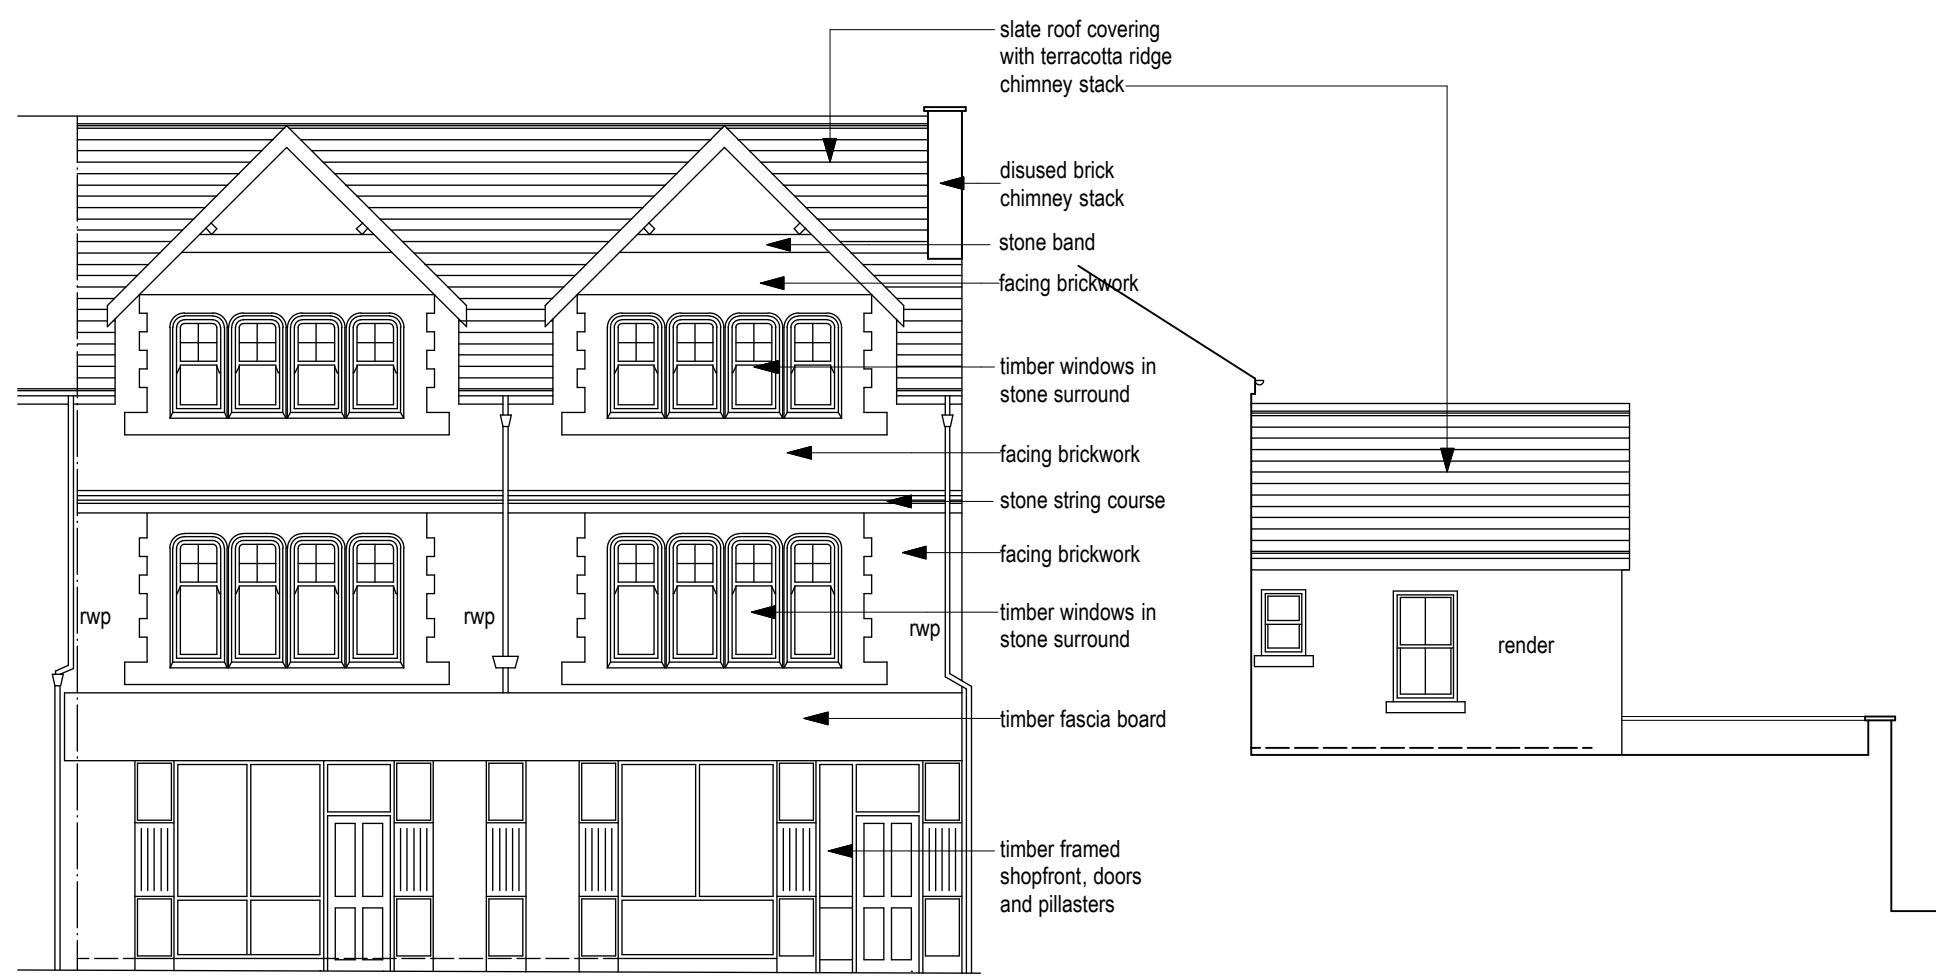


FRONT ELEVATION
1:100

REAR SIDE ELEVATION
1:100

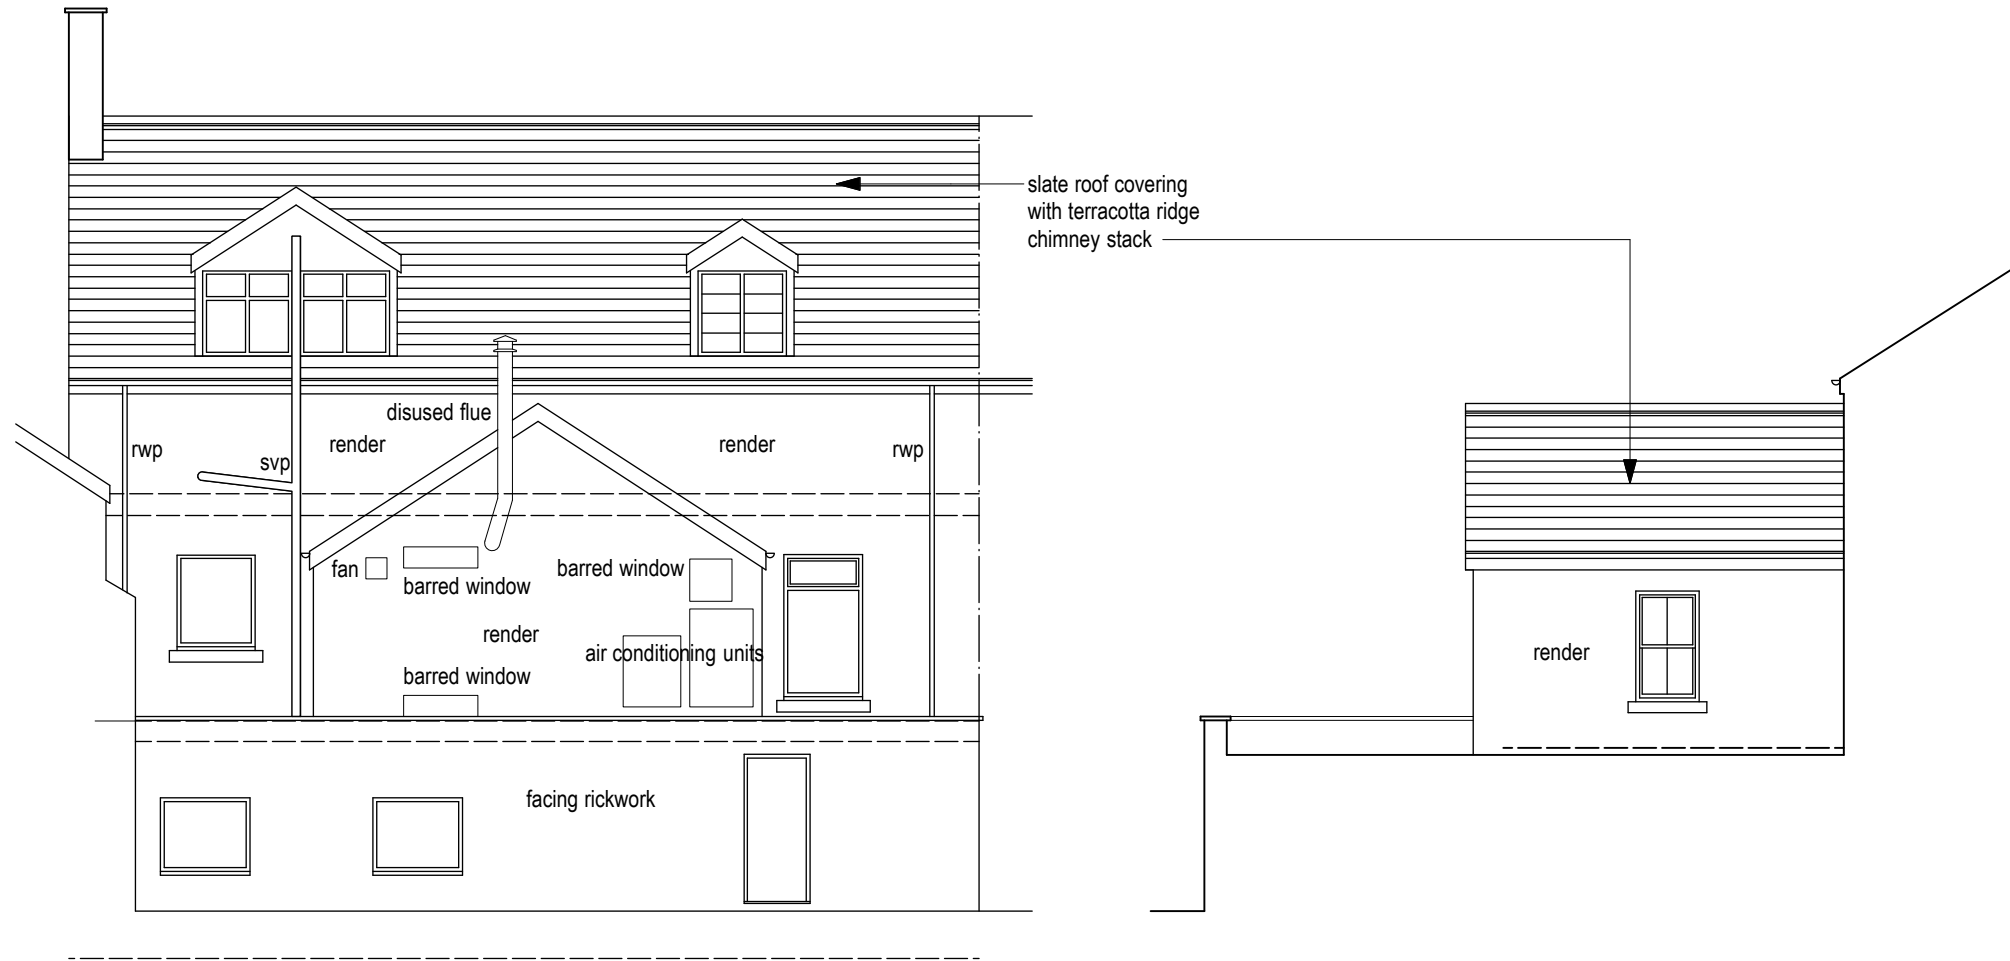

REAR ELEVATION
1:100

REAR SIDE ELEVATION
1:100

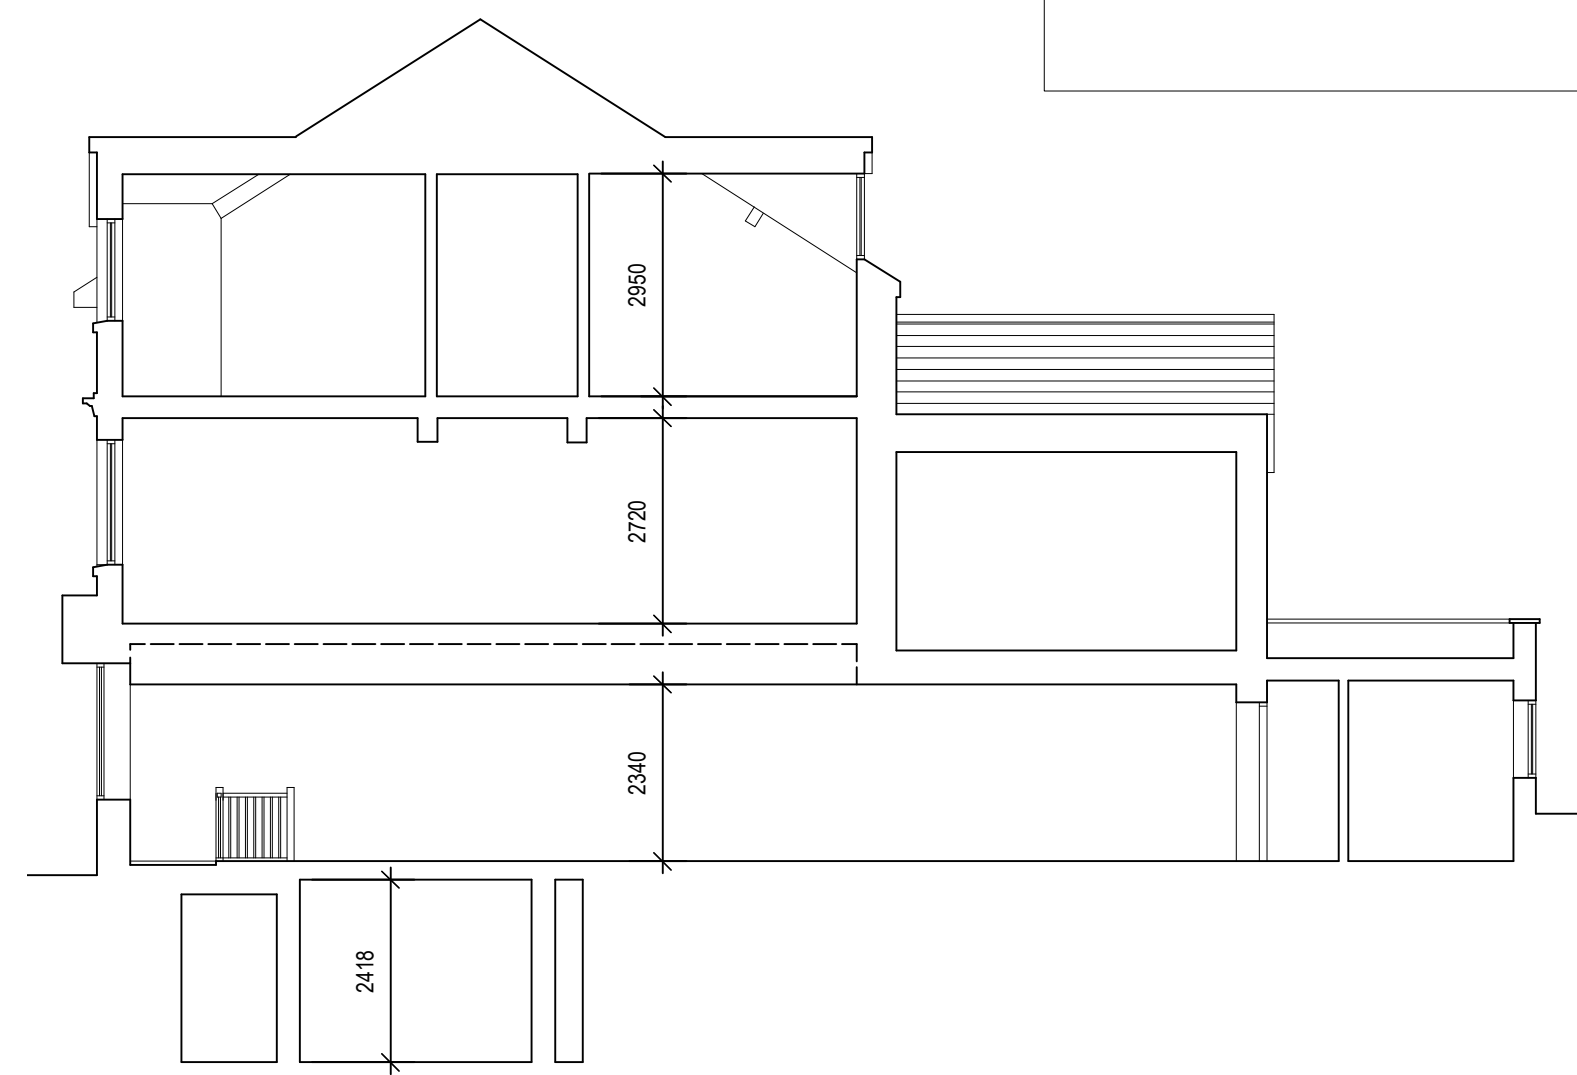

SECTION A-A
1:100

This drawing, the works and concepts depicted are the copyright of Paul Overton Architects and may not be reproduced or made use of either directly or indirectly, without express written consent. Do not scale off this drawing. All heights, levels, sizes and dimensions to be checked on site before any work is undertaken.		
PAUL OVERTON ARCHITECTS 57A HIGH STREET MERTHYR TYDFIL CF47 8UD TEL: 01685 371194 MOB: 07929 699 282 paul@poverton.co.uk		
Client		GTH DEVELOPMENTS
Project REFURBISHMENT of 51/52 GLEBELAND STREET, MERTHYR TYDFIL		
Drawing Title SURVEY		
CAD ref	Drawn	MST
Date June 2020	Scale 1:100 @ A1	
Project No. 9050	Drawing No. 01	Revision A
Revision A - 22/6/20 - existing external finishes noted		