




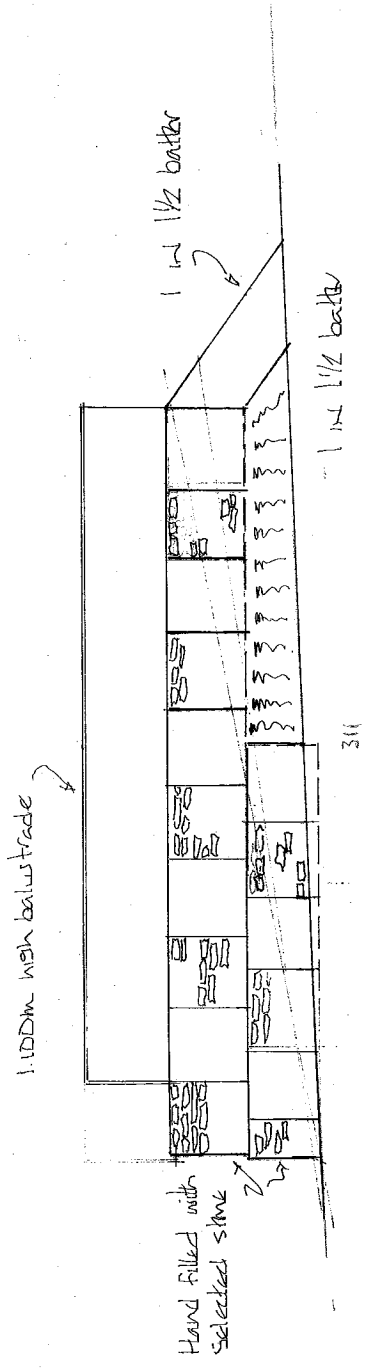

Elevation A

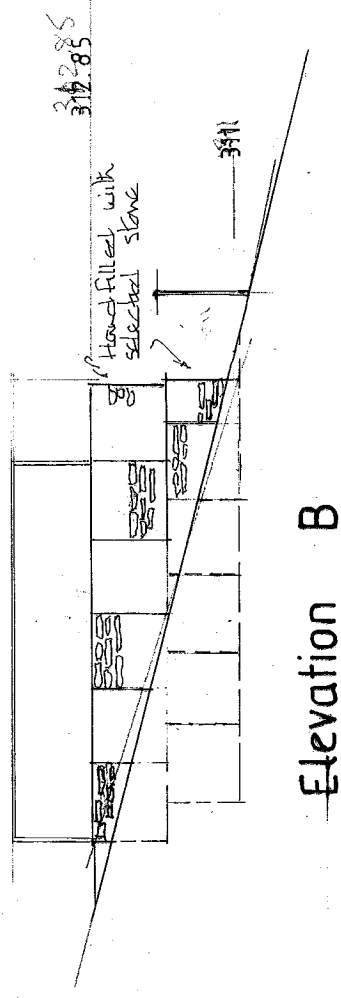


Elevation B

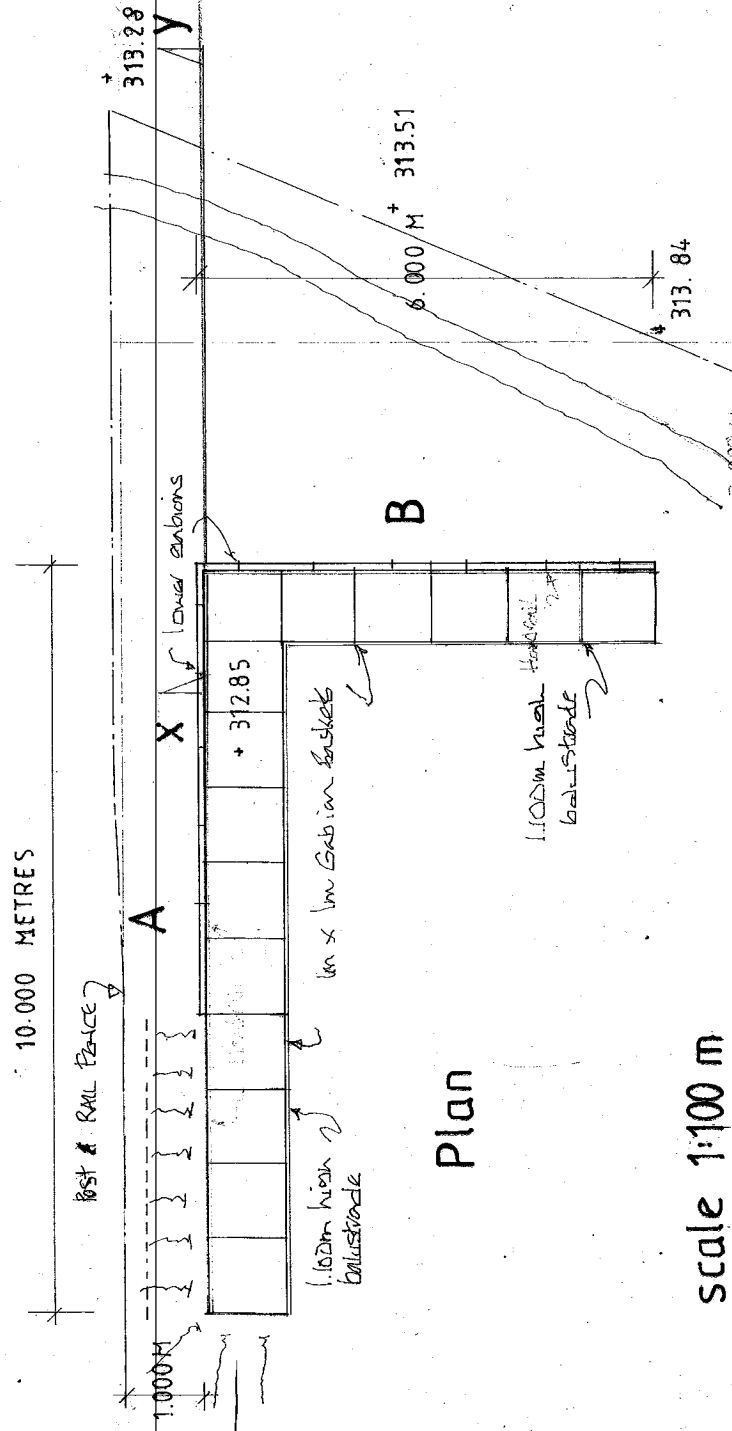

Plan


scale 1:100 m

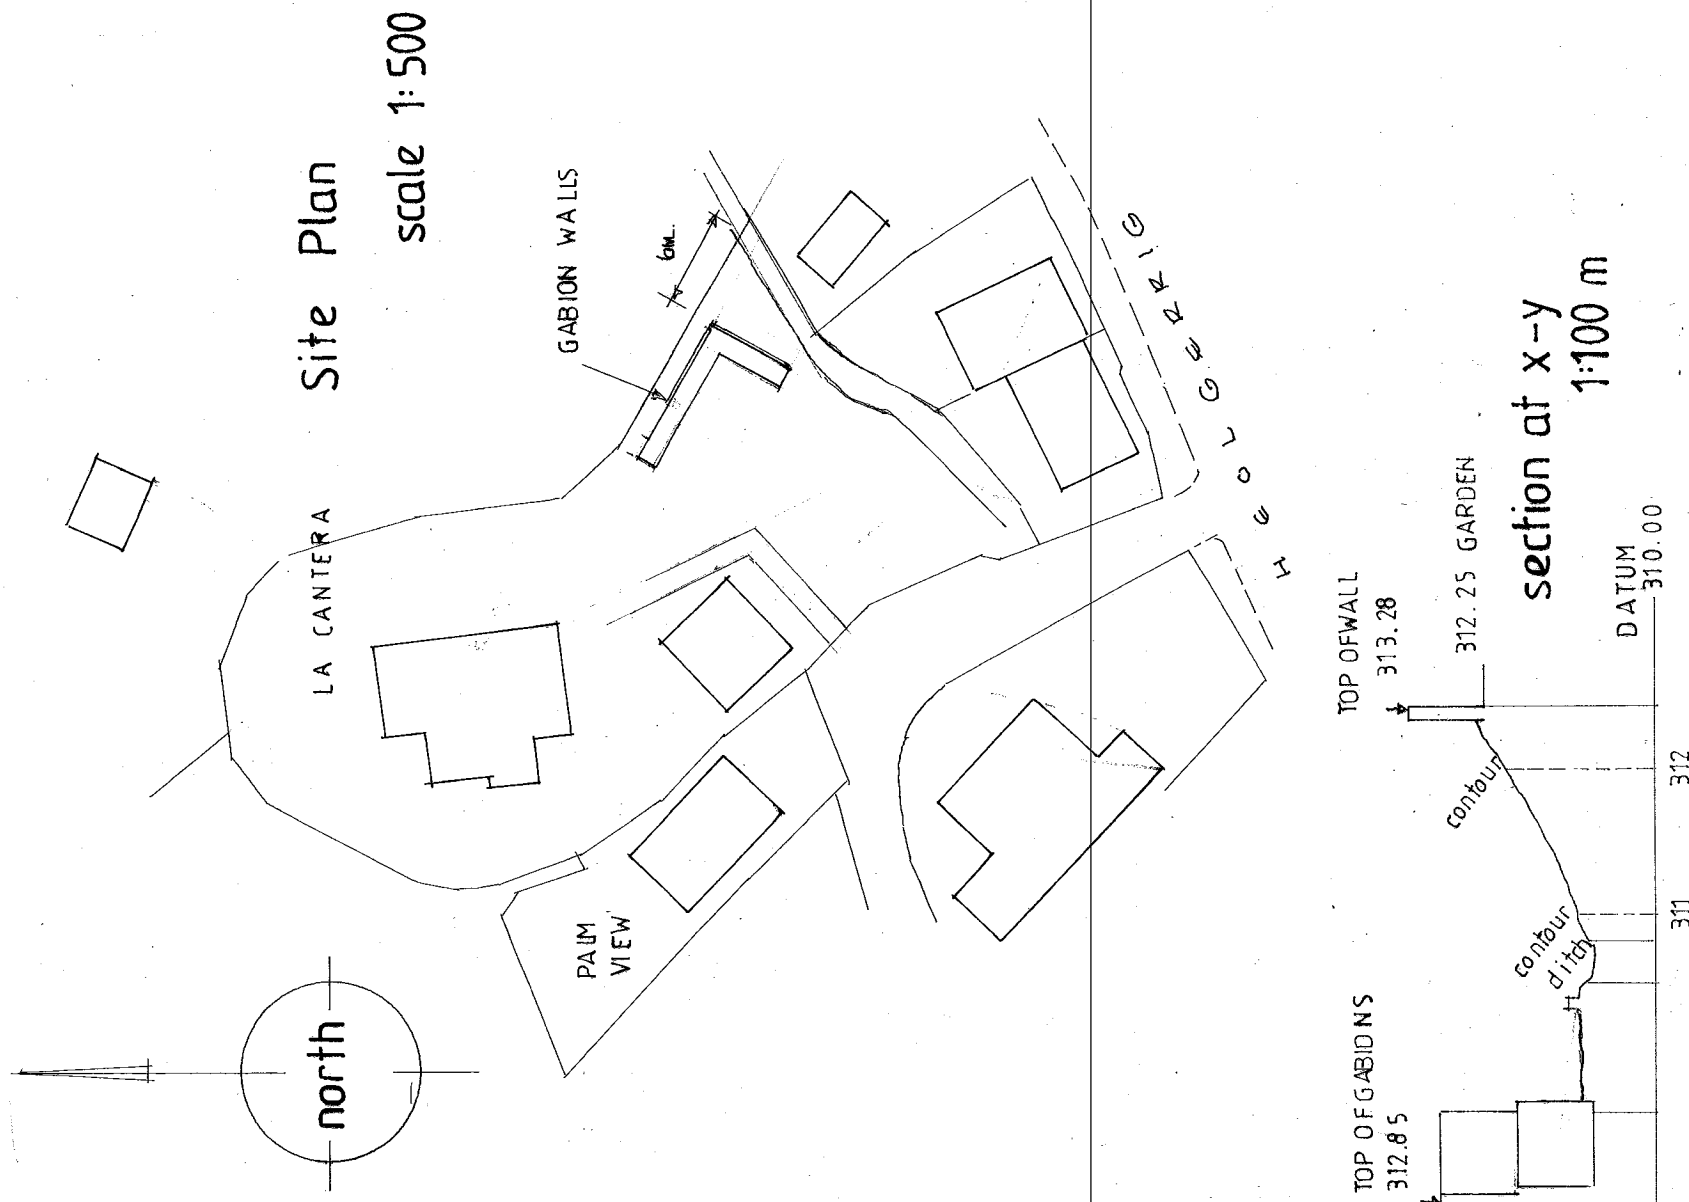

Site Plan

scale 1:500

section at x-y
1:100 m

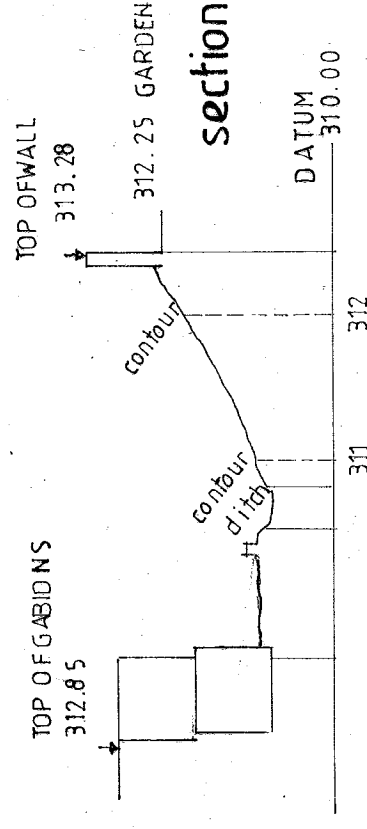

D. V. JONES 114 BROAD ROAD, HILTON
A. B. D. S. R. O. T.
C. F. 44 Q. 15

2863 R

01685 BX2069 / 07702 380869

01.01.22