



Plot 9 - NORTH WEST ELEVATION

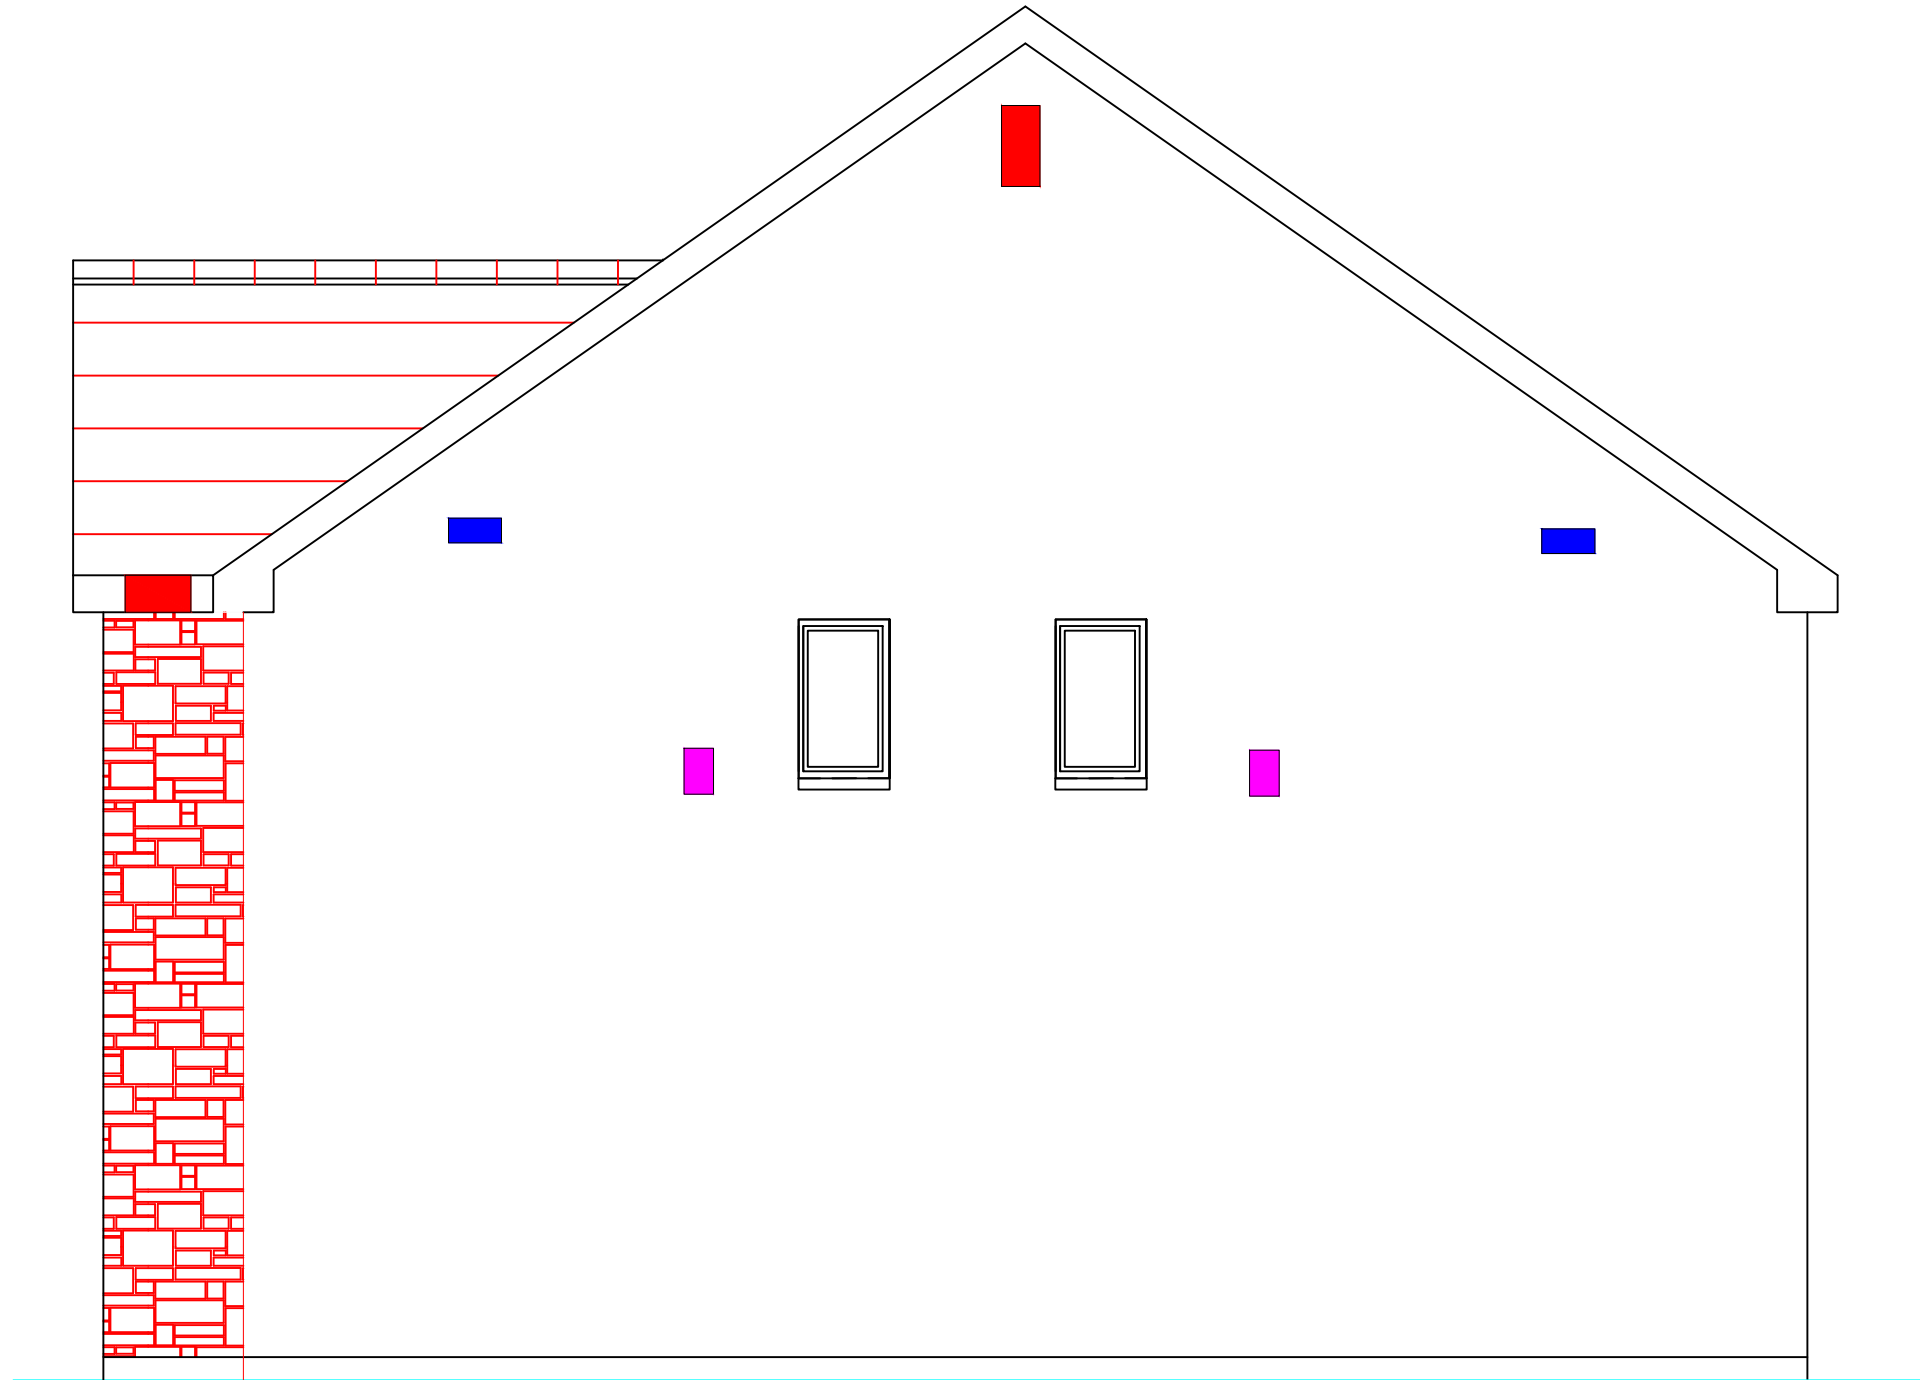

Plot 10 - SOUTH EAST ELEVATION

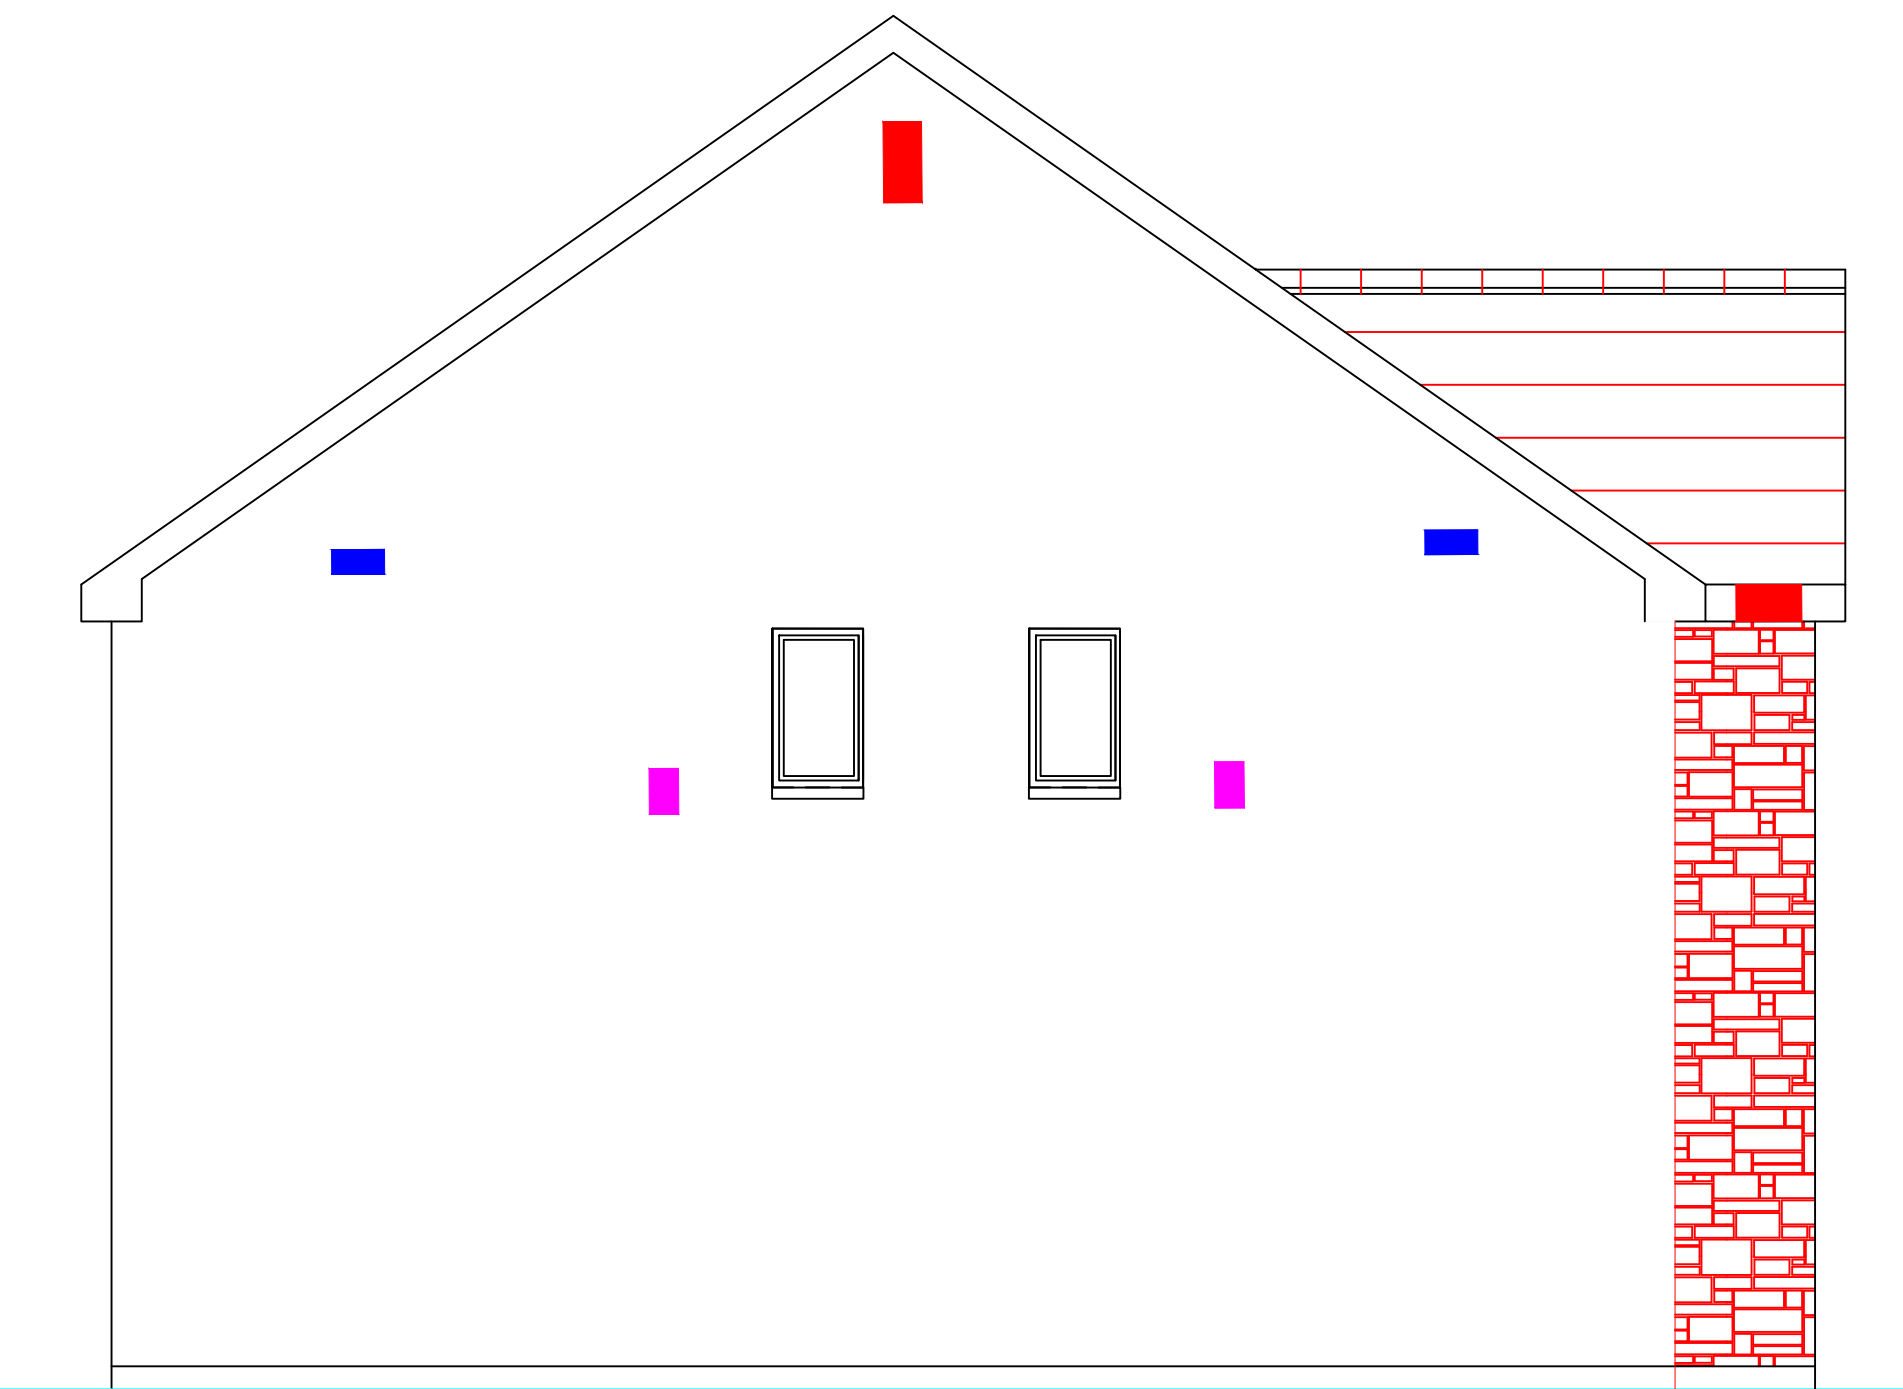

KEY	IMAGE	DESCRIPTION
		Soffit Bat Box <i>MATERIALS</i> Made from plywood <i>SUPPLIER</i> Wildcare <i>INSTALLATION</i> To be installed at the front soffit as indicated on each drawing. Placed in the eaves and covered by the soffit board
		Built-in Bat Box <i>MATERIALS</i> Made from woodstone and built in. <i>SUPPLIER</i> Vivara woodstaone batbox <i>INSTALLATION</i> Built into the gable wall towards the top and near the ridge area. See Drawing. Made from woodstone and permanently built into the wall.
		Built-in Swift Box <i>MATERIALS</i> Made from woodstone <i>SUPPLIER</i> Wildcare <i>INSTALLATION</i> Built into the gable wall as indicated on the drawings. Made from woodstone and permanently built into the wall.
		Bird Box - Tits and Sparrows <i>MATERIALS</i> Made from woodstone <i>SUPPLIER</i> Wildcare <i>INSTALLATION</i> Fixed to the gable at 3m height. See drawing for position.
		Hedgehog Permeability Opening

Note: This drawing is copyright

Maxiom
Development
Limited

REVISION

PROJECT
Plot 9&10 Cwm Woods Grove
Heolgering
Merthyr Tydfil

New Build Detached Dwellings

CLIENT

Mr M. Jones

TITLE

PRIVATE ROAD CONSTRUCTION

DATE: JUN 2025

SCALE: 1:20

DRAWN: MGJ

Drawing No.

31/06/25

Rev.

3

NOTES

