




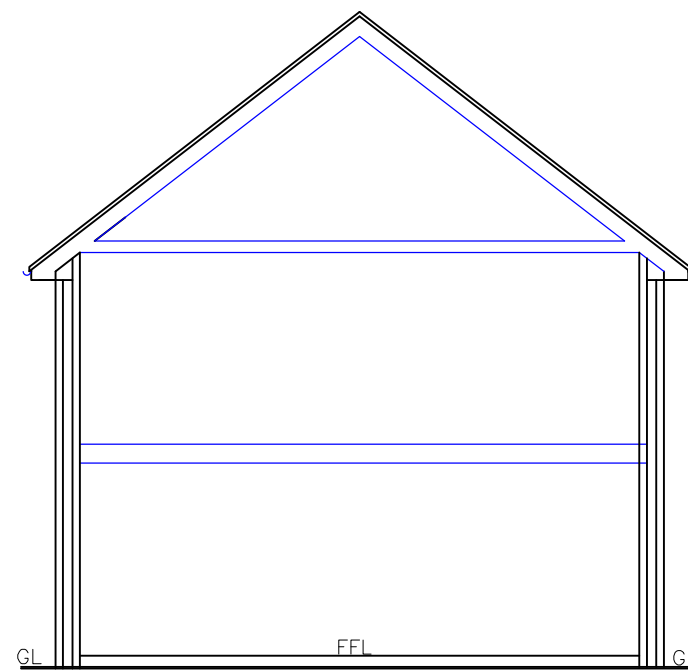

Proposed Section
1:100

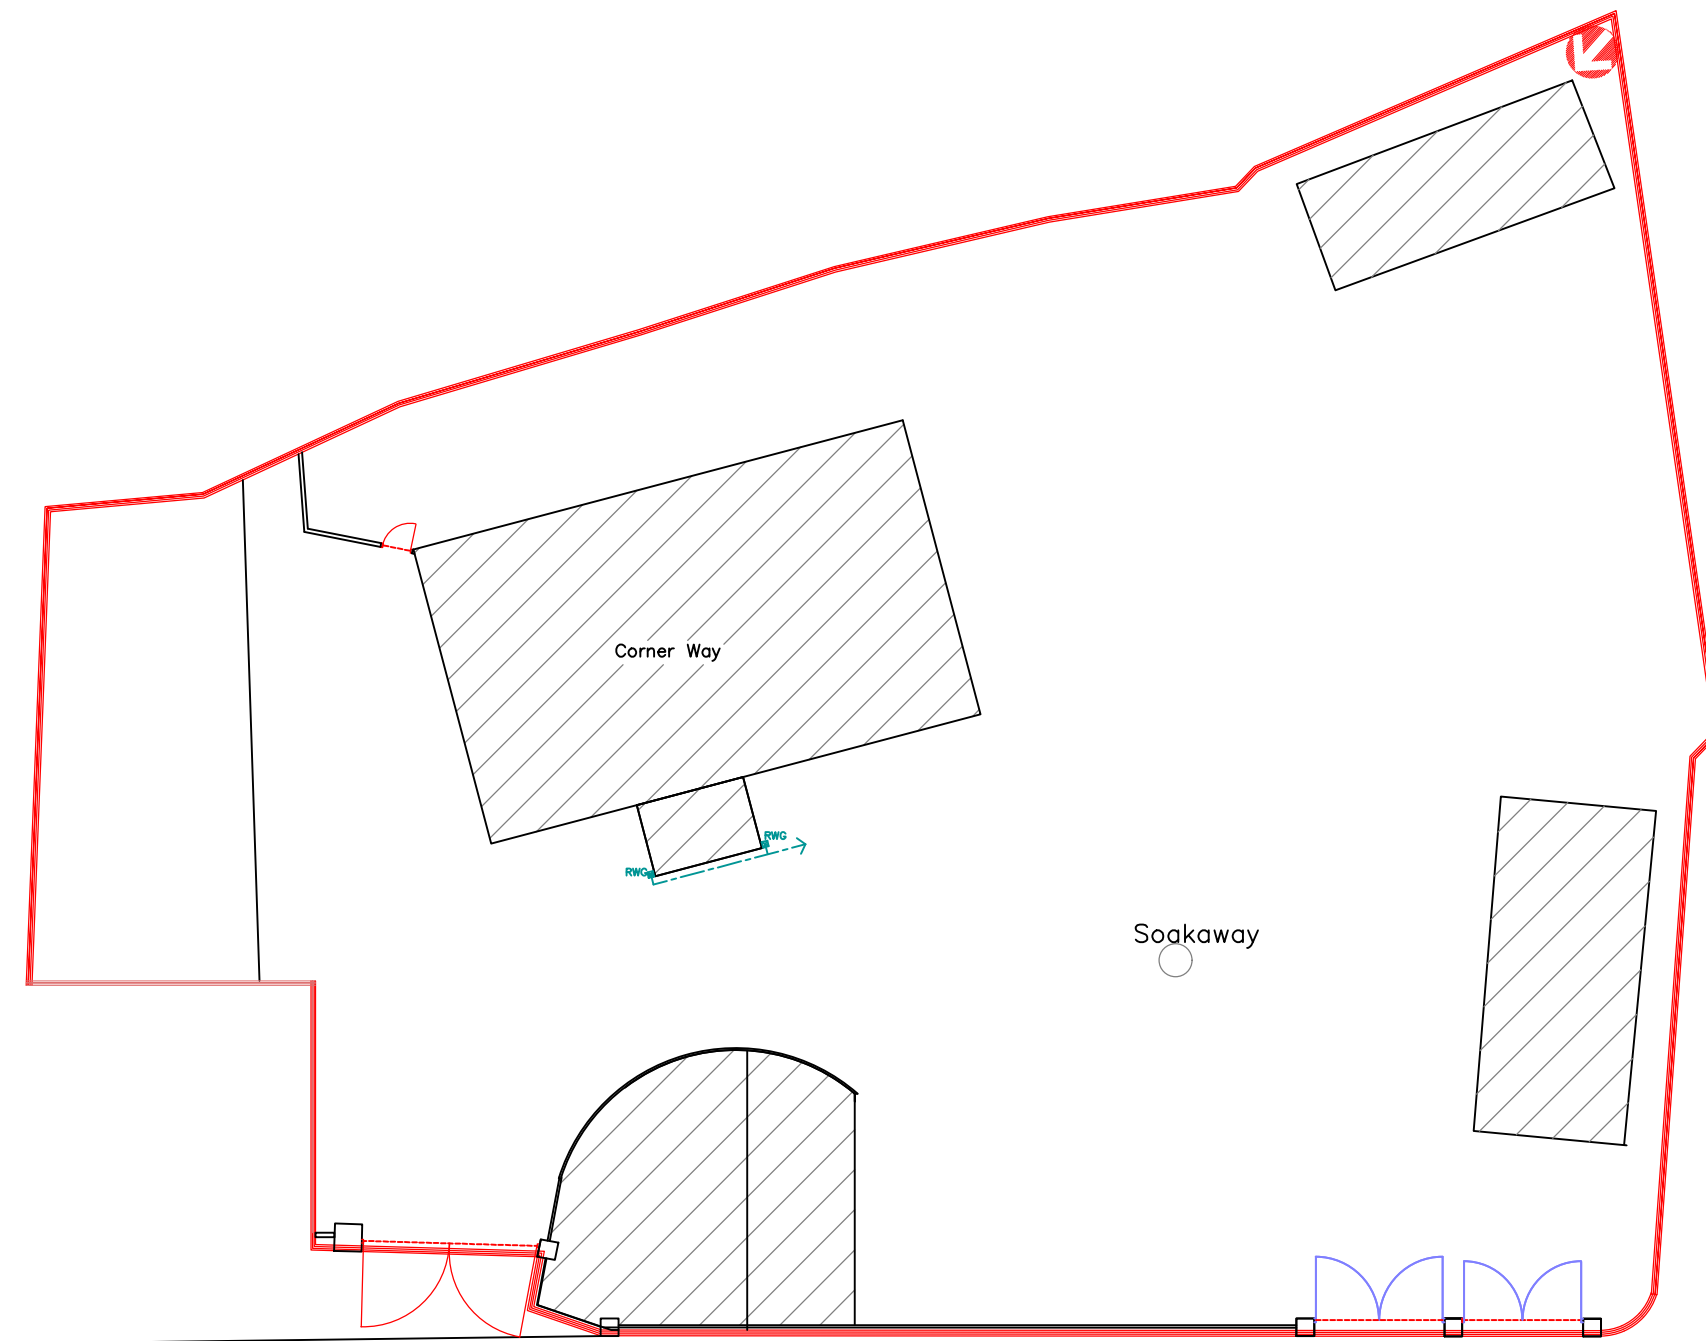

Existing Site Plan

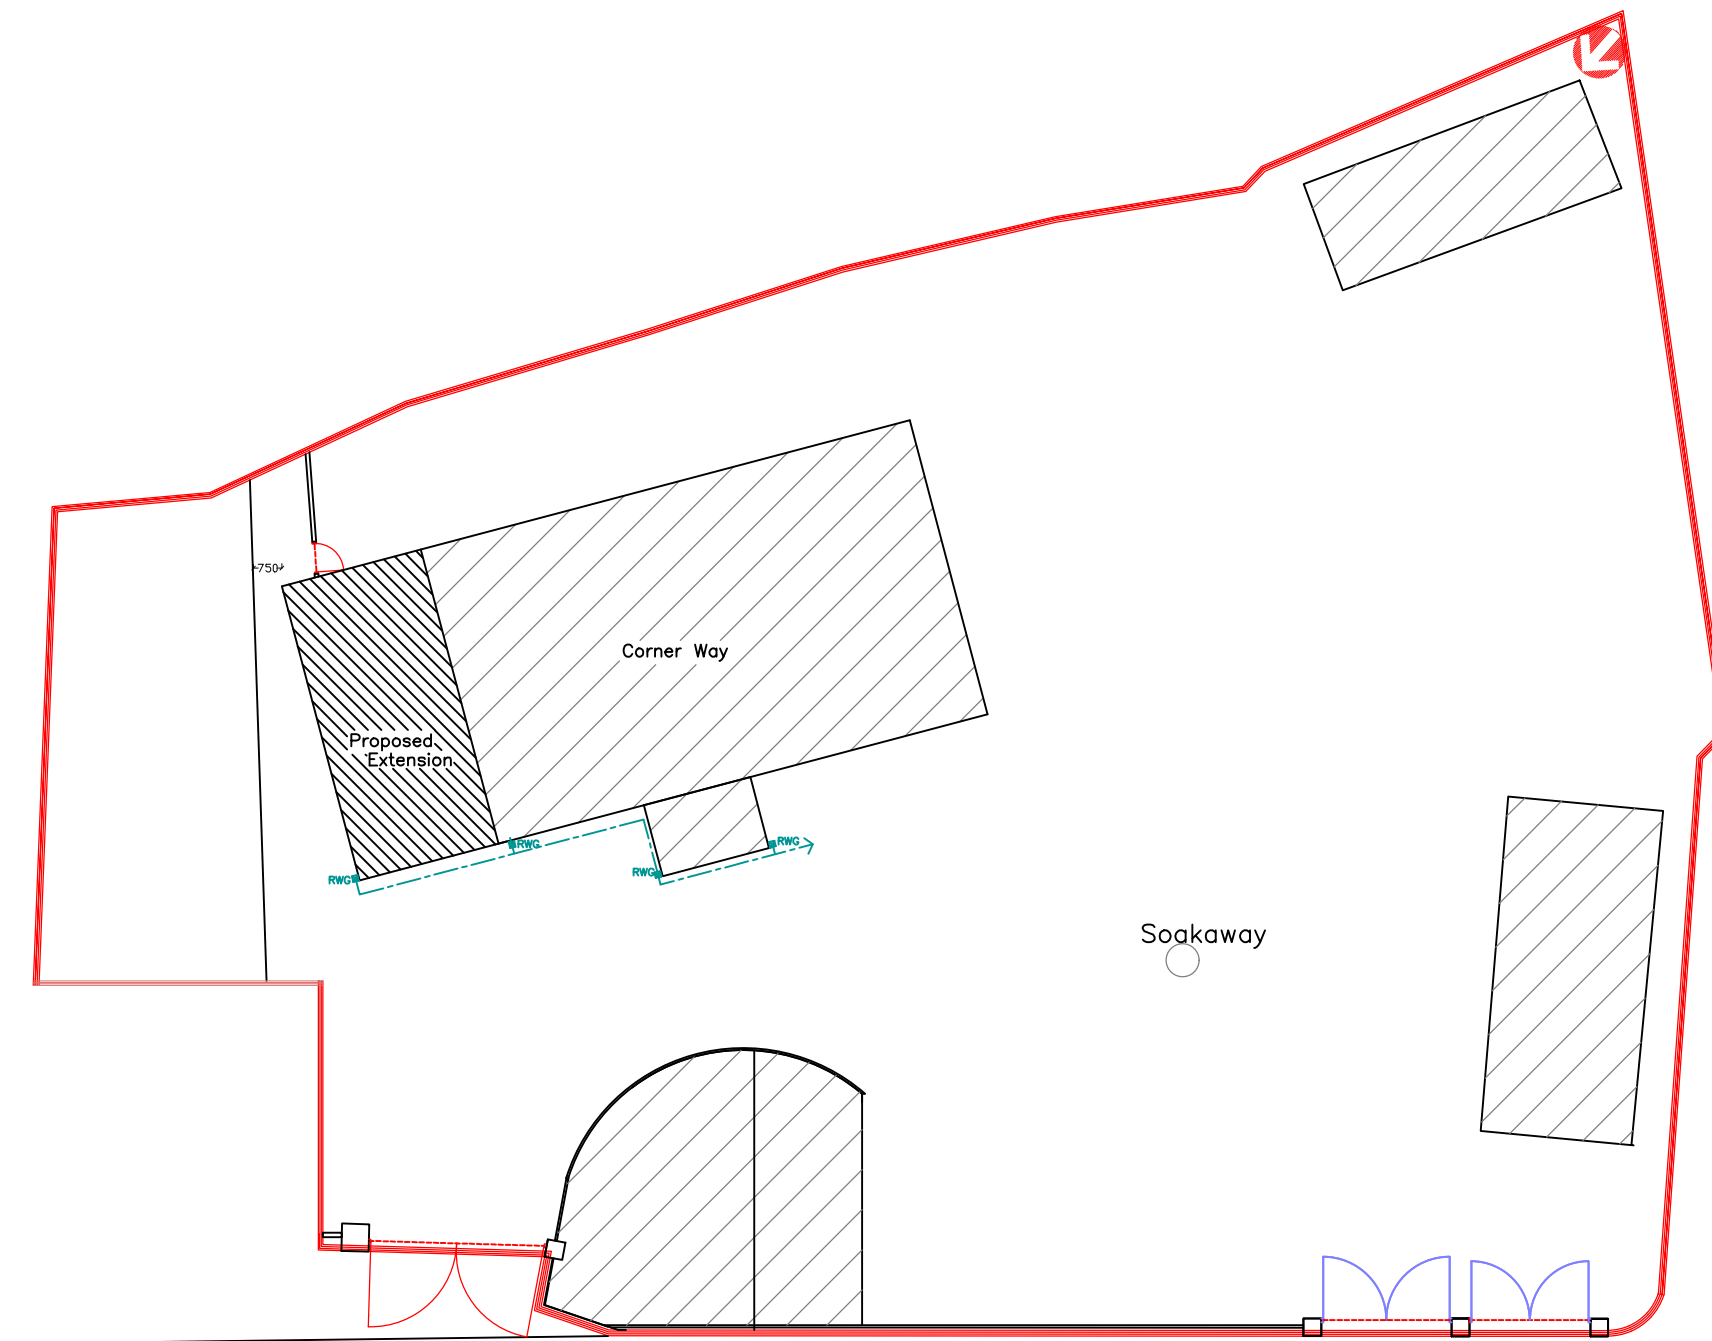

Proposed Site Plan

Revision
Dated 14.12.2021
Reduction in size of extension

	
Utopia Design Architectural Services	
Building Planning Application Support Paul Thomas: BSc (Hons) Tel: 01685 559230. Mob: 07908 725065	
Issued Only for Purpose Indicated	
Drawing Status: FOR PLANNING/BUILD CONTROL PURPOSES ONLY	
Address Corner Ways Clare Street Merthyr Tydfil CF47 0YN	
Project Proposed Two Storey Side Extension	
Drawn by PT	Paper A2
Date 16.11.2021	Scale 1:100 1:200
Existing & Proposed Plans, Section	
Drwg No CORNER WAY EXT 02A	