




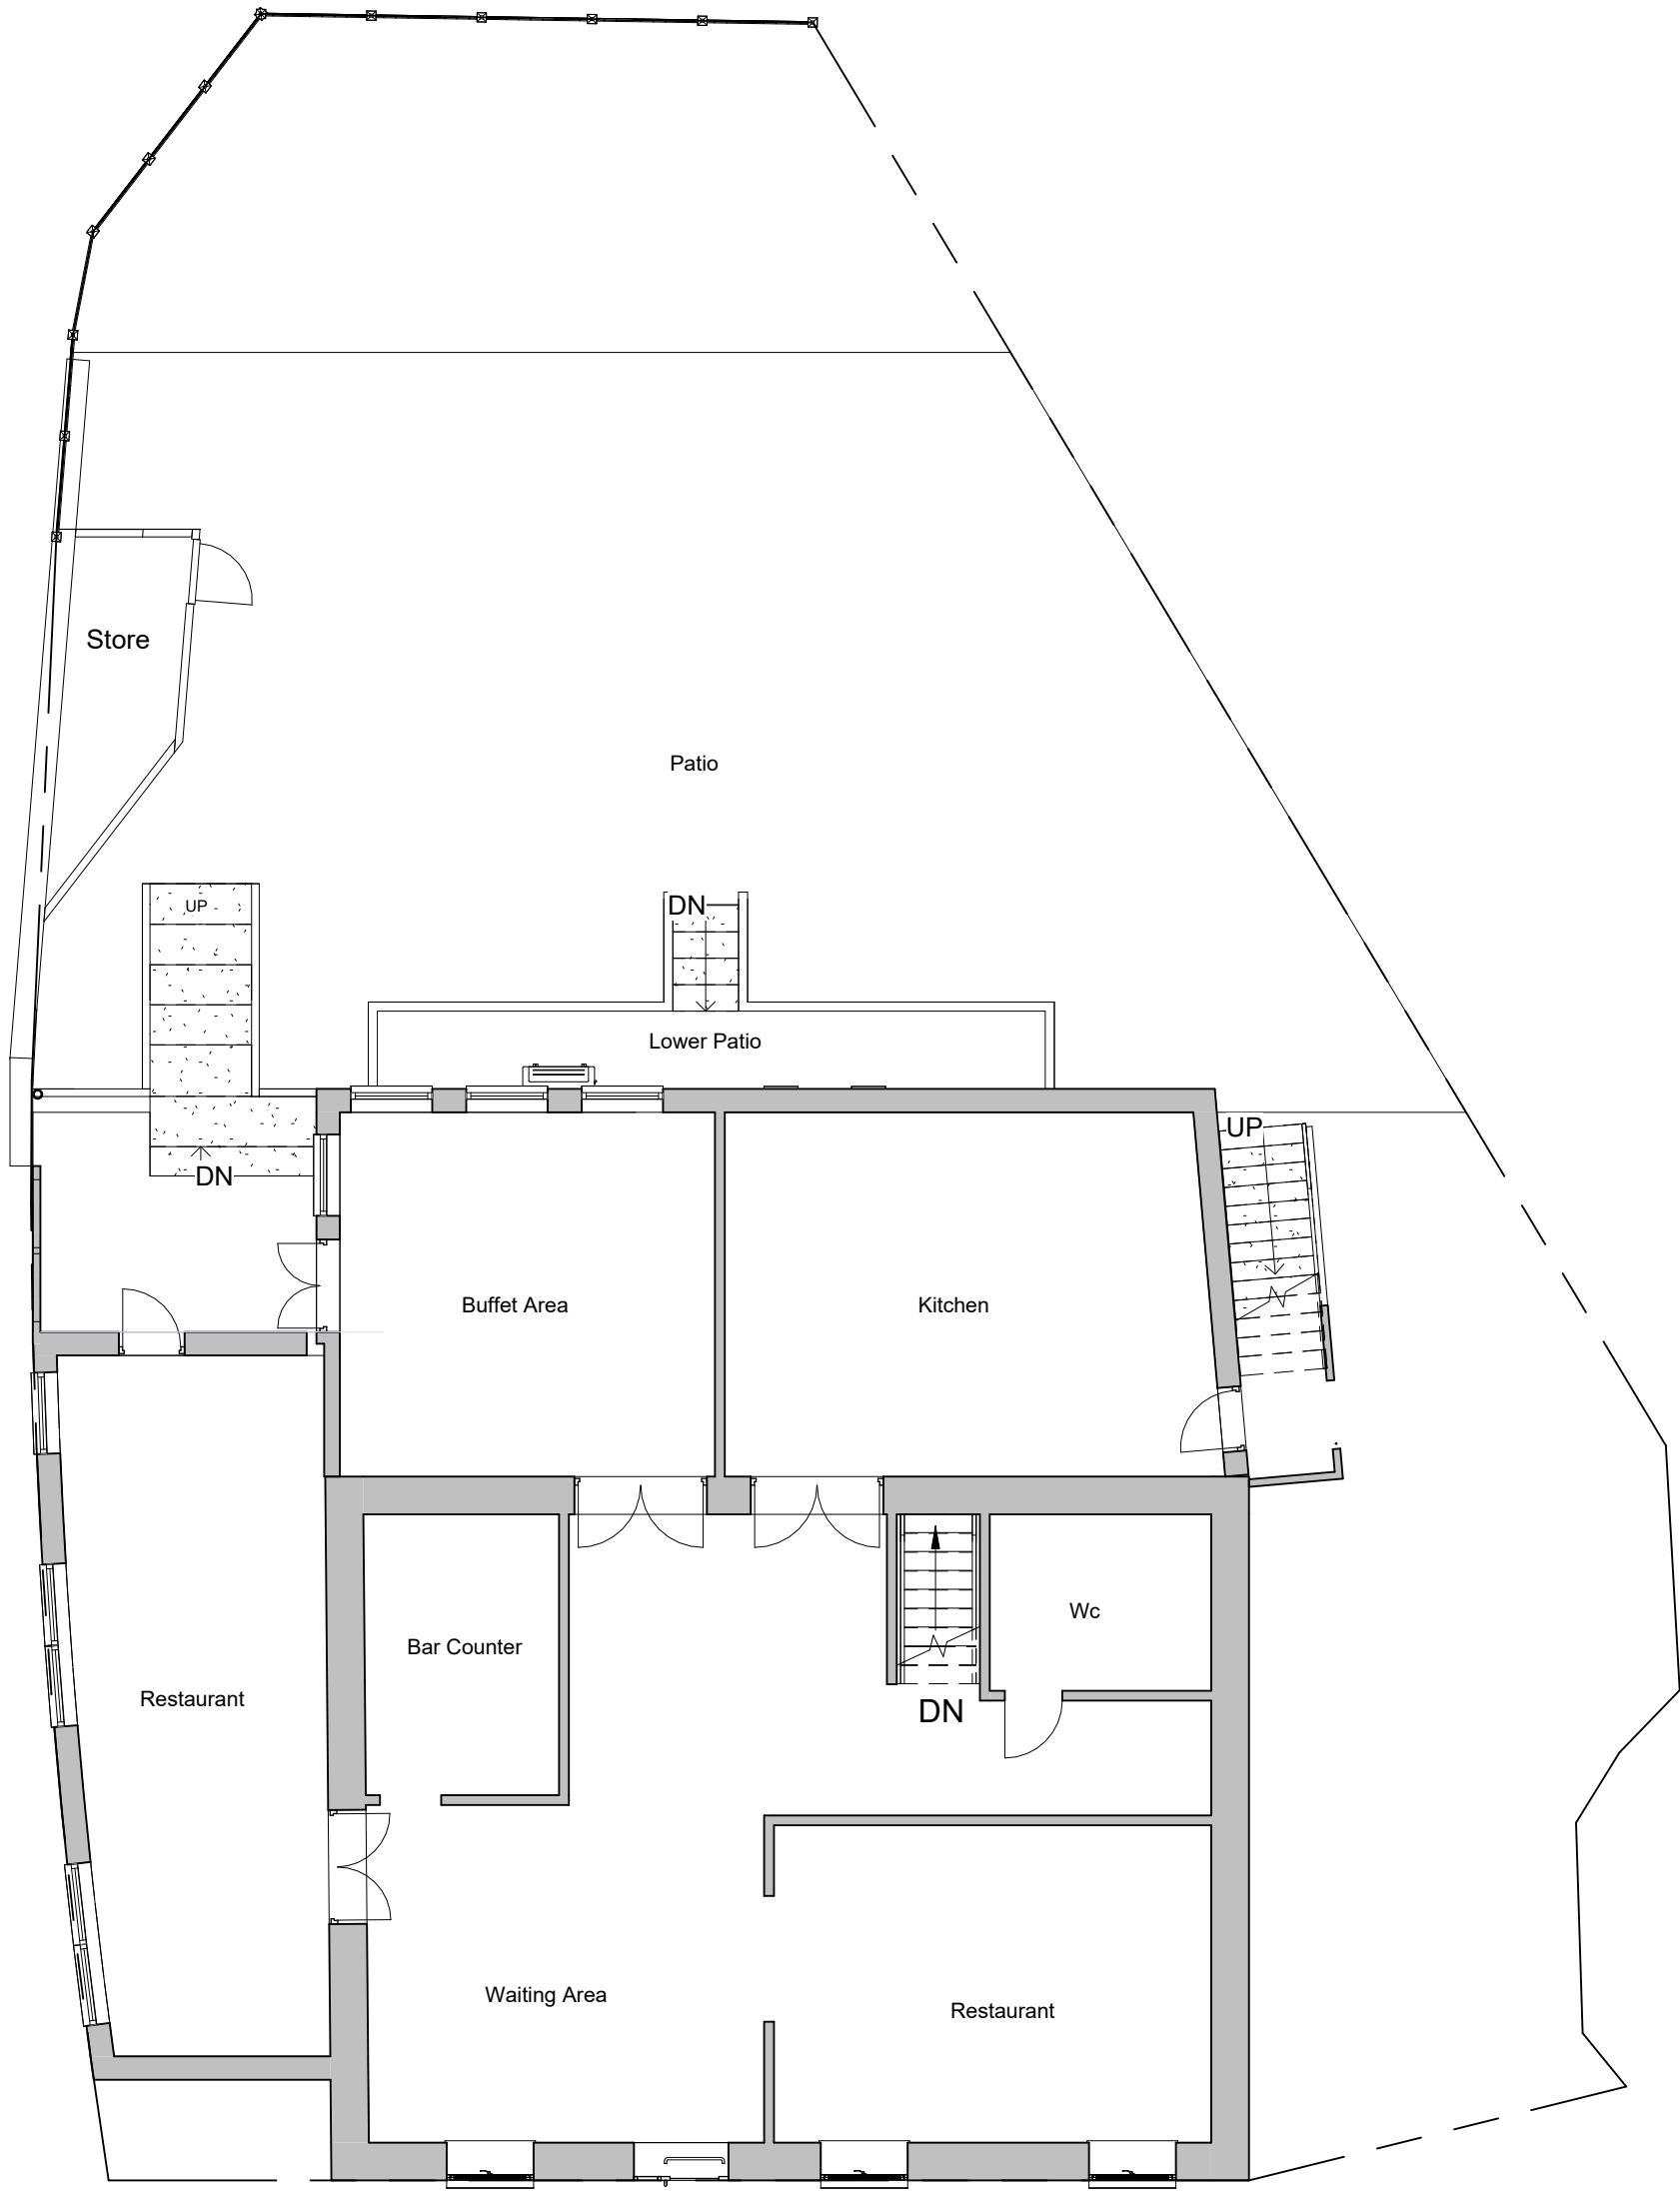


1 Existing Ground Floor
1 : 100

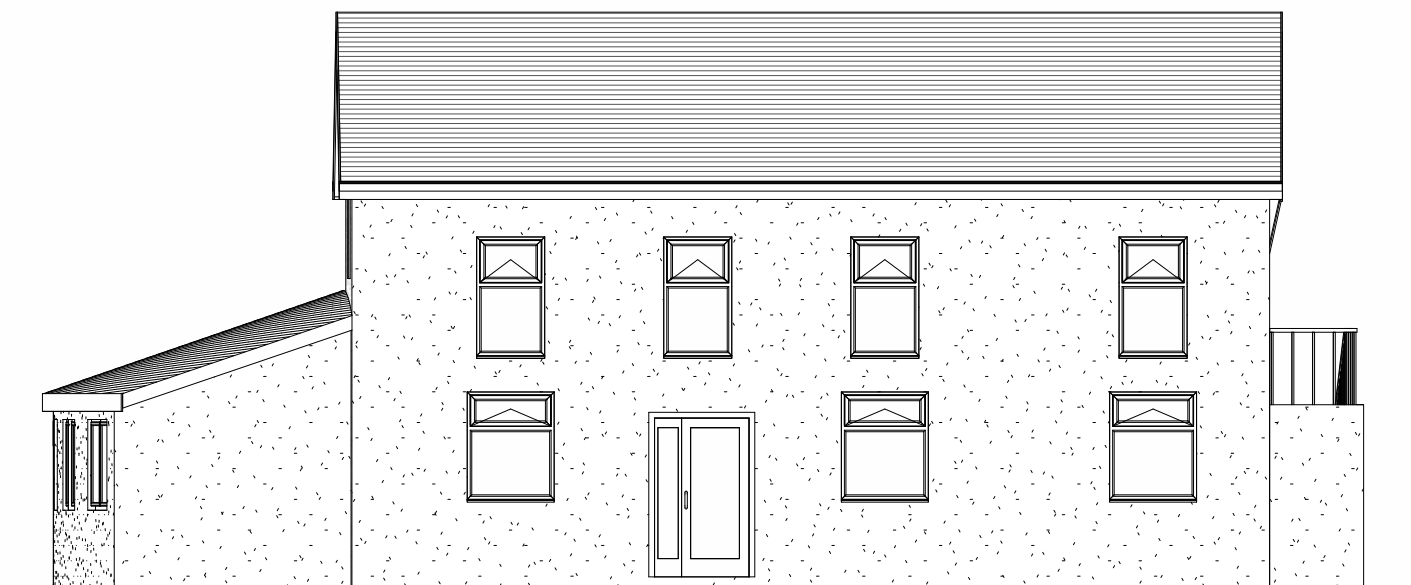

1 Existing Front Elevation
1 : 100

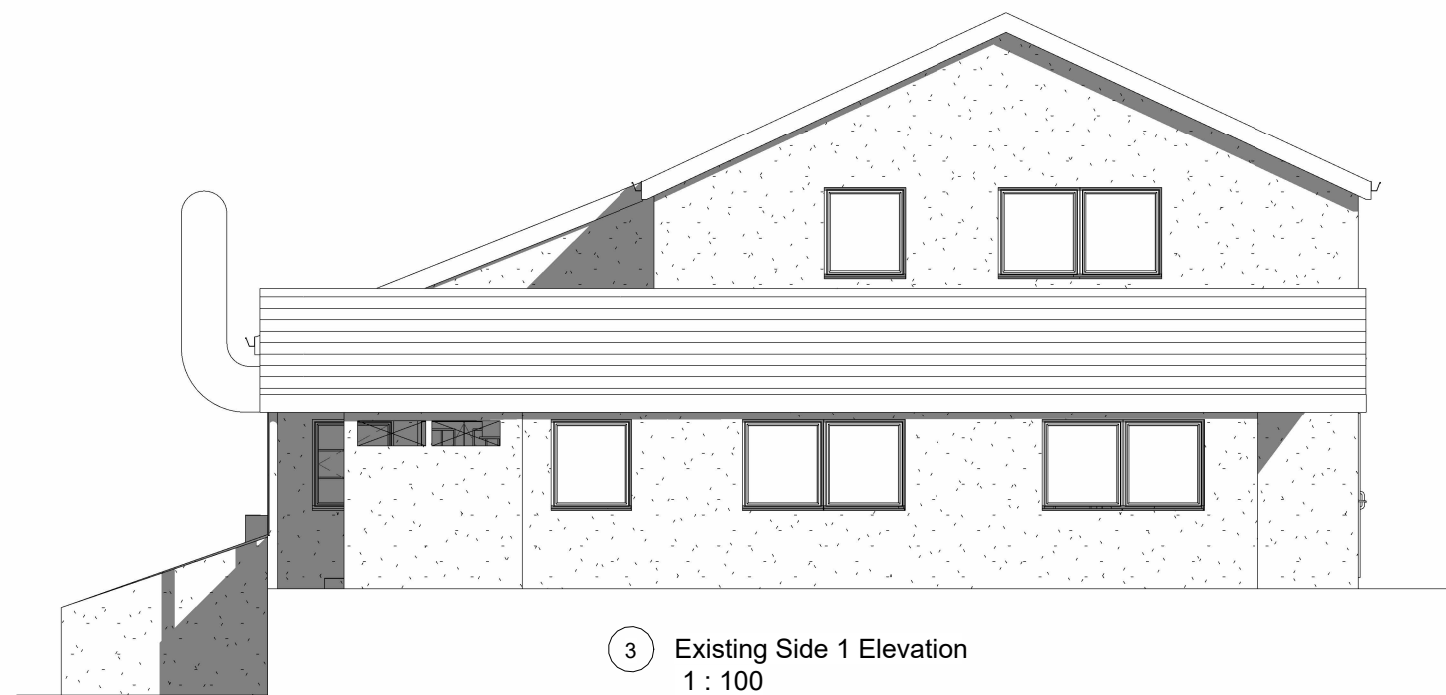

3 Existing Side 1 Elevation
1 : 100

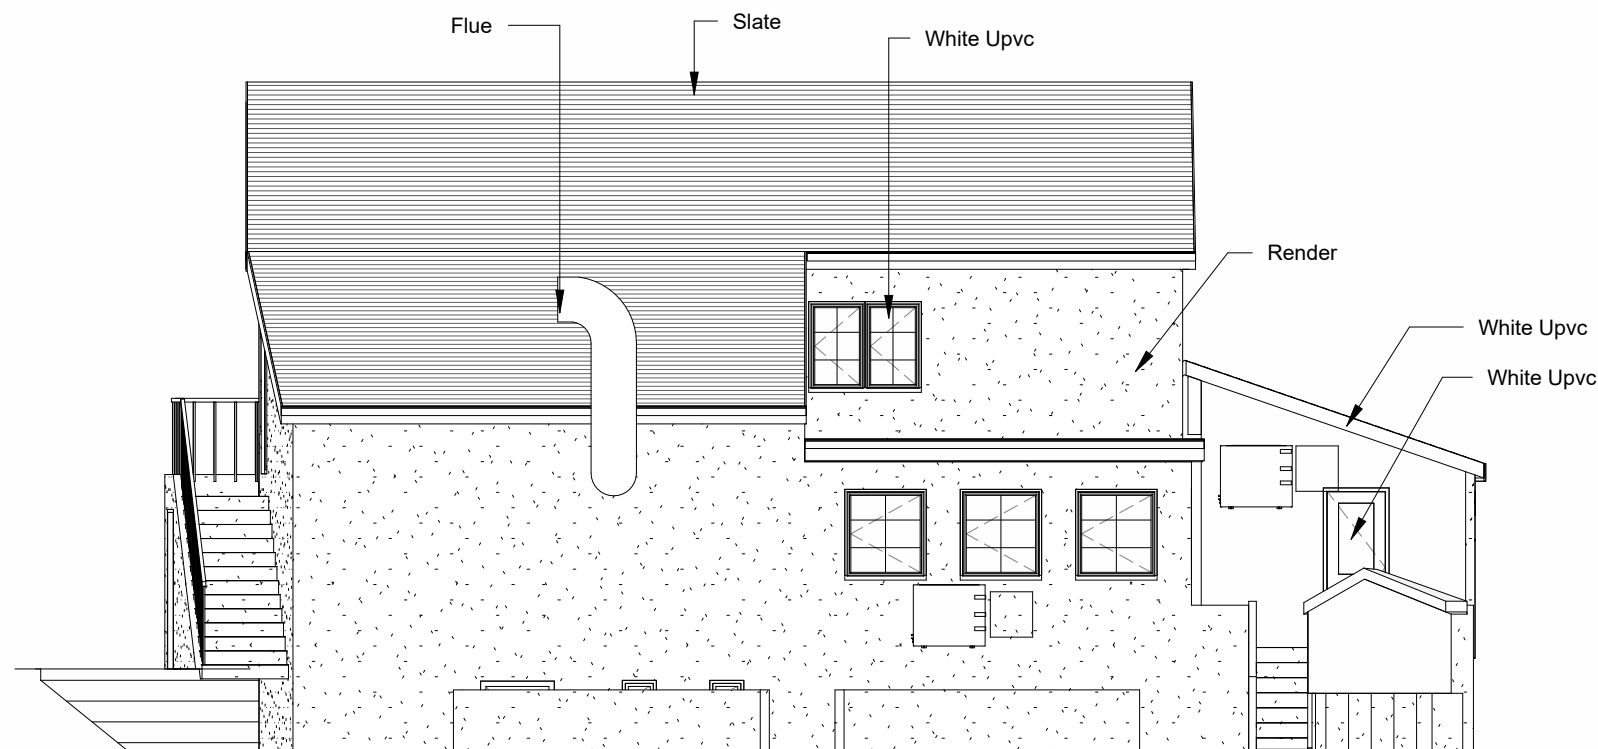

2 Existing Rear Elevation
1 : 100

PROJECT
Canopy to rear, fixed seating and new wall
INDIGO DESIGN (Part of 3dcadwales Ltd) 5 Ashlea Drive,
Merthyr Tydfil, CF47 0NY Tele 01685 385746 Mob -
07940913216 Email: philip@3dcadwales.co.uk

SHEET
Existing Elevations
Address
Red Spice, 1 Bethesda St, Merthyr
Tydfil CF47 8LL.


This Drawing is Copyright,
Dimensions to be checked
on site and not scaled from
this drawing

PURPOSE OF ISSUE
Planning Approval




DRWAING NUMBER
RS-02

Checked by		Drawn by	Scale (@ A3)
JH		PH	1 : 100
Rev No	Description		Date
A	Issue		6/06/2021

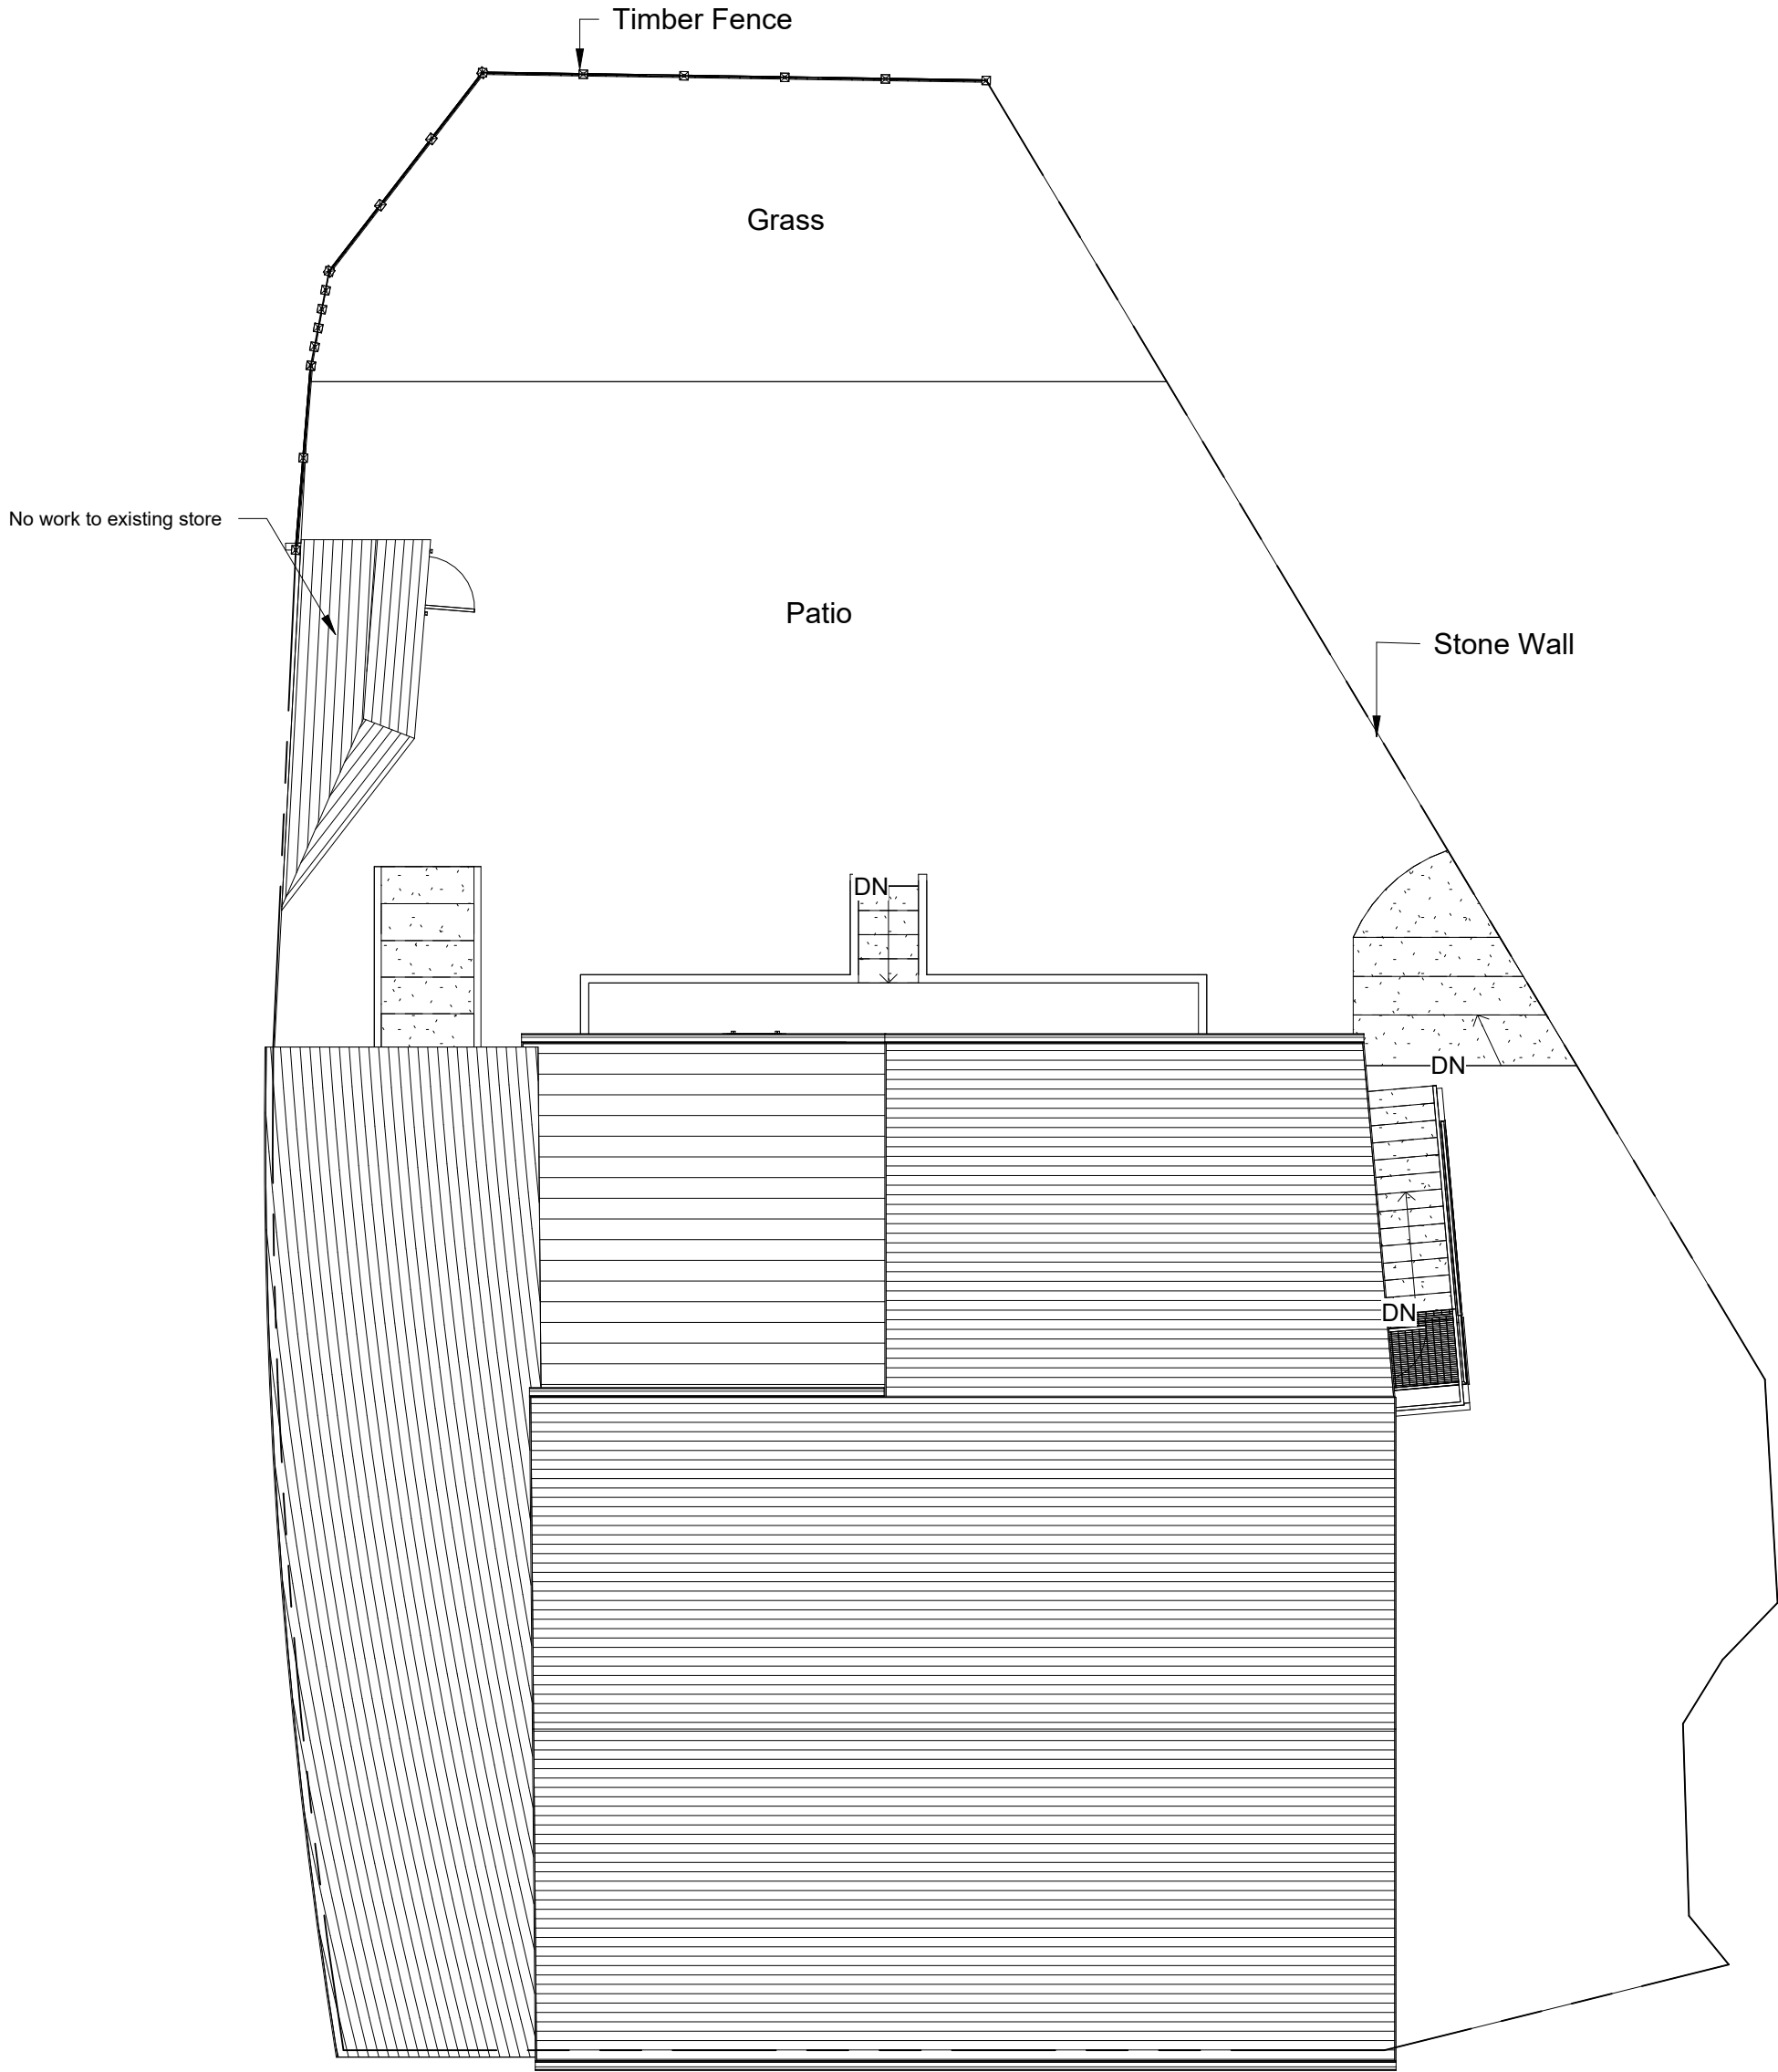

1 Existing Site
1 : 100

INDIGO DESIGN (Part of 3dcadwales Ltd) 5 Ashlea Drive, Merthyr Tydfil, CF47 0NY Tele 01685 385746 Mob 07940913216 Email: enquiries@indigo-3d-design.co.uk			PROJECT		Address		Rev No	Description	Date
			Canopy to rear, fixed seating and new wall		Red Spice, 1 Bethesda St, Merthyr Tydfil CF47 8LL.		A	Issue	6/06/2021
	PURPOSE OF ISSUE	DRWAING NUMBER	SHEET	Checked by	Drawn by	Scale (@ A3)	This Drawing is Copyright, Dimensions to be checked on site and not scaled from this drawing		
	Planning Approval	RS-03	Existing Site Plan	JH	PH	1 : 100			

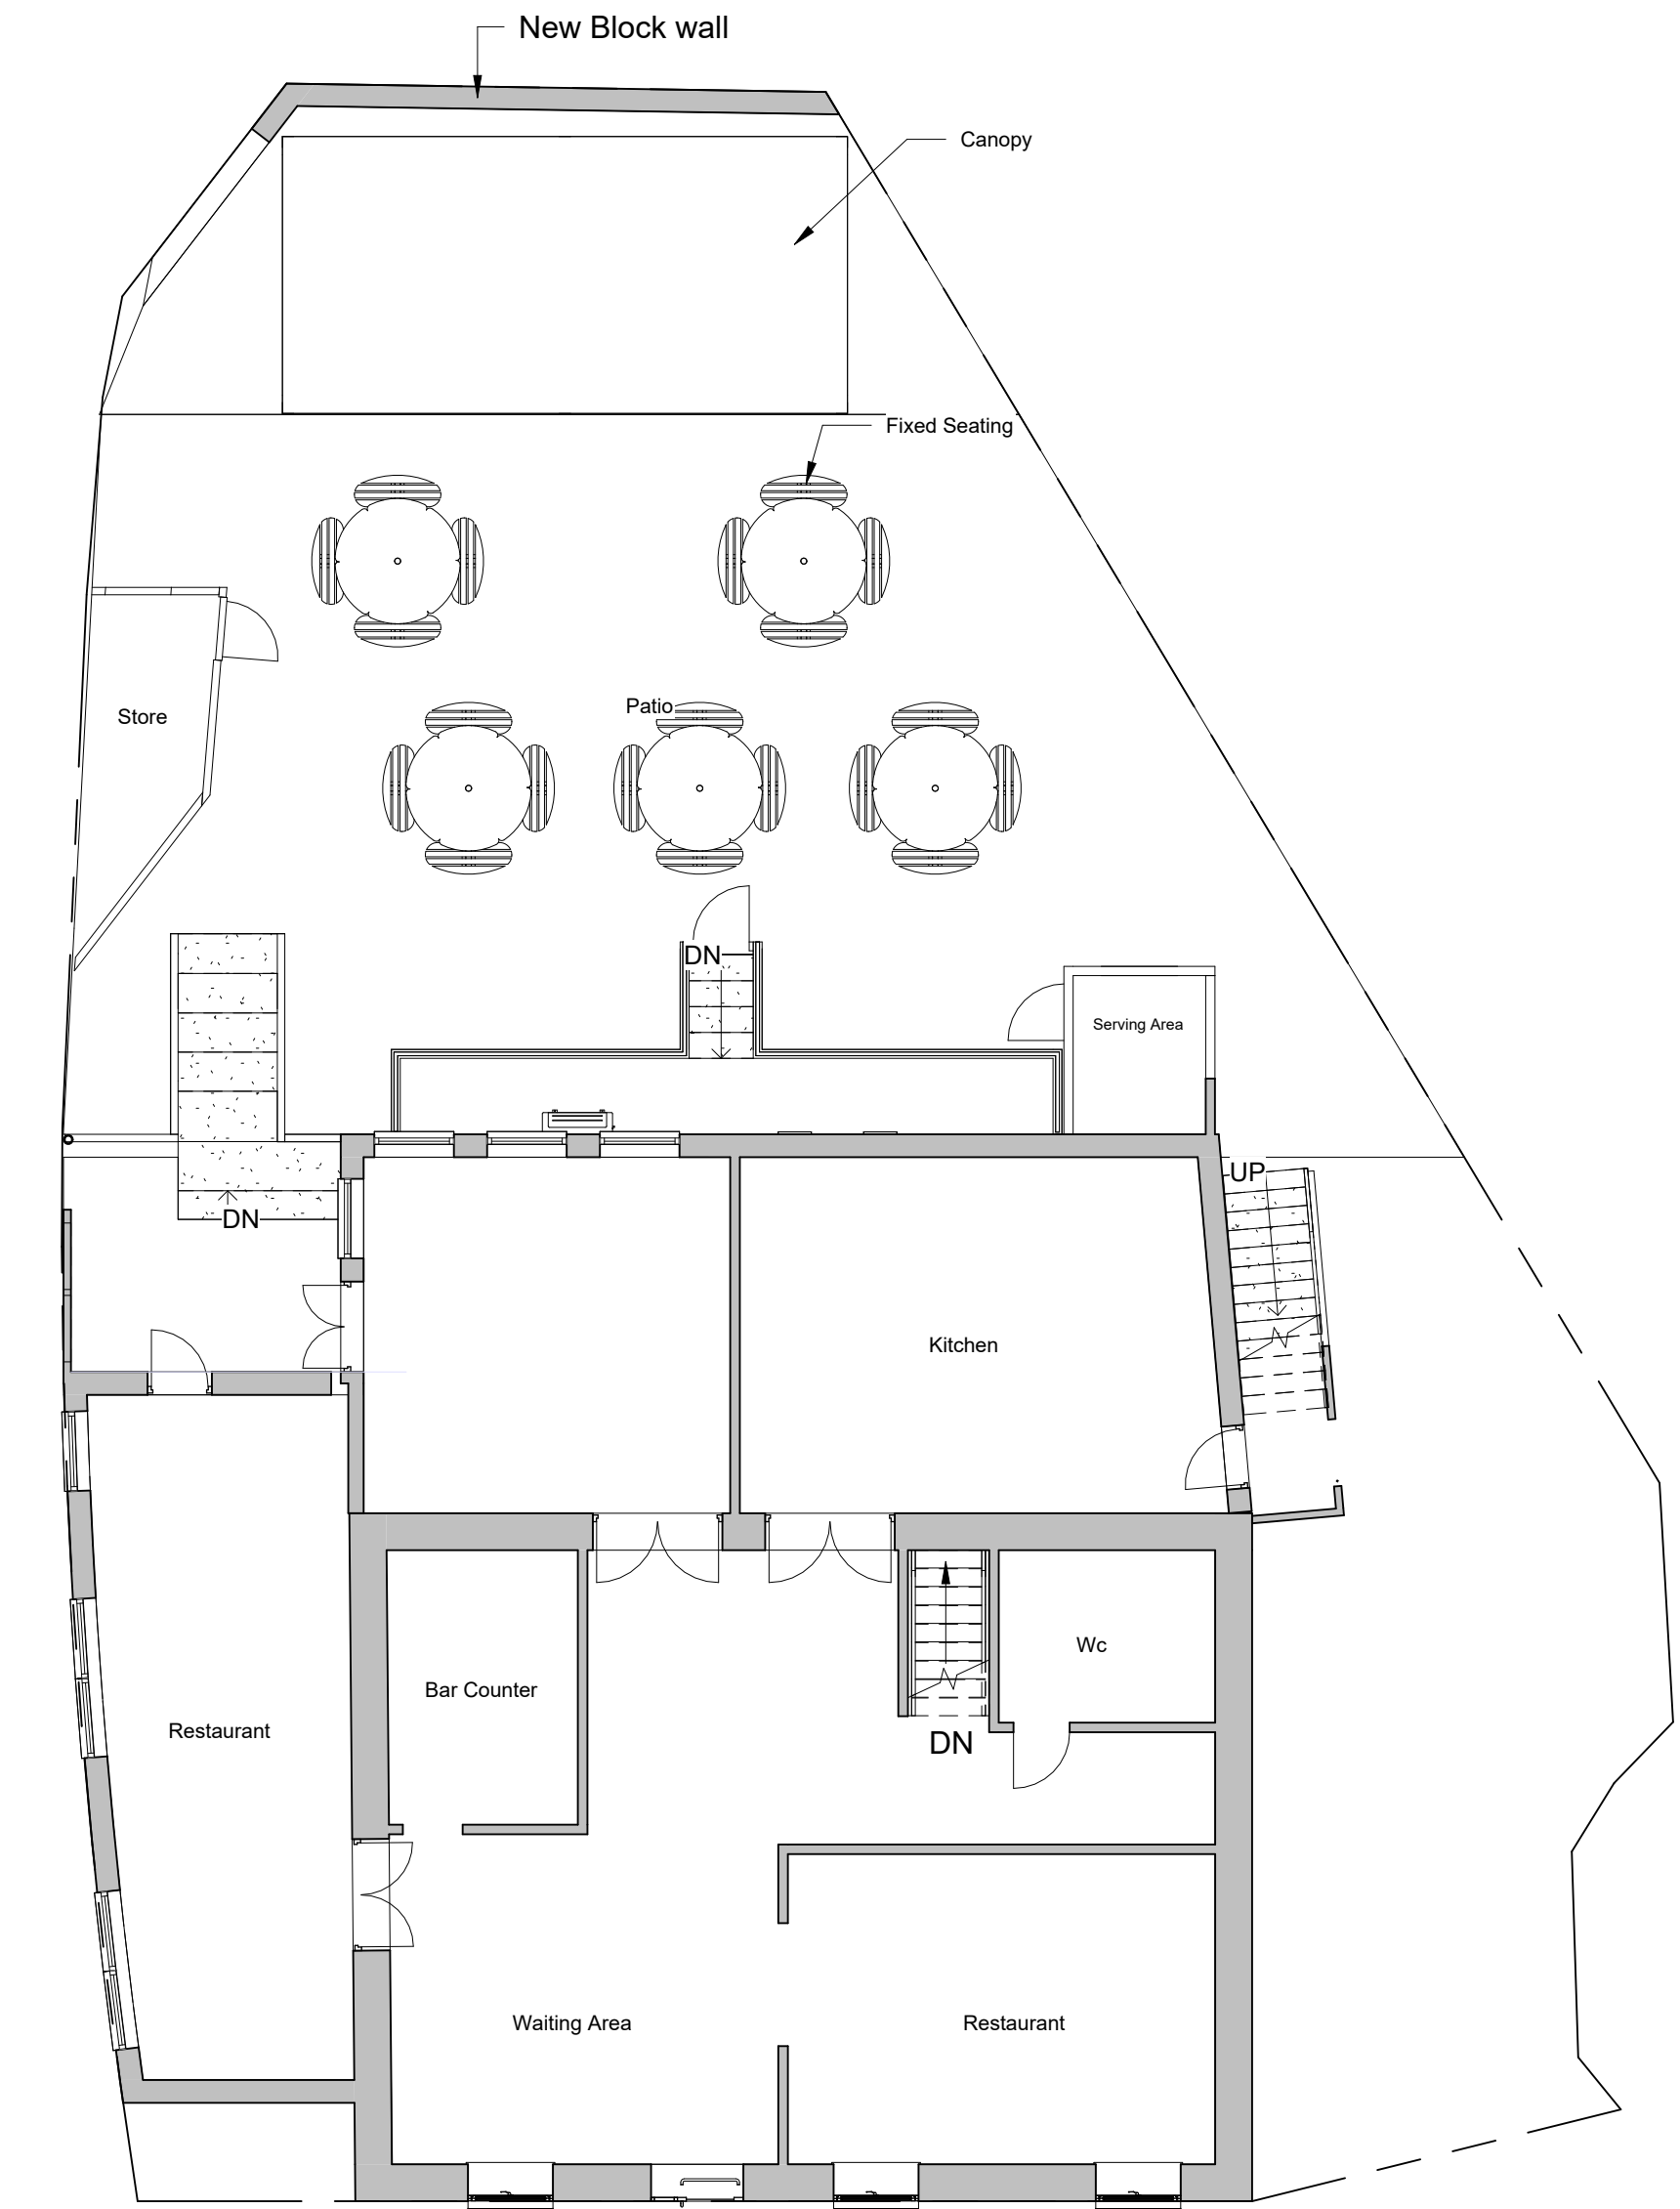

1 Proposed Ground Floor
1 : 100

INDIGO DESIGN (Part of 3dcadwales Ltd) 5 Ashlea Drive, Merthyr
Tydfil, CF47 0NY Tele 01685 385746 Mob 07940913216 Email:
enquiries@indigo-3d-design.co.uk

PROJECT

Canopy to rear, fixed seating and new wall

Address Red Spice, 1 Bethesda St, Merthyr
Tydfil CF47 8LL.

Rev No	Description	Date
A	Issue	6/06/2021
B	Scheme Reduced	28/07/2021



PURPOSE OF ISSUE
Planning Approval

DRWAING NUMBER
RS-04

SHEET


Proposed Plan

Checked by
JH

Drawn by
PH

Scale (@ A3)
1 : 100


This Drawing is Copyright, Dimensions to
be checked on site and not scaled from
this drawing

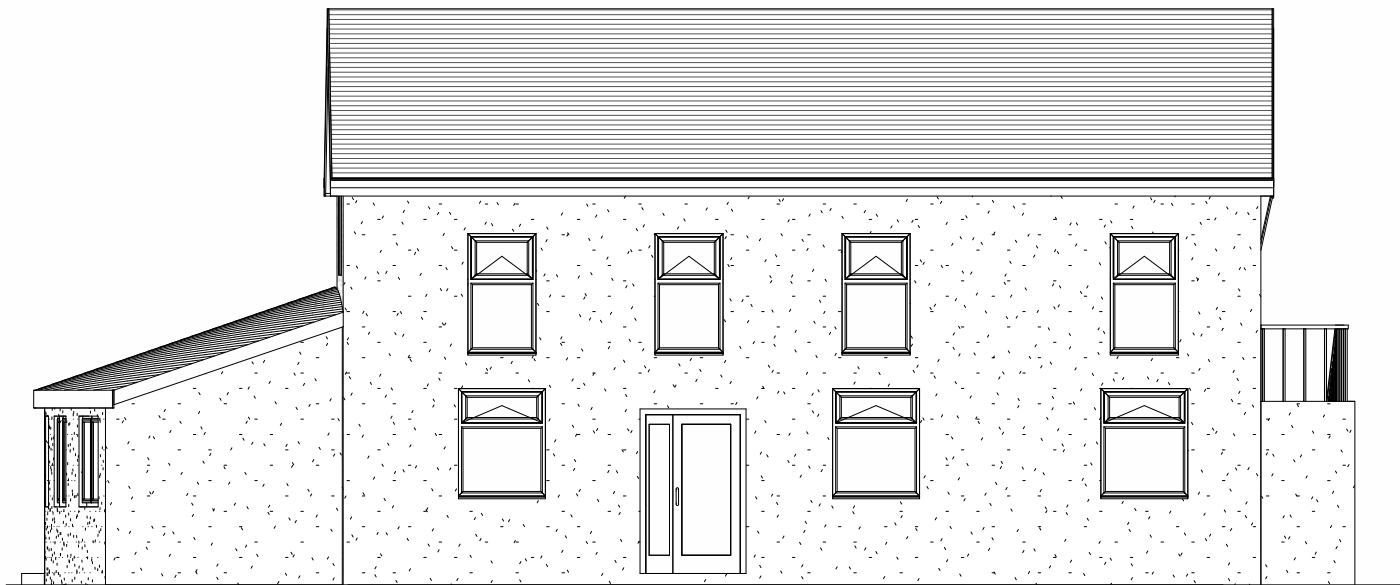

1 Proposed Front Elevation
1 : 100



3 Proposed Side 1 Elevation
1 : 100

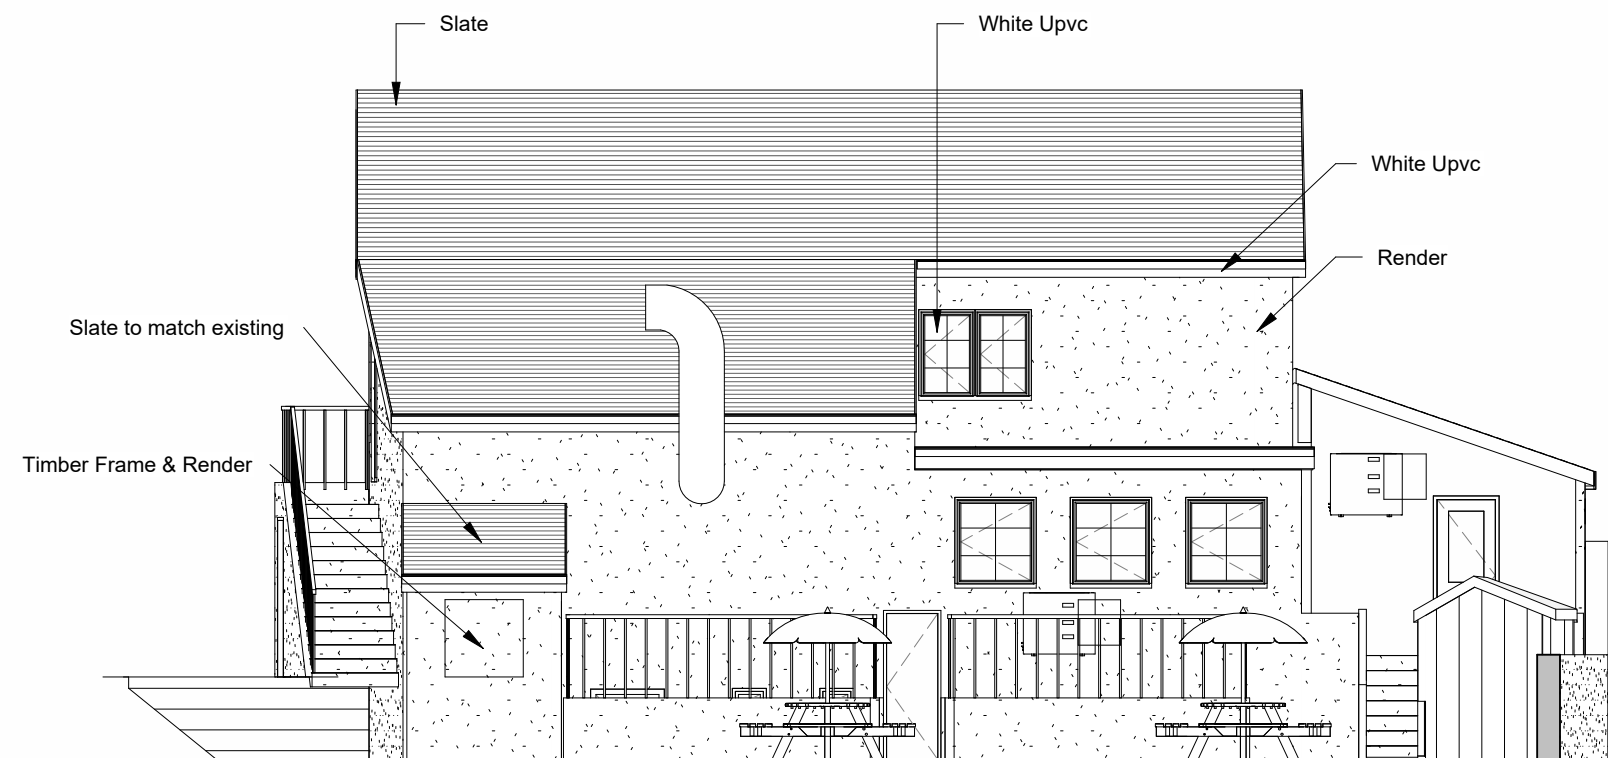

2 Proposed Rear Elevation
1 : 100

PROJECT
Canopy to rear, fixed seating and new wall
INDIGO DESIGN (Part of 3dcadwales Ltd) 5 Ashlea Drive,
Merthyr Tydfil, CF47 0NY Tele 01685 385746 Mob -
07940913216 Email: philip@3dcadwales.co.uk

SHEET
Proposed Elevations
Address
Red Spice, 1 Bethesda St, Merthyr
Tydfil CF47 8LL.


This Drawing is Copyright,
Dimensions to be checked
on site and not scaled from
this drawing

PURPOSE OF ISSUE
Planning Approval




DRWAING NUMBER
RS-05

Checked by		Drawn by	Scale (@ A3)
JH		PH	1 : 100
Rev No	Description	Date	
A	Issue	6/06/2021	
B	Scheme Reduced	28/07/2021	

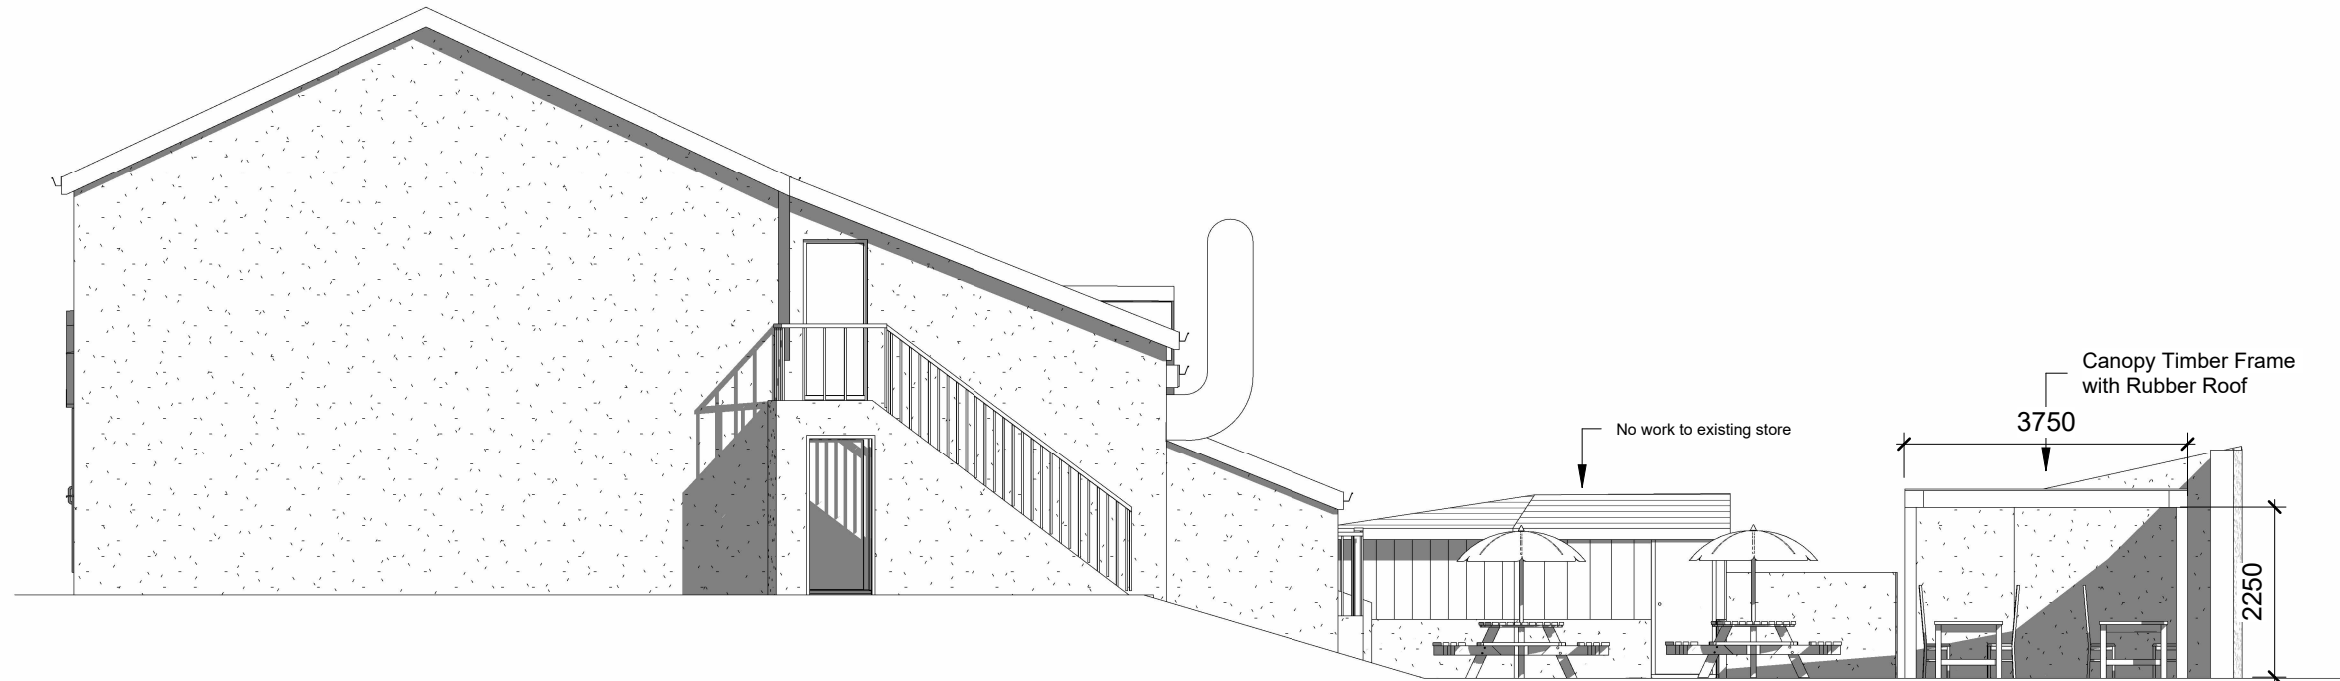

1 Proposed Side 2 Elevation
1 : 100

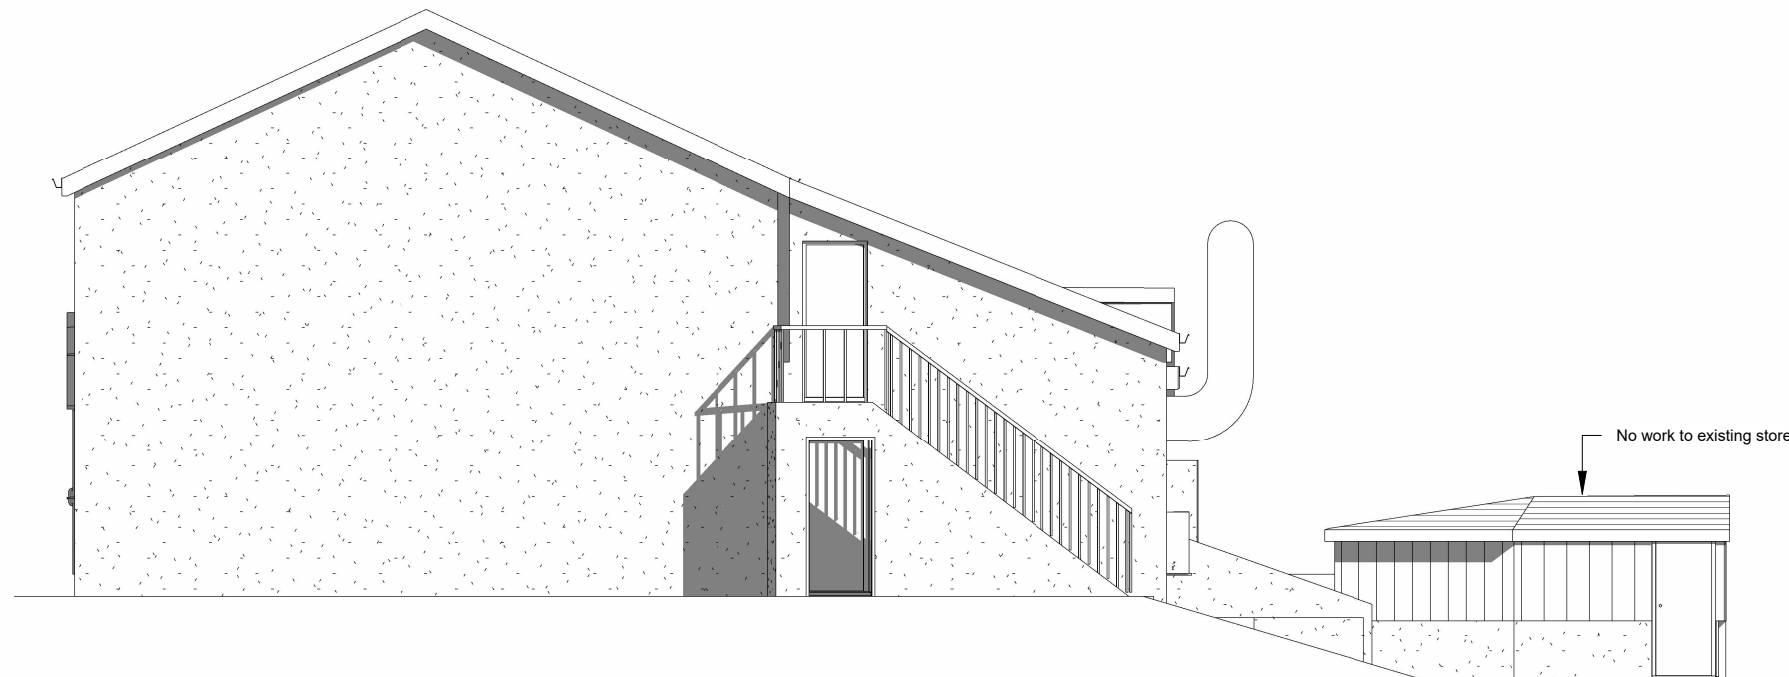

2 Existing Side 2 Elevation
1 : 100

INDIGO DESIGN (Part of 3dcadwales Ltd) 5 Ashlea Drive,
Merthyr Tydfil, CF47 0NY Tele 01685 385746 Mob -
07940913216 Email: philip@3dcadwales.co.uk

This Drawing is Copyright,
Dimensions to be checked
on site and not scaled from
this drawing



PURPOSE OF ISSUE

DRWAING NUMBER

Planning Approval

RS-06

PROJECT: Canopy to rear, fixed seating and new
wall

SHEET

Existing & Proposed Side 2 Elevation


Address Red Spice, 1 Bethesda St, Merthyr
Tydfil CF47 8LL.

Checked by
JH

Drawn by
PH


Scale (@ A3)
1 : 100

Rev No	Description	Date
A	Issue	6/06/2021
B	Ramp Shown	08/06/2021
C	Scheme Reduced	28/07/2021

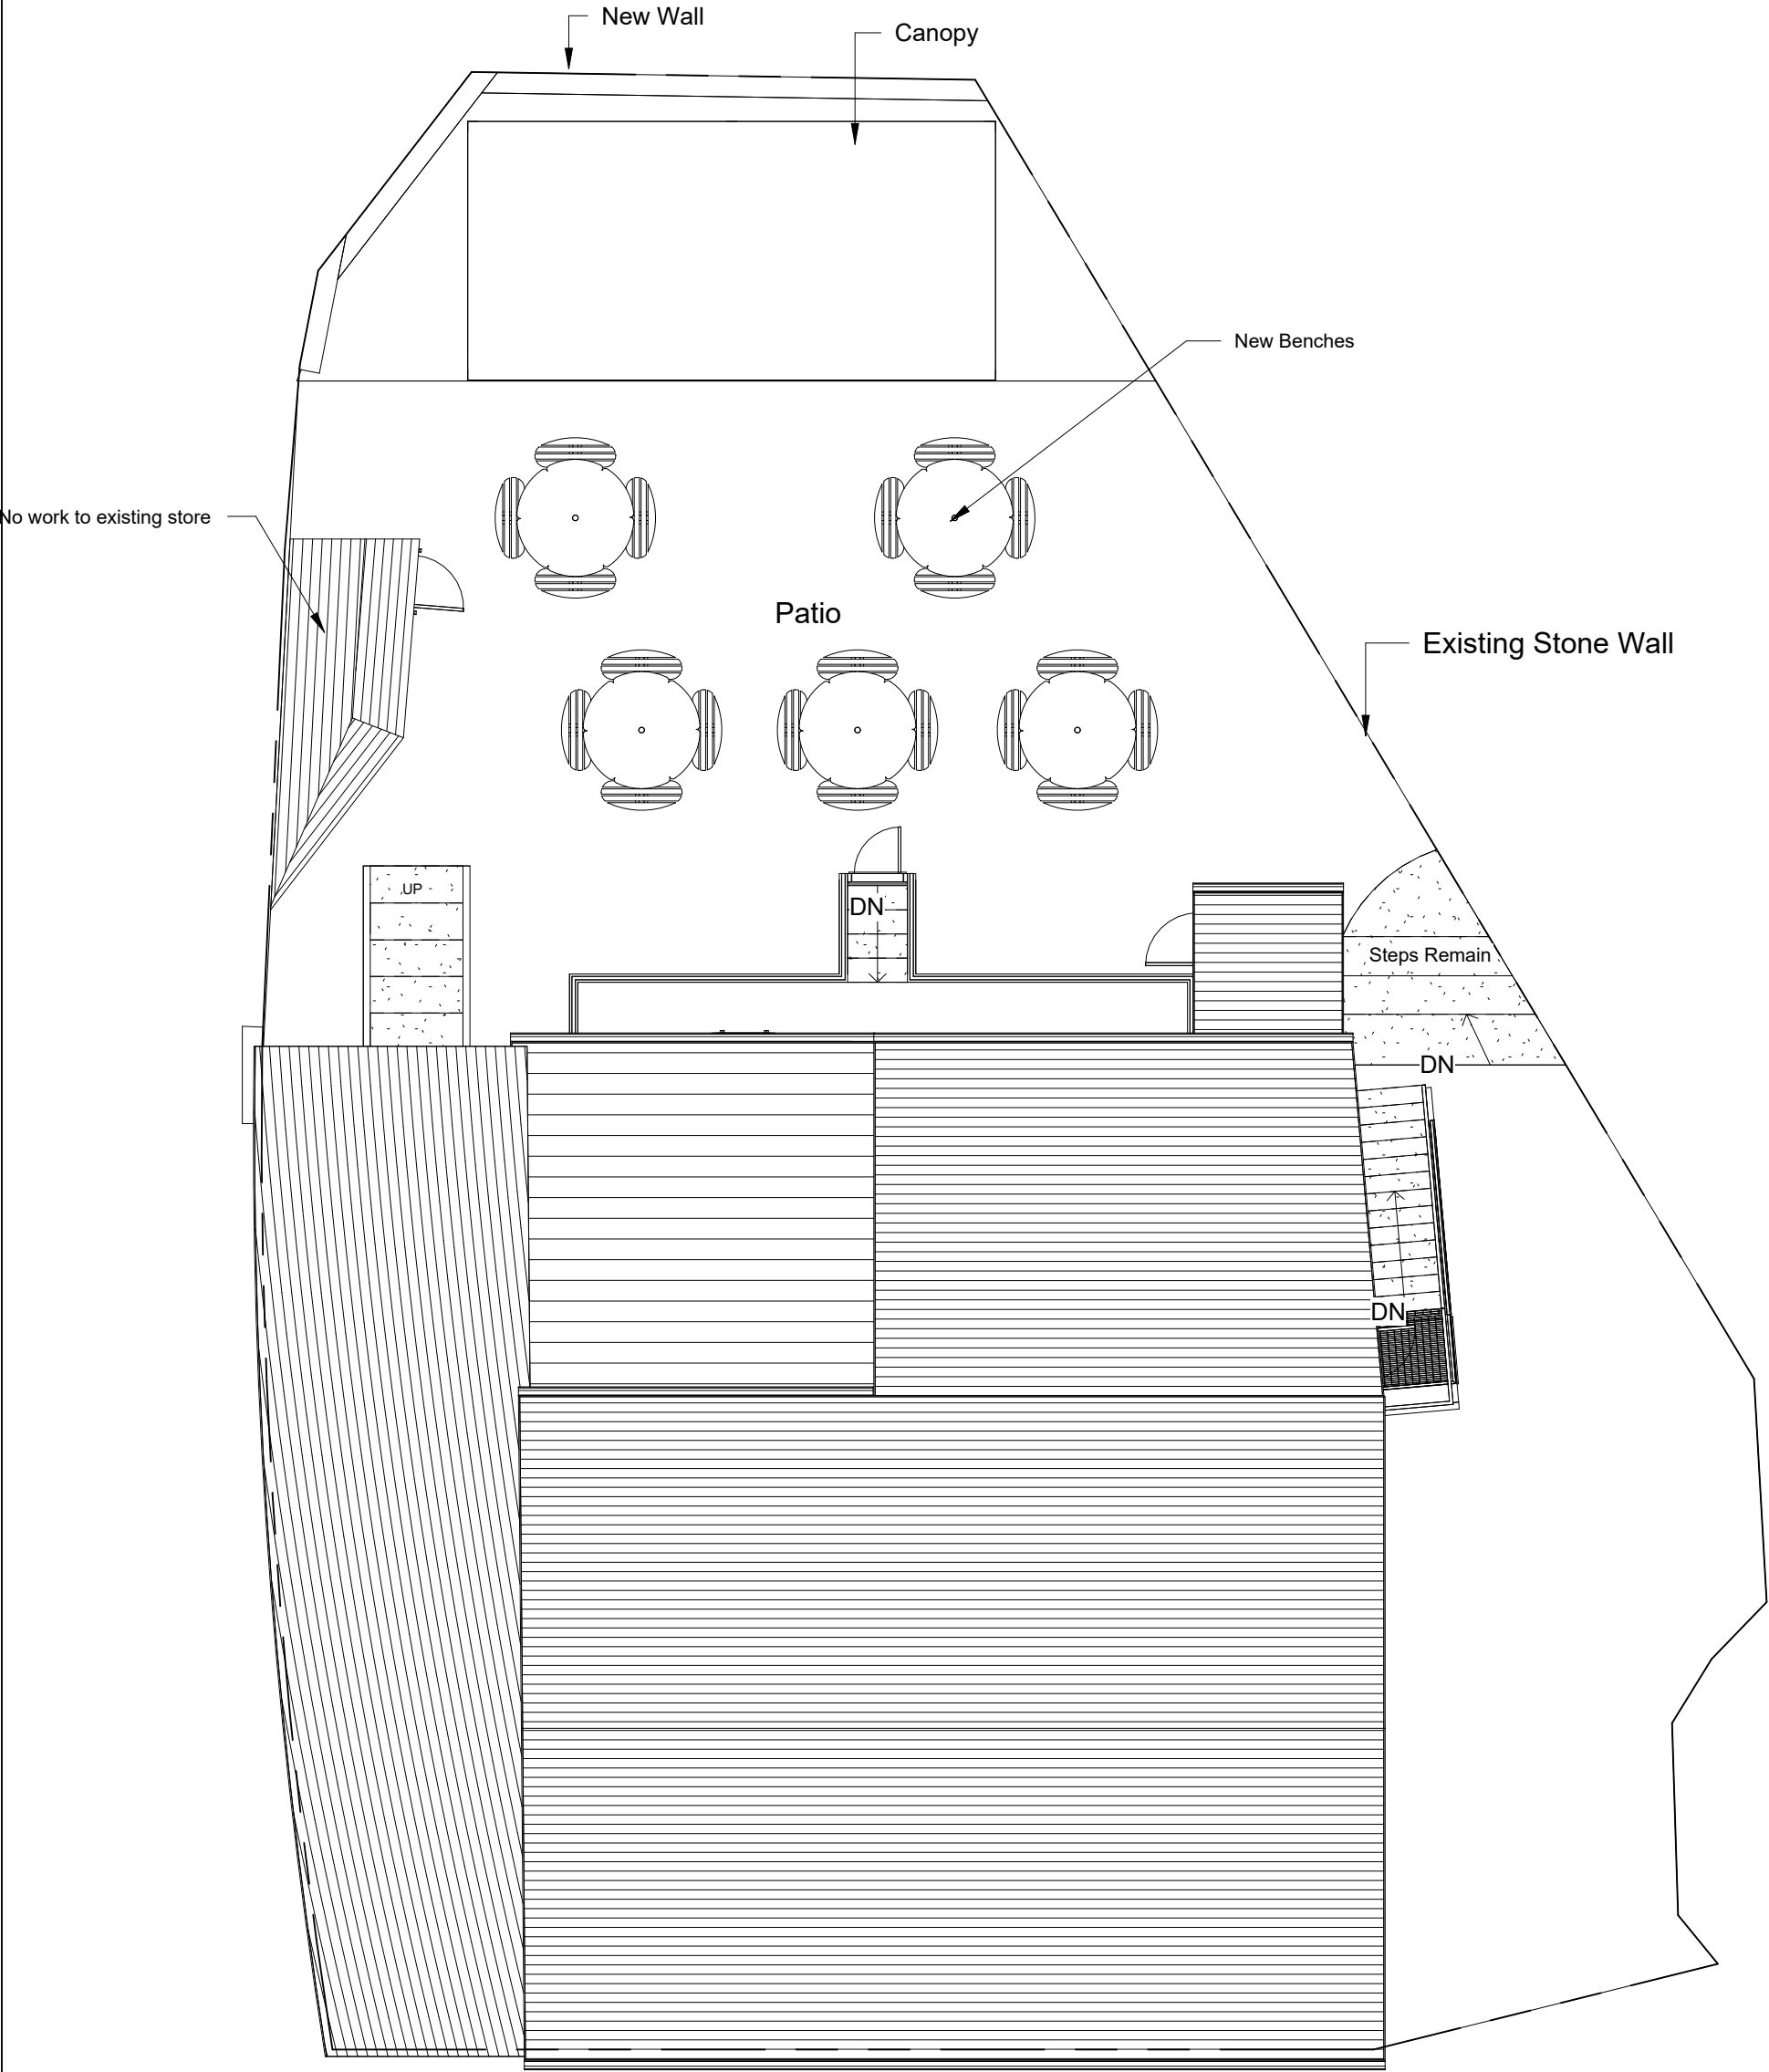


1 Proposed Site
1 : 100

INDIGO DESIGN (Part of 3dcadwales Ltd) 5 Ashlea Drive, Merthyr Tydfil, CF47 0NY Tele 01685 385746 Mob 07940913216 Email: enquiries@indigo-3d-design.co.uk			PROJECT		Address		Rev No	Description	Date
Canopy to rear, fixed seating and new wall			Proposed Site		Red Spice, 1 Bethesda St, Merthyr Tydfil CF47 8LL.		A	Issue	6/06/2021
							B	Scheme Reduced	28/07/2021
PURPOSE OF ISSUE Planning Approval			DRWAING NUMBER RS-07		SHEET		Checked by JH	Drawn by PH	Scale (@ A3) 1 : 100
Indigo 3d Design							This Drawing is Copyright, Dimensions to be checked on site and not scaled from this drawing		

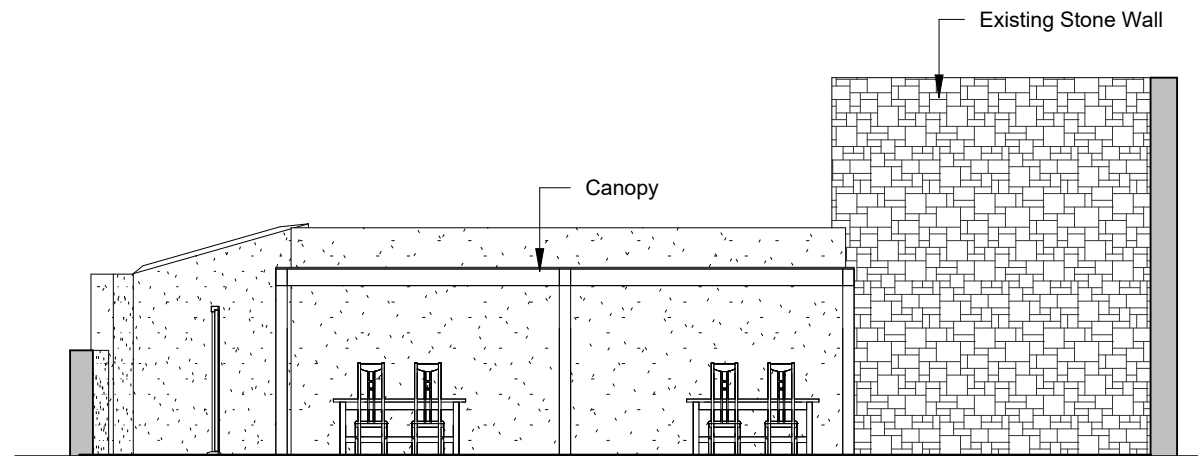

1 Enclosed Seating Area Front Elevation
1 : 100

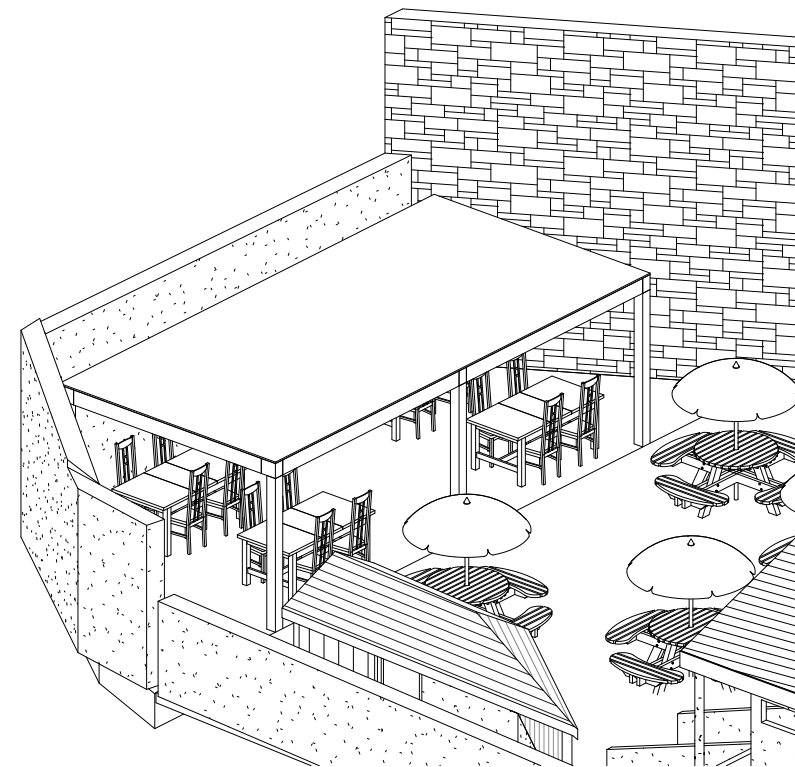

2 Proposed External Area

INDIGO DESIGN (Part of 3dcadwales Ltd) 5 Ashlea Drive,
Merthyr Tydfil, CF47 0NY Tele 01685 385746 Mob -
07940913216 Email: philip@3dcadwales.co.uk

This Drawing is Copyright,
Dimensions to be checked
on site and not scaled from
this drawing



PURPOSE OF ISSUE	DRWAING NUMBER
Planning Approval	RS-08


PROJECT: Canopy to rear, fixed seating and new wall

SHEET
Enclosed Seating Area Front Elevation

Address Red Spice, 1 Bethesda St, Merthyr Tydfil CF47 8LL.

Checked by JH	Drawn by PH	Scale (@ A3) 1 : 100
------------------	----------------	-------------------------

Rev No	Description	Date
A	Issue	6/06/2021

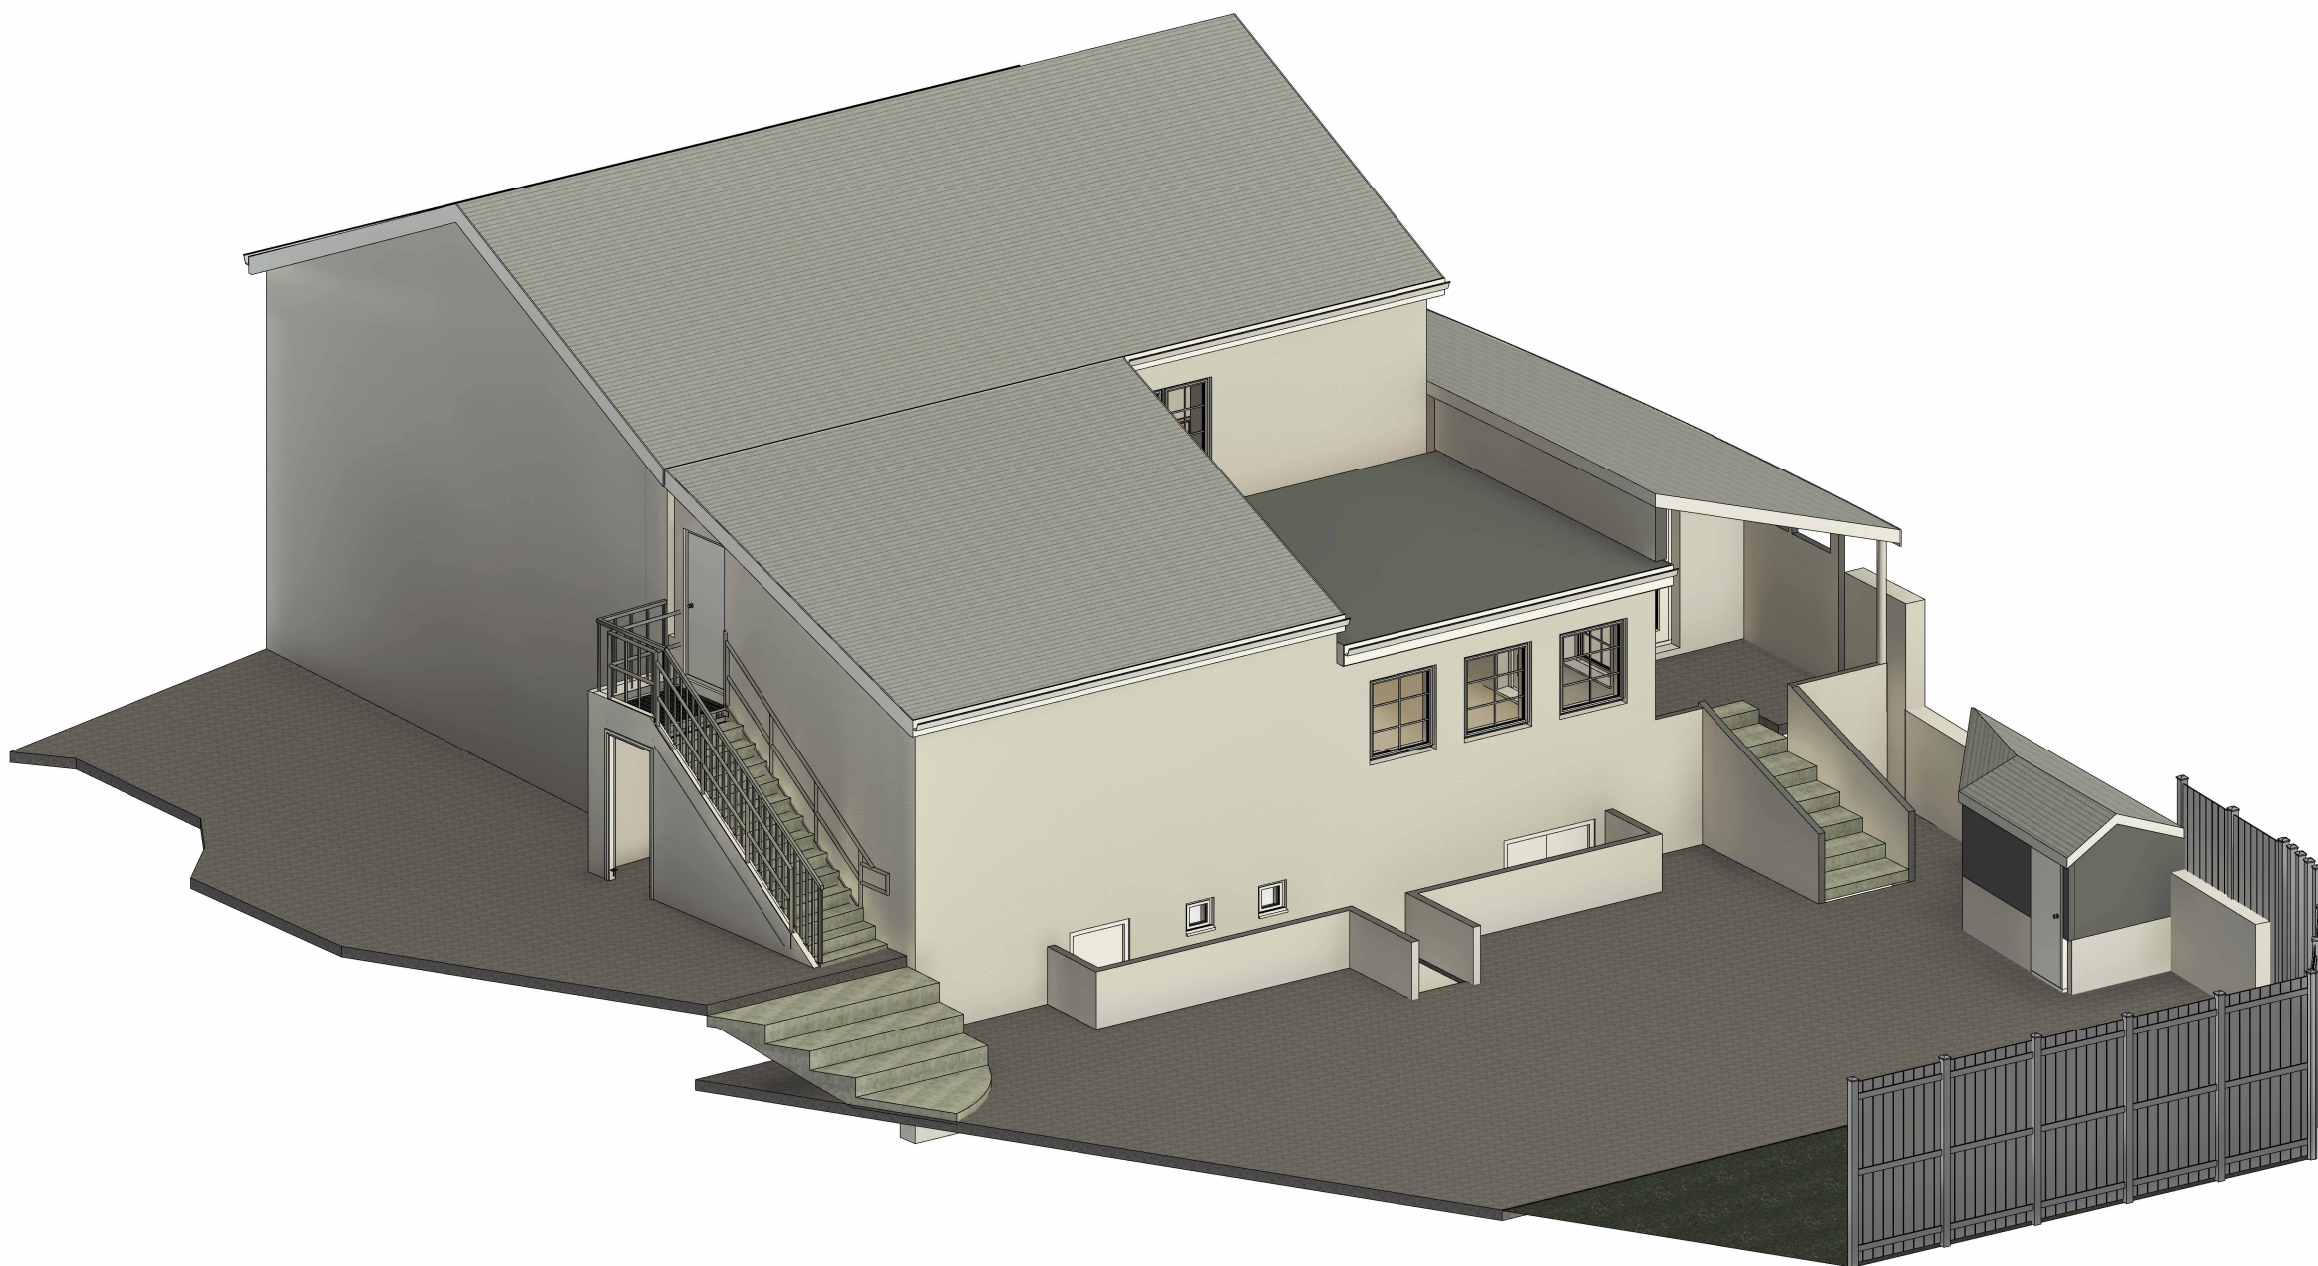

1 Existing Illustration

INDIGO DESIGN (Part of 3dcadwales Ltd) 5 Ashlea Drive,
Merthyr Tydfil, CF47 0NY Tele 01685 385746 Mob -
07940913216 Email: philip@3dcadwales.co.uk

This Drawing is Copyright,
Dimensions to be checked
on site and not scaled from
this drawing



PURPOSE OF ISSUE	DRWAING NUMBER
Planning Approval	RS-09


PROJECT: Canopy to rear, fixed seating and new wall

SHEET Existing Illustration

Address Red Spice, 1 Bethesda St, Merthyr Tydfil CF47 8LL.

Checked by	Drawn by	Scale (@ A3)
JH	PH	

Rev No	Description	Date
A	Issue	6/06/2021
B	Scheme Reduced	28/07/2021

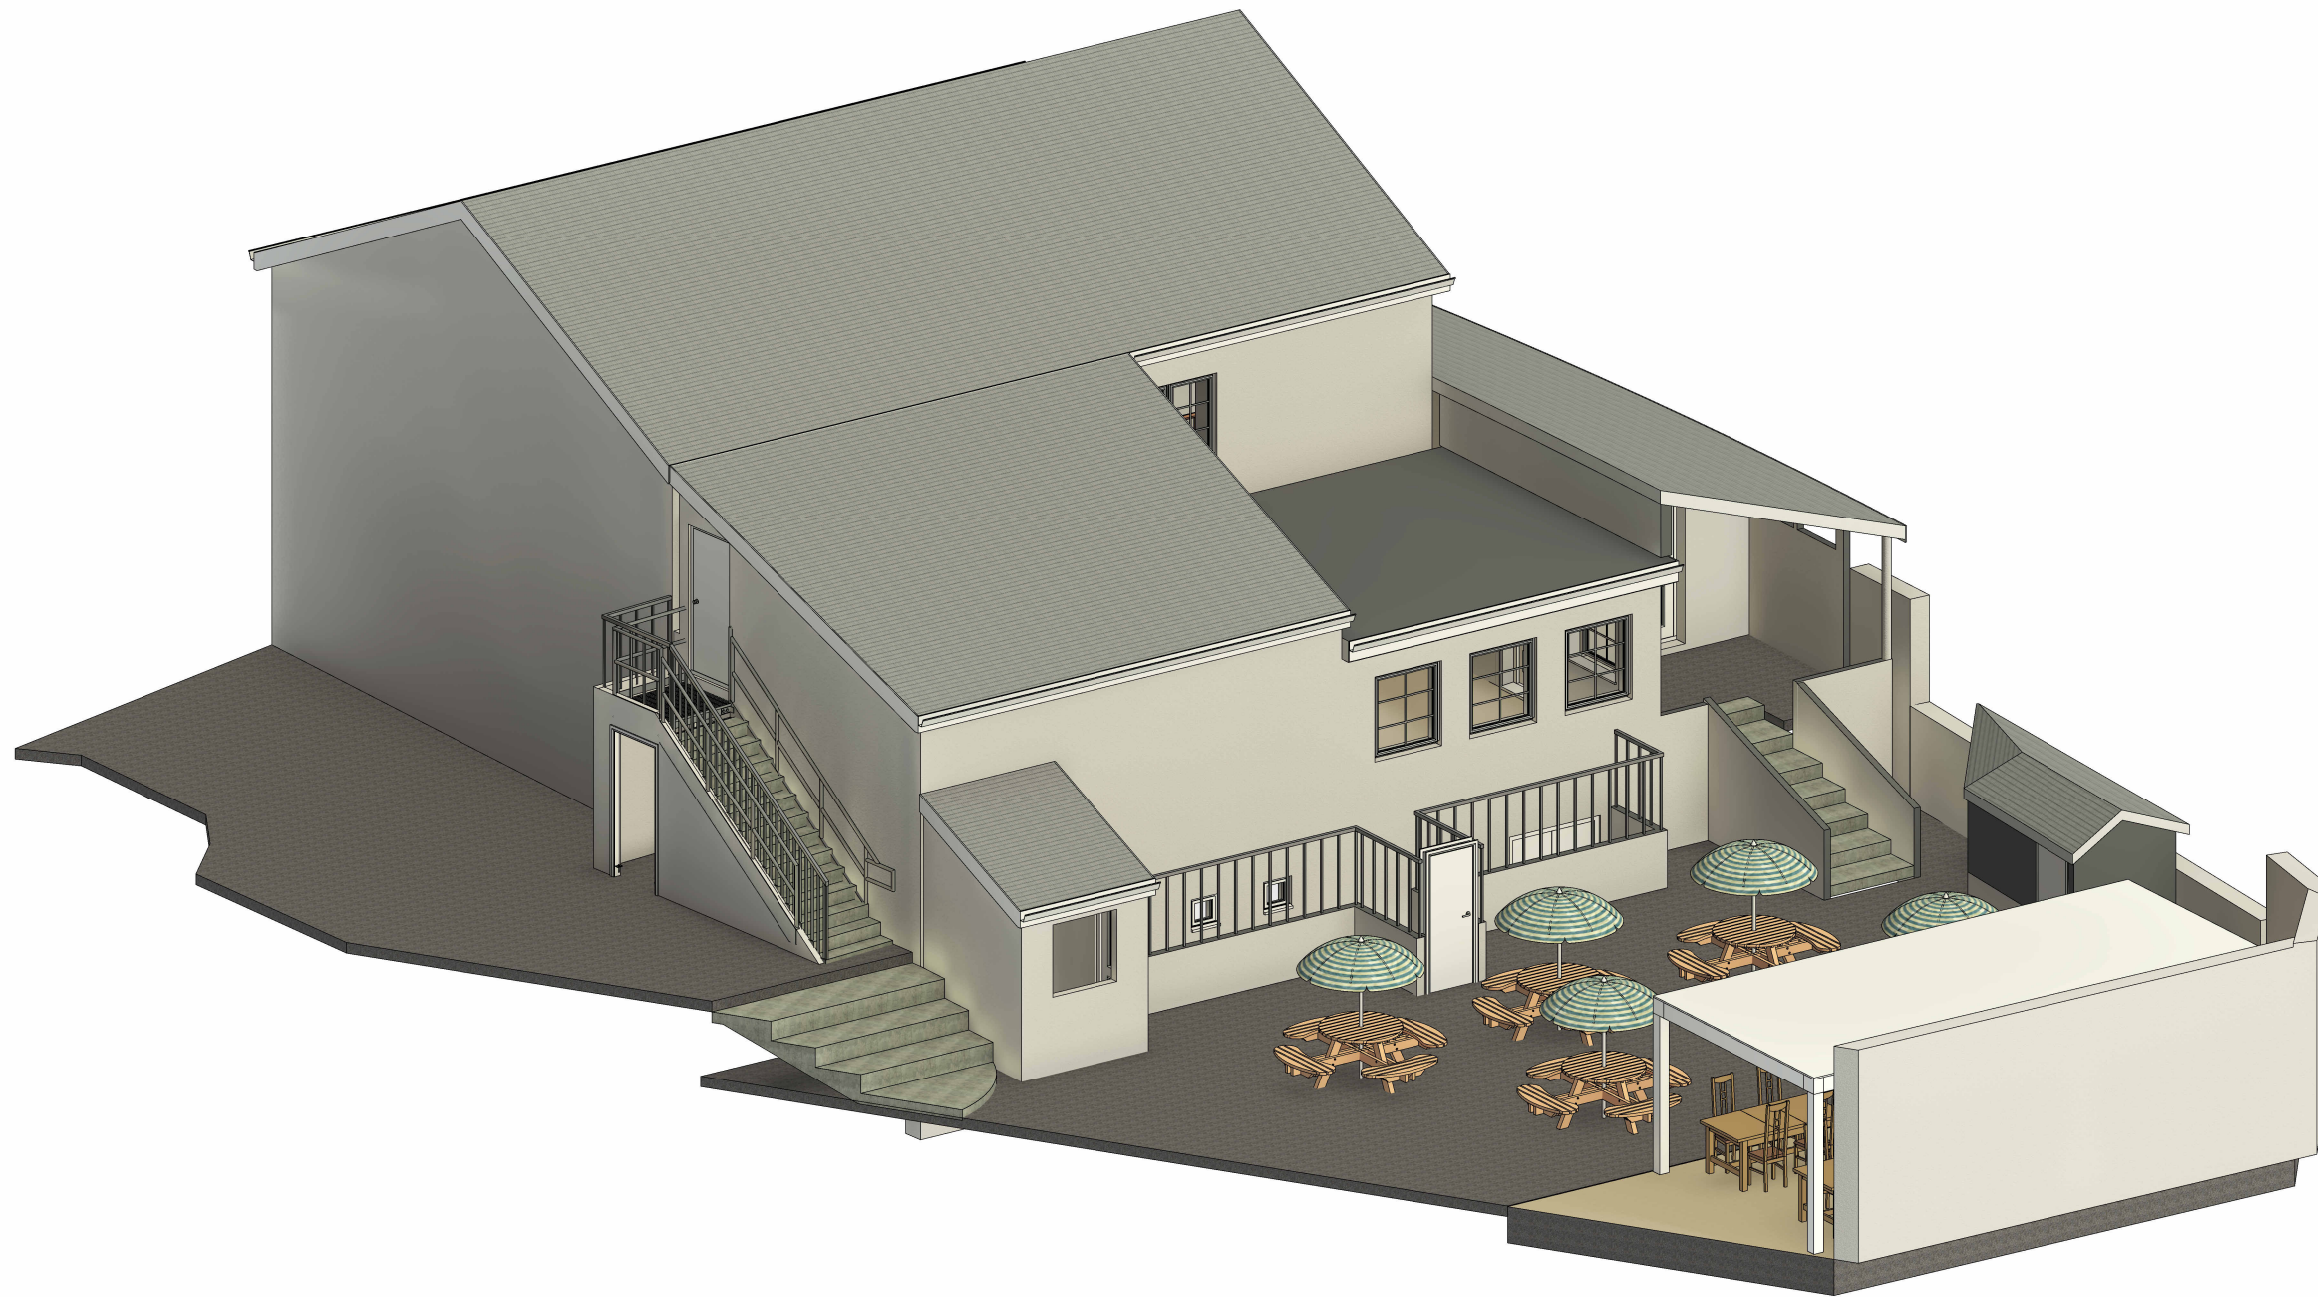

1 Proposed Illustration

INDIGO DESIGN (Part of 3dcadwales Ltd) 5 Ashlea Drive,
Merthyr Tydfil, CF47 0NY Tele 01685 385746 Mob -
07940913216 Email: philip@3dcadwales.co.uk

This Drawing is Copyright,
Dimensions to be checked
on site and not scaled from
this drawing



PURPOSE OF ISSUE

DRWAING NUMBER

Planning Approval

RS-10

PROJECT: Canopy to rear, fixed seating and new
wall

SHEET

Proposed Illustration

Address

Red Spice, 1 Bethesda St, Merthyr
Tydfil CF47 8LL.

Checked by
JH

Drawn by
PH

Scale (@ A3)

Rev No	Description	Date
A	Issue	6/06/2021
B	Scheme Reduced	28/07/2021