


P:\00000000\11400-11499\11428-1-Sheets\11428-DT-FL-P01.dgn
1555545
08/08/2024
Costa Unit, Cyfarthfa South, Merthyr Tydfil
chris.gallerson


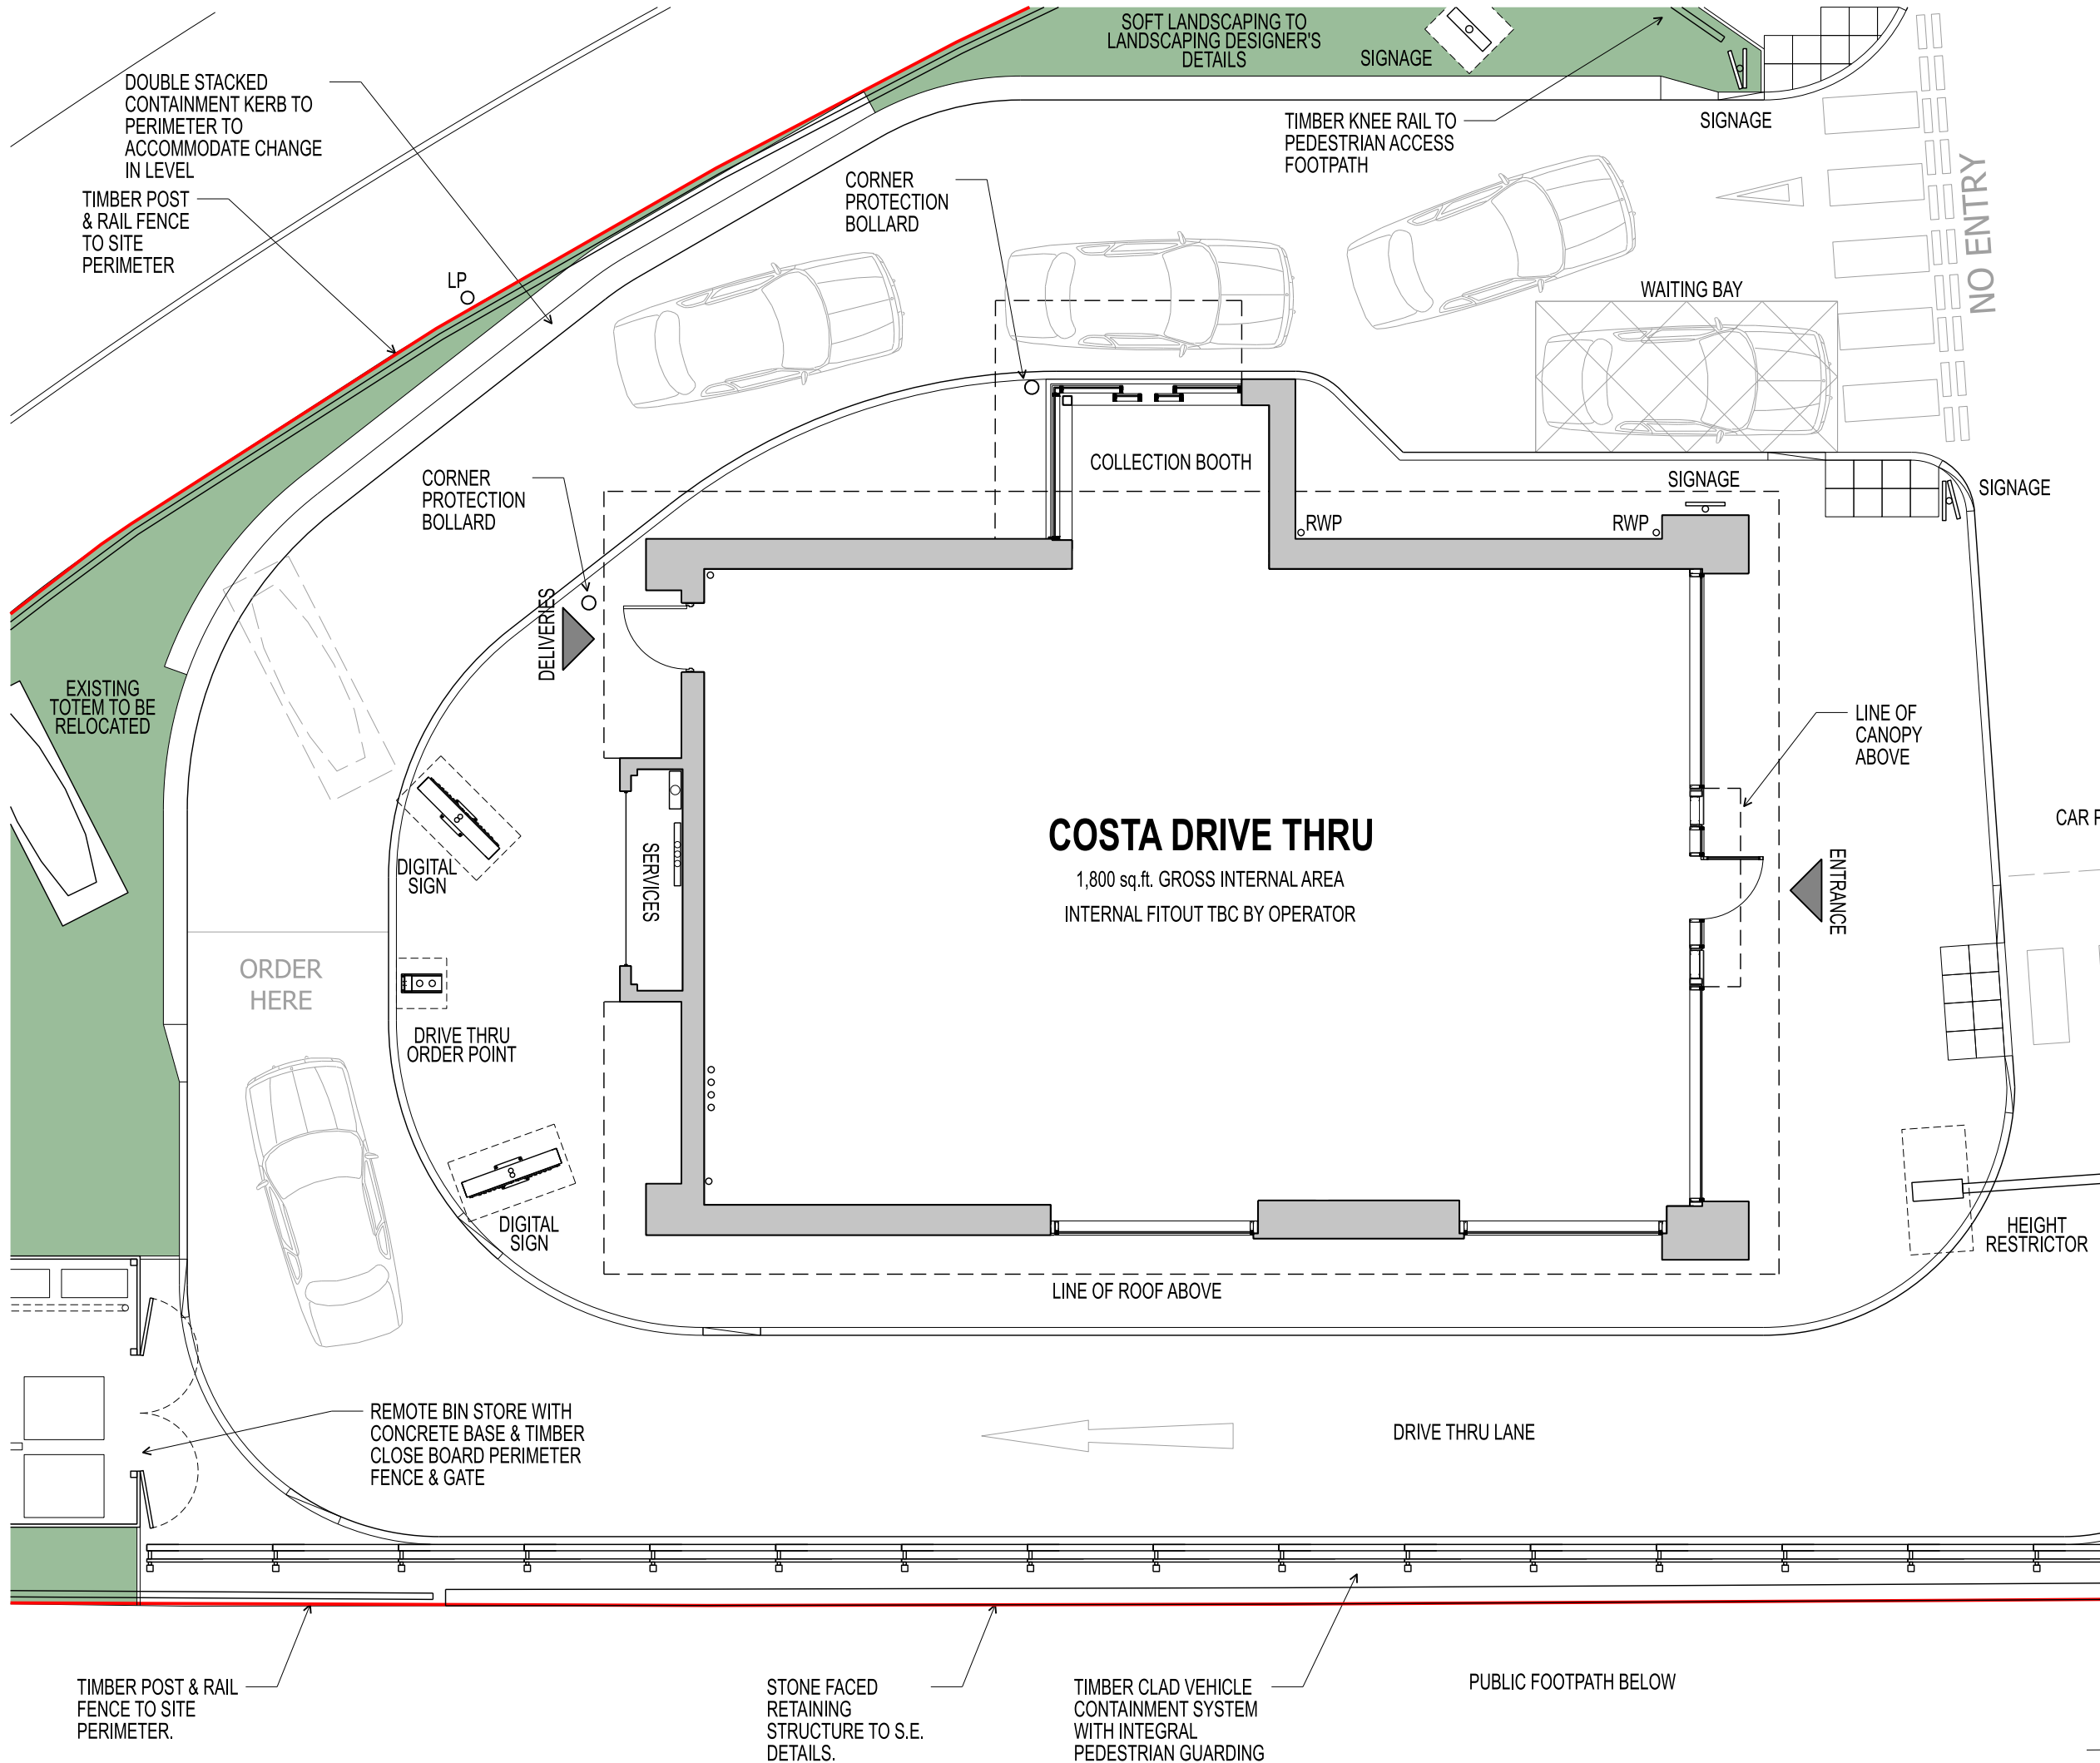


THIS DRAWING IS PROTECTED BY COPYRIGHT AND MUST NOT BE COPIED OR REPRODUCED WITHOUT THE WRITTEN CONSENT OF R G PARTNERSHIP LIMITED. NO DIMENSIONS ARE TO BE SCALED FROM THIS DRAWING. ALL DIMENSIONS AND SIZES TO BE CHECKED ON SITE, NORTH POINTS SHOWN ARE INDICATIVE. ©

SITE SPECIFIC HAZARDS

IN ACCORDANCE WITH THE REQUIREMENTS OF THE CDM REGULATIONS 2015 THE FOLLOWING SIGNIFICANT RESIDUAL HAZARDS HAVE NOT BEEN DESIGNED OUT OF THIS PROJECT AND MUST BE TAKEN INTO CONSIDERATION BY CONTRACTORS PLANNING TO UNDERTAKE THE WORKS SHOWN ON THIS DRAWING:

SCALE 1:100

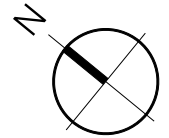 

SIGNAGE

EXTERNAL LIGHTING DETAILS TO BE CONFIRMED.
ALL SIGNAGE SUBJECT TO SEPARATE ADVERTISEMENTS APPLICATION.

REV.	DATE	NOTES	INIT.
------	------	-------	-------

CLIENT / PROJECT
BROOKFIELD PROPERTIES
PROPOSED DRIVE THRU, LAND TO SOUTH OF CYFARTHFA RETAIL PARK
DRAWING TITLE
PROPOSED GROUND FLOOR PLAN

STATUS

PLANNING

DATE	19/07/24	DRAWN	CMP	SCALE @ A3	1:100
PROJECT NUMBER	11428	UNIT / BLOCK	DT	CI / SFB CODE	PL
DRAWING NO.	11428				P01
Site Location Plans	L	GA Plans	P	Elevations	E
Sections	S	Details	D	Prefix: Colour	C

THE RATCLIFFE GROVES PARTNERSHIP
MANCHESTER
105 MANCHESTER ROAD
BURY LANCASHIRE BL9 0TD
T. 0161 797 6000 E. manchester@rgp.uk.com
www.rgp.uk.com

LONDON
19 BEDFORD ROW
LONDON WC1R 4EB
T. 020 7600 6666 E. london@rgp.uk.com

