



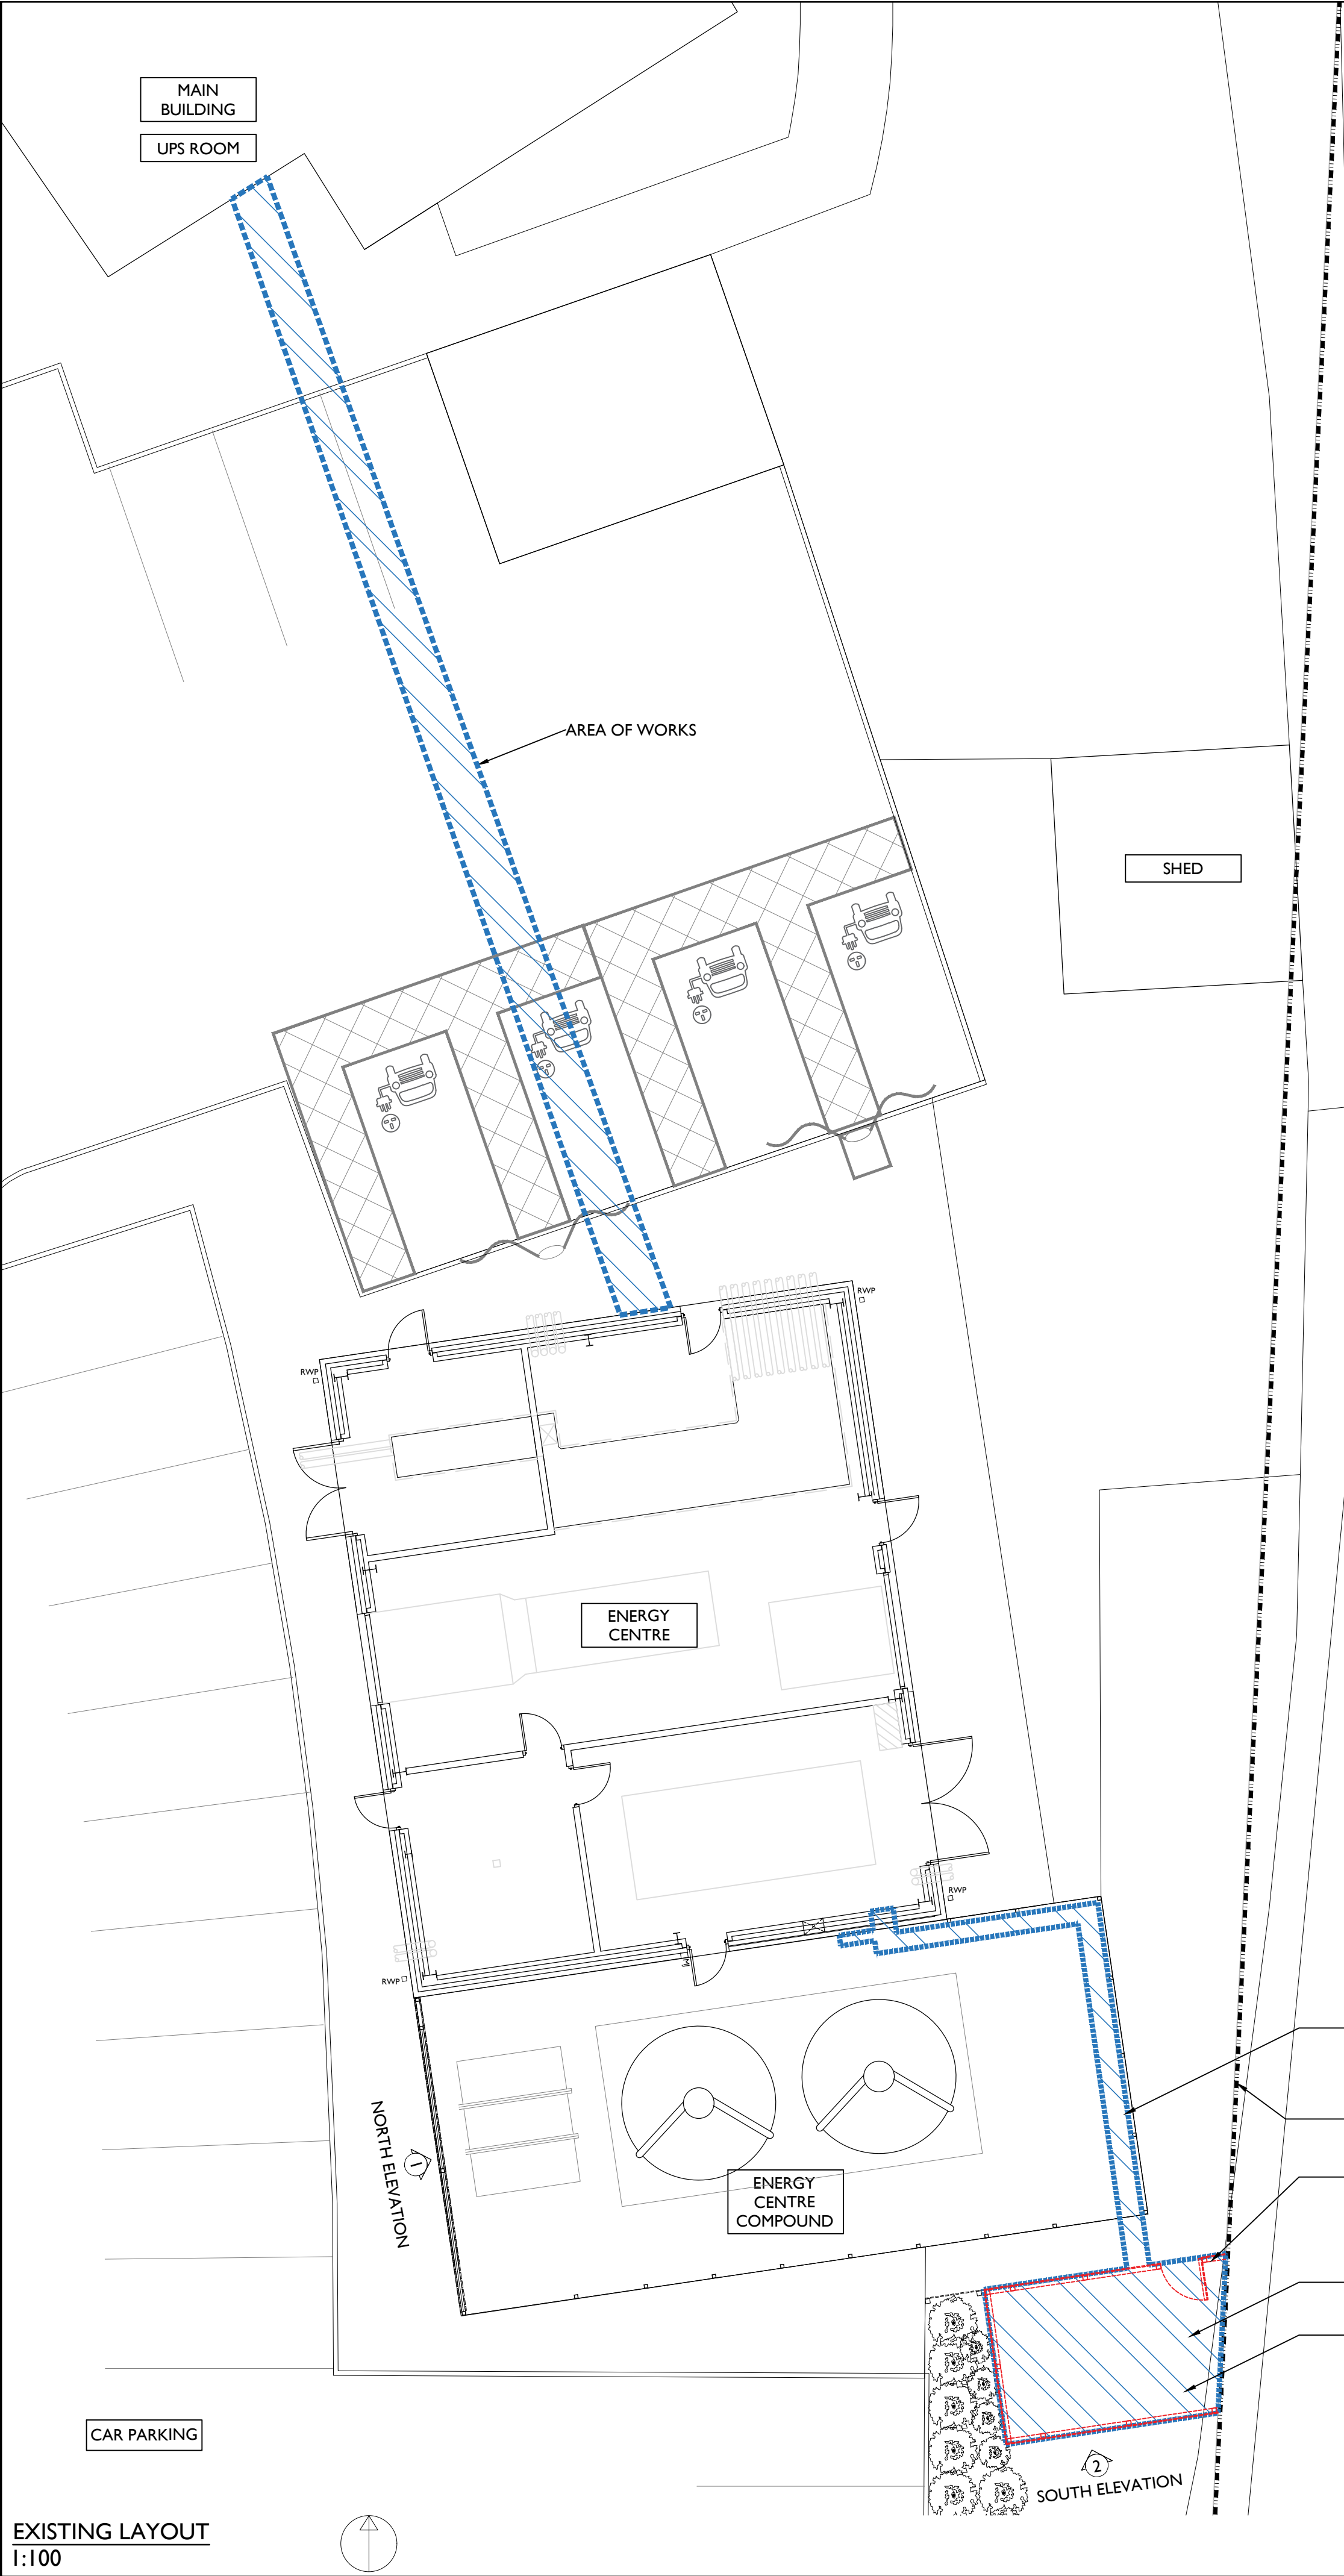

EXISTING LAYOUT  
1:100

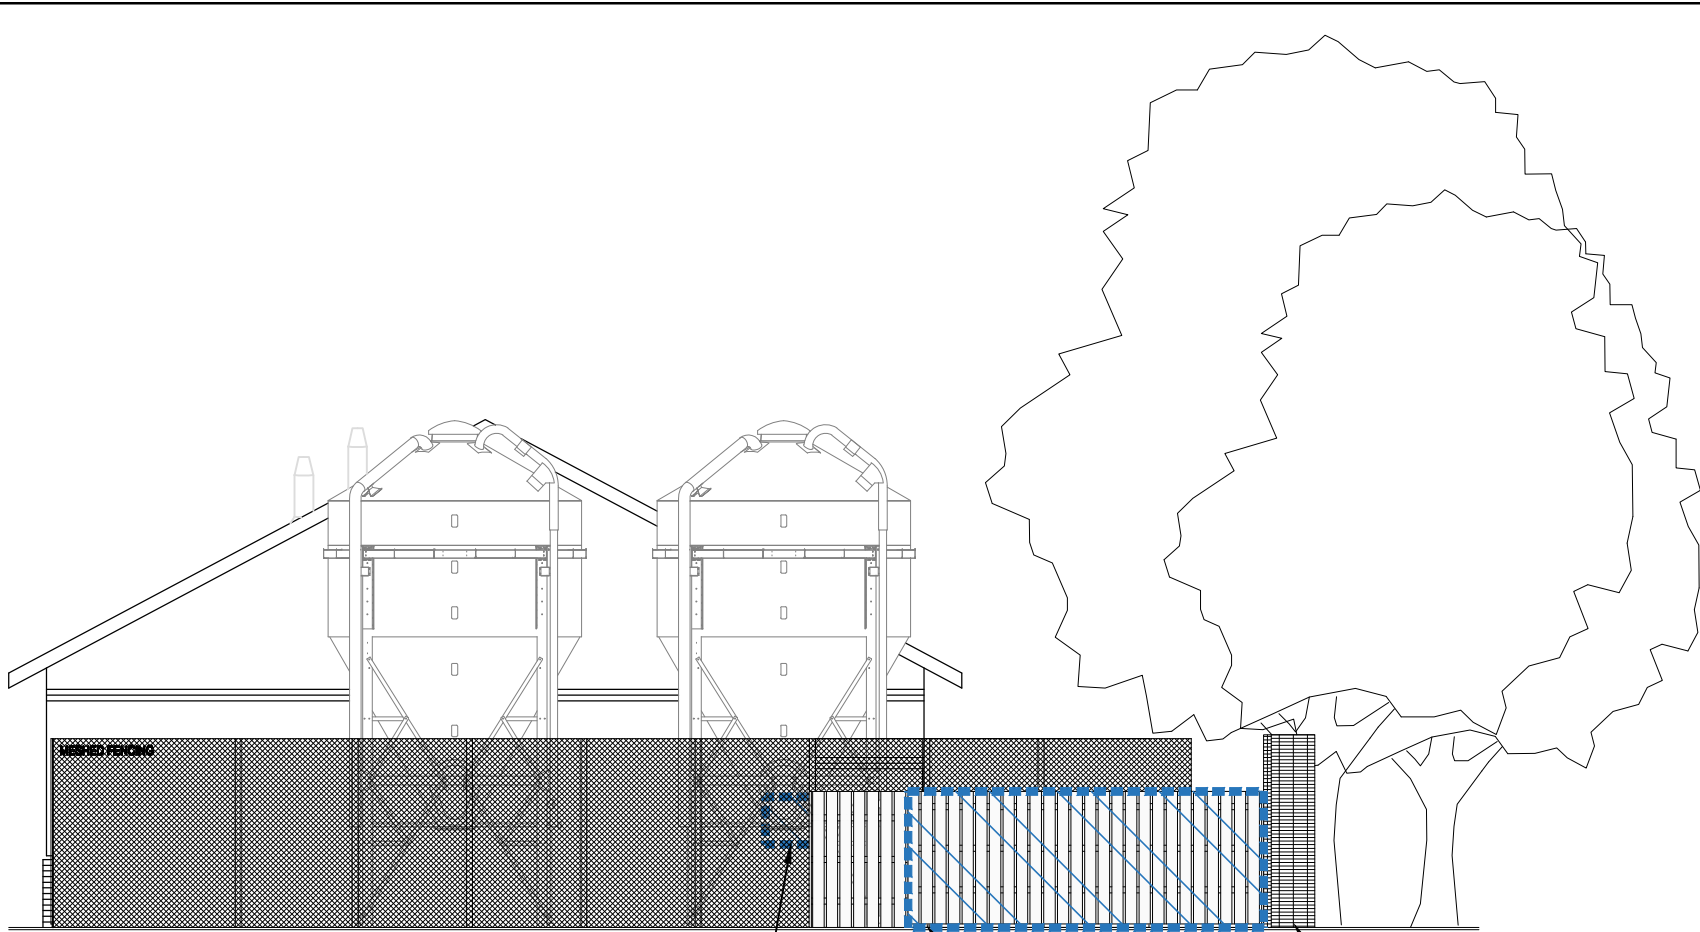


SOUTH ELEVATION  
1:100

PROJECTION OF THE AREA OF WORKS ONLY, AS IT IS PARTIALLY VISIBLE ON THIS ELEVATION.

AREA OF WORKS


EXISTING GREEN VEE MESH FENCE.

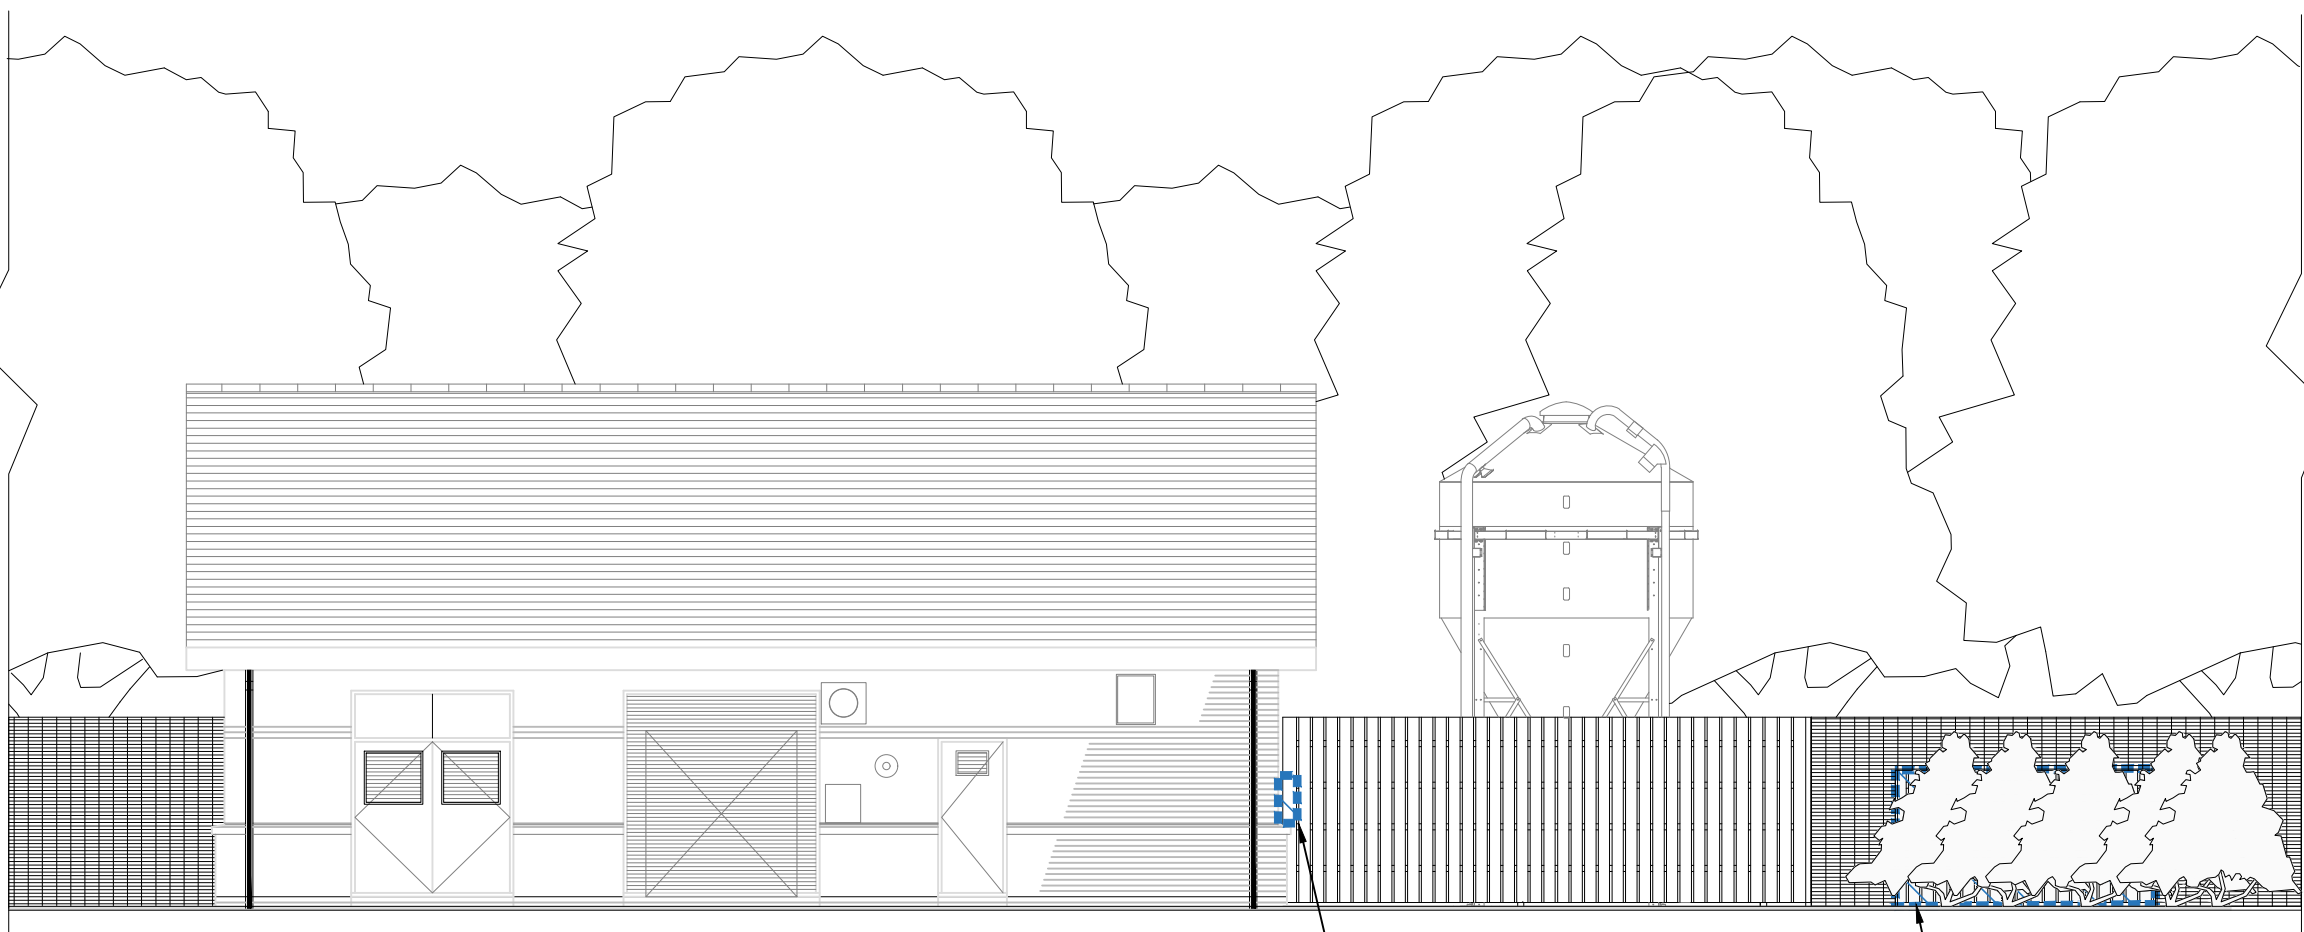


NORTH ELEVATION  
1:100

PROJECTION OF THE AREA OF WORKS ONLY, AS IT IS PARTIALLY VISIBLE ON THIS ELEVATION.

PROJECTION OF THE AREA OF WORKS ONLY, AS IT IS PARTIALLY VISIBLE ON THIS ELEVATION.

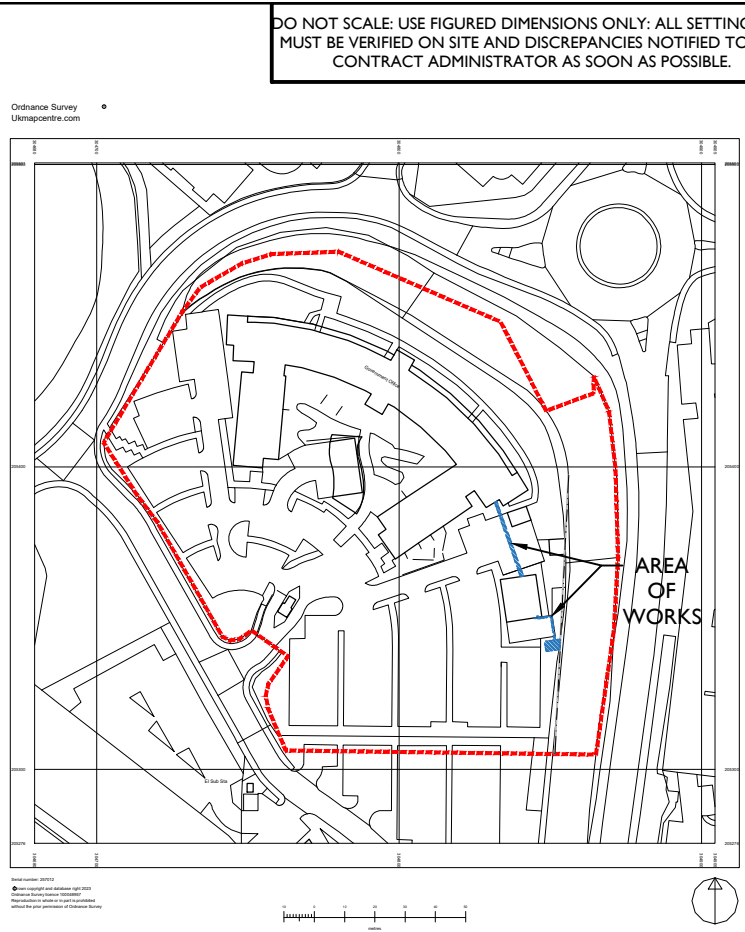

SITE LOCATION PLAN  
1:2500

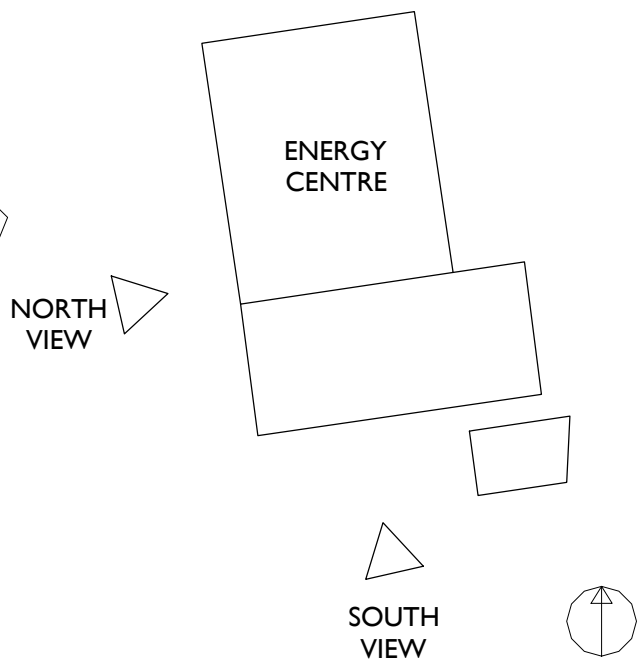

KEY PLAN SHOWING ELEVATION LOCATIONS N.T.S.



EXISTING BUILDING PHOTOS

AREA OF WORKS

EXISTING GREEN VEE MESH FENCE.

EXISTING TIMBER COMPOUND TO BE RENEWED TO THE METAL TYPE WITH A GATE (SHOWN AS DASHED LINE) - SEE AL03 FOR DETAILS FOR PROPOSED WORKS.

AREA OF WORKS

UTILISES EXISTING COMPOUND AREA.

|   |                  |                   |                   |                        |
|---|------------------|-------------------|-------------------|------------------------|
| CLIENT NAME<br>WELSH GOVERNMENT                                                                     |                  |                   |                   |                        |
| PROJECT NAME<br>INSTALLATION OF BATTERY BACKUP (2026-27) AT<br>RHYD Y CAR, MERTHYR TYDFIL, CF48 1UZ |                  |                   |                   |                        |
| DRAWING TITLE<br>EXISTING LAYOUT, ELEVATIONS<br>AND AREA OF WORKS                                   |                  |                   |                   |                        |
| DRAWN BY<br>GQ                                                                                      | CHECKED BY<br>JH | APPROVED BY<br>KB | DATE<br>JUNE 2026 | SCALE @ A1<br>AS SHOWN |

|   |                     |     |
|---|---------------------|-----|
| DRAWING STATUS<br>PLANNING   |                     |     |
| <br>Technical Facilities Management<br>Caron House, 3 Oak Tree Court, Mulberry Drive, Cardiff Gate Business Park, Cardiff, CF23 8RS.<br>Tel: (029) 2073 6900   Fax: (029) 2073 9255   www.mitie.com |                     |     |
| PROJECT No.<br>WG1323   | DRAWING No.<br>AL02 | REV |
| M:\PROJECTS\WG\WG1323\CAD\ARCH   |                     |     |