




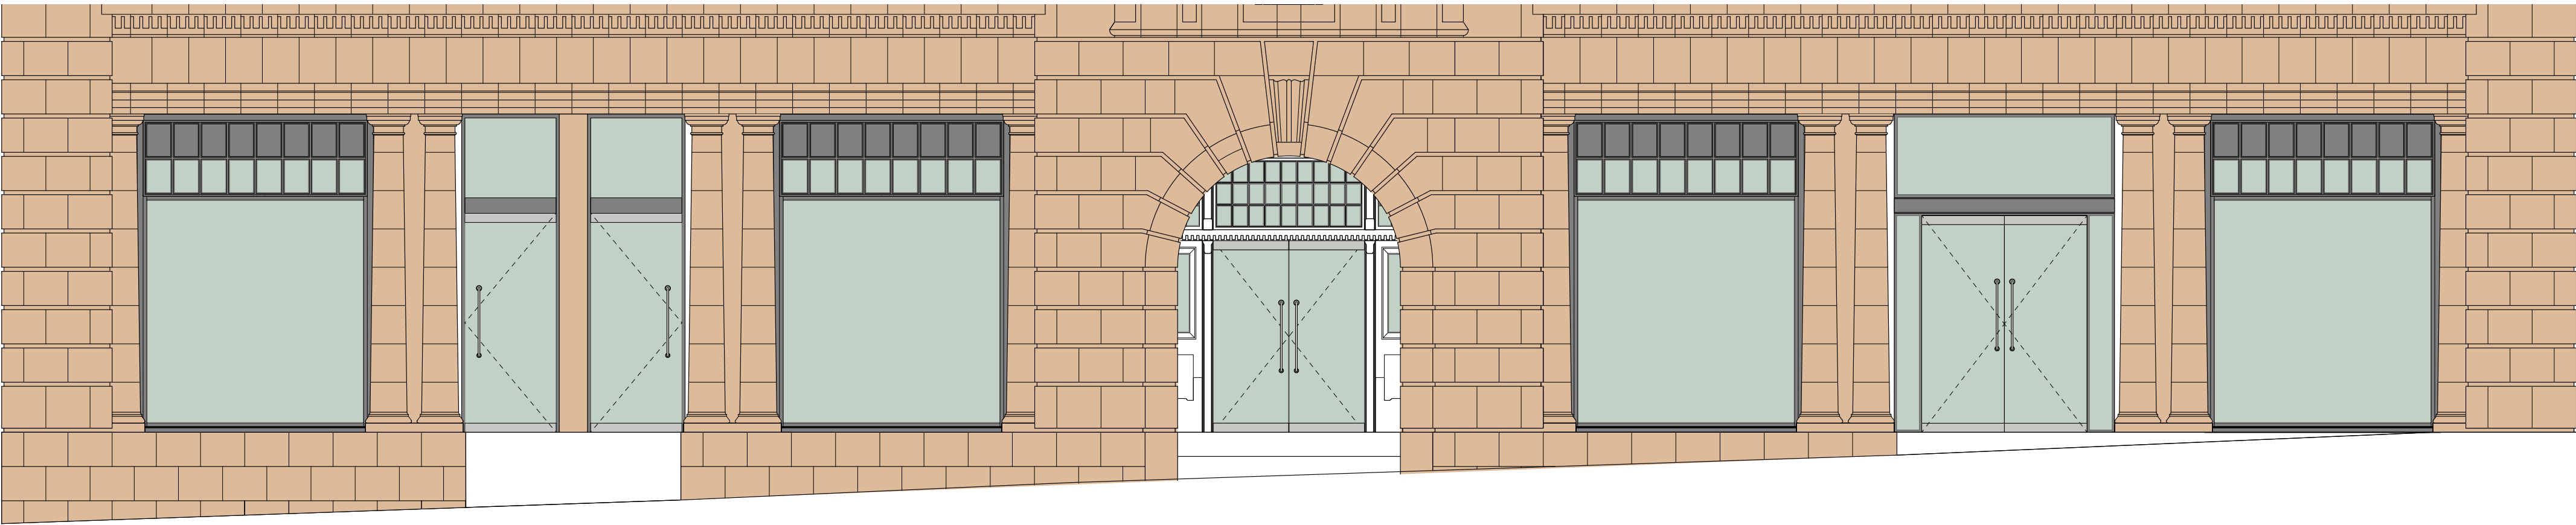


A 552.1 EXTERIOR SOUTH ELEVATION\_ENTRANCES AND SHOPFRONT  
SCALE 1:50 @ A1, 1:100 @ A3

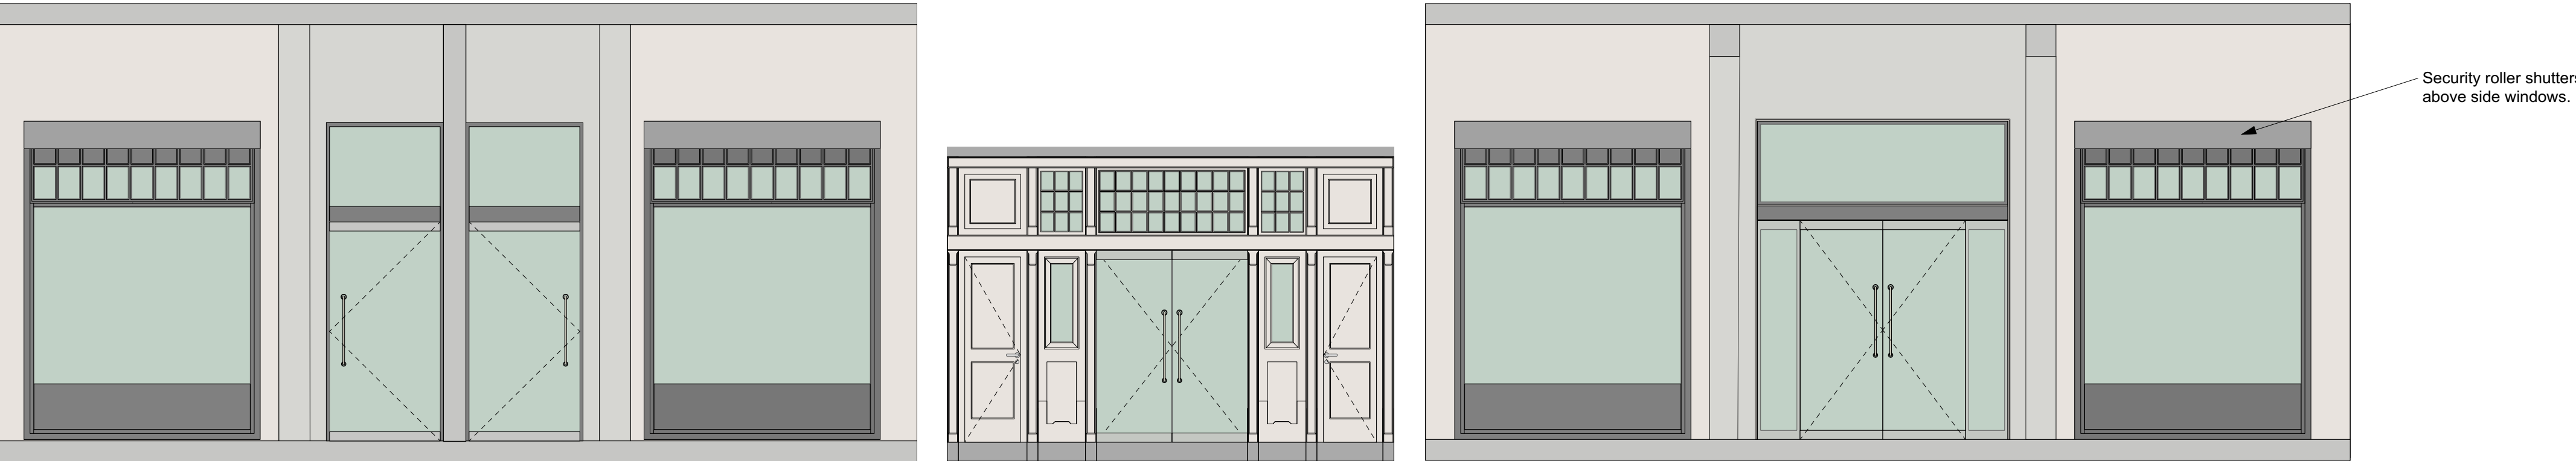


A 552.2 INTERIOR ELEVATIONS  
SCALE 1:50 @ A1, 1:100 @ A3

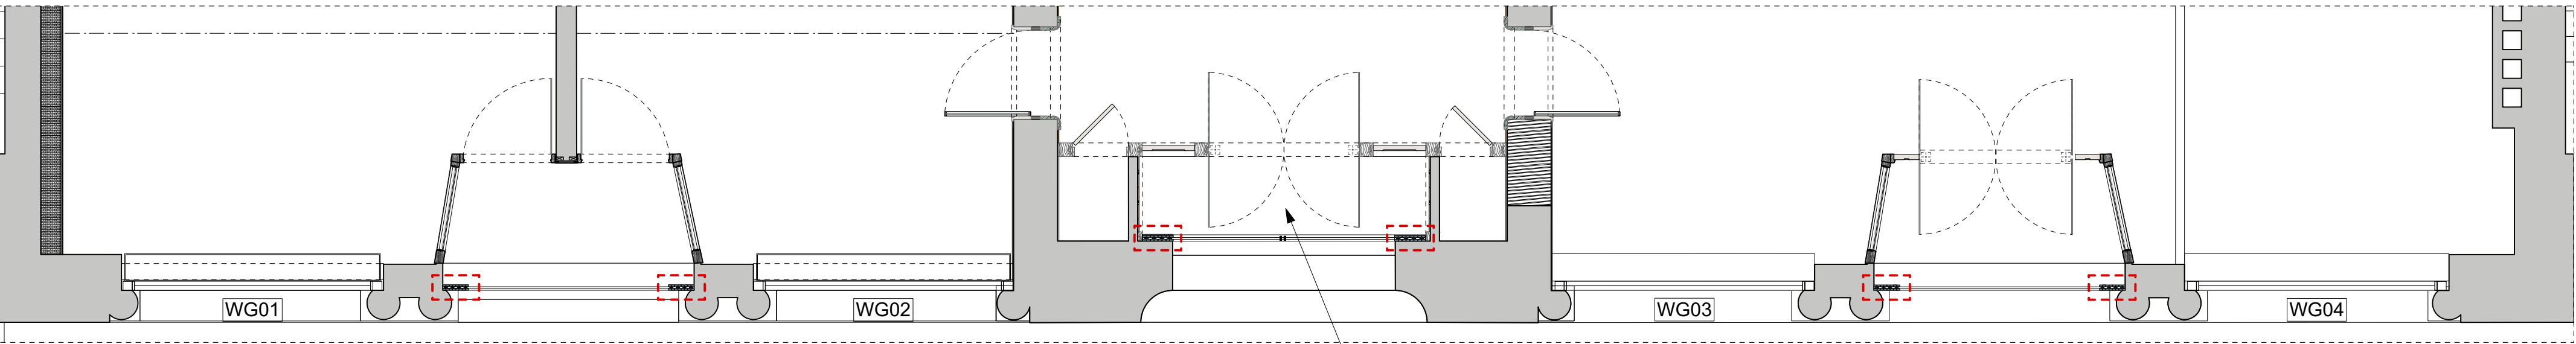

A 552.3 GROUND FLOOR PLAN  
SCALE 1:25 @ A1, 1:50 @ A3

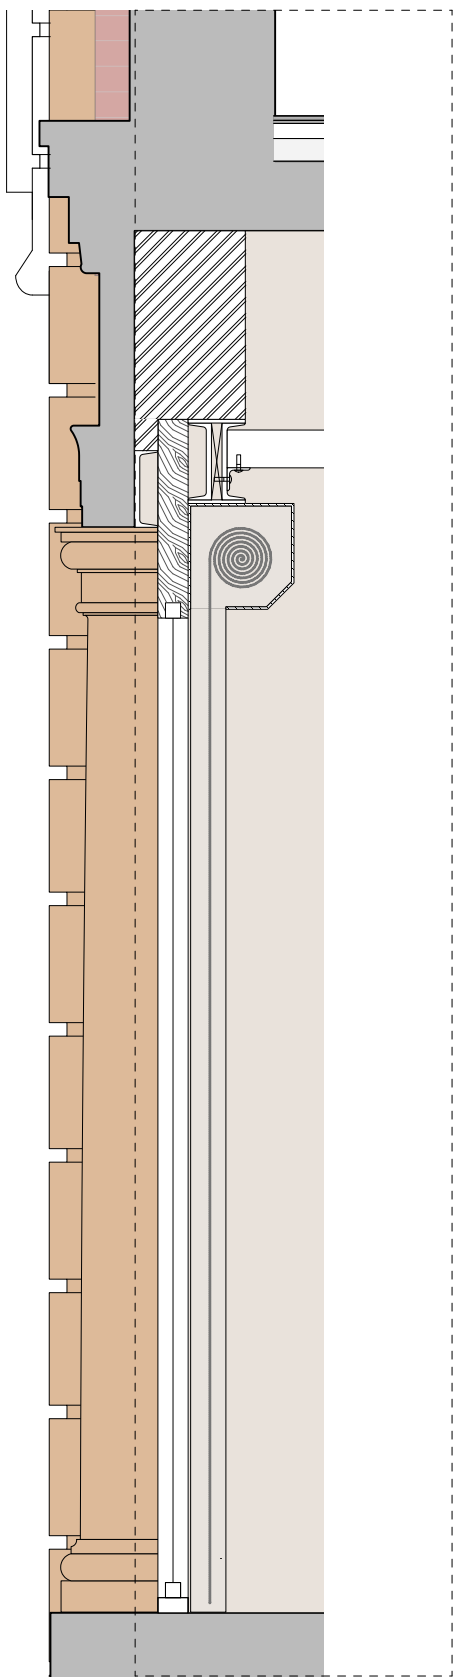

A 552.11 SECTION\_Roller Shutter  
SCALE 1:25 @ A1, 1:50 @ A3

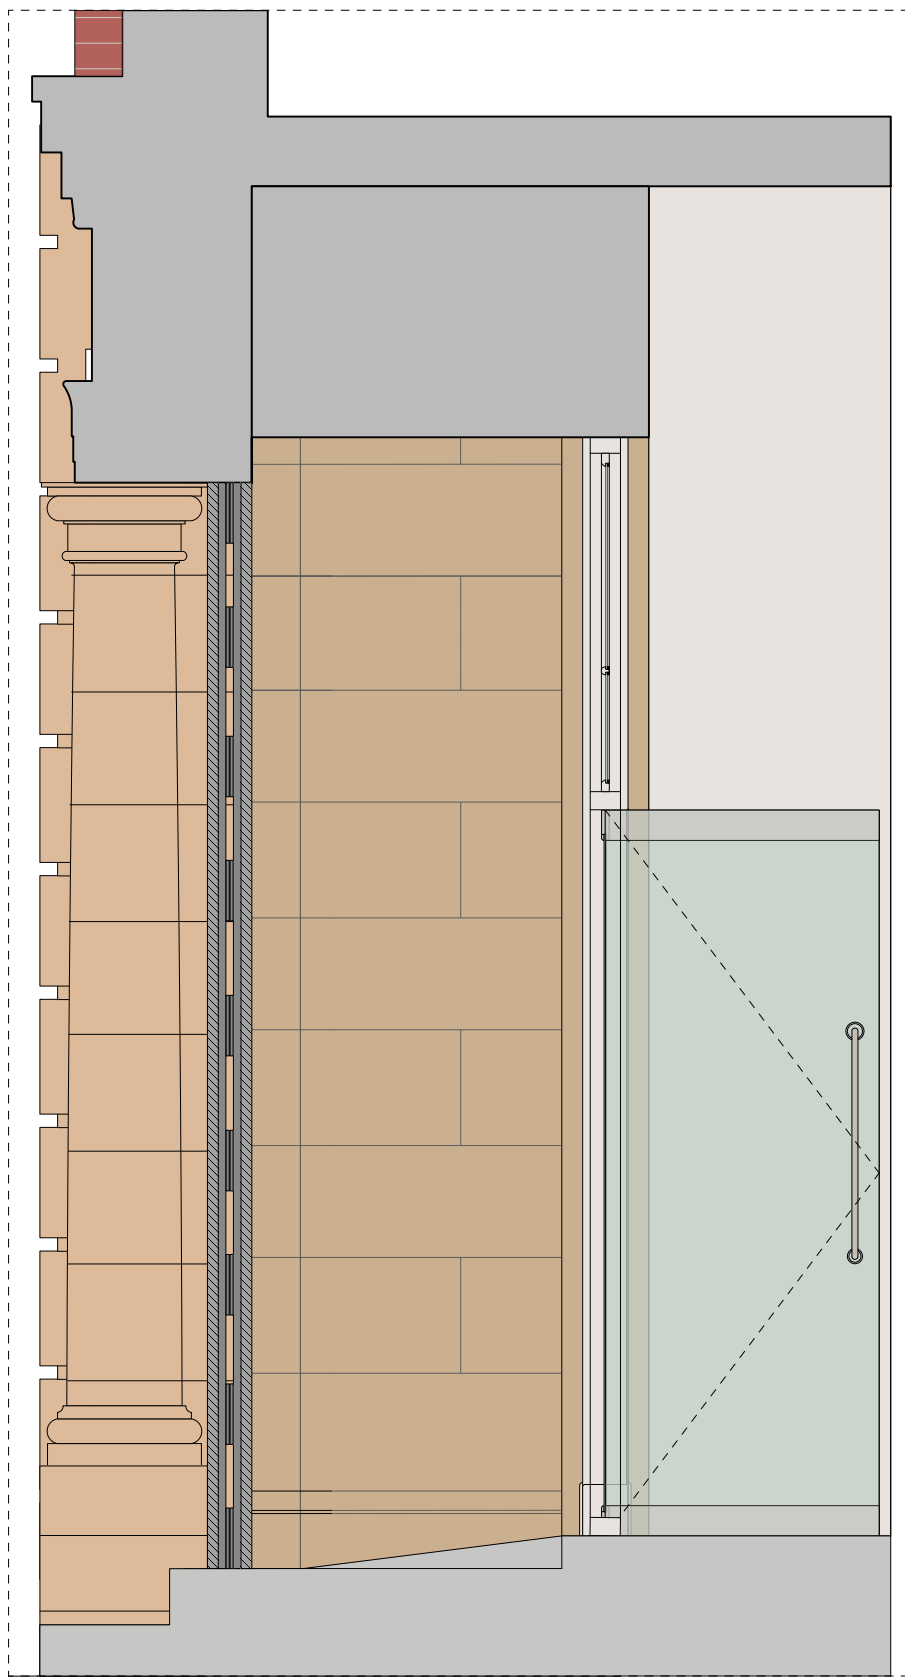

A 552.12 SECTION\_Retractable Security Grill  
SCALE 1:25 @ A1, 1:50 @ A3

Notes:

Responsibility is not accepted for errors made by others scaling from this drawing.

All construction information should be taken from figured dimensions only.  
Dimensions are in millimetres unless otherwise stated.

All dimensions and conditions are to be checked on site prior to preparing drawings or commencing any work.

Any variations or supplementary drawings are to be approved by The Architect.

A

18/12/20

Annotations added to indicate security grill and roller shutter locations. Entrance door flank wall details updated. Inside wall elevations removed.

NO.

DATE

REVISION

CLIENT

Merthyr Tydfil CBC

PROJECT

YMCA Merthyr Tydfil

DRAWING TITLE

Proposed Front Glazed Screens & Doors 01

DRAWN/CHECKED

SK/KS

SCALE

1:50

DATE

28.06.2016

DRAWING NO.

3510\_A\_552

REV.

A

DAVIES SUTTON

ARCHITECTS

Penhevd Studios • Penhevd Street  
Grangefawn • Cardiff • CF11 7LU  
Tel: 029 2086 4455 • Fax: 029 2086 4411  
E-mail: office@davies-sutton.co.uk  
Web: www.davies-sutton.co.uk

DO NOT SCALE FOR CONSTRUCTION PURPOSES • ALL DIMENSIONS TO BE CHECKED ON SITE • NOTIFY ARCHITECT OF ALL DISCREPANCIES • THIS DRAWING IS COPYRIGHT