





NOTES

- tree planting at 16-18cmg
- tree planting at 10-12cmg
- proposed evergreen hedge
- proposed hornbeam hedge
- proposed native mixed hedge
- proposed groundcover
- existing levels [topographic survey data]
- proposed levels [architects layout plan]
- trees and hedges to be removed [refer Tree Survey by Mackley Davies]
- trees and hedges to be retained [refer Tree Survey by Mackley Davies]
- tree protection fence line [refer Tree Survey by Mackley Davies]

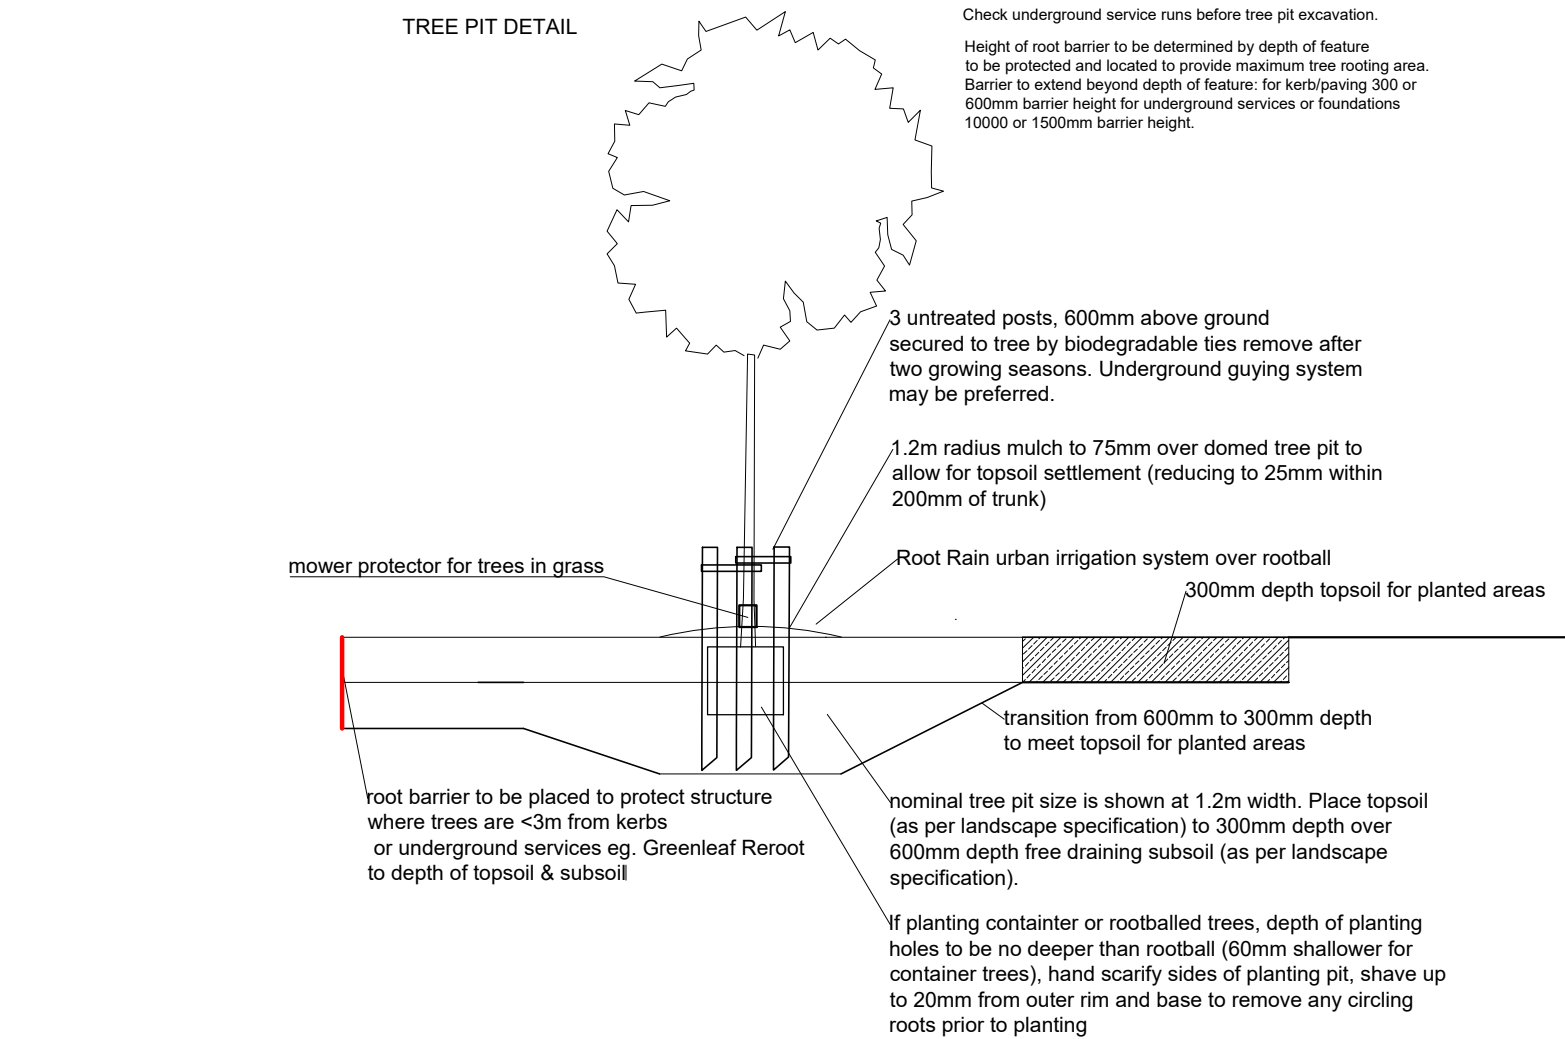

HEDGE PLANTING DETAIL

Check underground service runs before excavation. 5 plants per linear meter for native mixed hedge and hornbeam hedge, plant in a staggered row 450mm between rows, 400mm along rows, cover hedge area with bark mulch to 50mm depth X 1000mm width. Similar detail for ornamental evergreen hedges except planting to be at 3 plants per linear meter.

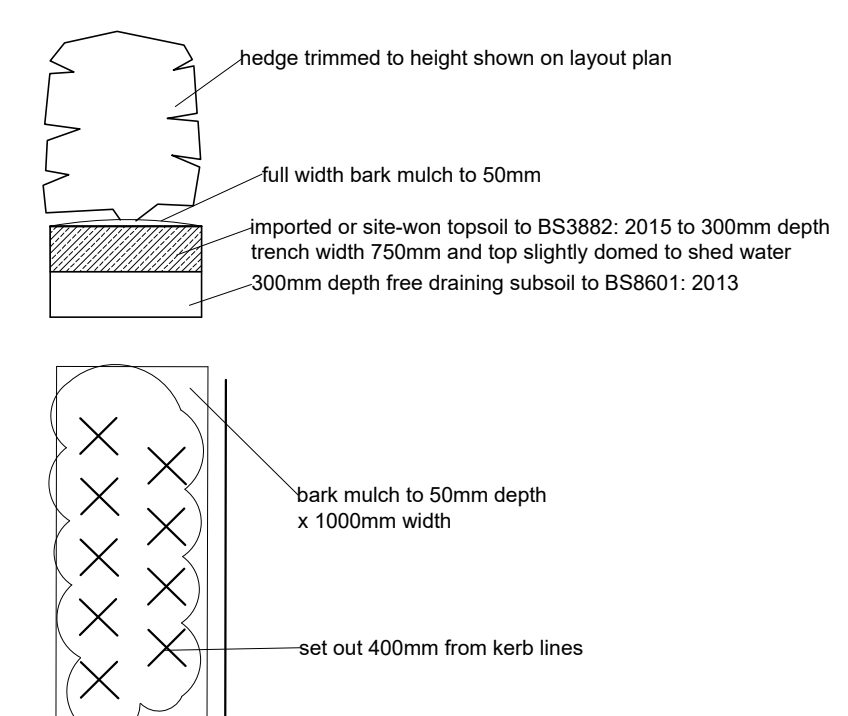

	Species	Height (mm)	Description	Spacing	Total (no.)
Trees	Easy lift bag, planted into tree pits as shown on plan including irrigation points, ensure base is dug over to avoid water ponding. Good branching rather than height is key. Mulch to 75mm depth.				
	Te	Tilia euclora	2.1m clear stem	16-18cmg Easy lift bag	As per plan 7
	Qr	Quercus robur	2.1m clear stem	16-18cmg Easy lift bag	As per plan 3
	Pa	Prunus avium	2.1m clear stem	16-18cmg Easy lift bag	As per plan 5
	Be	Betula ermanii (birch)	2.1m clear stem	16-18cmg Easy lift bag	As per plan 2
	Be	Betula ermanii (birch)	2.1m clear stem	10-12cmg Easy lift bag	As per plan 7
	Ac	Acer campestre (field maple)	2.1m clear stem	16-18cmg Easy lift bag	As per plan 2
	Ac	Acer campestre (field maple)	2.1m clear stem	10-12cmg Easy lift bag	As per plan 2
	Sauc	Sorbus aucuparia (rowan)	2.1m clear stem	10-12cmg Easy lift bag	As per plan 10
	Sa	Sorbus aria (whitebeam)	2.1m clear stem	10-12cmg Easy lift bag	As per plan 7
	ME	Malus Evereste	2.1m clear stem	10-12cmg Easy lift bag	As per plan 4
	Cm	Crataegus monogyna (hawthorn)	2.1m clear stem	10-12cmg Easy lift bag	As per plan 3

Ornamental evergreen hedges to front gardens

Plant a staggered row at 3 plants/lin m. Mulch hedge width to 50mm depth. Maintain to 1.2-1.5m height.				
PIV	Prunus lusitanica Variegata	SL	3/linm	555
PIR	Photinia x fraseri Red Robin	SL	3/linm	420

Rev A 21.9.21 garden hedge planting amended to run across top of existing steps.

Layout and levels based on Site Plan 001 by Stuckey George.

Refer to Mackley Davies Landscape Scheme [for plant schedule, outline specification and maintenance/management].

Refer to Mackley Davies Tree Survey & Arboricultural Impact Assessment.

All dimensions must be checked on site and not scaled from this drawing.

This drawing is for the purposes of PLANNING. Based on Ordnance Survey data as supplied. OS Licence 100043966

MACKLEY DAVIES ASSOCIATES LTD
Flynnon yr Eirin . Crickhowell Road, Gilwern
Abergavenny . NP7 0EH . 01873 831796 .
gill@mackleydaves.co.uk

SITE

Queens Road, Merthyr Tydfil

CLIENT

Gorsedd Development

DRAWING TITLE

Landscape Layout

SCALE 1:250 @ A1 Job No. 21/839/01

DATE September 2021 REVISION No. A