




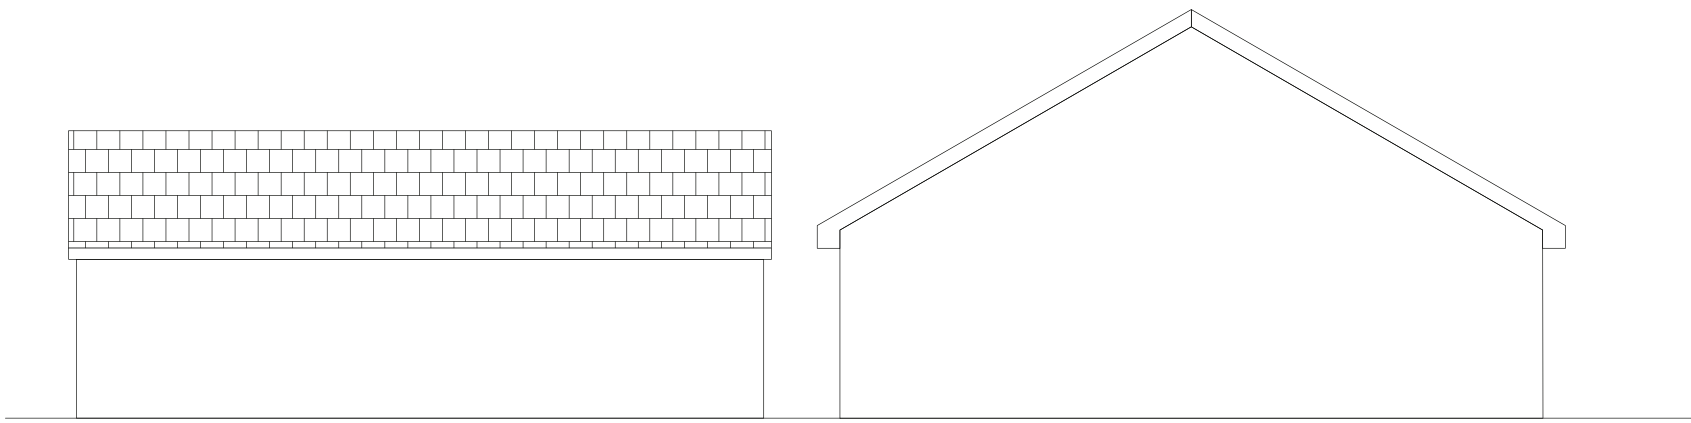


Side Elevation

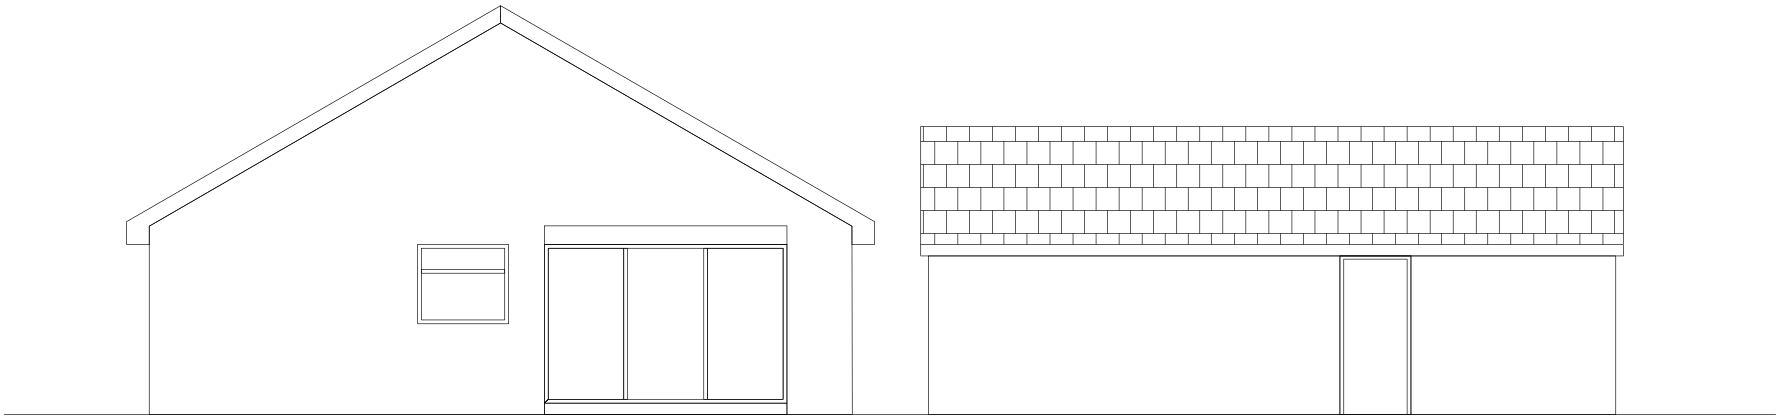



Side Elevation

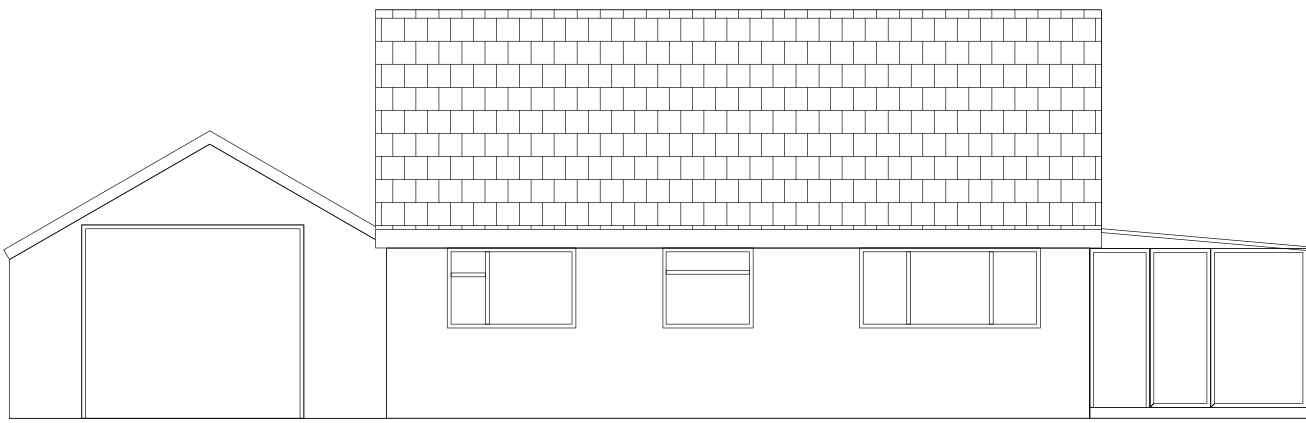

Front Elevation

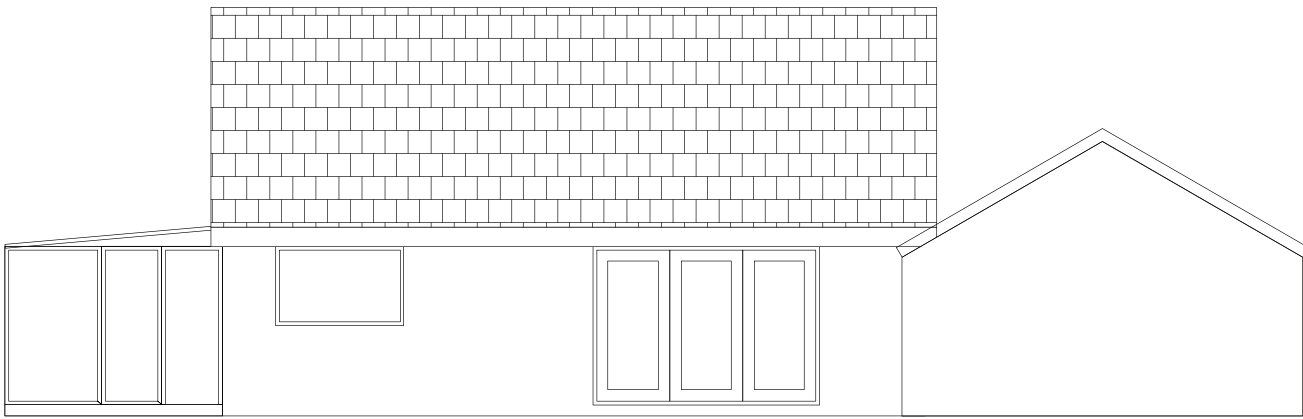

Rear Elevation

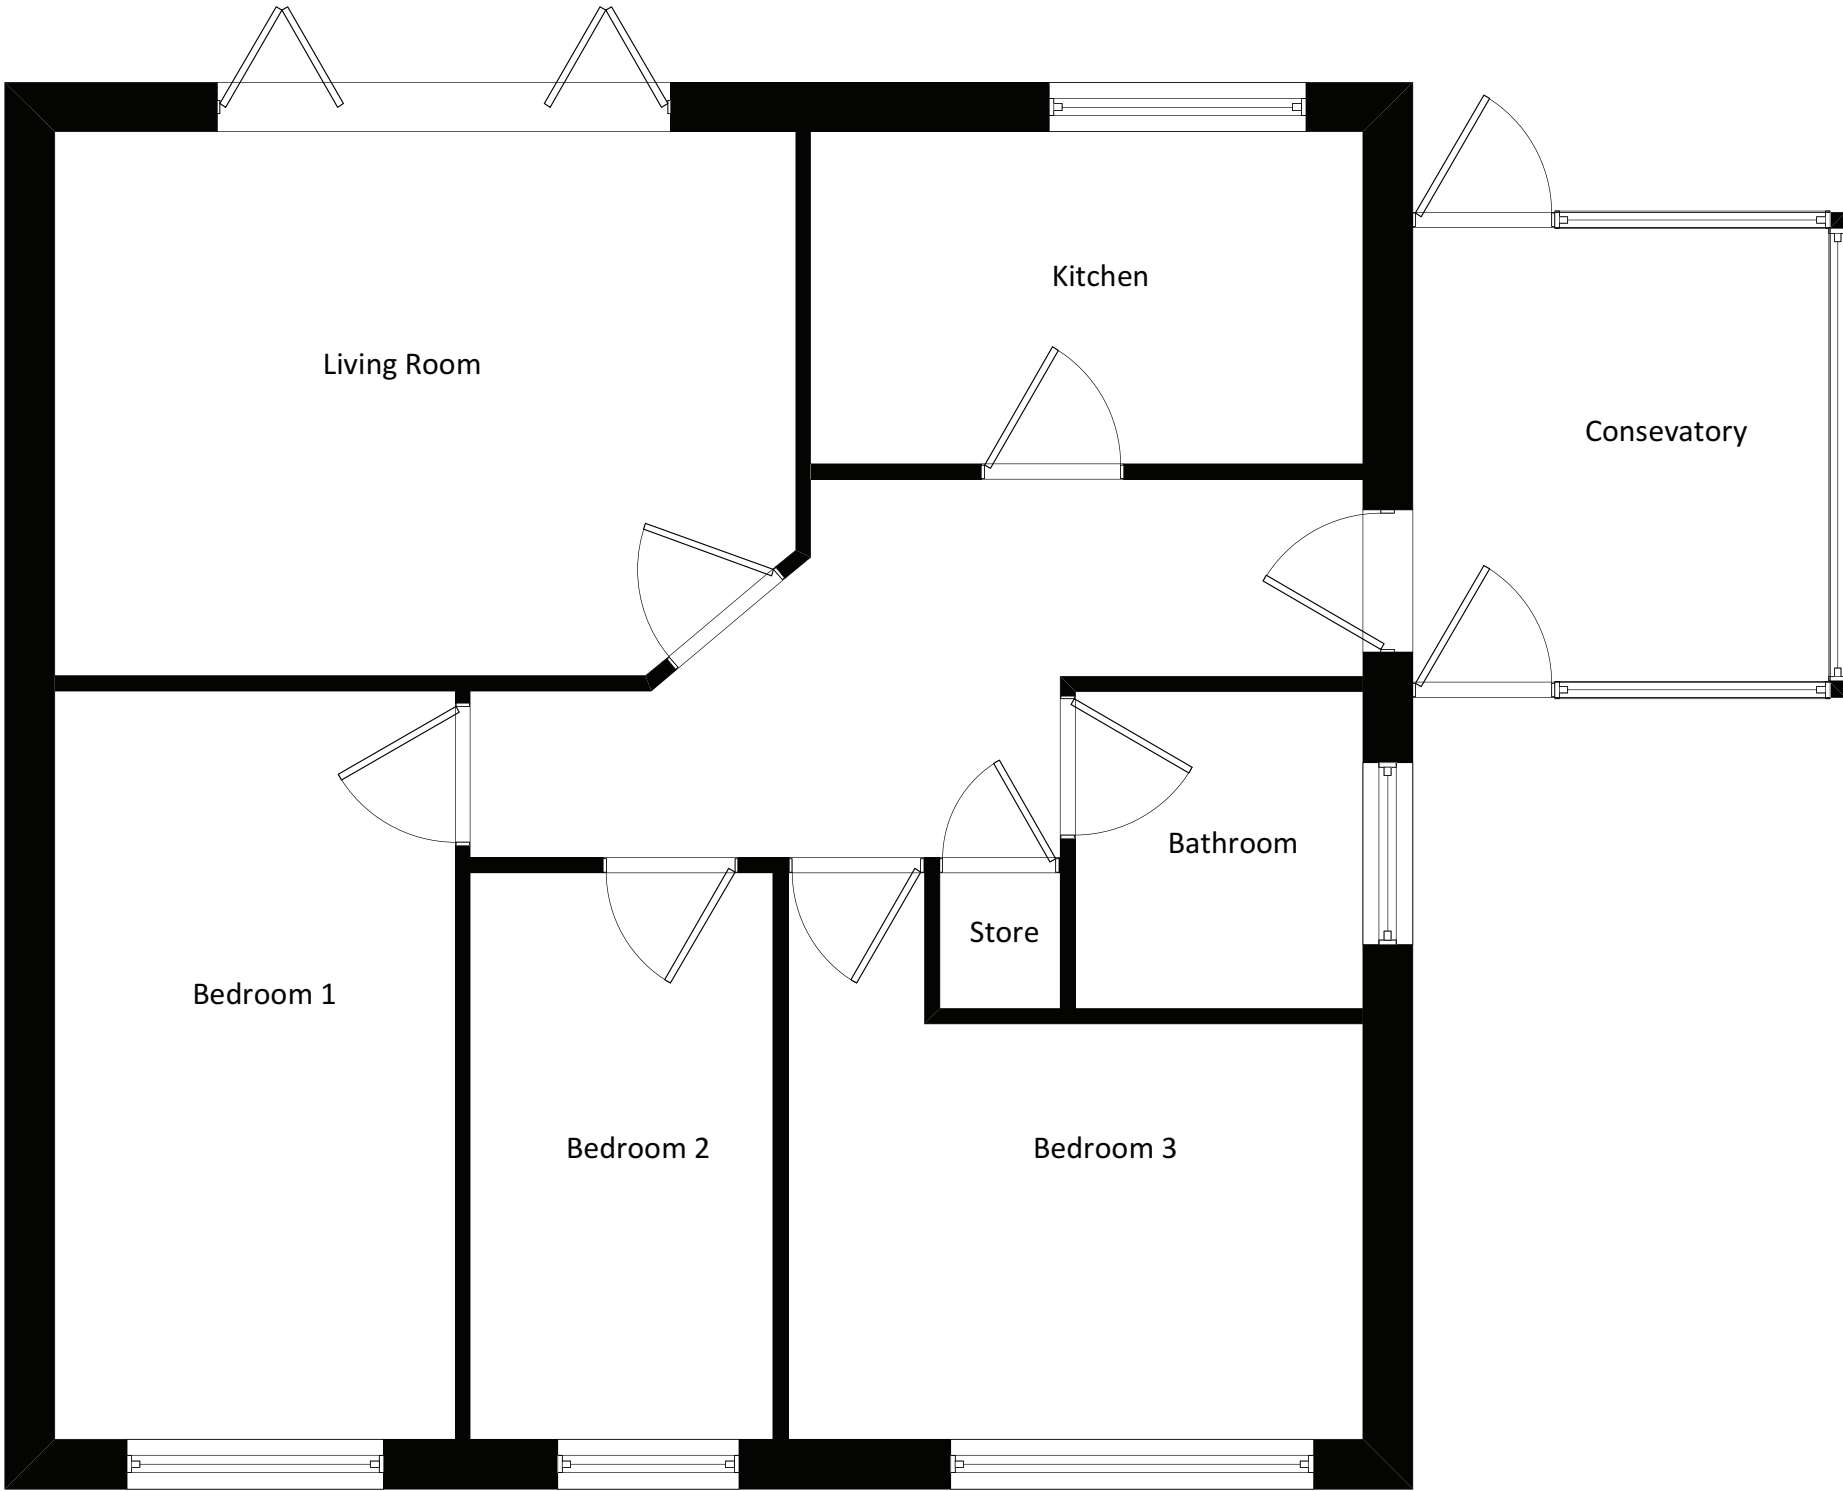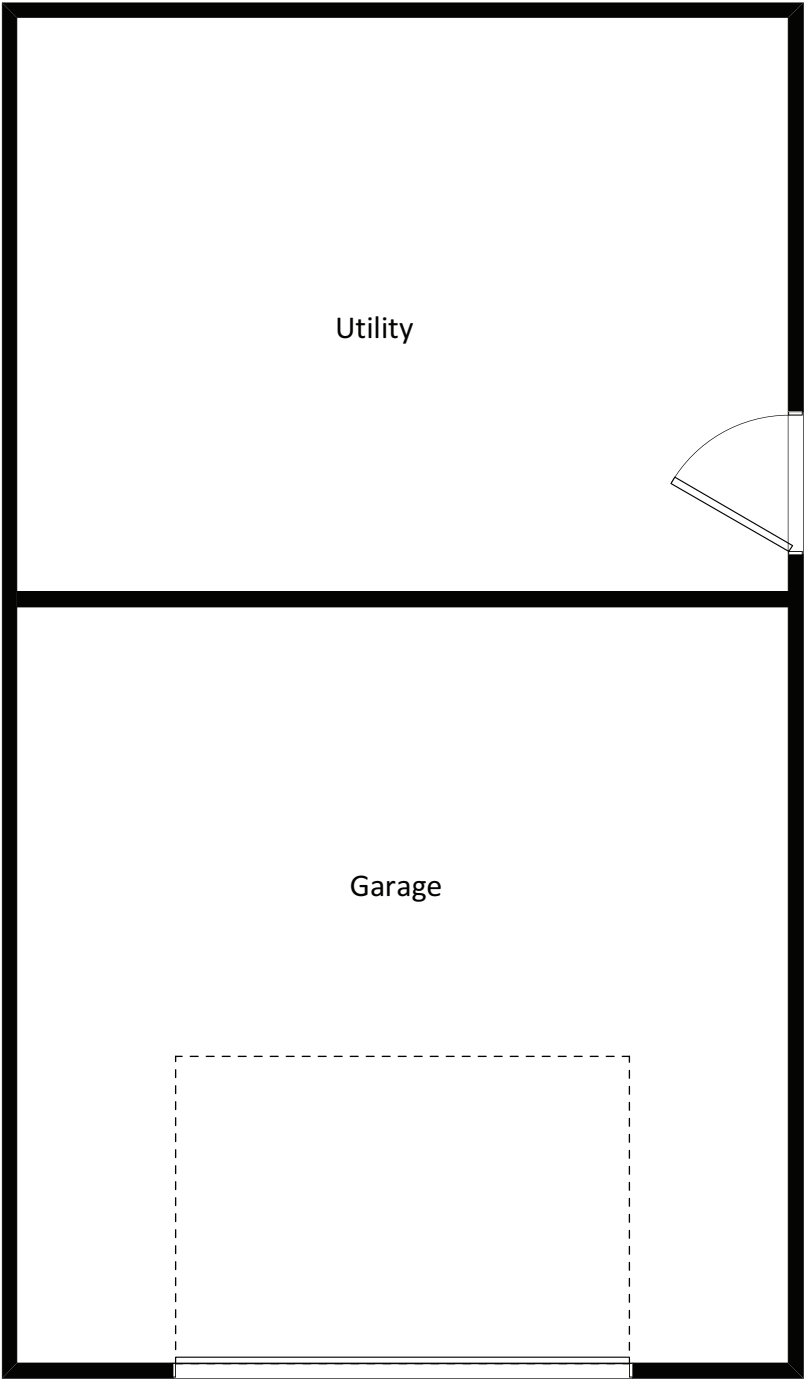



Skerryvore Designs Ltd
Sexton's Tower
2 Caerphilly Road
Bassaleg,
Newport,
NP10 8LE.
Phone **01633 897922**
Mobile **07816 934352**
steve_groucott@hotmail.com

JOB
TITLE 2 High Trees,
Trefechan,
Merthyr Tydfil
CF48 2LE

DRAWING
TITLE Existing Plan and
Elevations

DRAWING No. SD788-01

SCALE 1:50 / 1:100 @ A2

DATE Nov 2022