




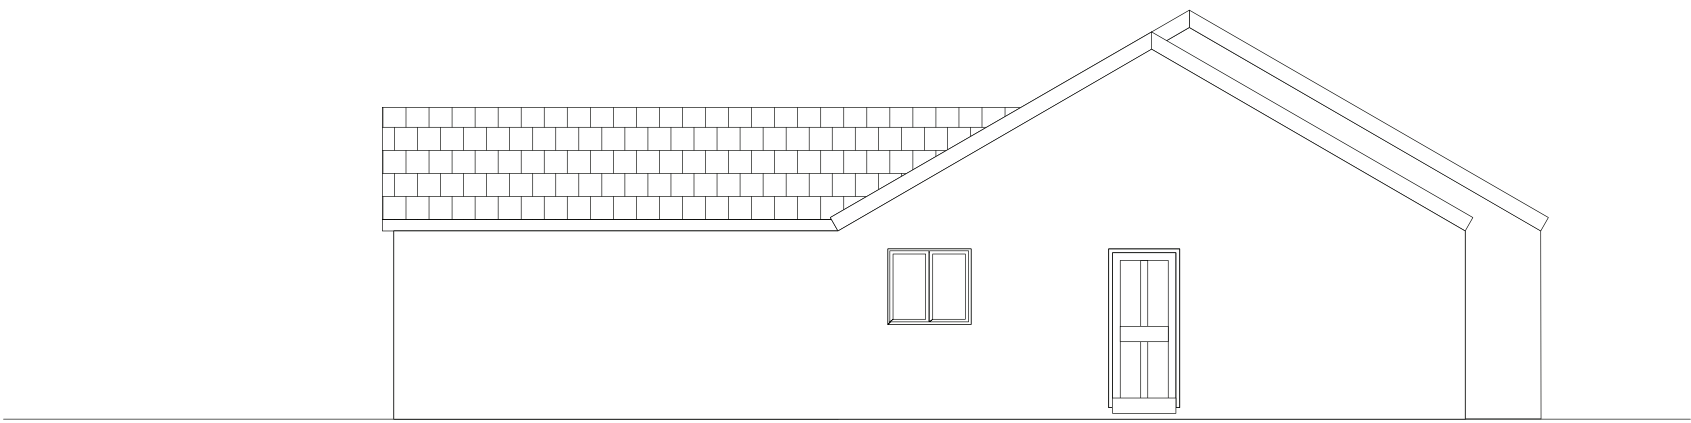


Side Elevation

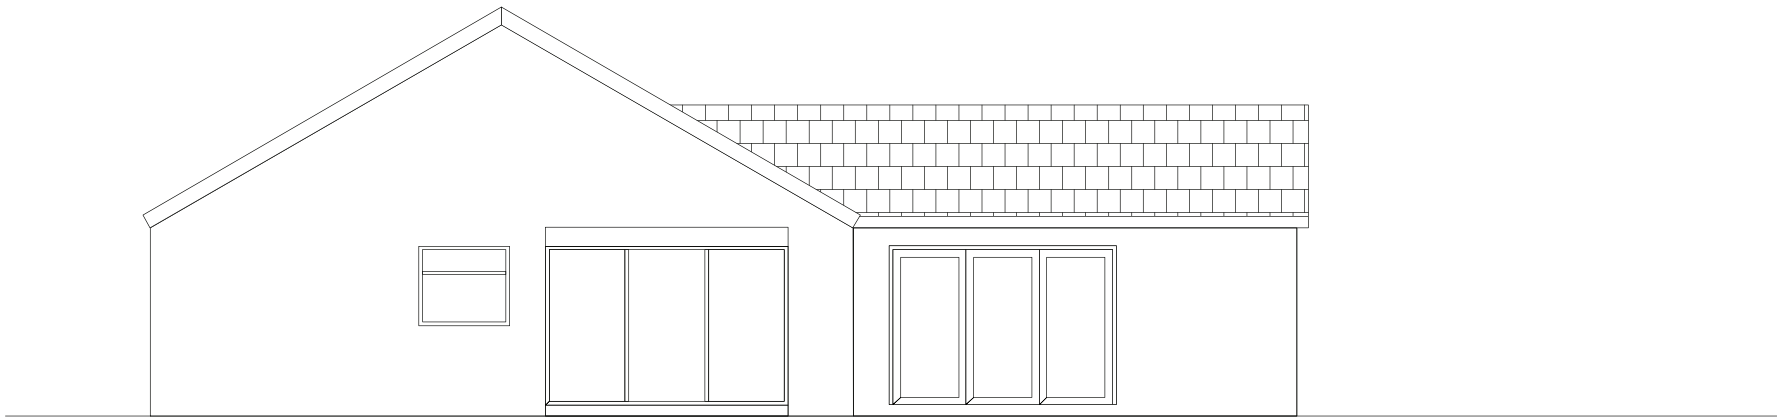


Side Elevation

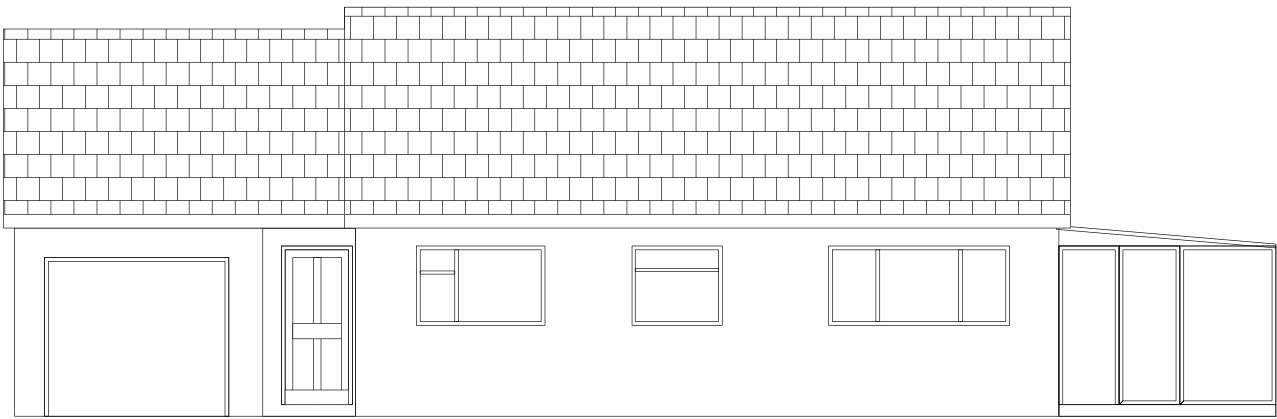

Front Elevation

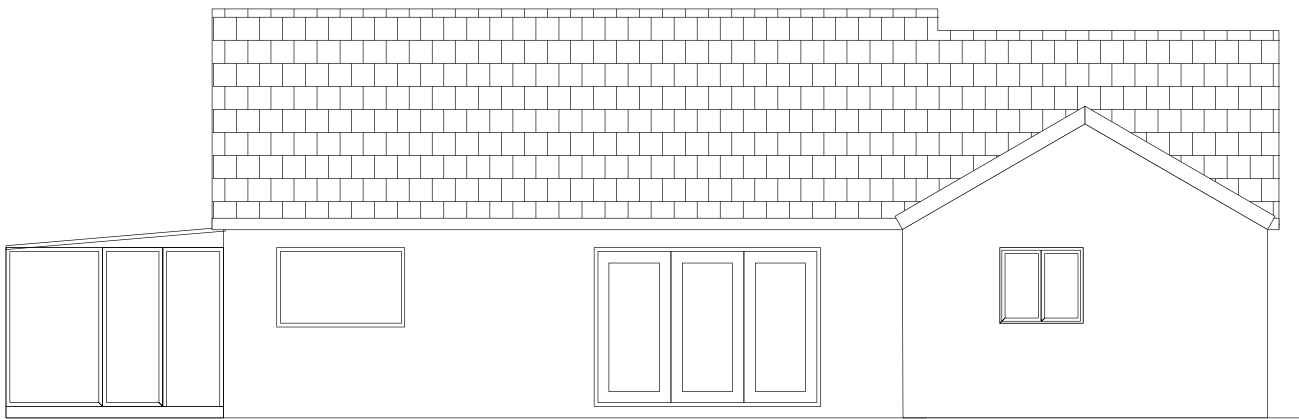

Rear Elevation

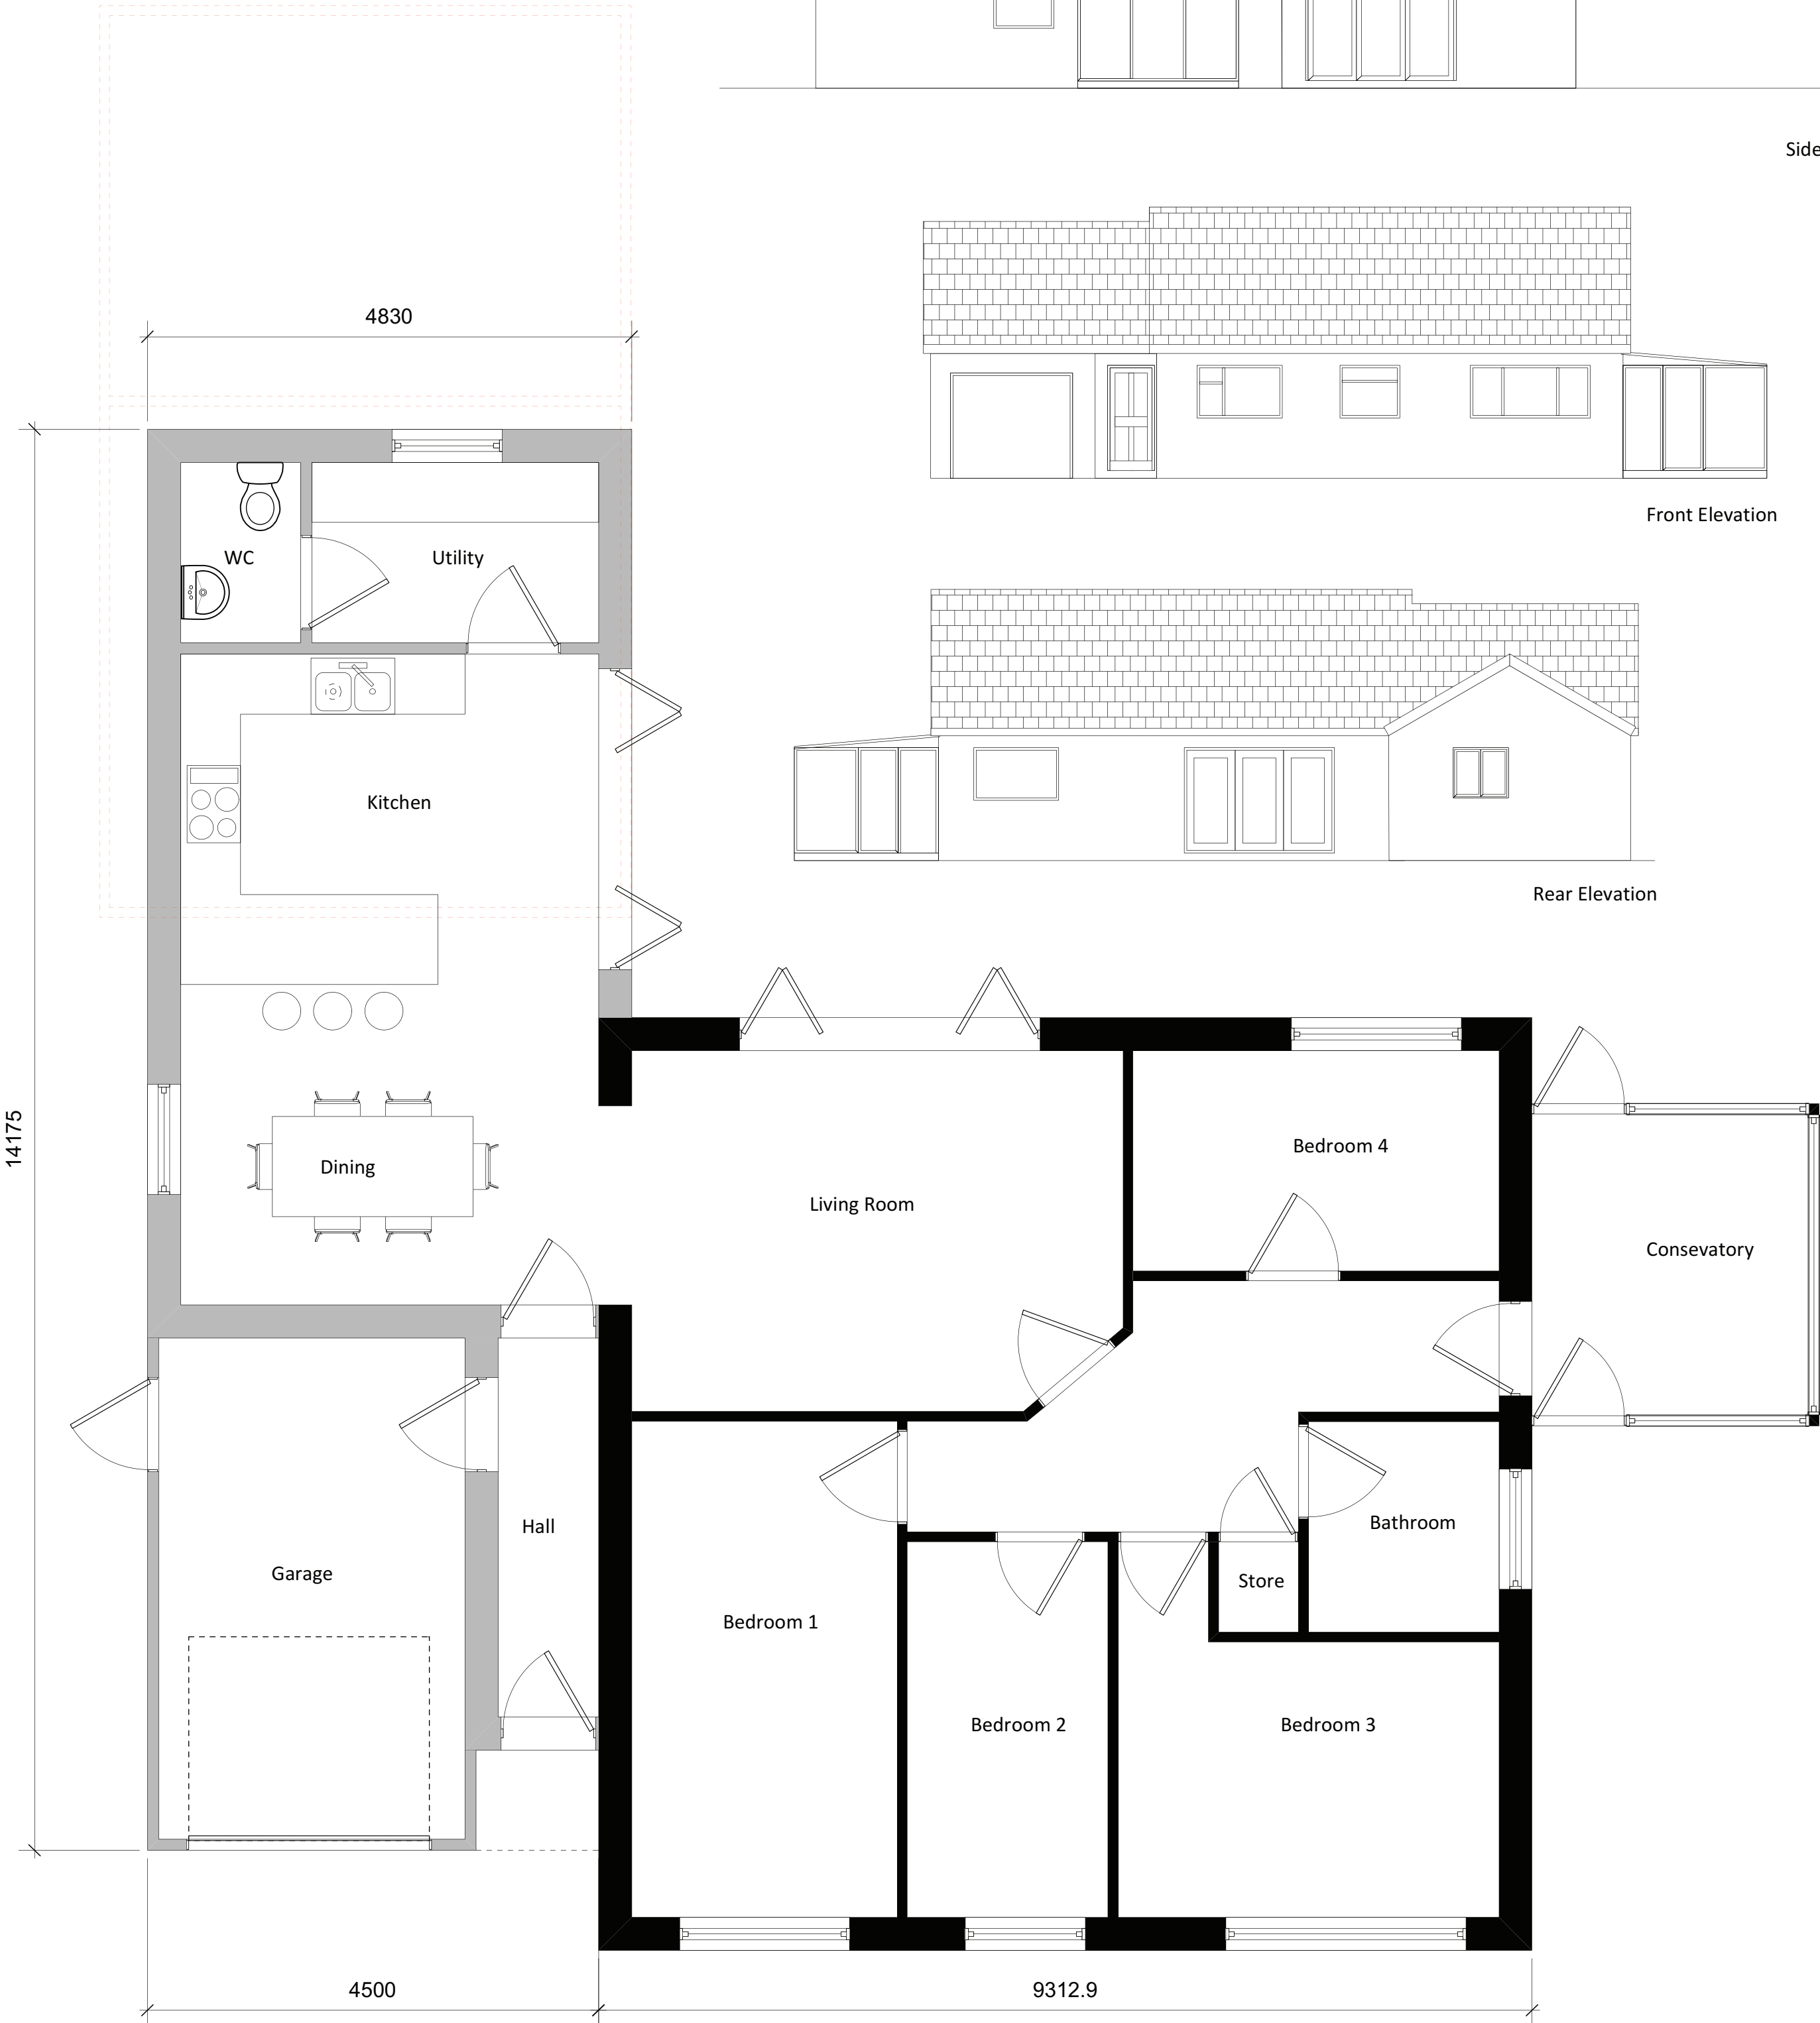

Skerryvore Designs Ltd
Sexton's Tower
2 Caerphilly Road
Bassaleg,
Newport,
NP10 8LE
Phone **01633 897922**
Mobile **07816 934352**
steve_groucott@hotmail.com

JOB
TITLE 2 High Trees,
Trefechan,
Merthyr Tydfil
CF48 2LE

DRAWING
TITLE Proposed Plan and
Elevations

DRAWING No.	SD788-02C
SCALE	1:50 / 1:100 @ A2
DATE	Jan 2023