


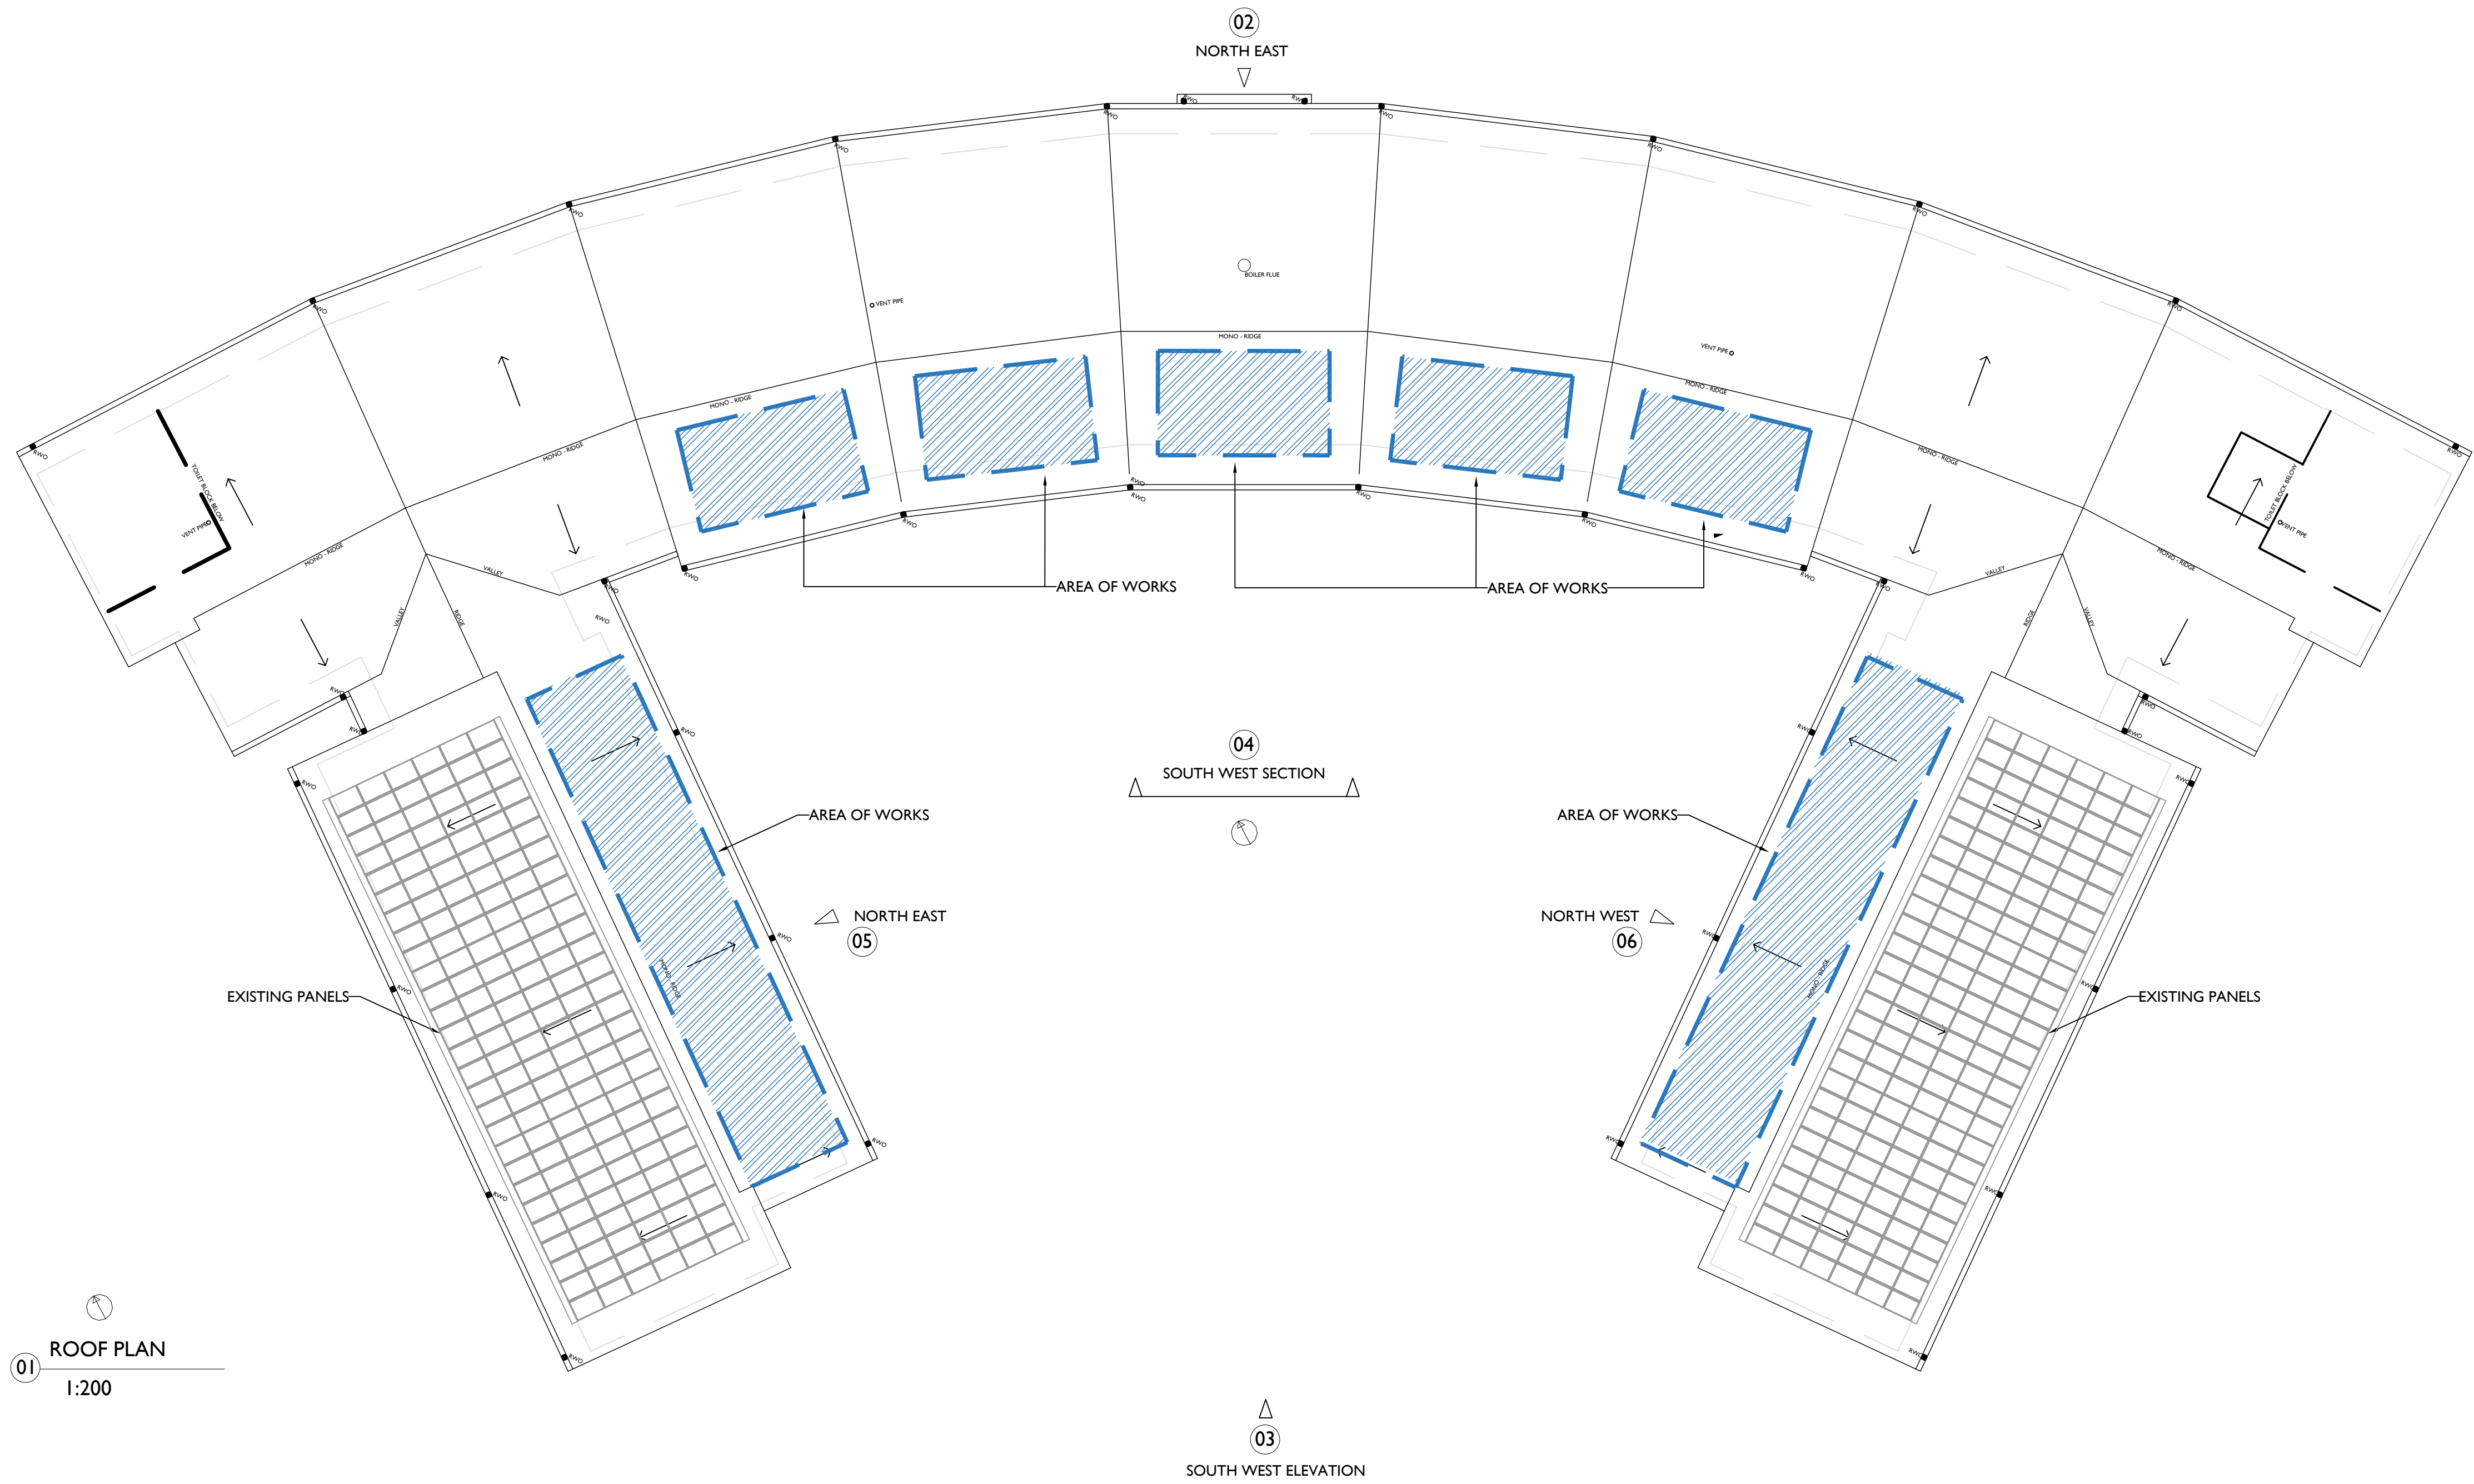


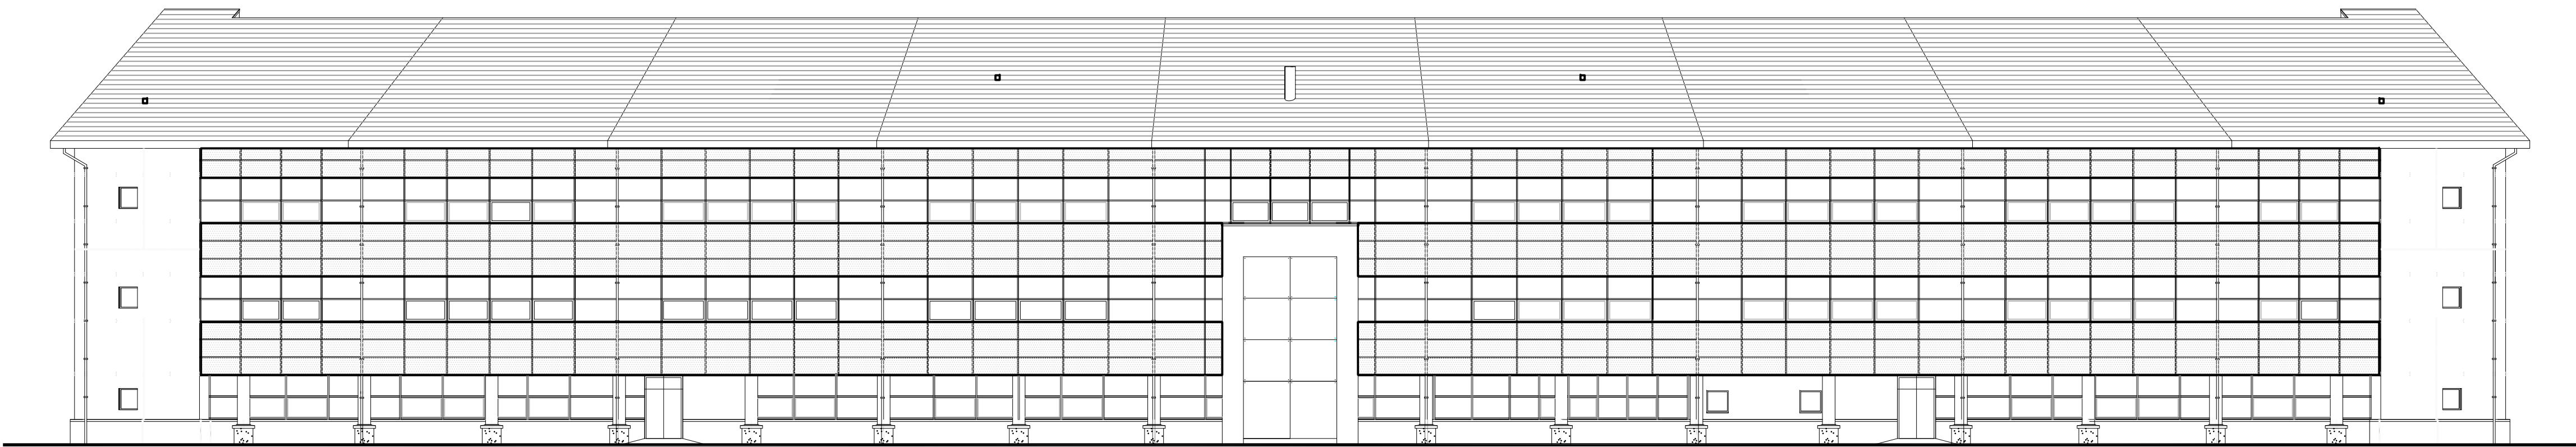

EXISTING BUILDING PHOTOS

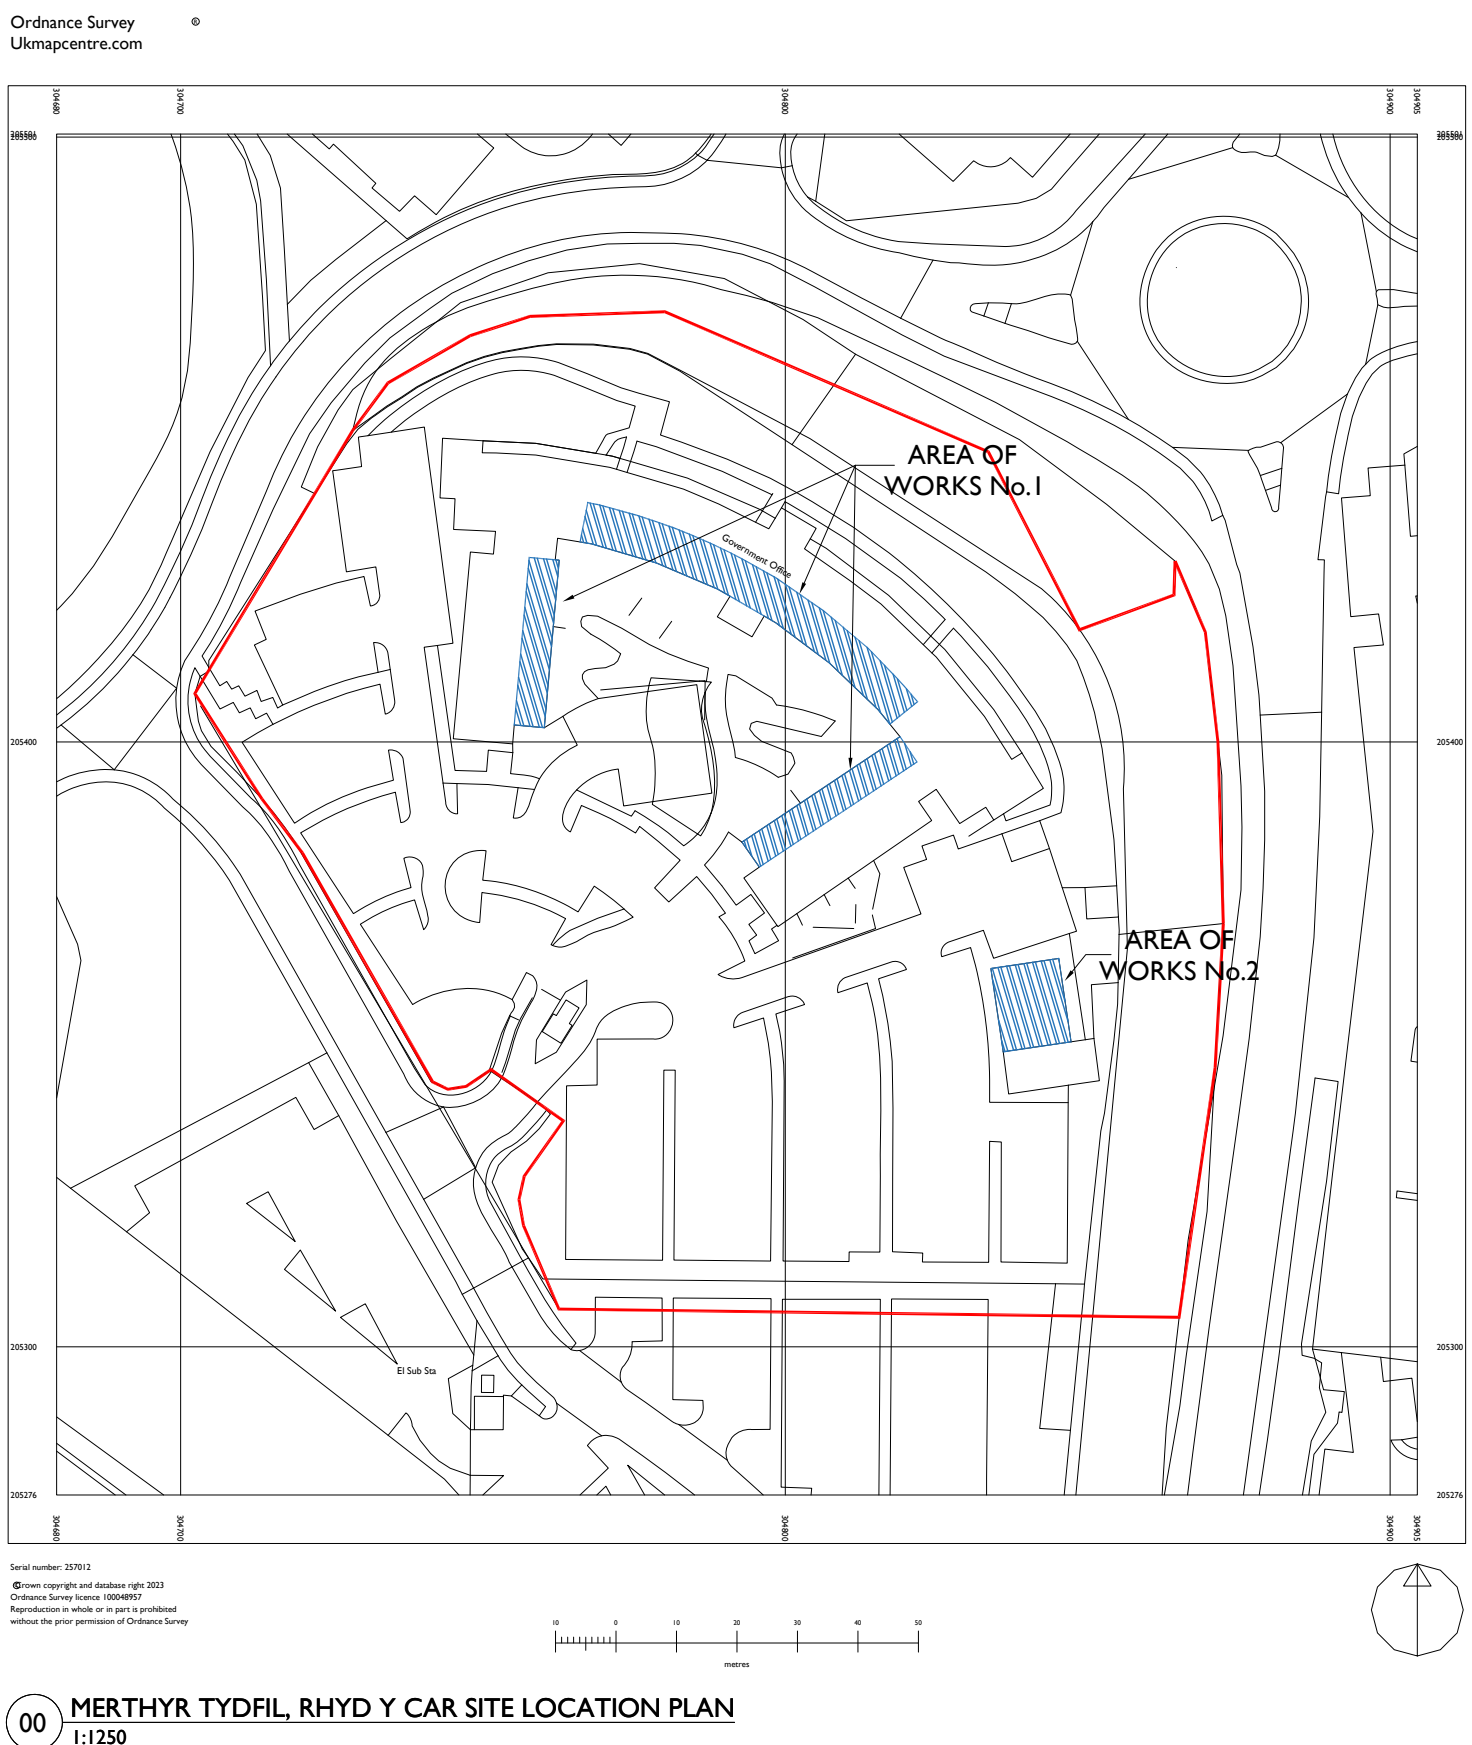


02 EXISTING NORTH EAST ELEVATION
1:200

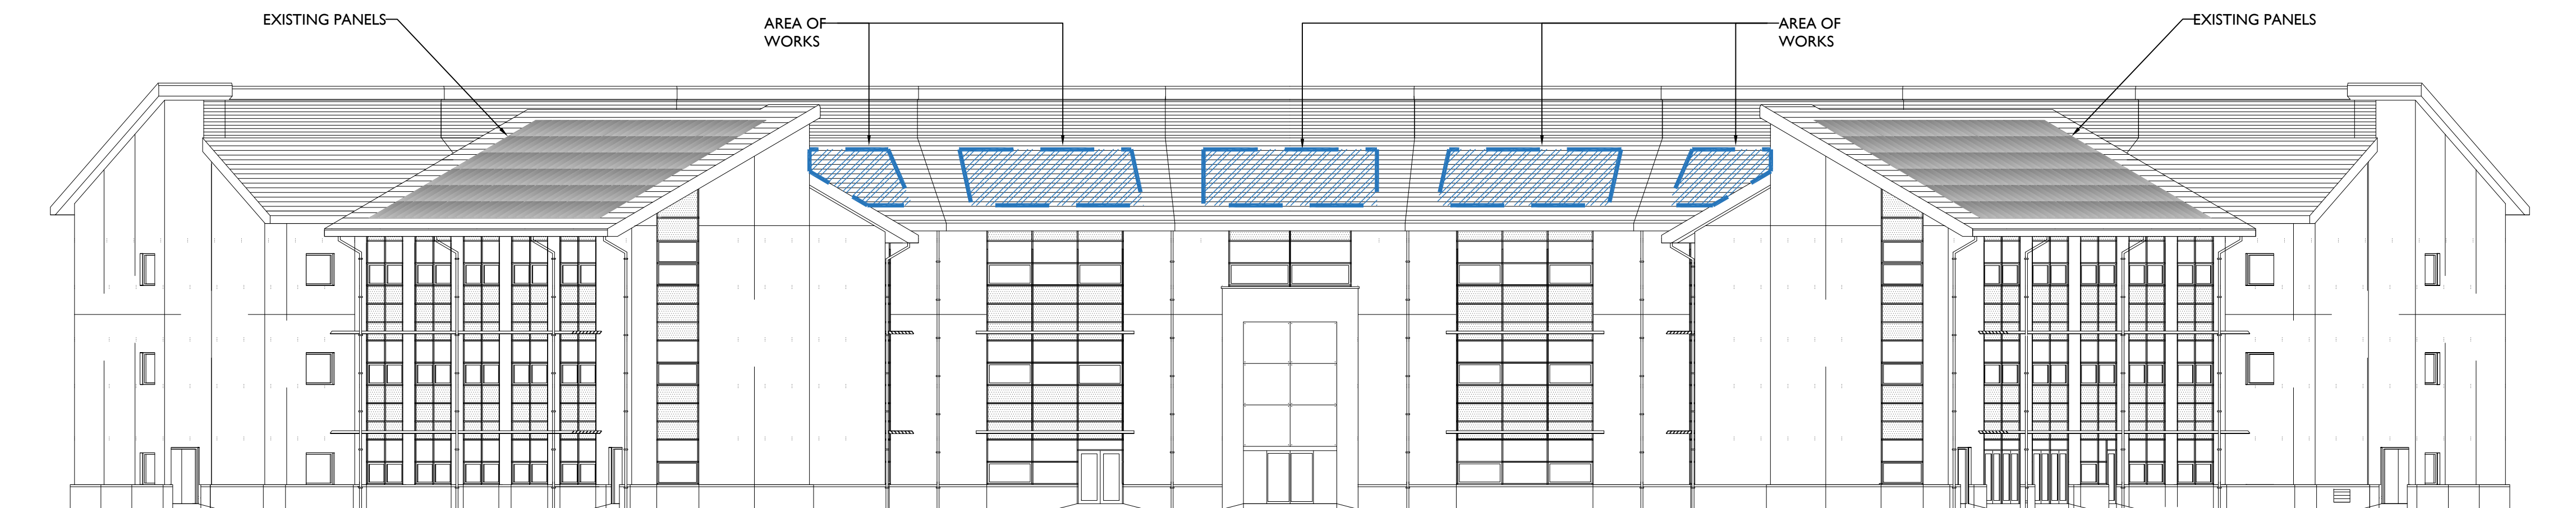

03 EXISTING SOUTH WEST ELEVATION
1:200




04 EXISTING SOUTH WEST ELEVATION
1:200

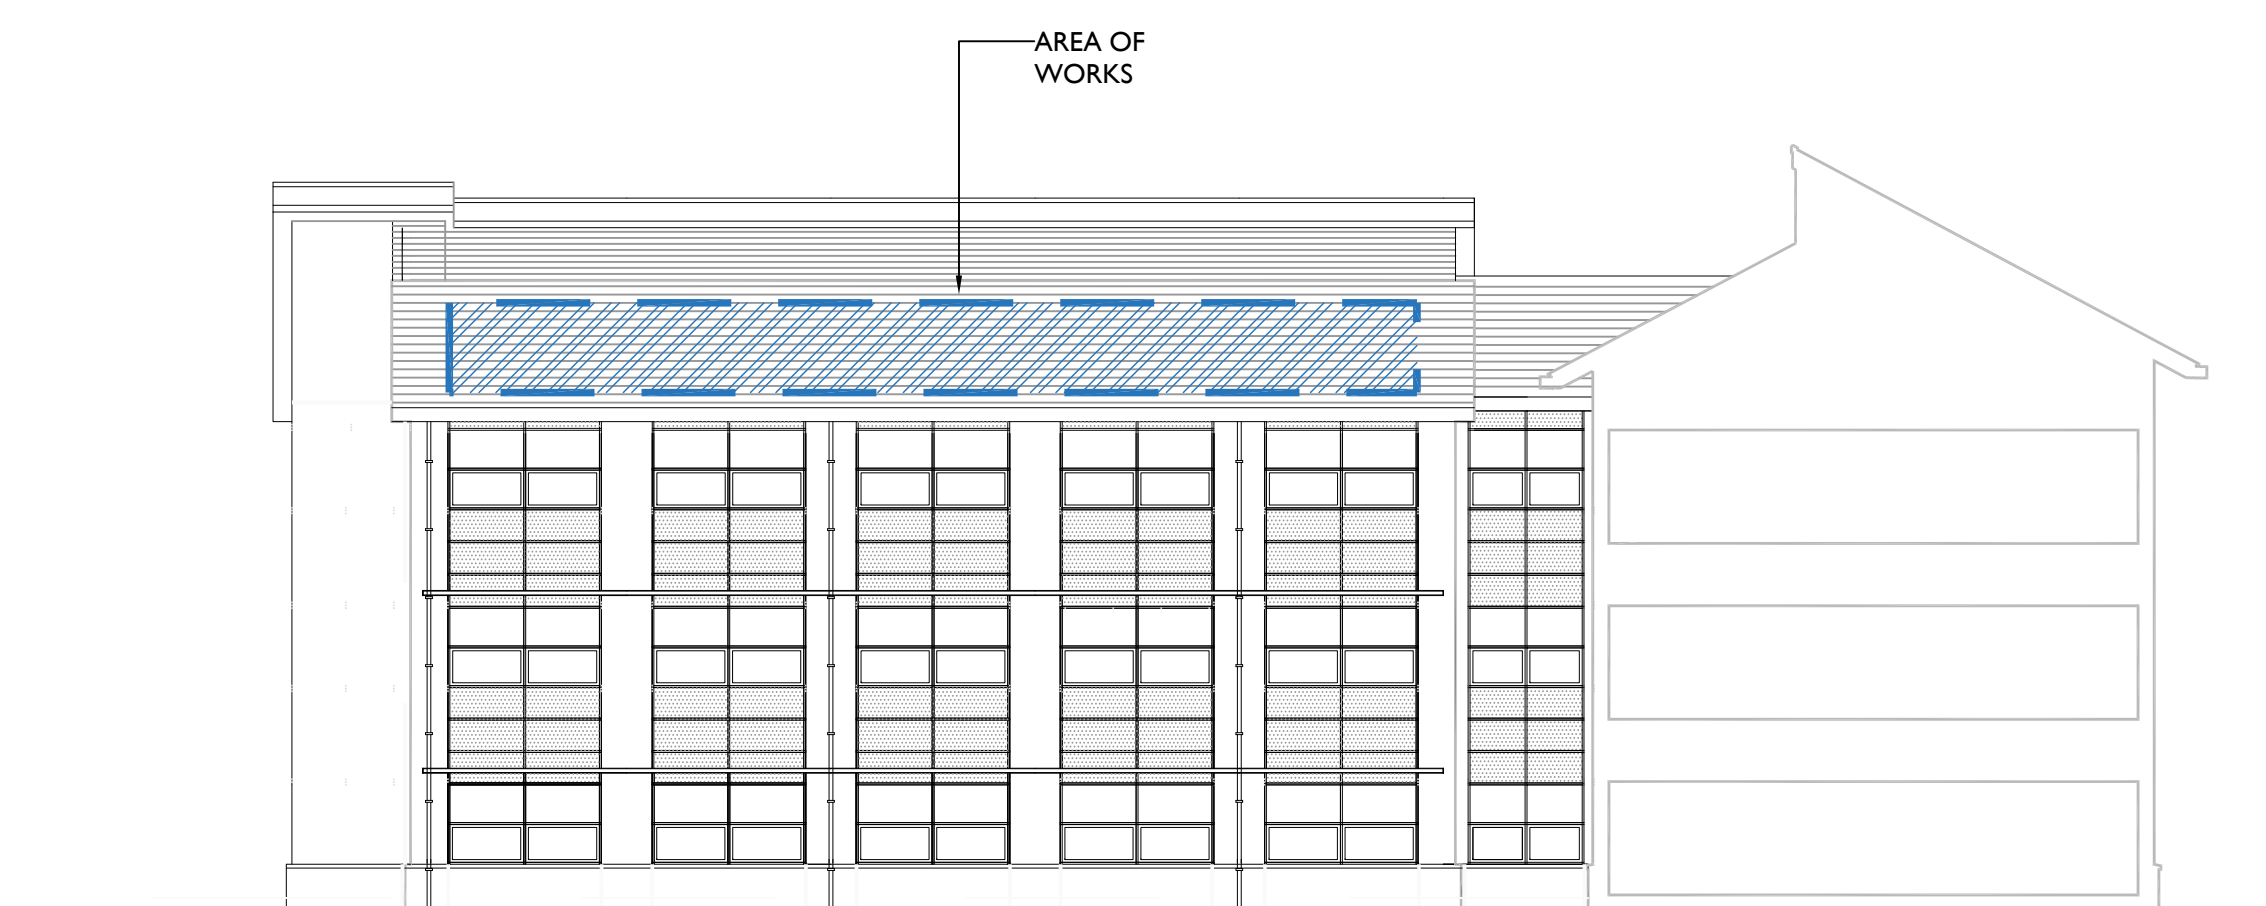

05 EXISTING NORTH EAST ELEVATION
1:200



06 EXISTING NORTH WEST ELEVATION
1:200

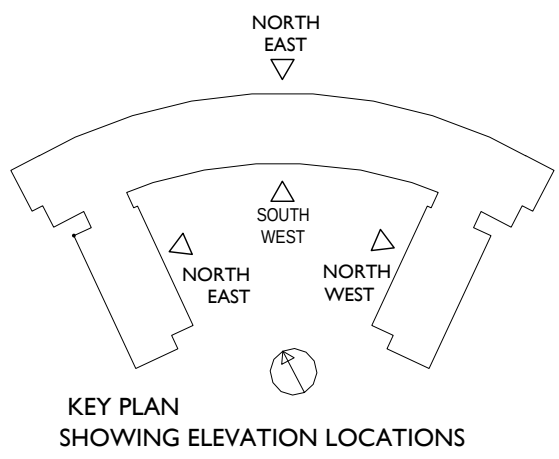

DRAWING STATUS

PLANNING


mitie

Technical Facilities Management
Caron House, 3 Oak Tree Court, Mulberry Drive, Cardiff Gate Business Park, Cardiff, CF23 8RS.
Tel: (029) 2073 6900 | Fax: (029) 2073 9255 | www.mitie.com

CLIENT NAME
WELSH GOVERNMENT

PROJECT NAME
**SOLAR - PV INSTALLATION AT
RHYD Y CAR, MERTHYR TYDFIL, CF481UZ**

DRAWING TITLE
**AREA OF WORKS I
EXISTING MAIN BUILDING LAYOUT, ELEVATIONS**

DRAWN BY CM	CHECKED BY GQ/JH	APPROVED BY KB	DATE APR 2026	SCALE @ A0 AS SHOWN
PROJECT No. VG1322		DRAWING No. AL02		REV

MRPROJECTS