

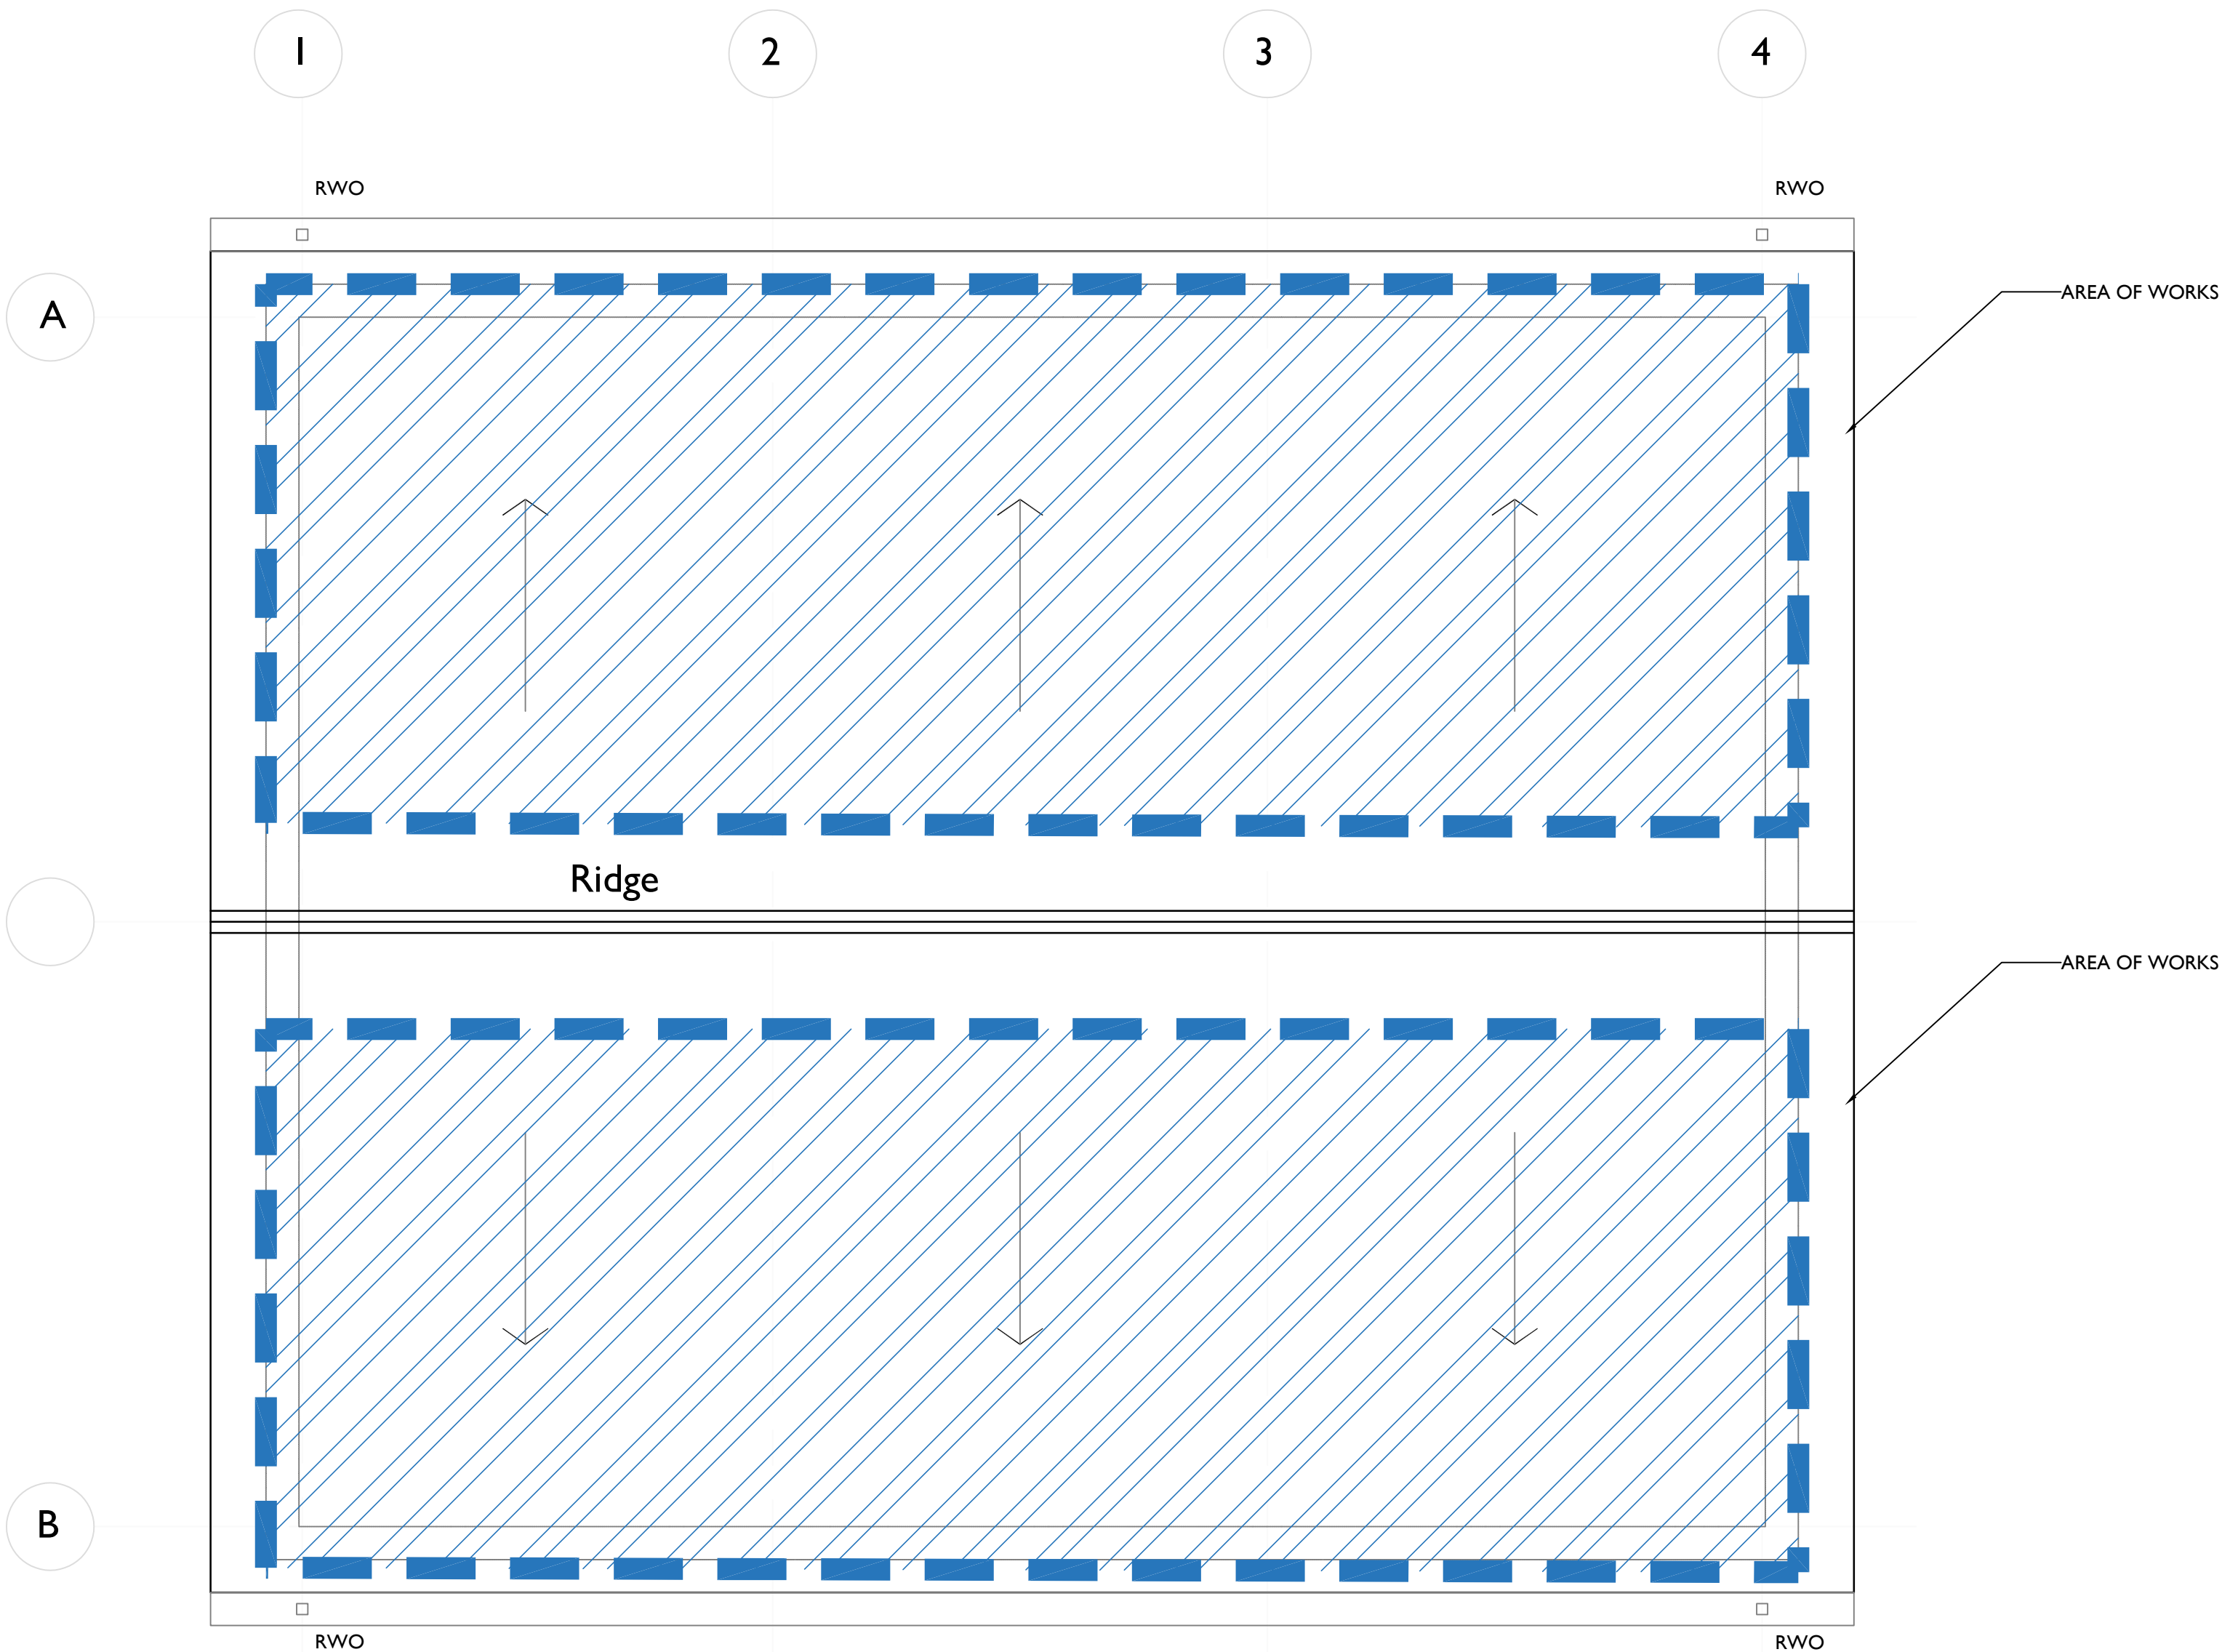


01 ROOF PLAN  
1:50

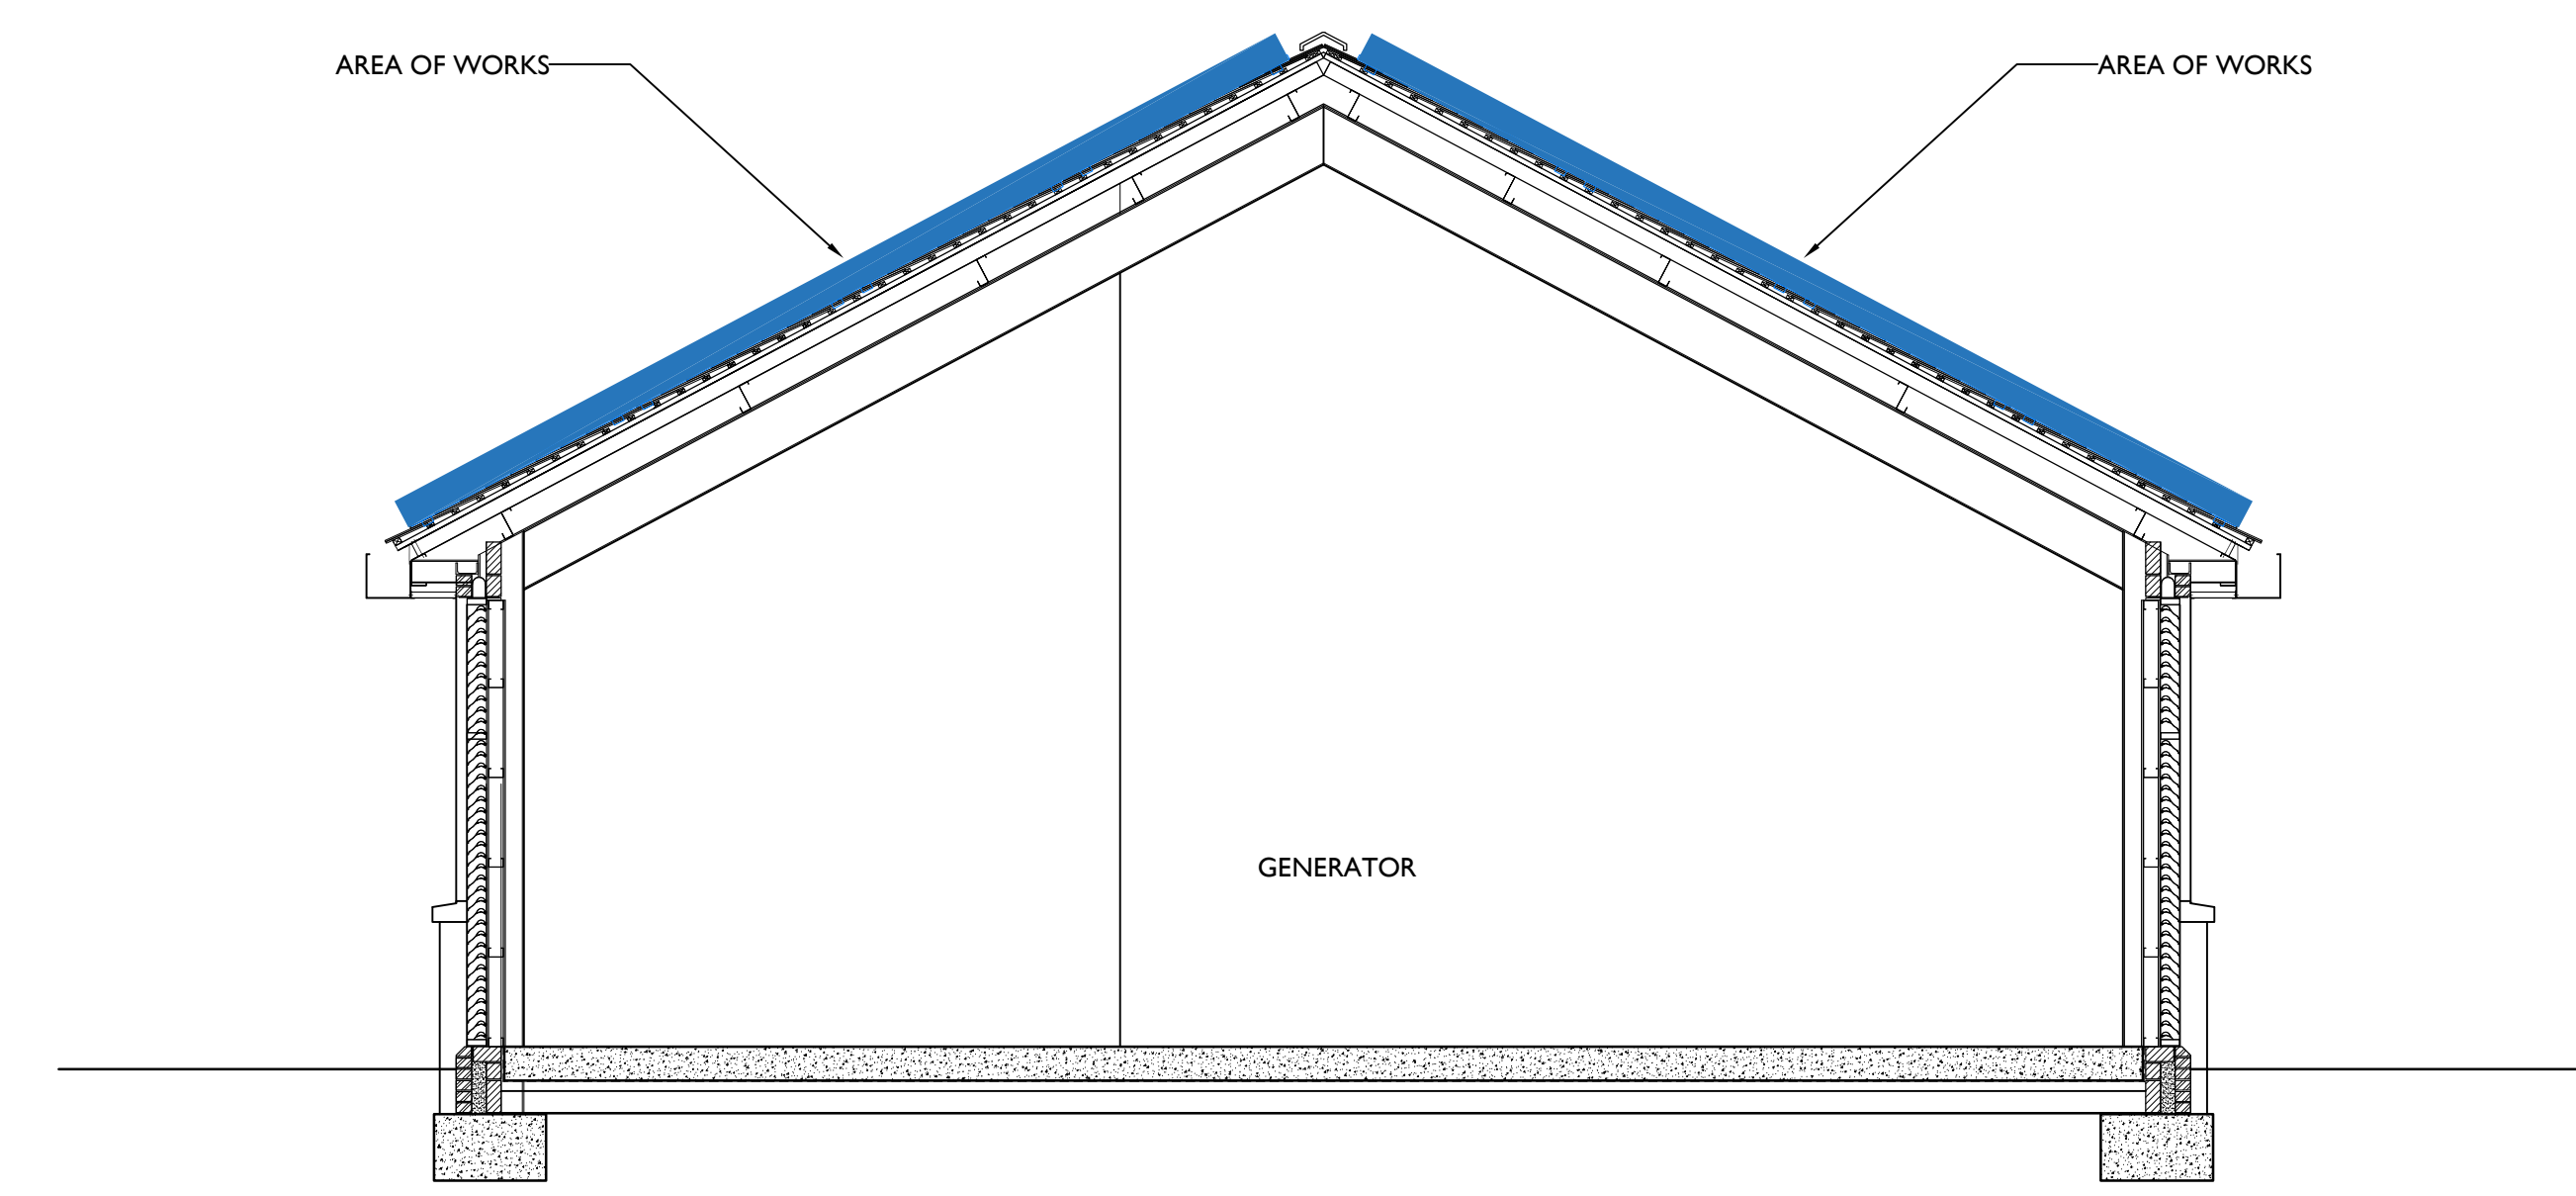


02 EXISTING ENERGY CENTRE SECTION  
1:50

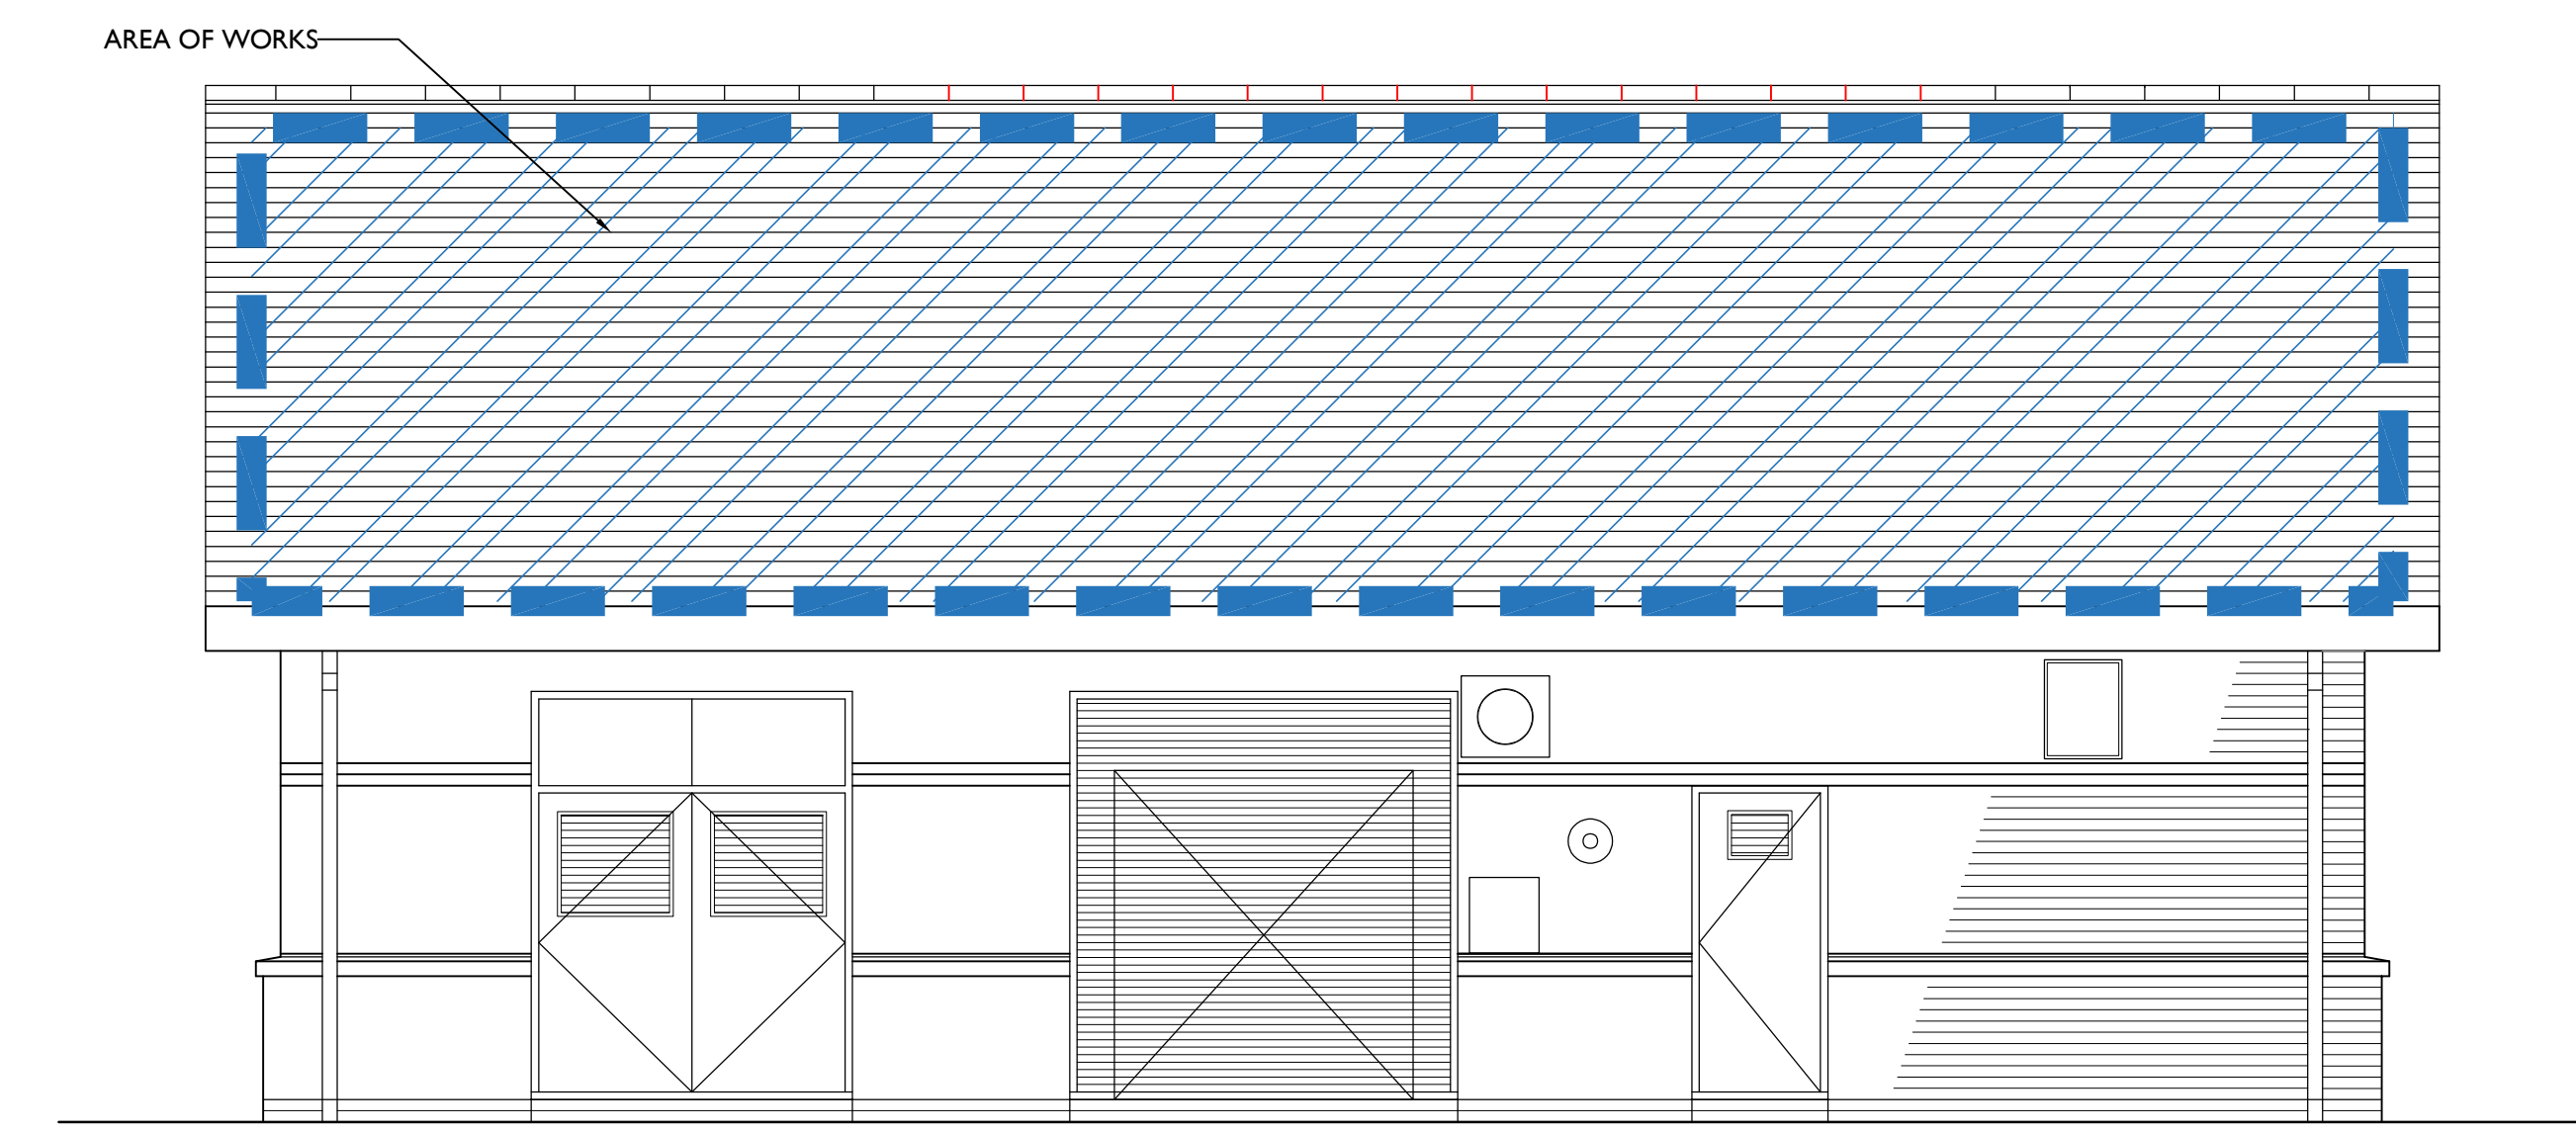


03 EXISTING SOUTH VIEW  
1:50




EXISTING BUILDING PHOTO

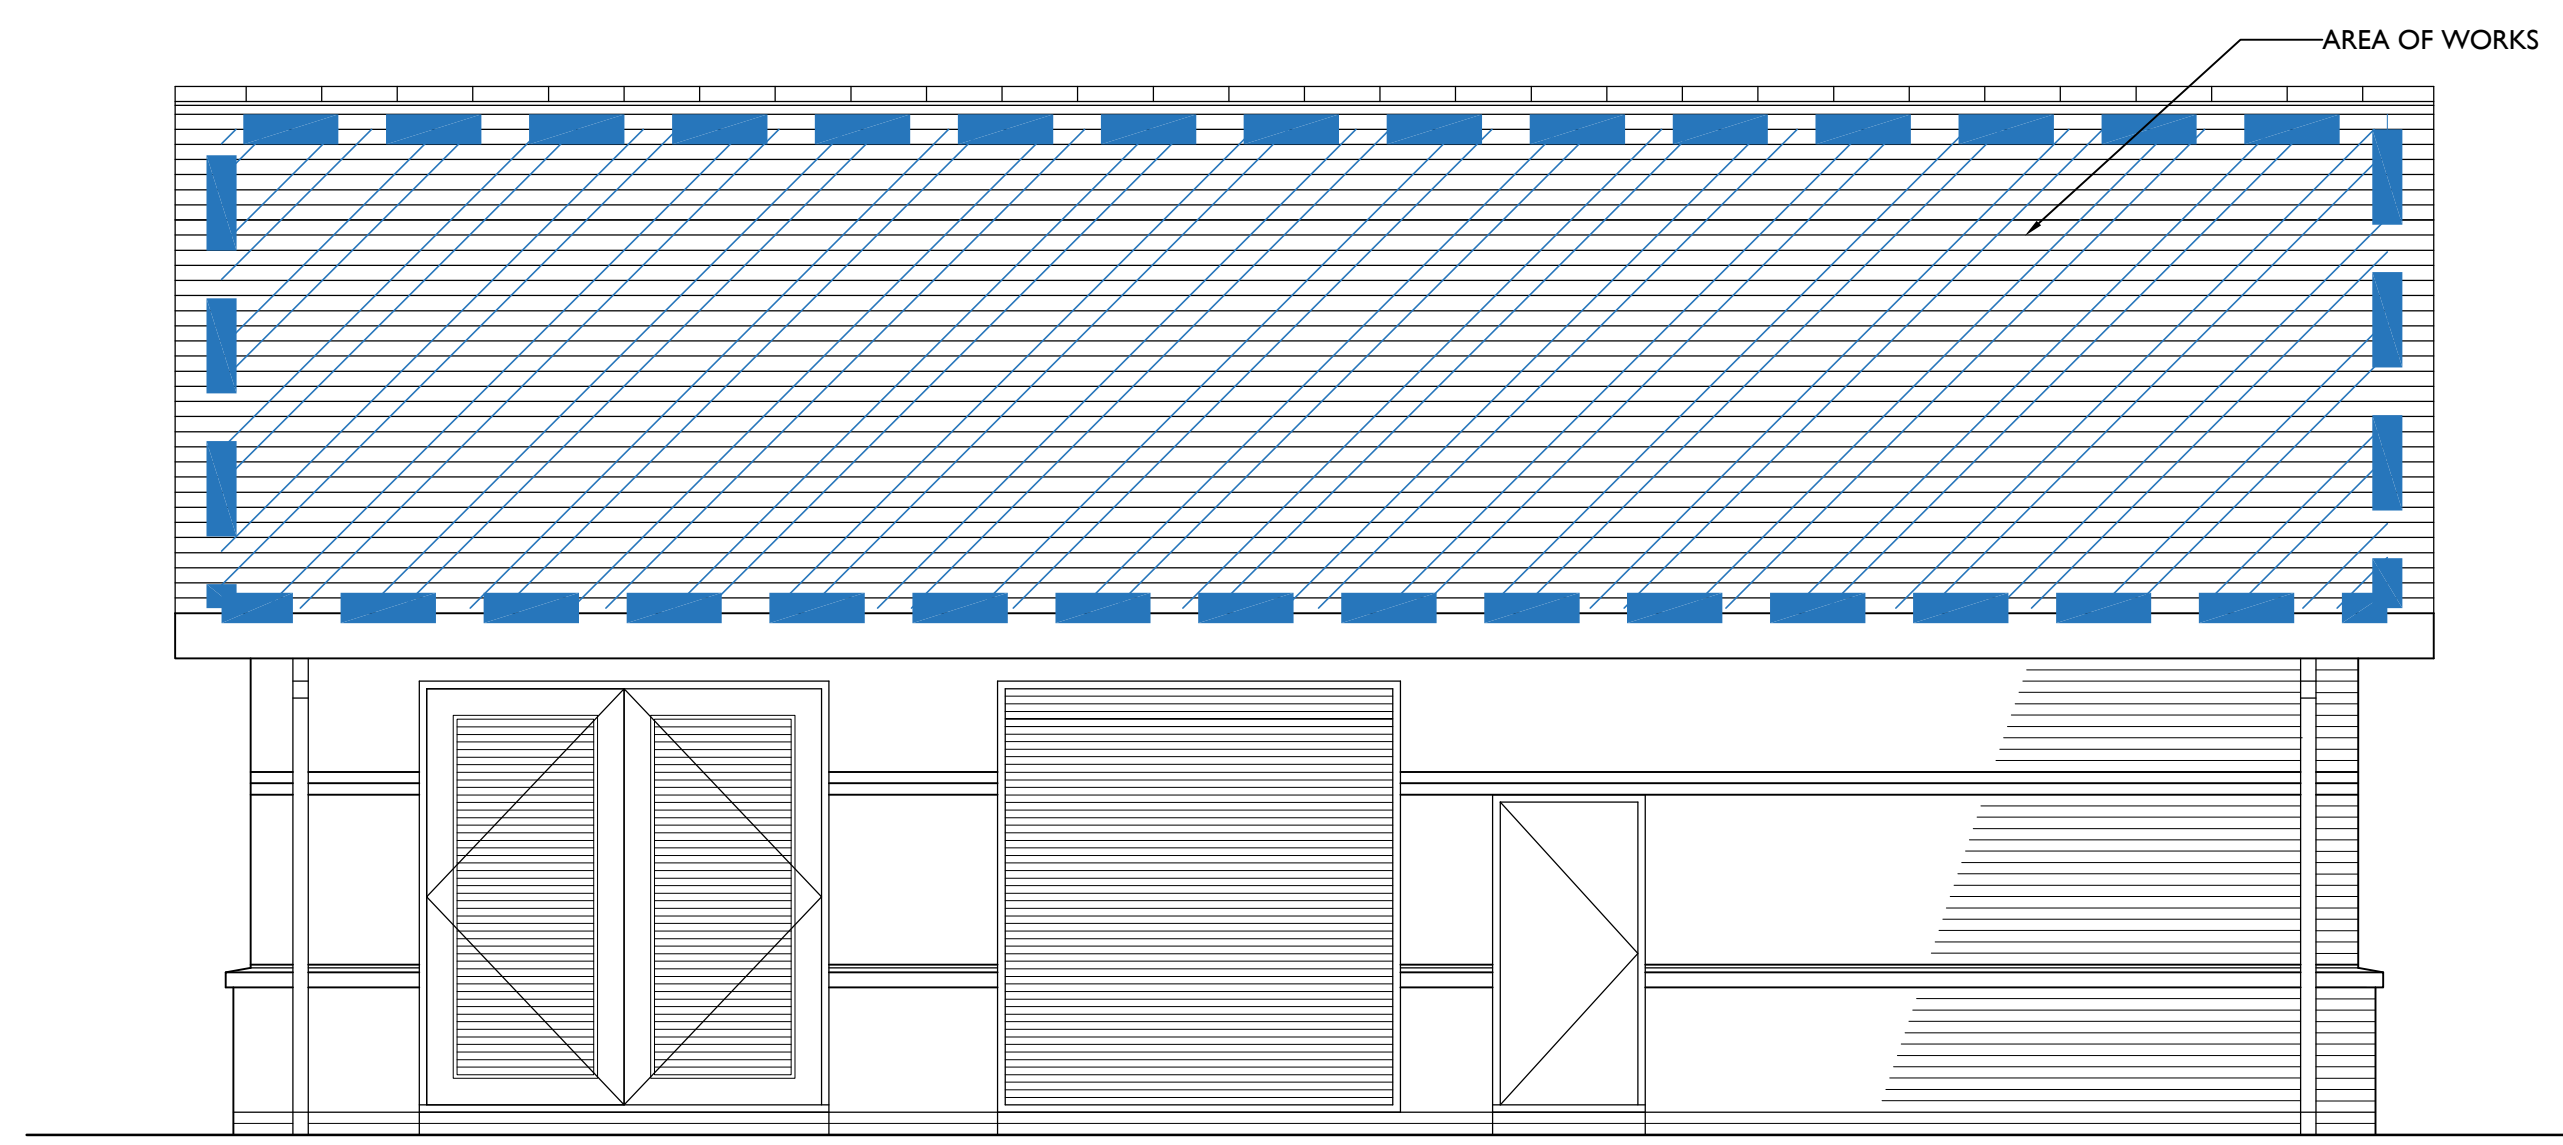

03 EXISTING NORTH VIEW  
1:50

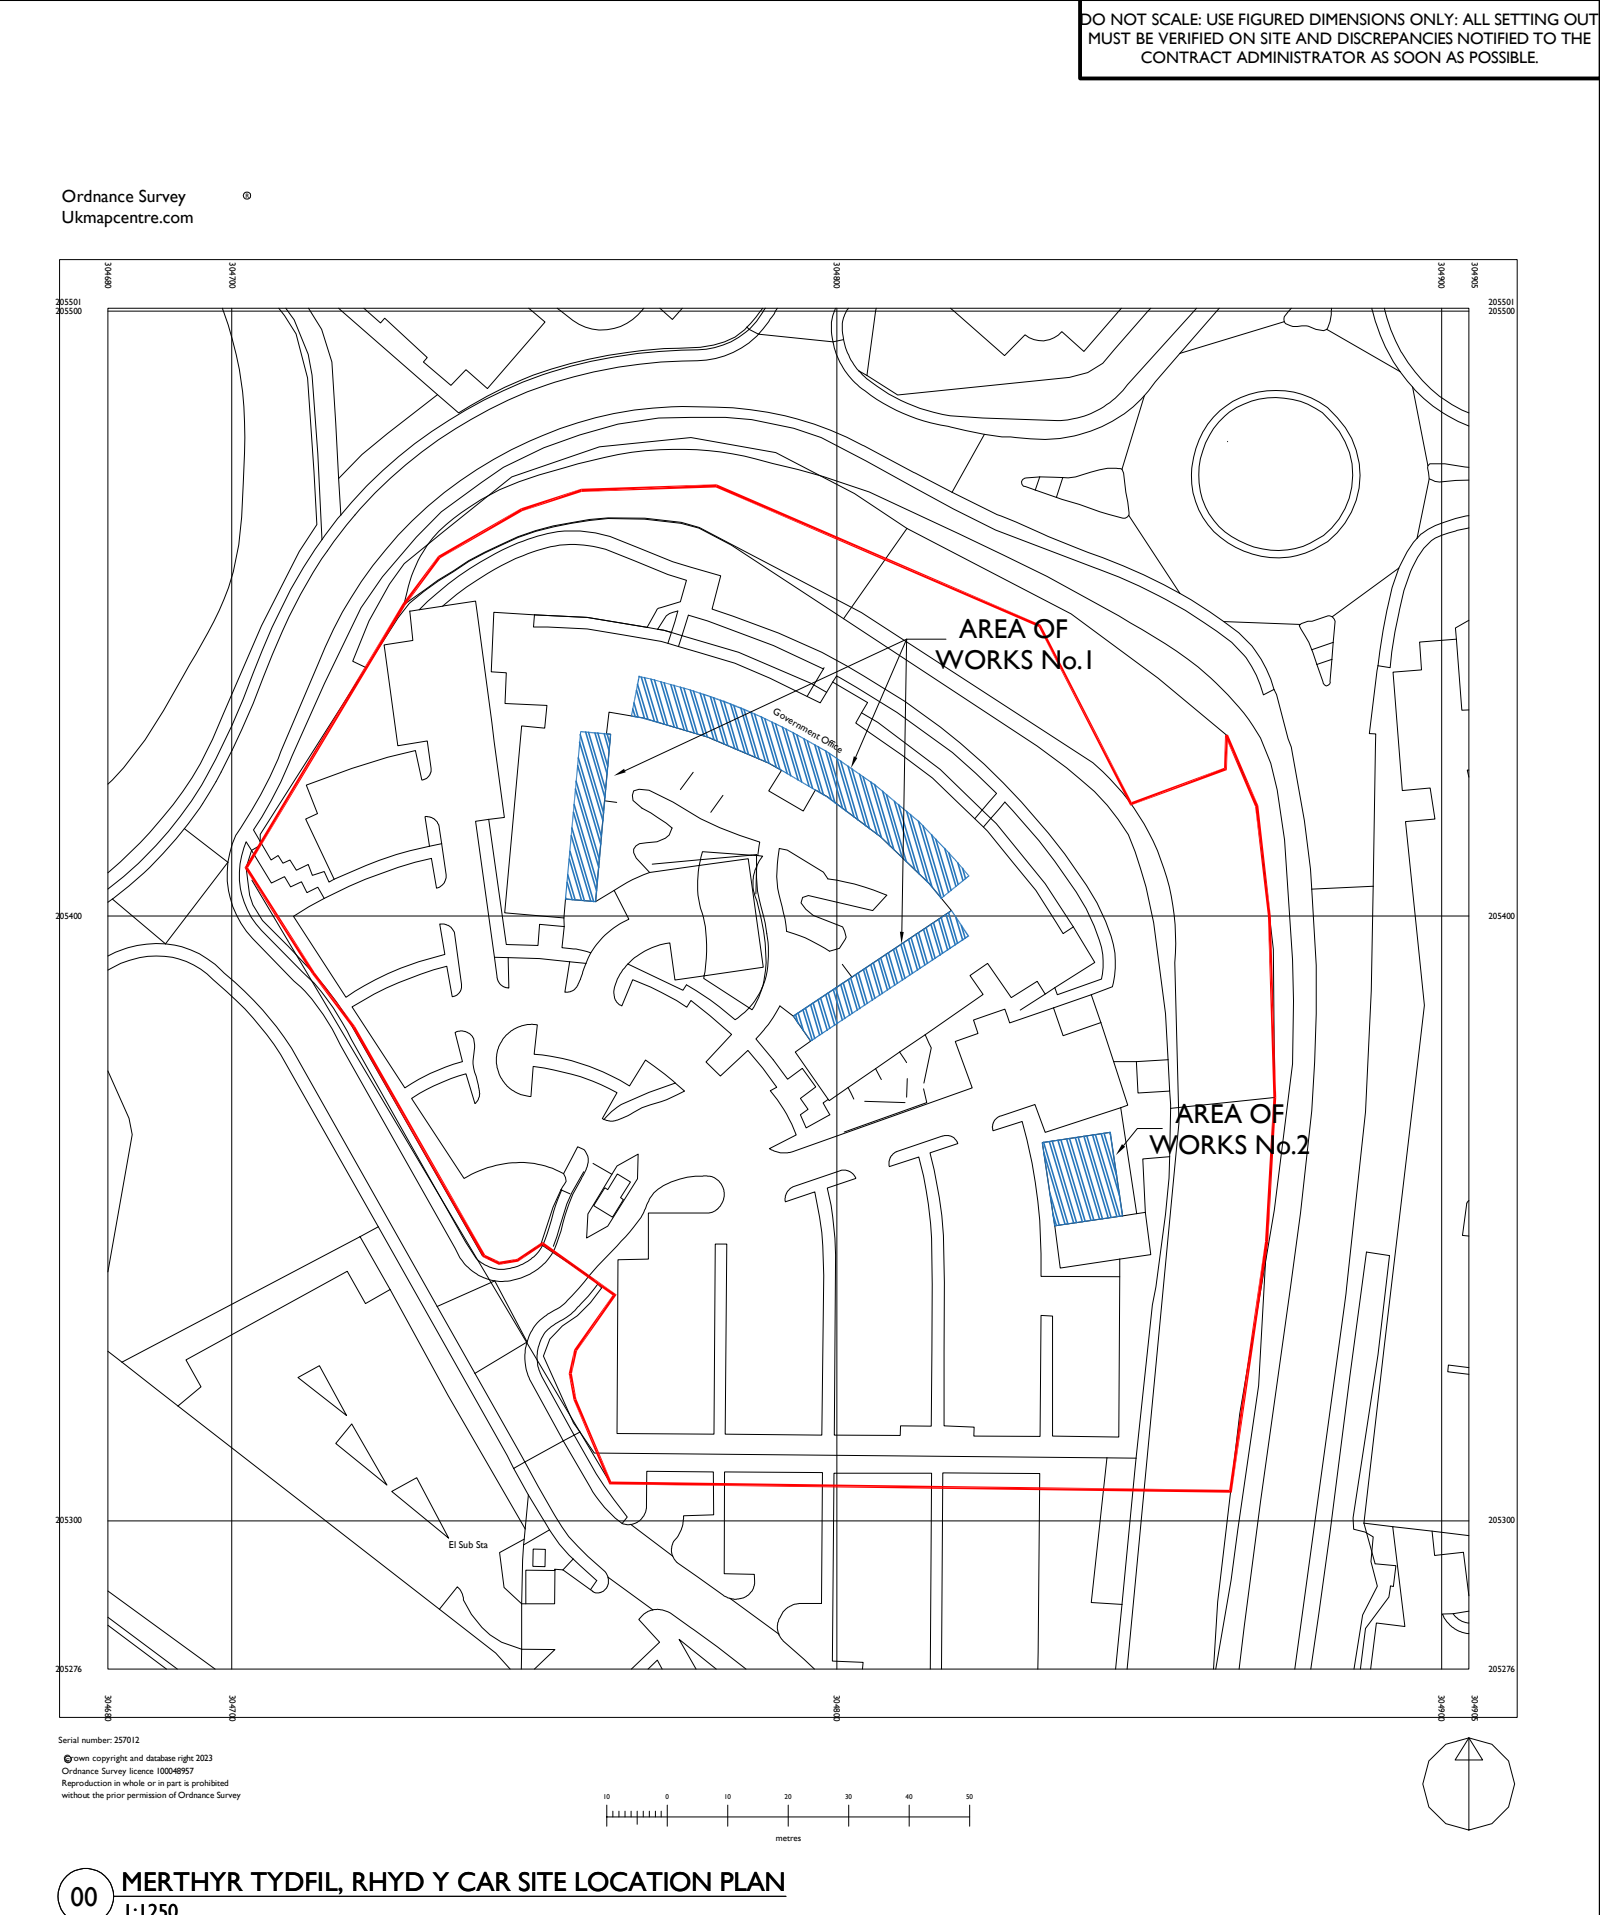

00 MERTHYR TYDFIL, RHYD Y CAR SITE LOCATION PLAN  
1:1250

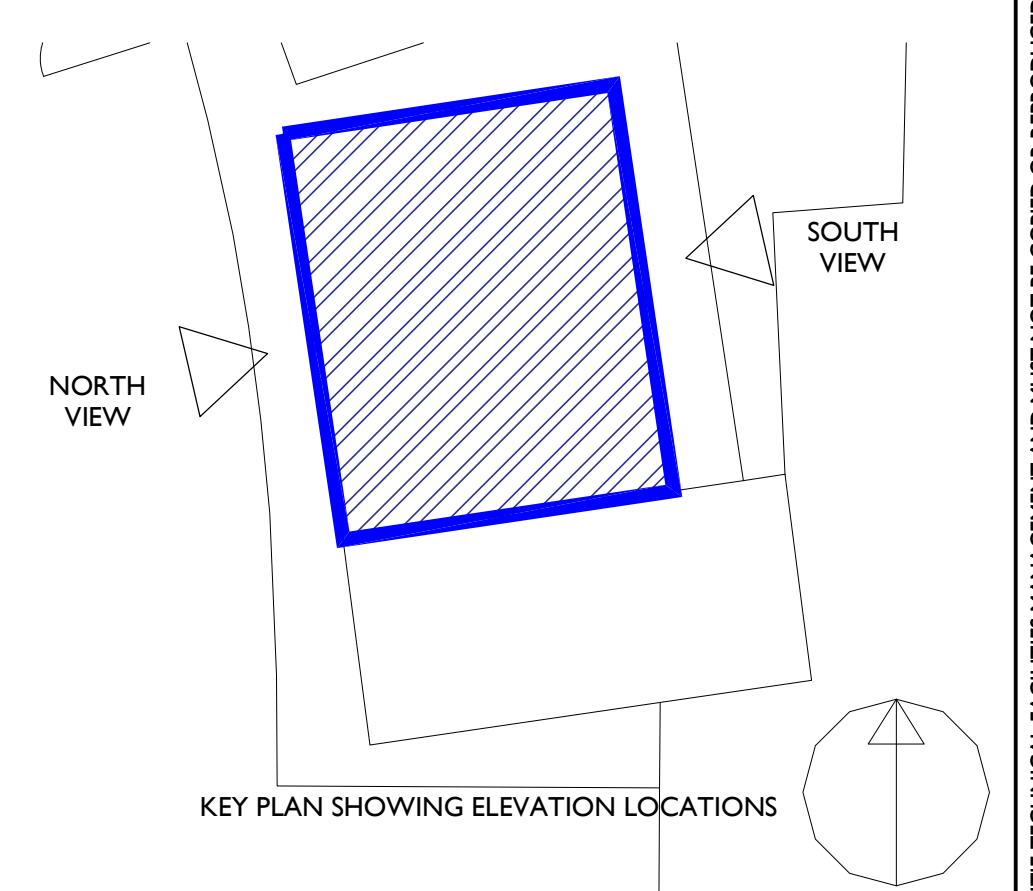

|   |            |             |          |            |
|---|------------|-------------|----------|------------|
| DRAWING STATUS   |            |             |          |            |
| PLANNING   |            |             |          |            |
|   |            |             |          |            |
| Technical Facilities Management<br>Caron House, 3 Oak Tree Court, Mulberry Drive, Cardiff Gate Business Park, Cardiff, CF23 8RS.<br>Tel: (029) 2073 6900   Fax: (029) 2073 9255   www.mitie.com |            |             |          |            |
| CLIENT NAME   |            |             |          |            |
| WELSH GOVERNMENT   |            |             |          |            |
| PROJECT NAME   |            |             |          |            |
| SOLAR - PV INSTALLATION AT<br>RHYD Y CAR, MERTHYR TYDFIL, CF481UZ   |            |             |          |            |
| DRAWING TITLE   |            |             |          |            |
| AREA OF WORKS 2<br>EXISTING ENERGY CENTRE LAYOUT & ELEVATIONS   |            |             |          |            |
| DRAWN BY   | CHECKED BY | APPROVED BY | DATE     | SCALE @ A0 |
| CM   | GQ/JH      | KB          | APR 2026 | AS SHOWN   |
| PROJECT No.   |            | DRAWING No. |          | REV        |
| WG1322   |            | AL04        |          |            |
| MUPROJECTS   |            |             |          |            |