




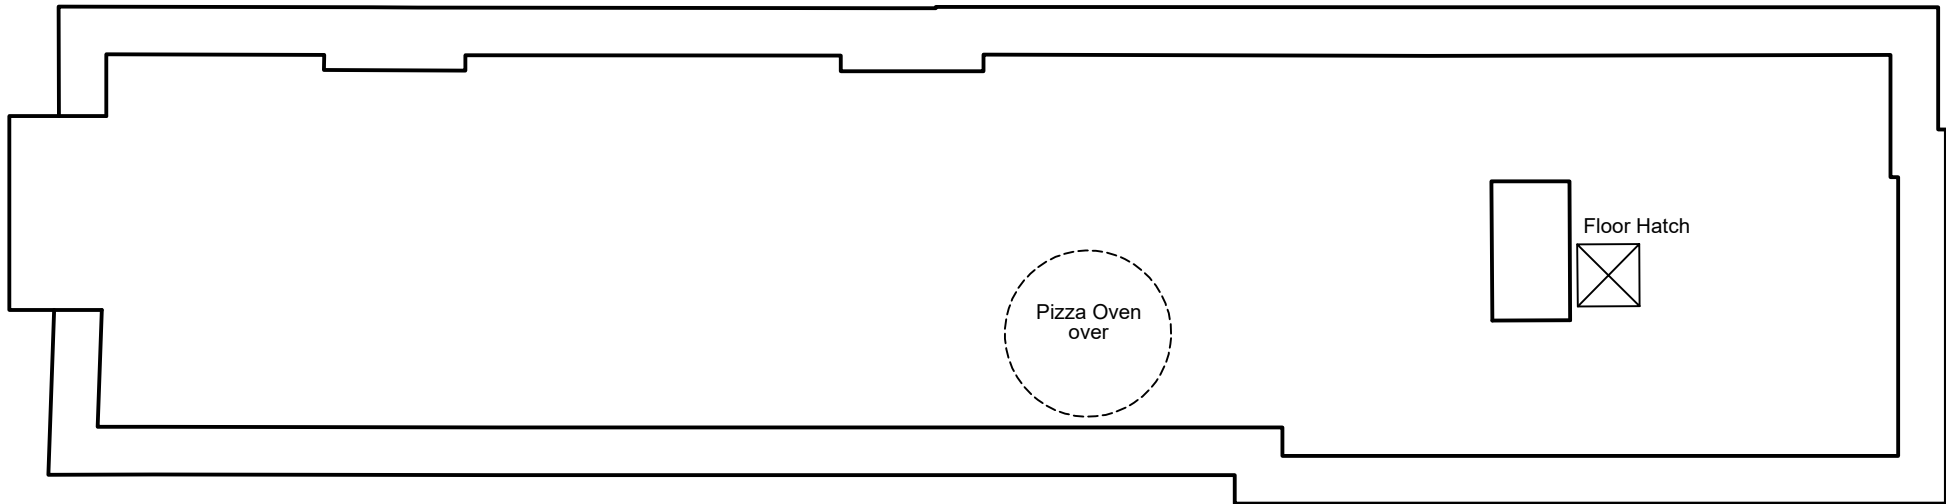


BASEMENT FLOOR PLAN

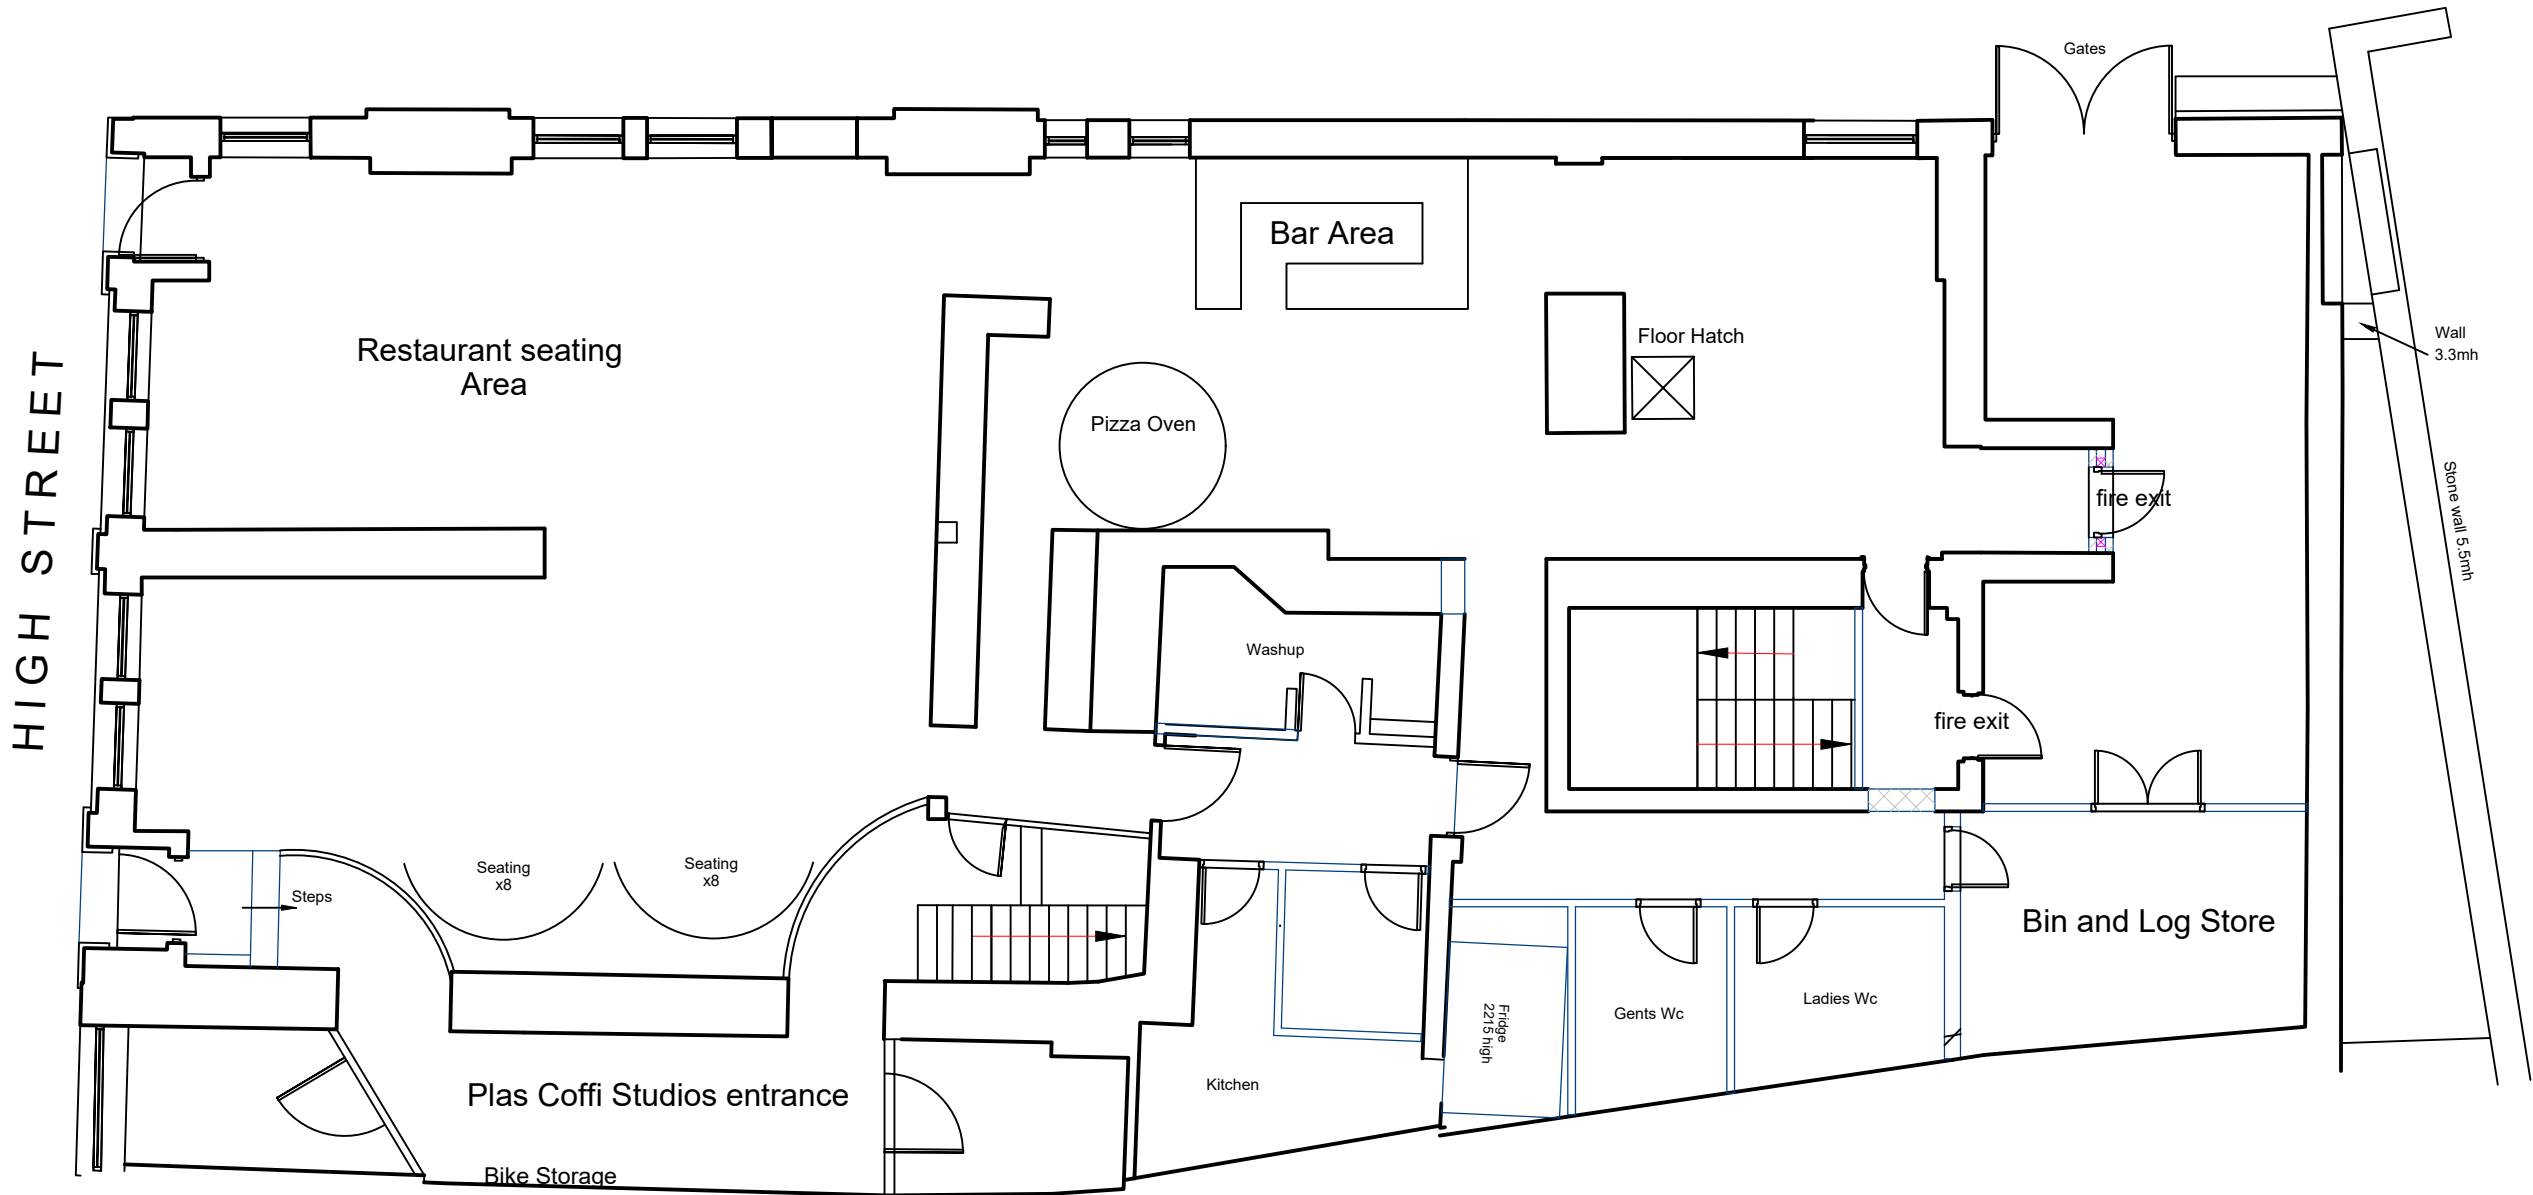


GROUND FLOOR PLAN

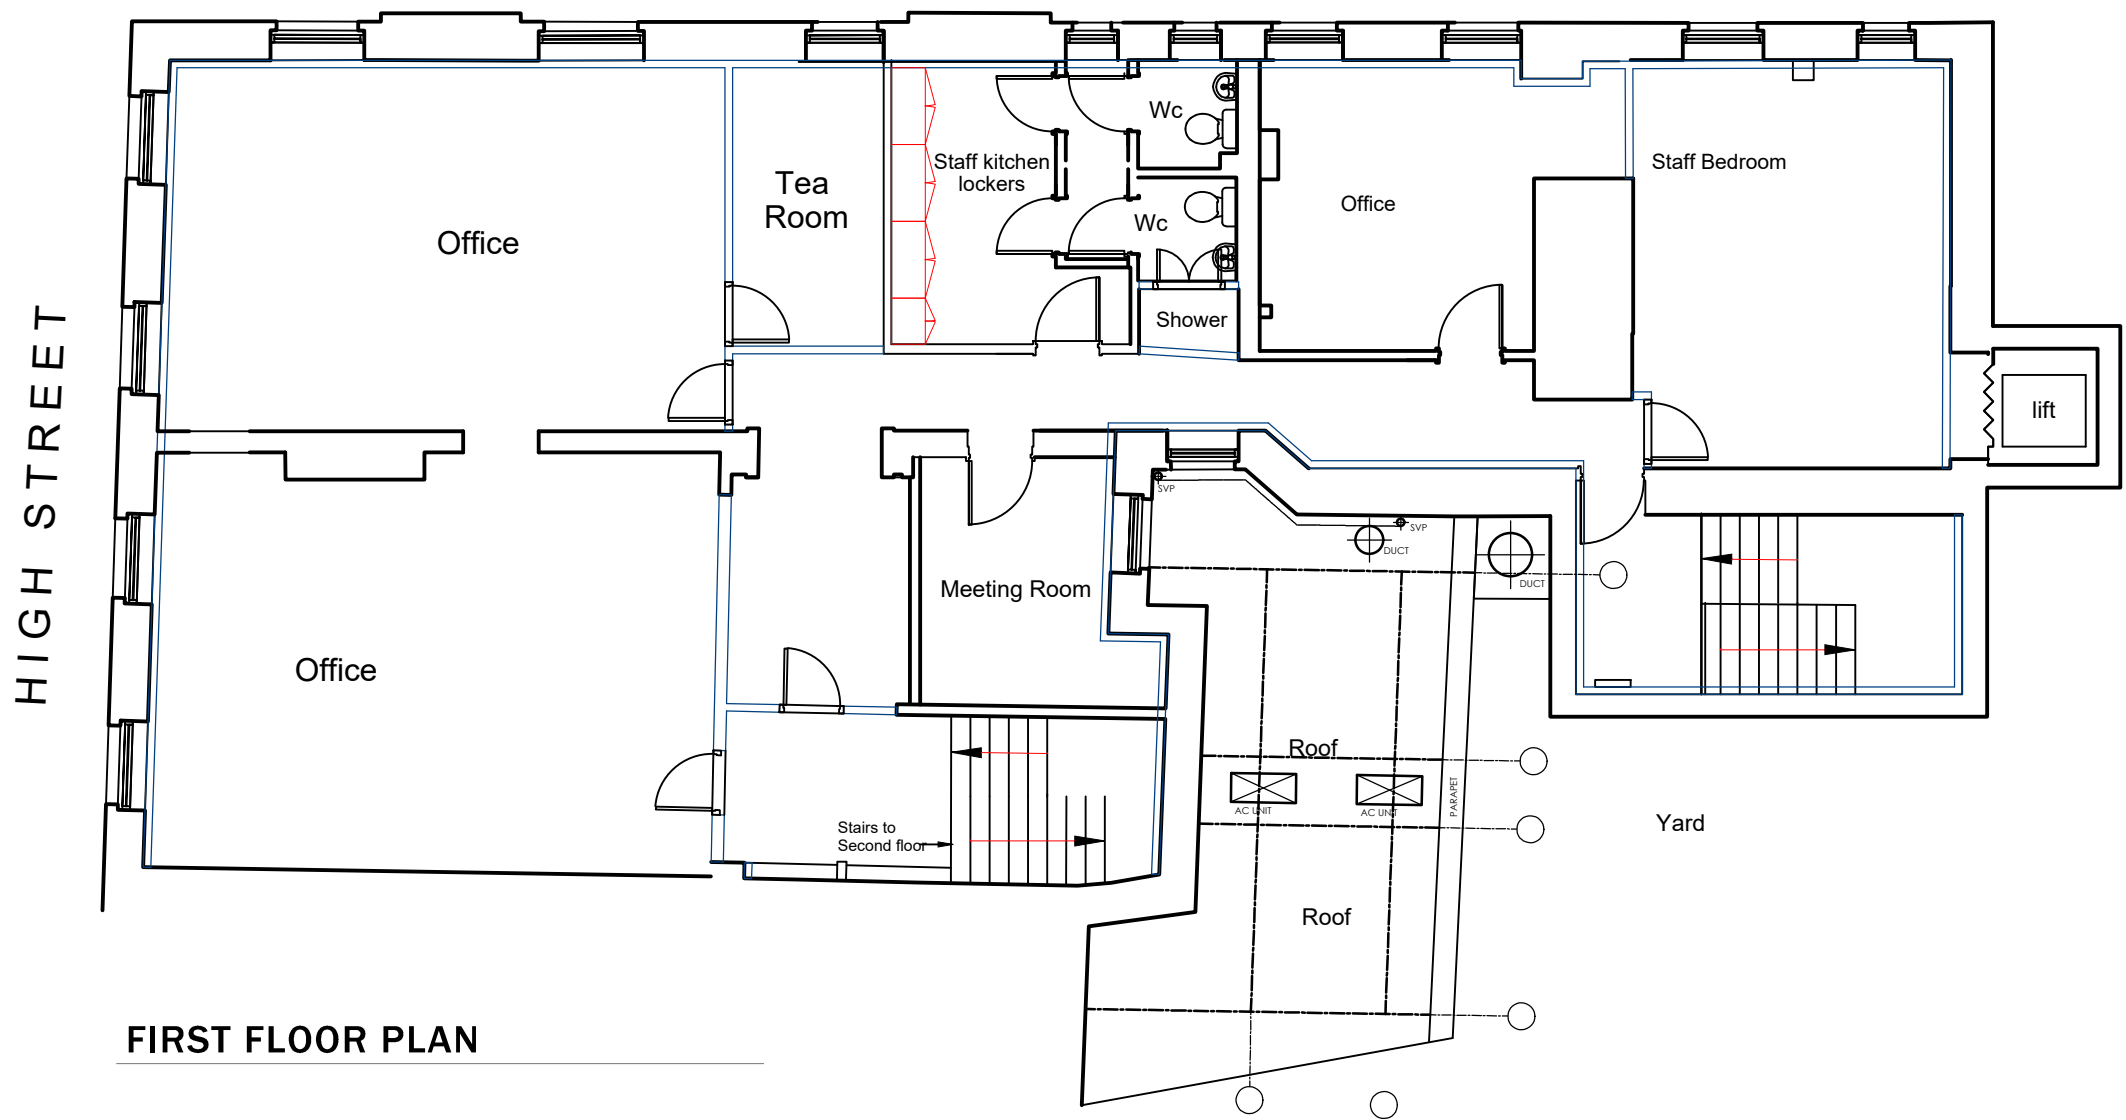


FIRST FLOOR PLAN

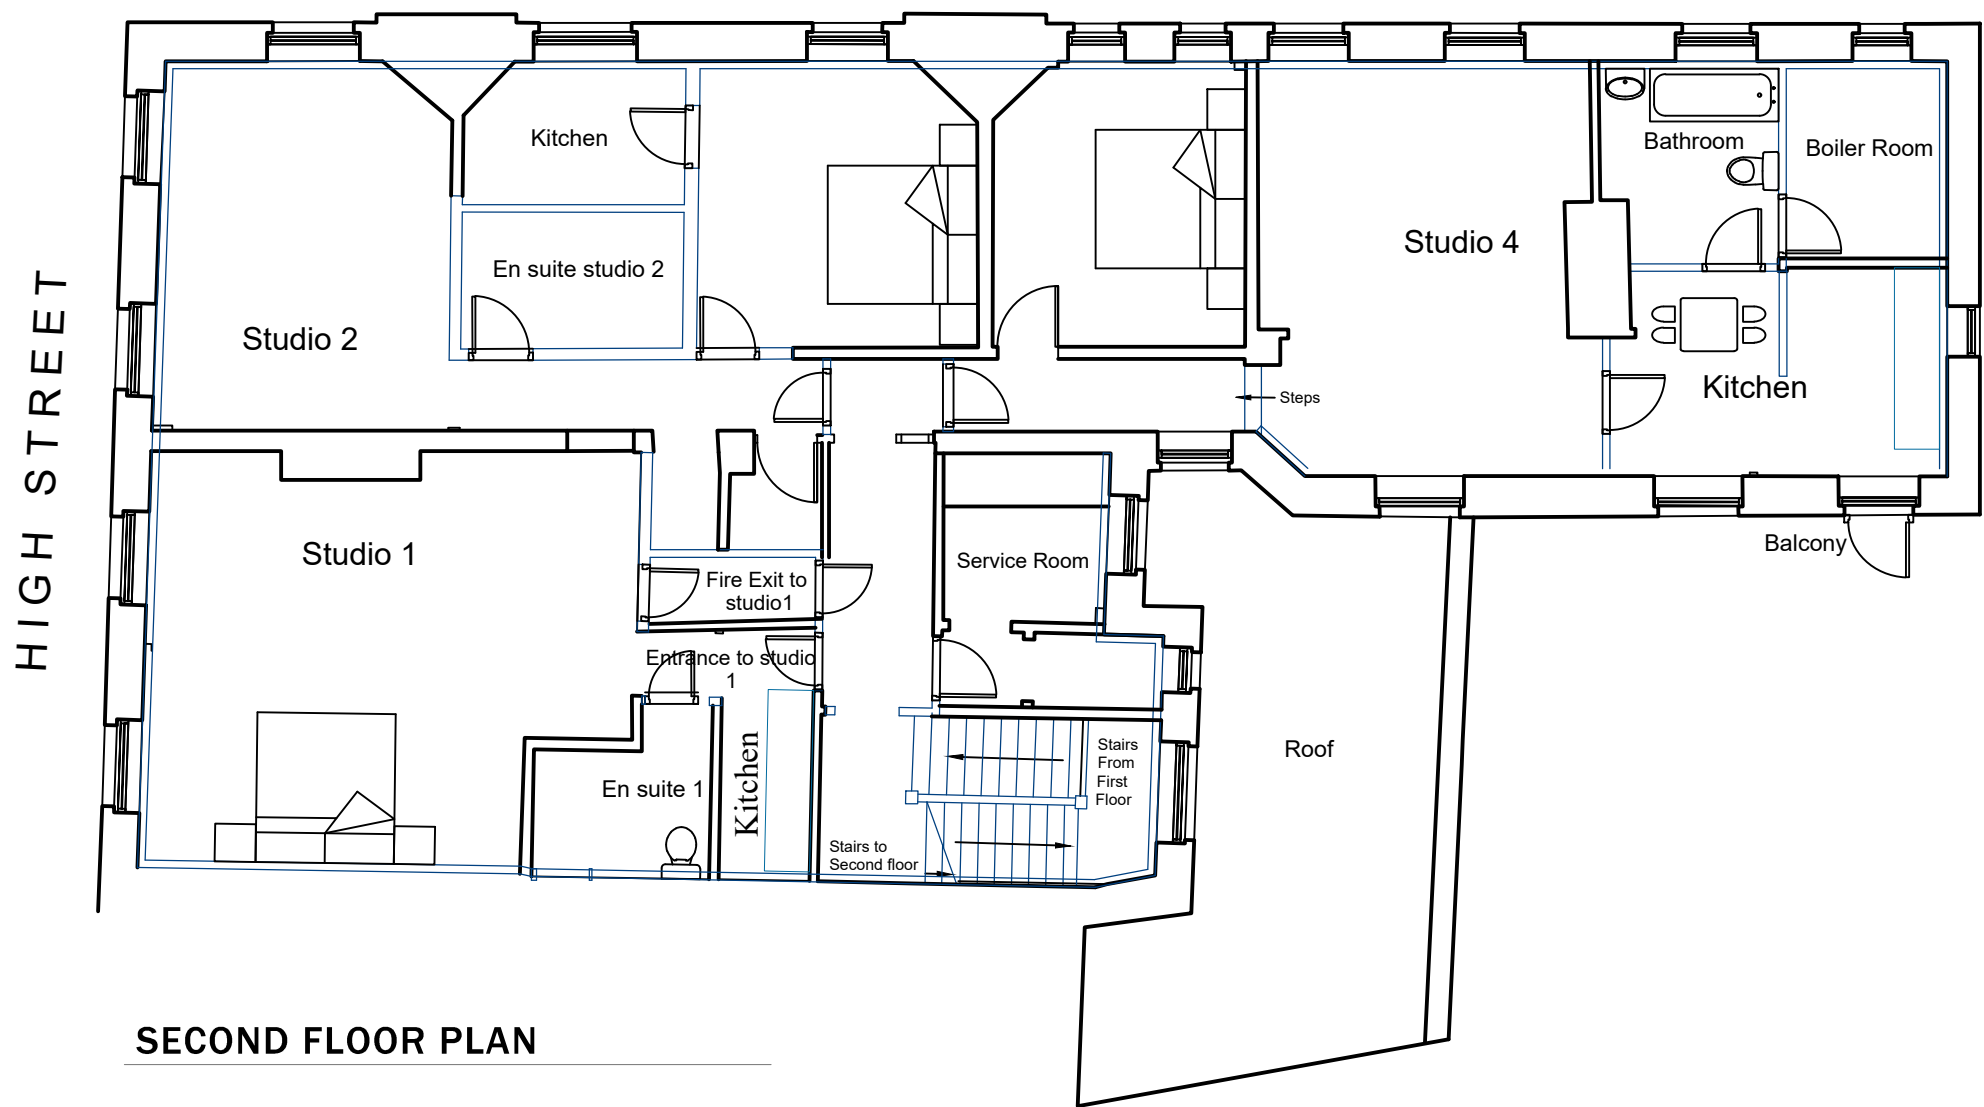


SECOND FLOOR PLAN

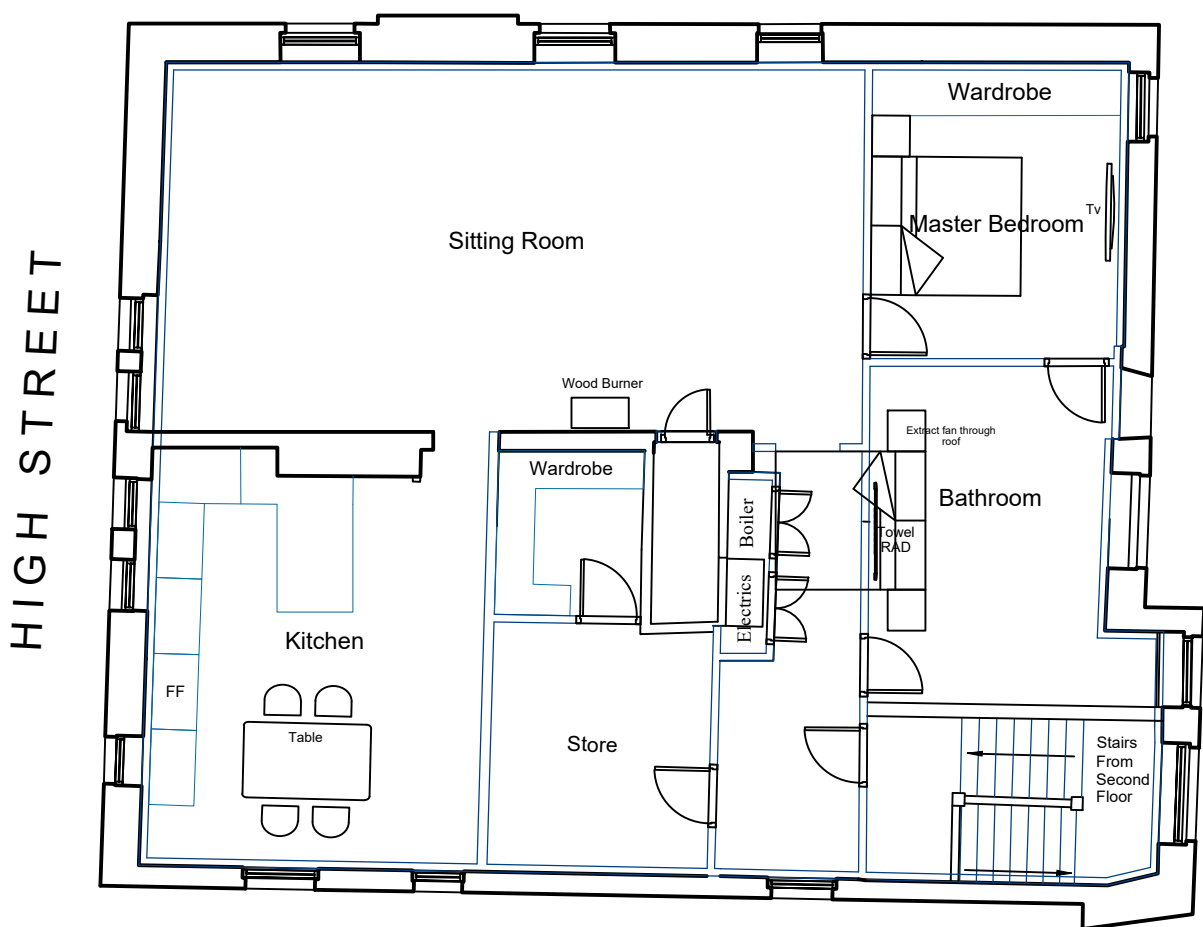


THIRD FLOOR PLAN

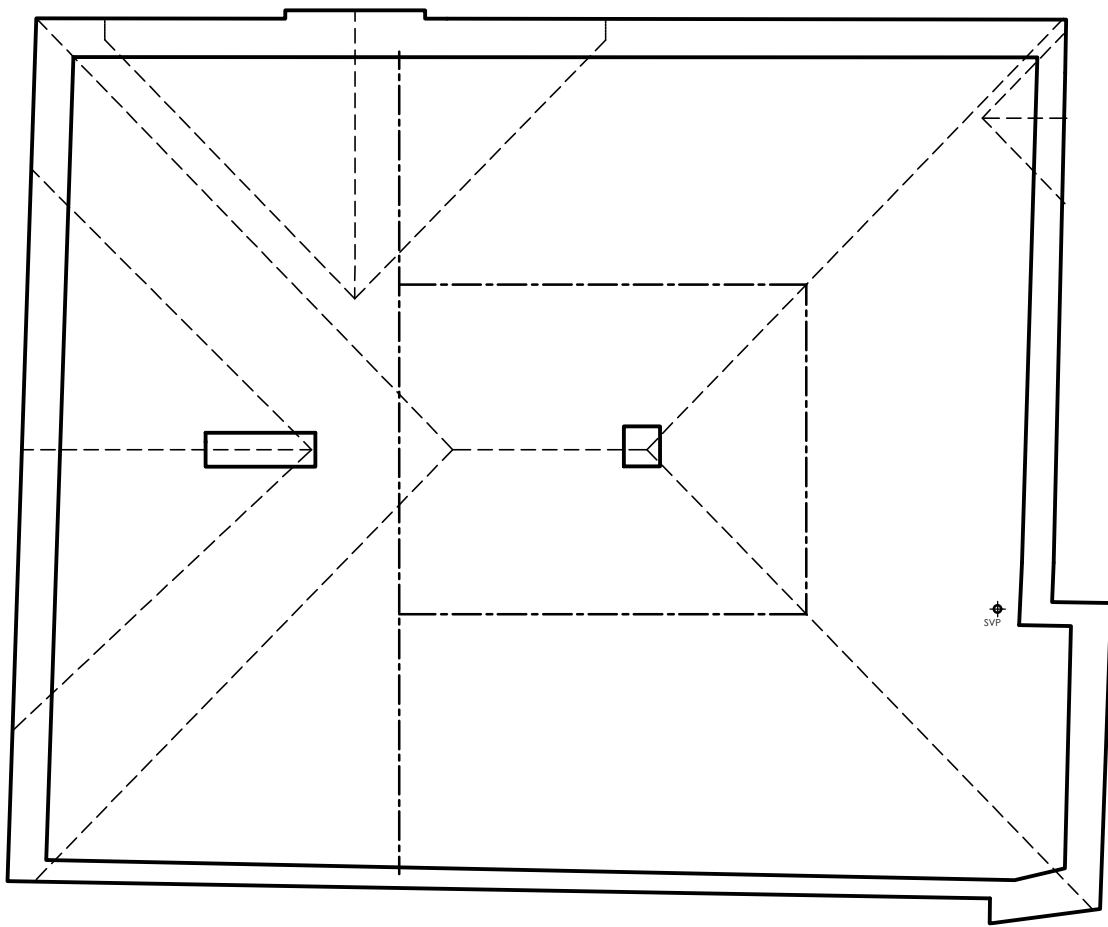

FOURTH FLOOR PLAN

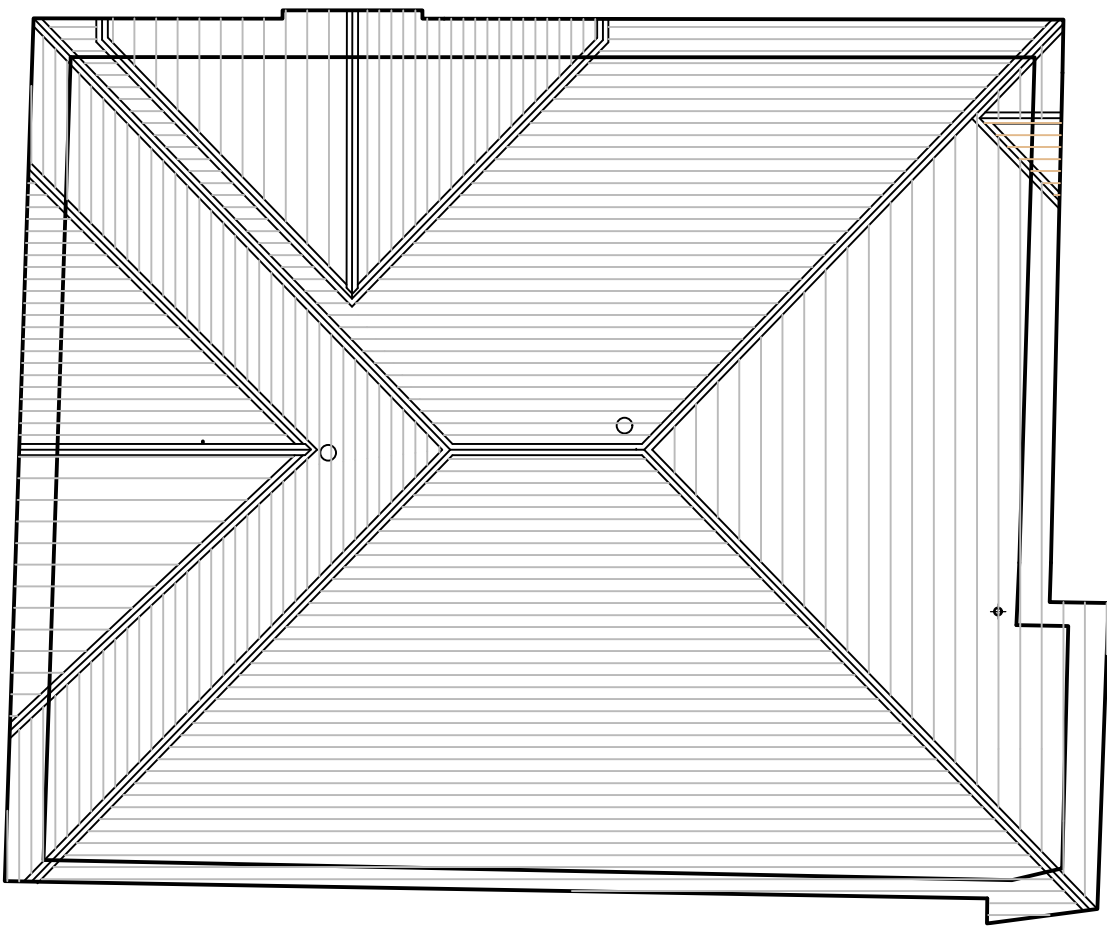

ROOF PLAN

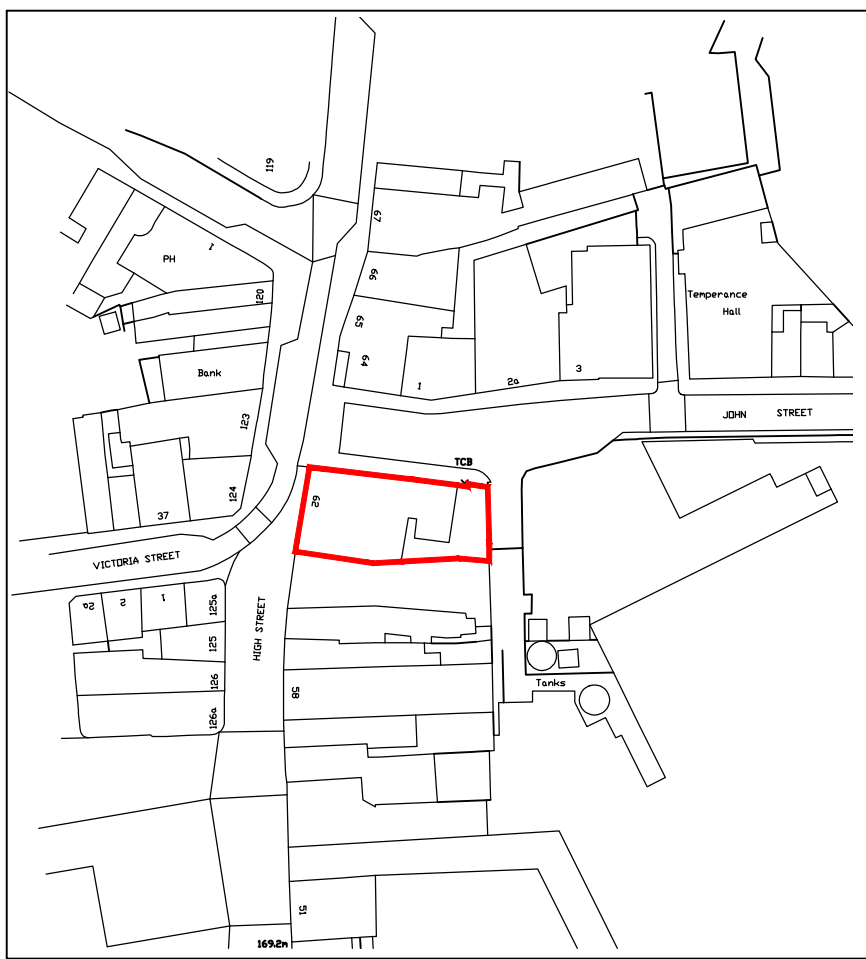

SITE LOCATION PLAN
Scale 1:1250



PROPERTY AS EXISTING

Do not scale from this drawing.
The user of this drawing shall check all
dimensions & report all errors and
omissions to LeTrucco Design.
This drawing is copyright. It must not be
copied, used or disclosed to third parties
without prior permission of LeTrucco
Design.

Revisions
REV A, SEPT 19
EXISTING BASEMENT, ATTIC AND ROOF
PLANS ADDED

Client	Drawing No	Scale	Revision	Date	Checked
Client	LTS193.00.01	1:100 @ A1	A	Aug 19	KWL
Job Title	Drawing Title				
Woodfire, High St., Merthyr	Existig Plans				

Drawing Purpose
PLANNING