


Job. Ref.	Dwg. No.	Rev.


FIGURED DIMENSIONS MUST BE TAKEN
NOT SCALED MEASUREMENTS.
ANY DISCREPANCIES IN THIS DRAWING
MUST BE REPORTED IMMEDIATELY TO
THE ARCHITECT.
CONTRACTORS MUST CHECK ALL
DIMENSIONS ON SITE.

Notes


CORPORATE PROPERTY
UNIT 5
TRIANGLE BUSINESS PARK
PENTREBACH
CF48 4TQ

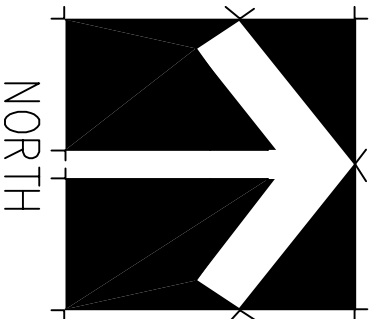

Rev			
Job	Proposed Canopy and Entrance Door Treharris Flying Start Treharris Community Centre Perrott Street Treharris Merthyr Tydfil CF46 5ER		
Title	Existing and Proposed Front Elevations		
Scale	1/100 @ A3		
Date	October 2021		
Drawn			
Checked			
Job. Ref.	Dwg. No.	Rev.	
2021-071	001P		

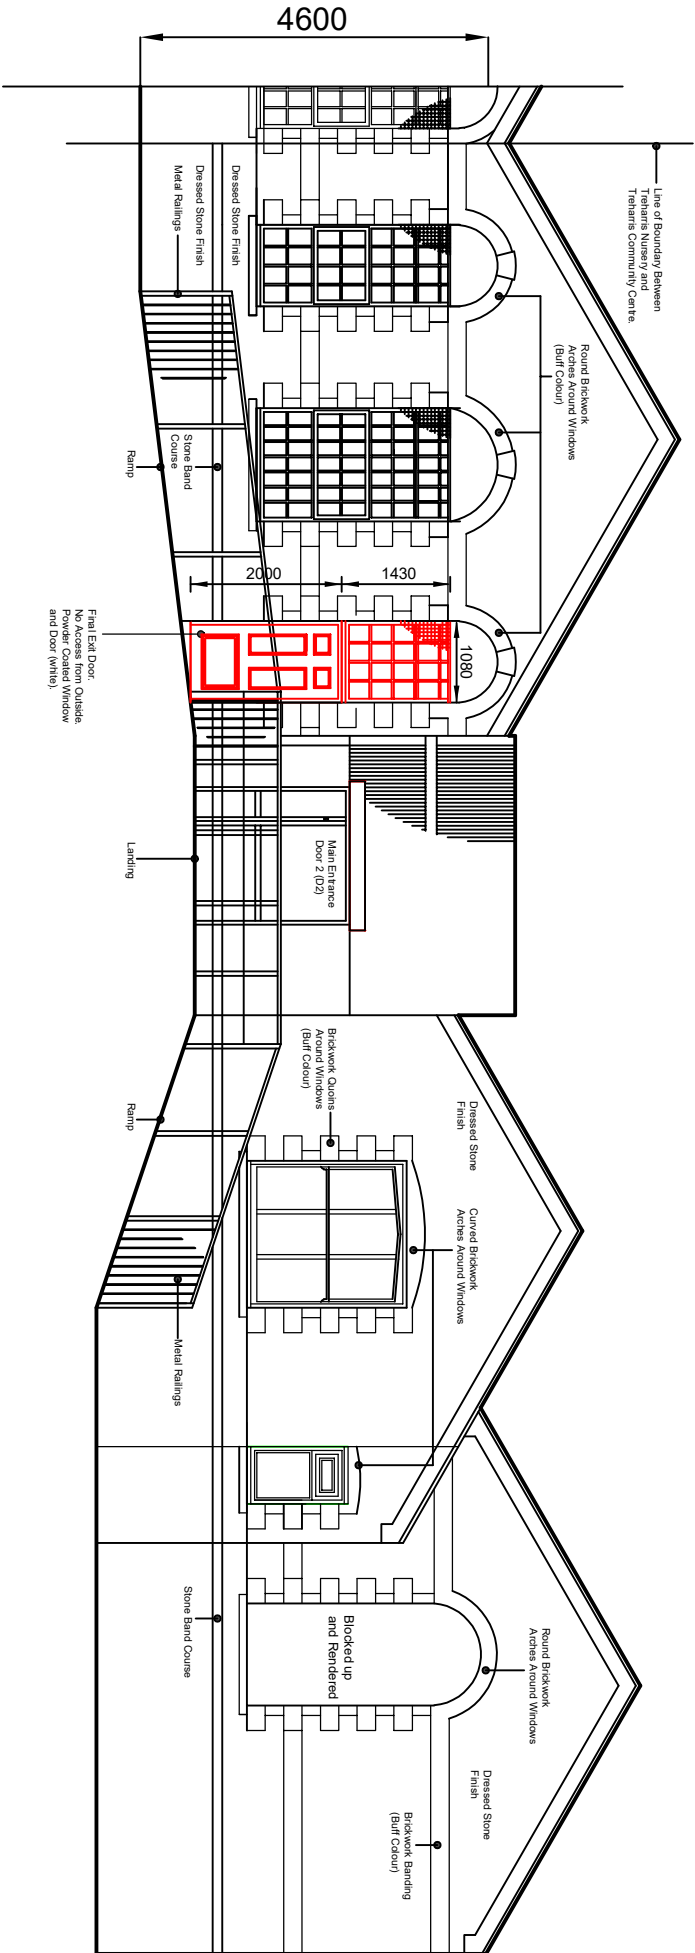

EXISTING FRONT ELEVATION

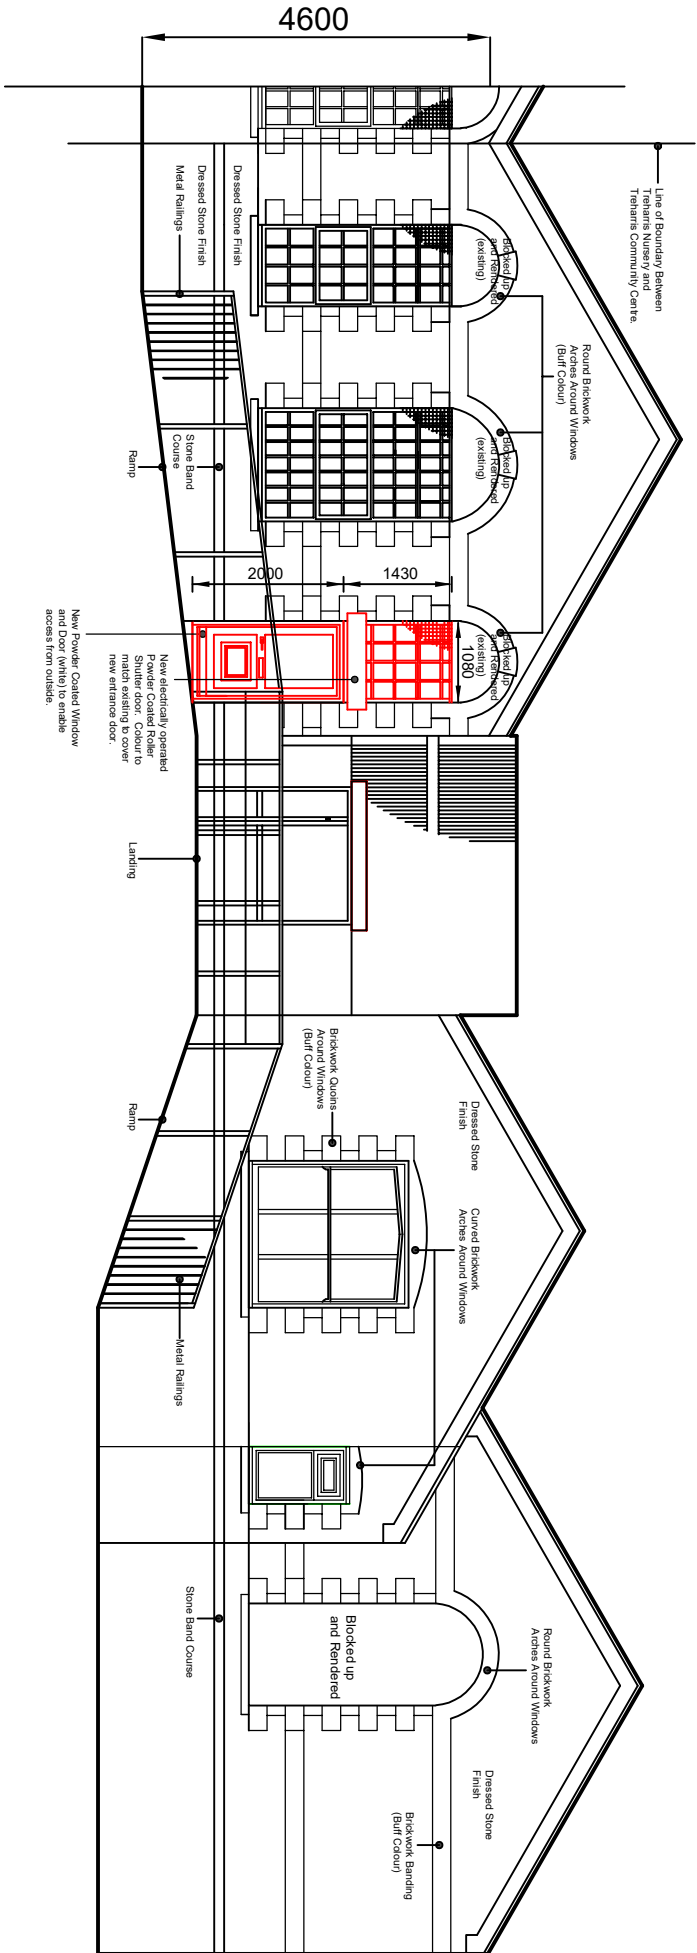

PROPOSED FRONT ELEVATION