



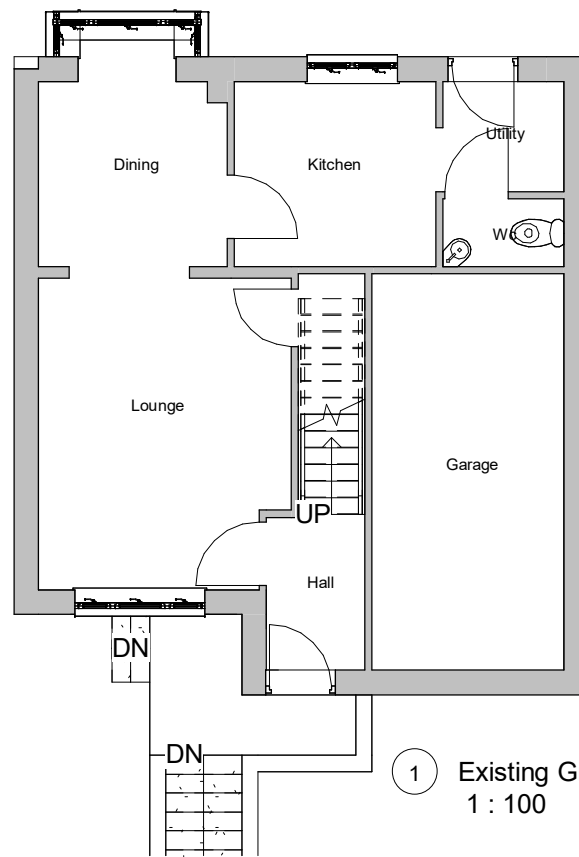

1 Existing Ground Floor
1 : 100

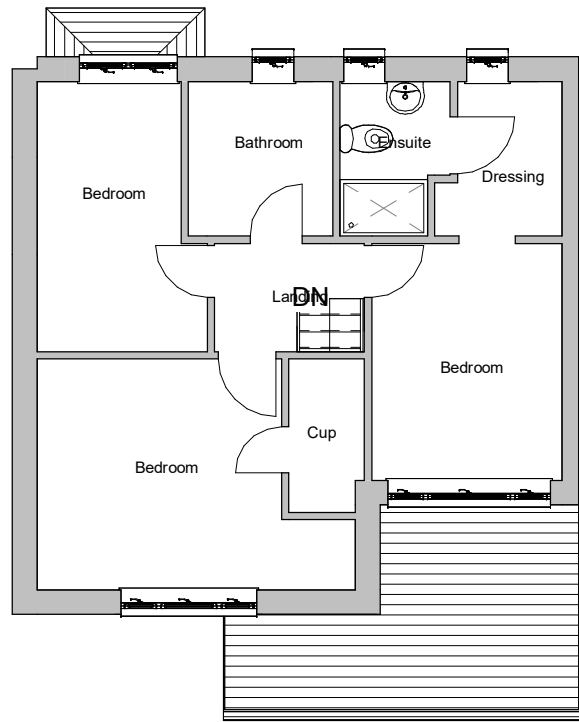


2 Existing First Floor
1 : 100




3 Existing Front Elevation
1 : 100



4 Existing Rear Elevation
1 : 100

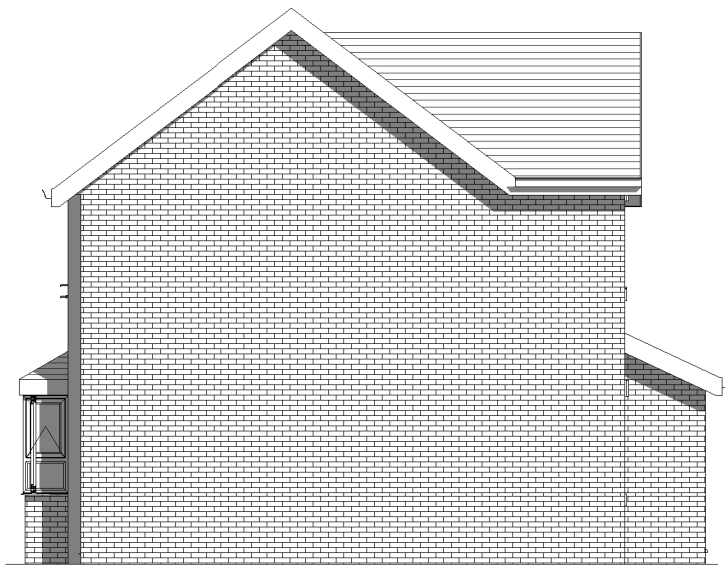

5 Existing Side 1 Elevation
1 : 100

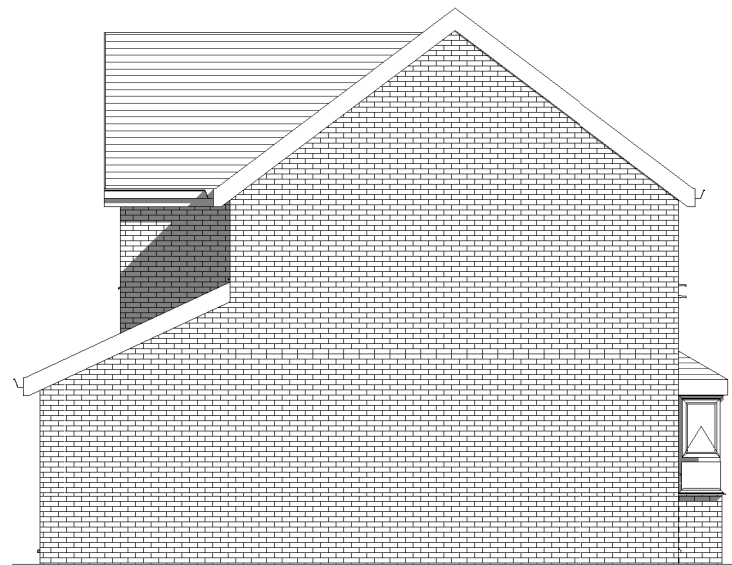

6 Existing Side 2 Elevation
1 : 100

INDIGO DESIGN (Part of 3dcadwales Ltd) 5 Ashlea Drive,
Merthyr Tydfil, CF47 0NY Tele 01685 385746 Mob -
07940913216 Email: philip@3dcadwales.co.uk

This Drawing is Copyright,
Dimensions to be checked
on site and not scaled from
this drawing



PURPOSE OF ISSUE	DRWAING NUMBER
Planning Approval	MV-01


PROJECT
Two storey extension to rear

SHEET
Existing plans and Elevations


Address
11 Mountain Rise Heolgerrig, Merthyr Tydfil. CF48 1BB

Checked by	Drawn by	Scale (@ A3)
JH	PH	1 : 100

Rev No	Description	Date
A	Issue	28/10/2022

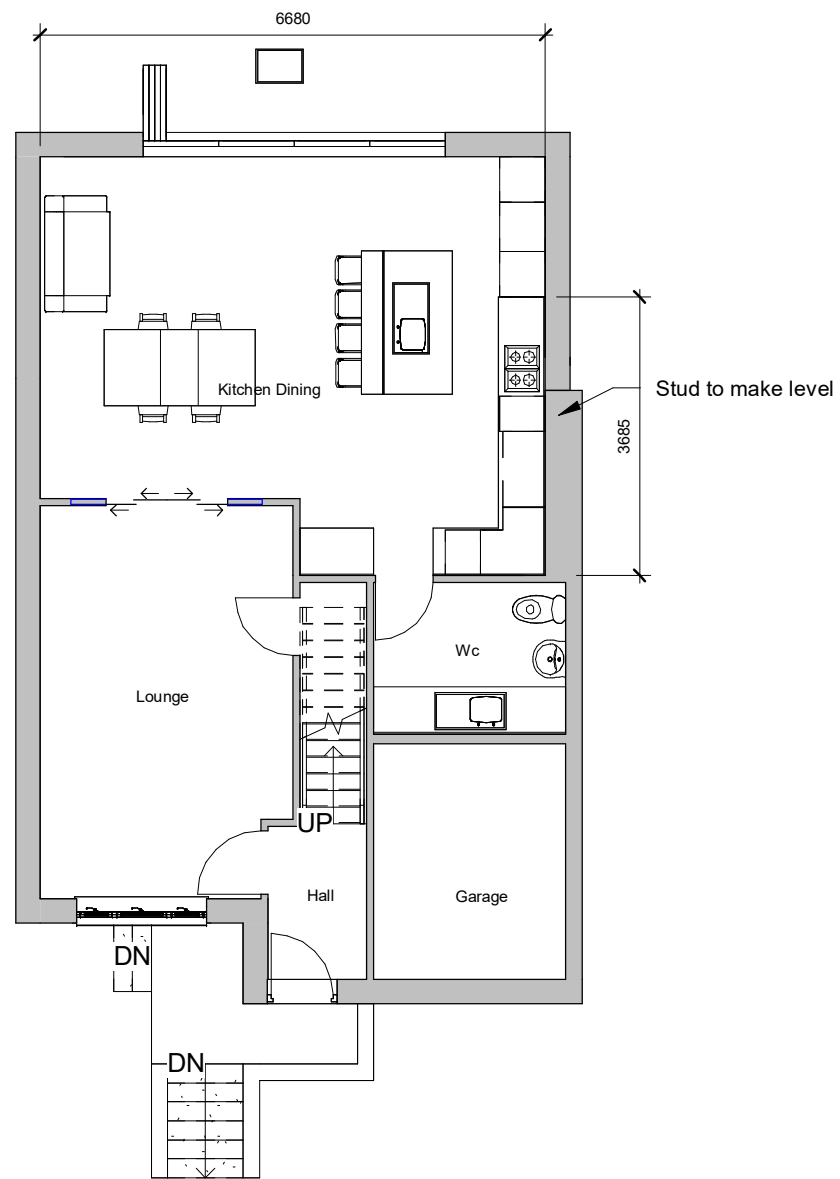

1 Proposed Ground Floor
1 : 100

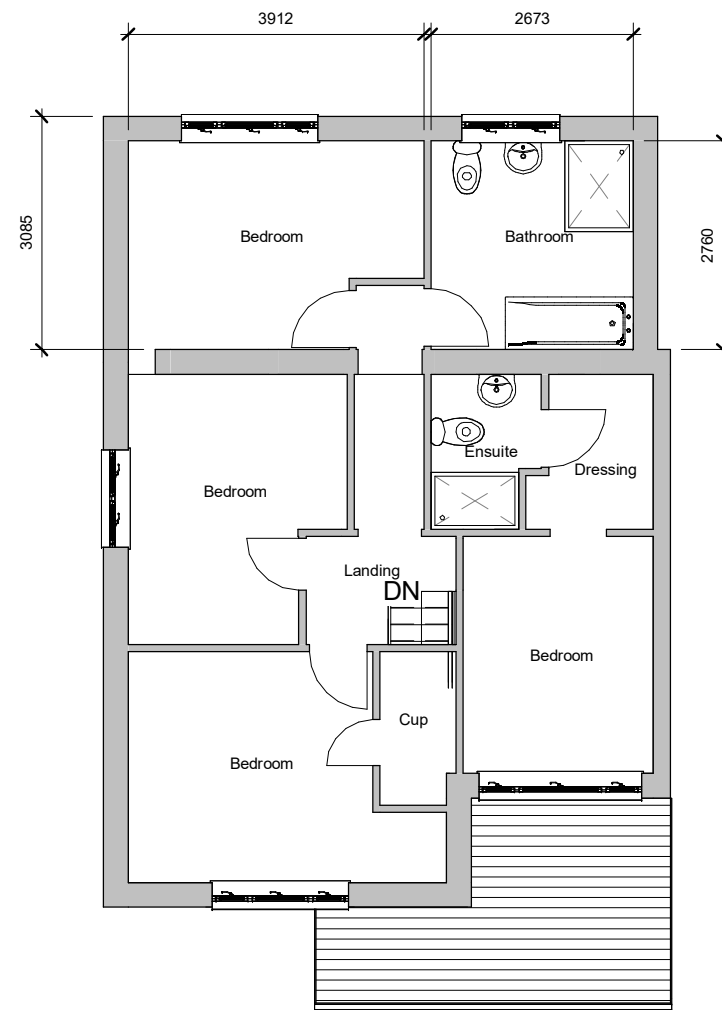

2 Proposed First Floor
1 : 100

INDIGO DESIGN (Part of 3dcadwales Ltd) 5 Ashlea Drive,
Merthyr Tydfil, CF47 0NY Tele 01685 385746 Mob -
07940913216 Email: philip@3dcadwales.co.uk

This Drawing is Copyright,
Dimensions to be checked
on site and not scaled from
this drawing



PURPOSE OF ISSUE

Planning Approval

DRWAING NUMBER

MV-02

PROJECT

Two storey extension to rear

SHEET

Proposed Plans

Address 11 Mountain Rise
Heolgerrig, Merthyr Tydfil. CF48 1BB

Checked by
JH


Drawn by
PH

Scale (@ A3)
1 : 100

Rev No	Description	Date
A	Issue	28/10/2022




1 Proposed Front Elevation
1 : 100

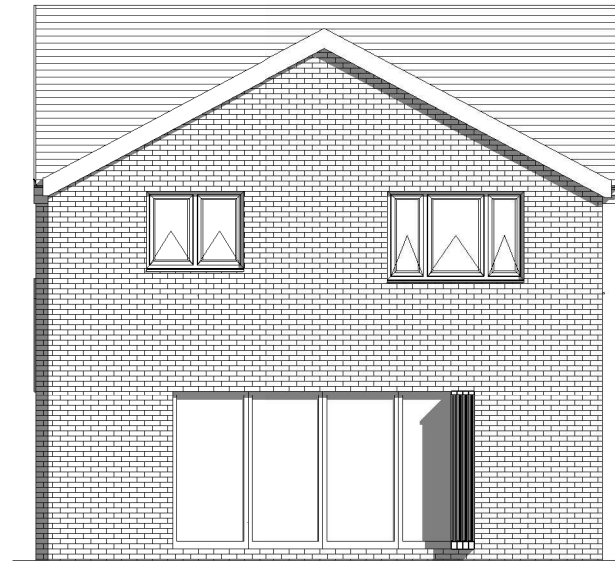


2 Proposed Rear Elevation
1 : 100



5 Proposed Illustration A

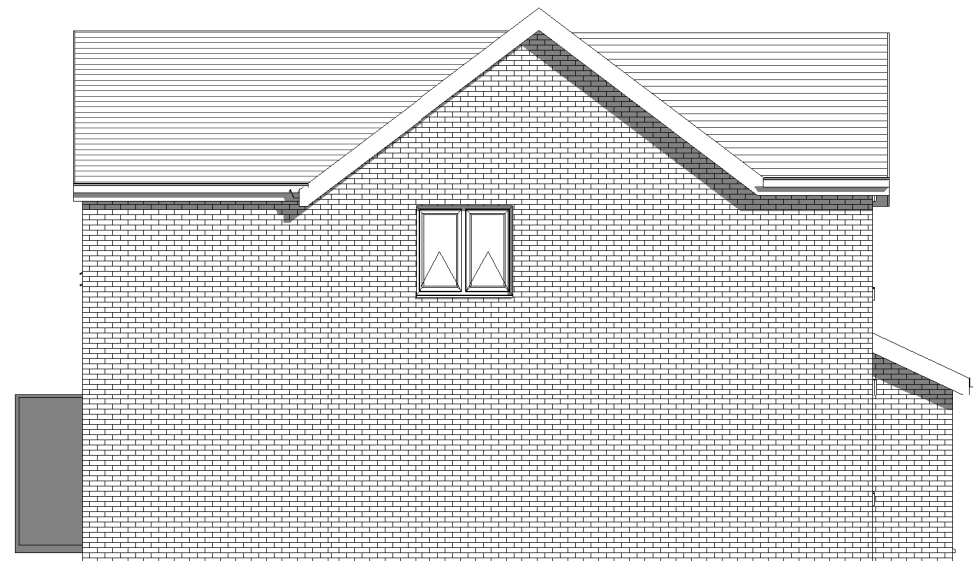

3 Proposed Side 1 Elevation
1 : 100

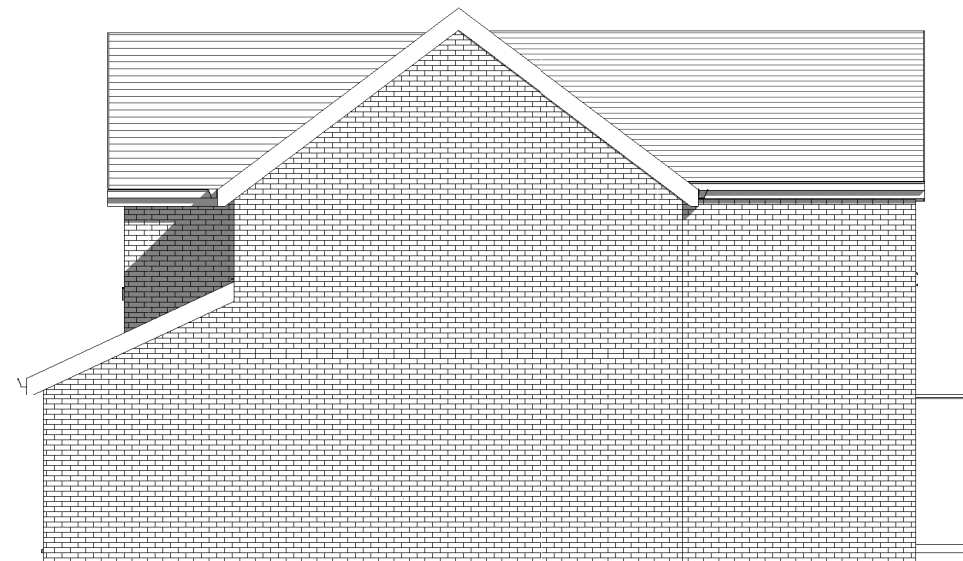

4 Proposed Side 2 Elevation
1 : 100

INDIGO DESIGN (Part of 3dcadwales Ltd) 5 Ashlea Drive,
Merthyr Tydfil, CF47 0NY Tele 01685 385746 Mob -
07940913216 Email: philip@3dcadwales.co.uk

This Drawing is Copyright,
Dimensions to be checked
on site and not scaled from
this drawing



PURPOSE OF ISSUE	DRWAING NUMBER
Planning Approval	MV-03


PROJECT	Two storey extension to rear
---------	------------------------------

SHEET	Proposed Elevations
-------	---------------------


Address	11 Mountain Rise Heolgerrig, Merthyr Tydfil. CF48 1BB
---------	--

Checked by	Drawn by	Scale (@ A3)
JH	PH	1 : 100

Rev No	Description	Date
A	Issue	28/10/2022

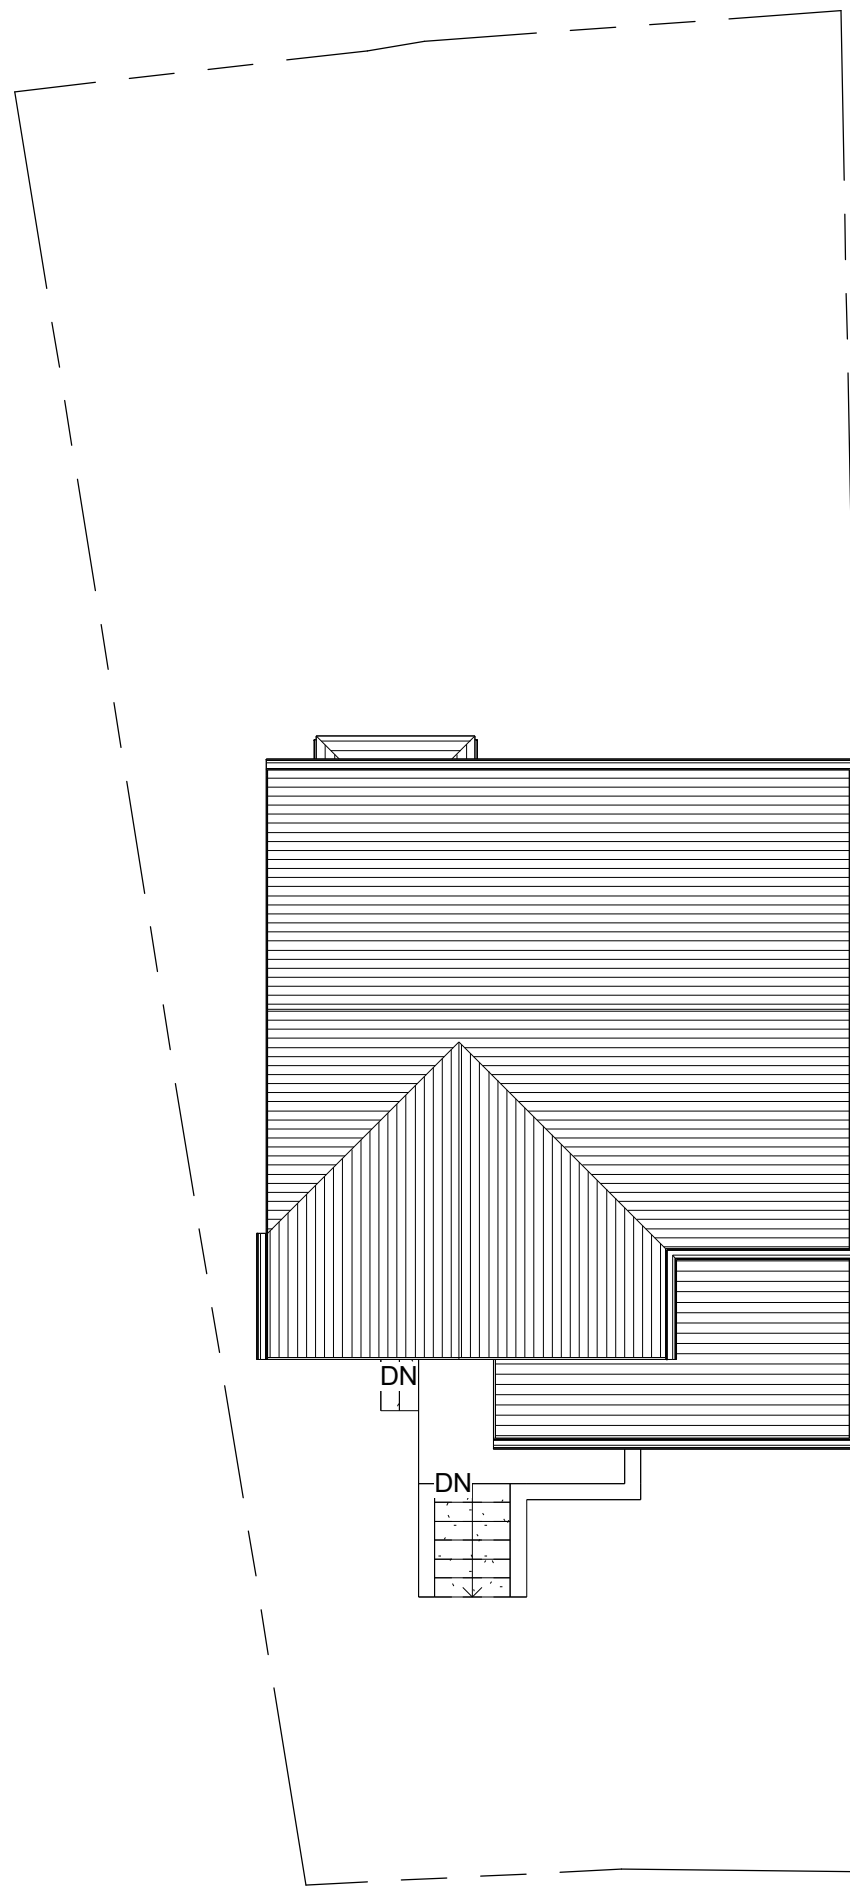

1 Existing Site
1 : 100

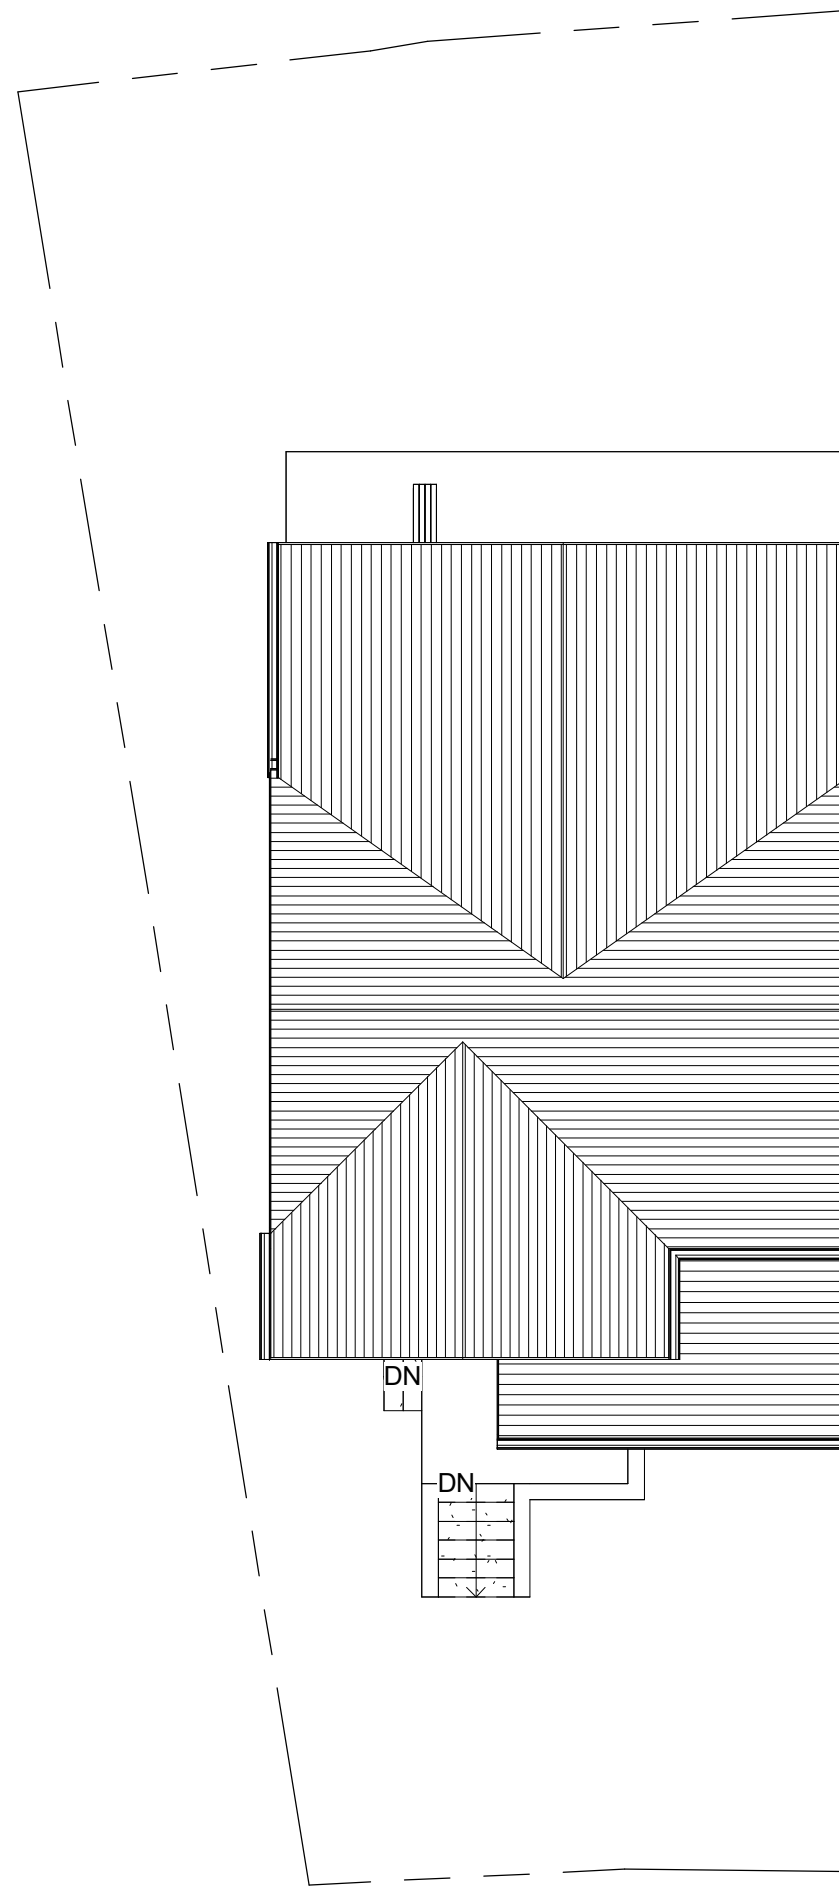

2 Proposed Site
1 : 100

INDIGO DESIGN (Part of 3dcadwales Ltd) 5 Ashlea Drive,
Merthyr Tydfil, CF47 0NY Tele 01685 385746 Mob -
07940913216 Email: philip@3dcadwales.co.uk

This Drawing is Copyright,
Dimensions to be checked
on site and not scaled from
this drawing



PURPOSE OF ISSUE

Planning Approval

DRWAING NUMBER

MV-04

PROJECT

Two storey extension to rear

SHEET

Site Plans

Address 11 Mountain Rise
Heolgerrig, Merthyr Tydfil. CF48 1BB

Checked by
JH

Drawn by
PH

Scale (@ A3)
1 : 100

Rev No	Description	Date
A	Issue	28/10/2022