

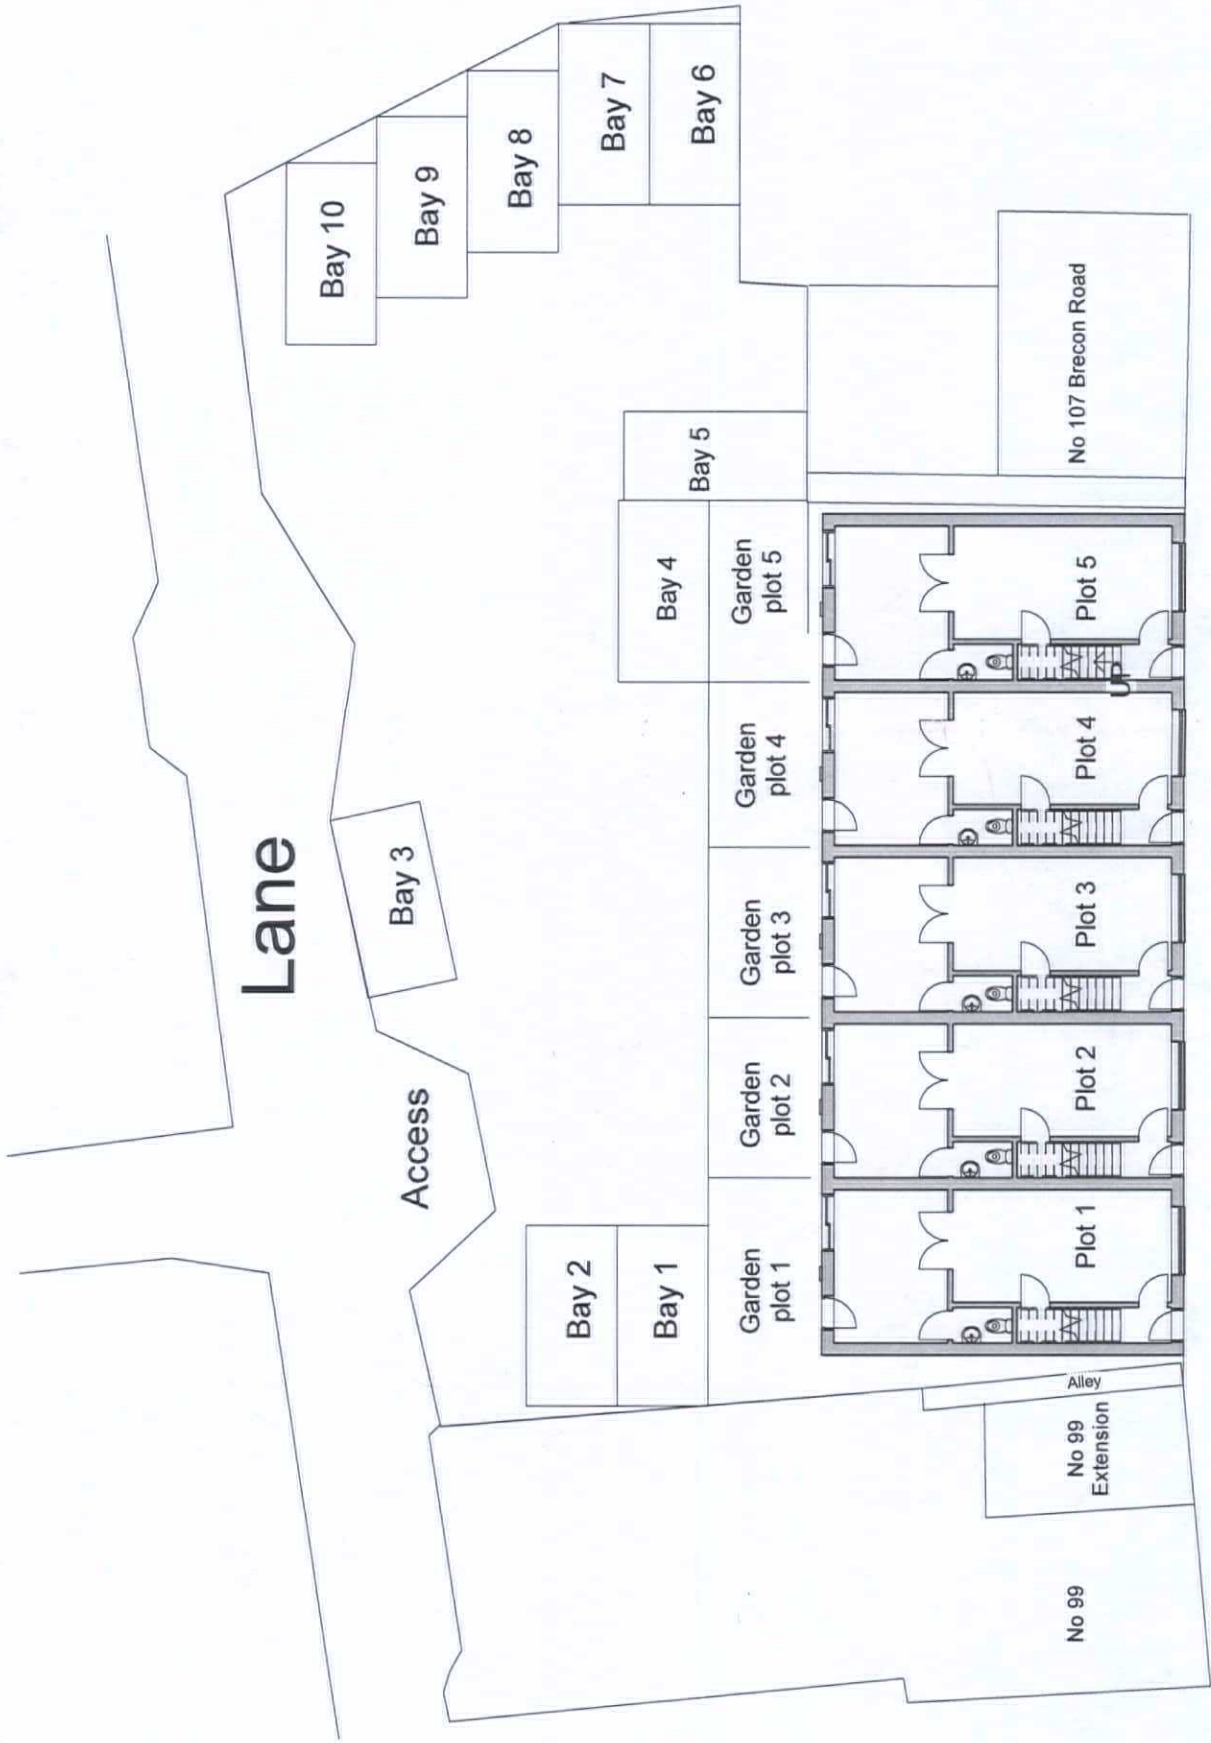


 

Proposed Site Plan

 

Scale bar @ 1:200

INDIGO DESIGN (Part of 3dacadwales Ltd) 5 Ashlea Drive, Merthyr Tydfil, CF47 0NY/ Tele 01685 385746 Mob - 07940913216 Email: enquiries@indigo-3d-design.co.uk		 Indigo 3d Design	
This Drawing is Copyright, Dimensions to be checked on site and not scaled from this drawing	PURPOSE OF ISSUE	DRAWING NUMBER	
	Planning Approval	91028022-04	
PROJECT		Five new Dwellings	
SHEET		Proposed Site Plans	
Address		Brecon Road, Merthyr Tydfil	
Checked by JH	Drawn by PH	Scale (@ A3) 1 : 200	
Rev No A	Issue	Description	Date 15/11/19