



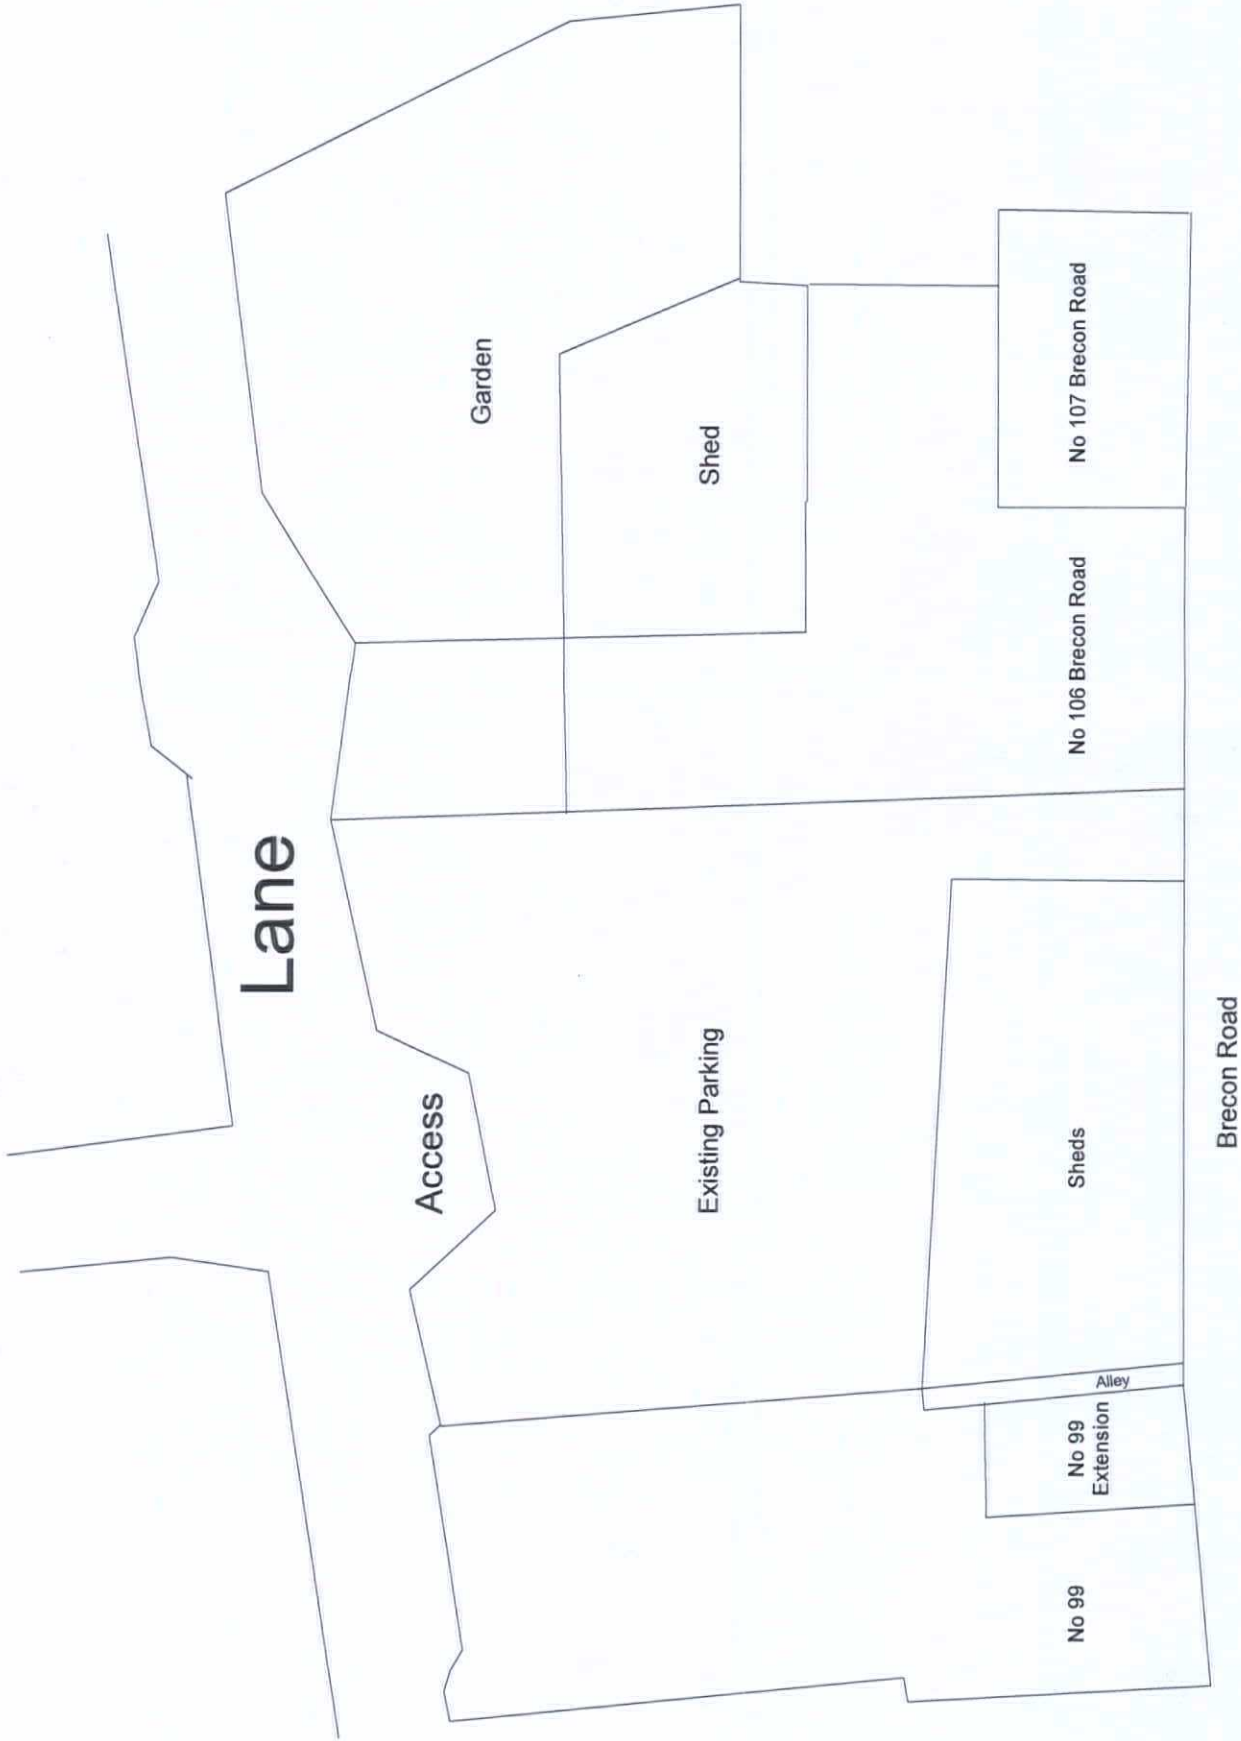

Existing Site Plan

 

INDIGO DESIGN (Part of 3dcadwales Ltd) 5 Ashlea Drive, Merthyr Tydfil, CF47 0NY, Tele 01685 385746 Mob - 07940913216 Email: enquiries@indigo-3d-design.co.uk					
This Drawing is Copyright, Dimensions to be checked on site and not scaled from this drawing		PURPOSE OF ISSUE		DRAWING NUMBER	
		Planning Approval		91028022-03	
PROJECT					
Five new Dwellings					
SHEET					
Existing Site Plans					
Brecon Road, Merthyr Tydfil					
Address					
Checked by		Drawn by		Scale (@ A3)	
JH		PH		1 : 200	
Rev No		Issue		Description	
A				Scale bar added and boundary	
B				20/11/19	