




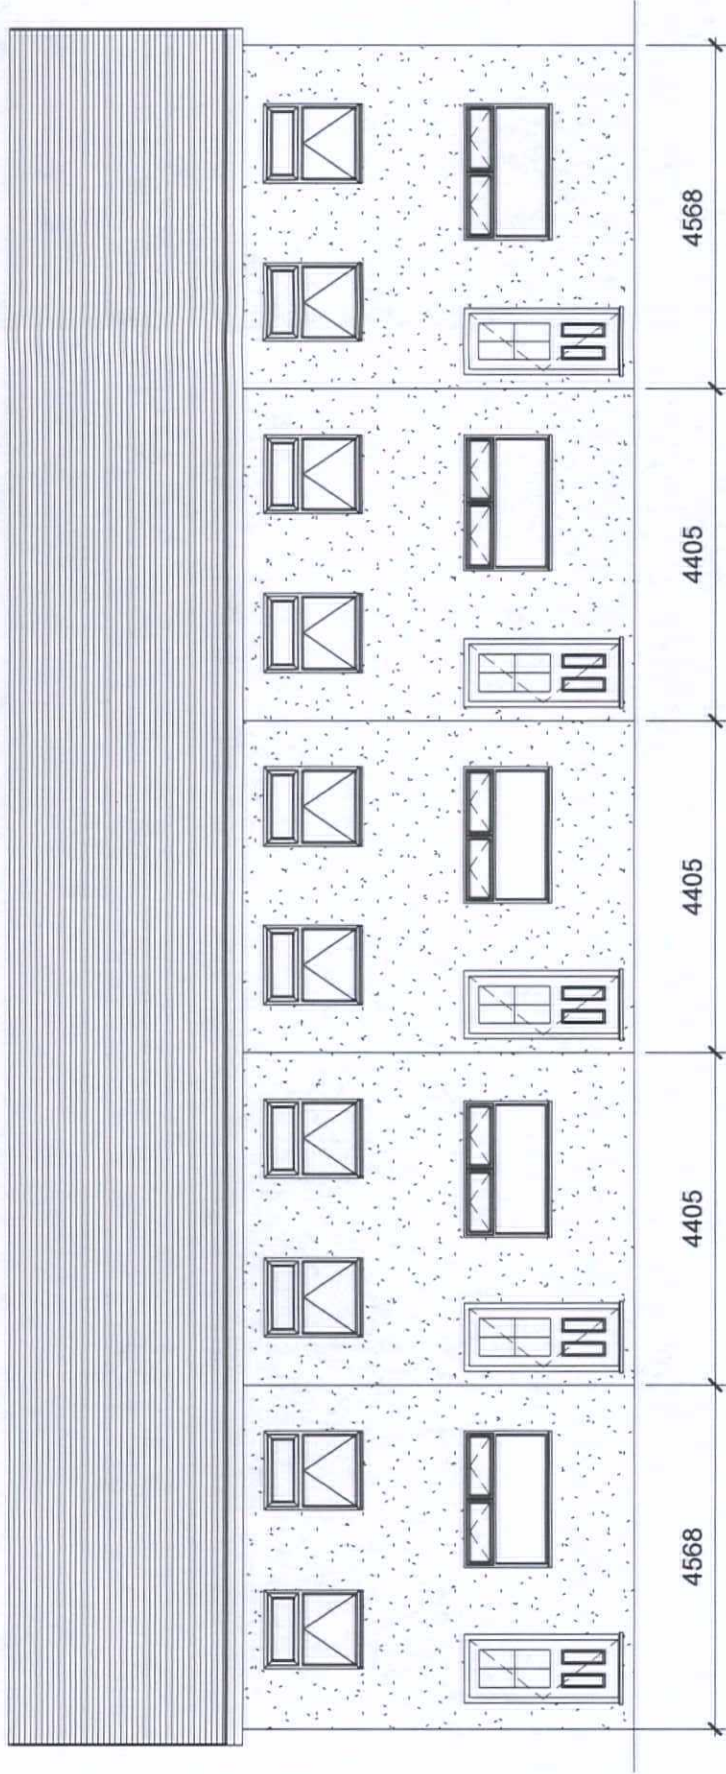

Front Elevation

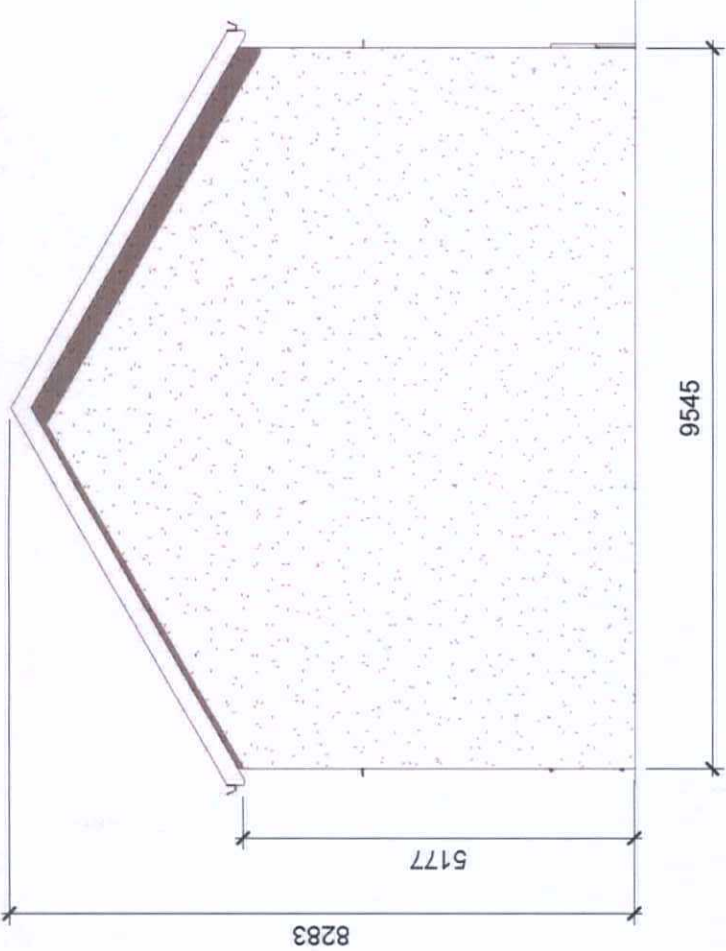

Side1 Elevation

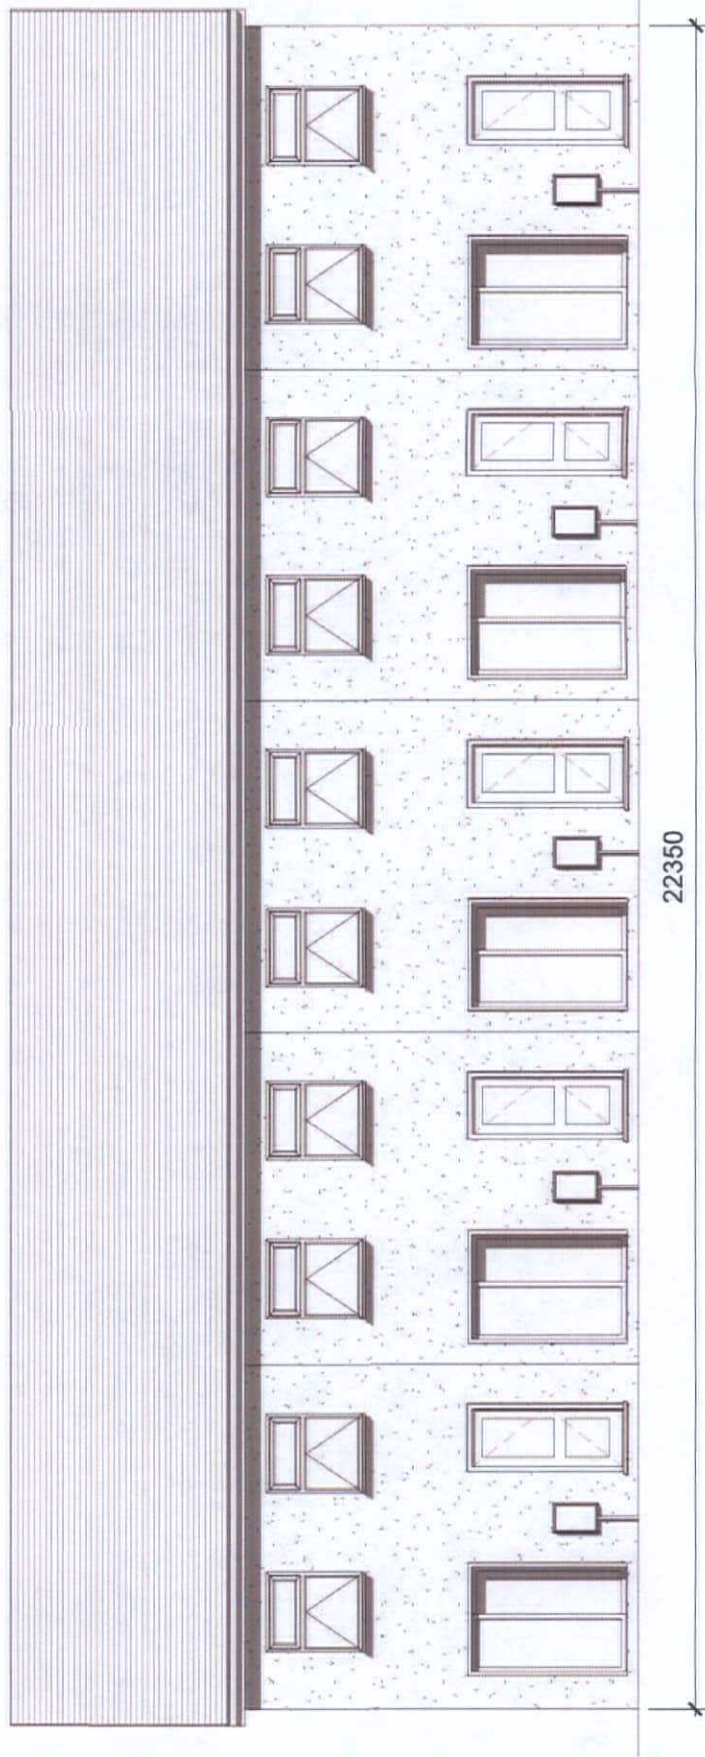


Rear Elevation



Side 2 Elevation

Proposed Element	Materials and finishes
Roof	Interlocking concrete tiles
Walls	Render
Doors	White PVCu
Windows	White PVCu
Fascias & Soffits	White PVCu
Gutters & downpipes	White PVCu
Boundary	Timber fence

 

PROJECT	SHEET
Five new Dwellings	Elevations
INDIGO DESIGN (Part of 3dcadwales Ltd) 5 Ashlea Drive, Merthyr Tydfil, CF47 0NY Tele 01685 385746 Mob - 07940813216 Email: enquiries@indigo-3d-design.co.uk	Address
Brecon Road, Merthyr Tydfil	

This Drawing is Copyright, Dimensions to be checked on site and not scaled from this drawing		Indigo 3d Design		Checked by	Drawn by	Scale (@ A3)	
PURPOSE OF ISSUE		DRAWING NUMBER		JH	PH	1 : 100	
Planning Approval		91028022-02		Rev No	Issue	Description	
				A	Scale bar added and boundary		
				B			