



EXISTING




FRONT ELEVATION
Scale 1:100

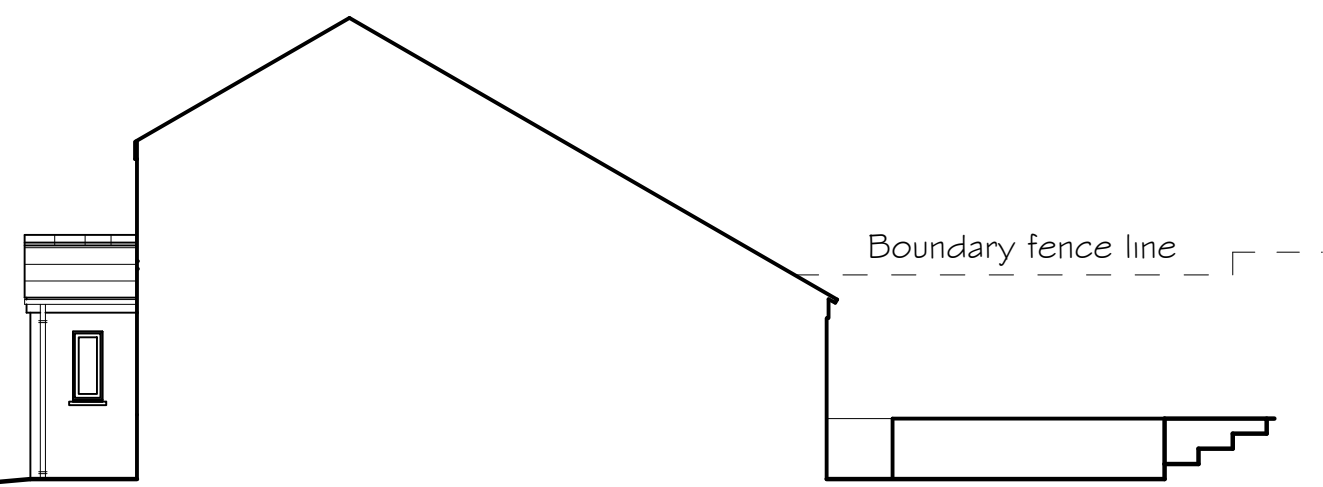


SIDE ELEVATION

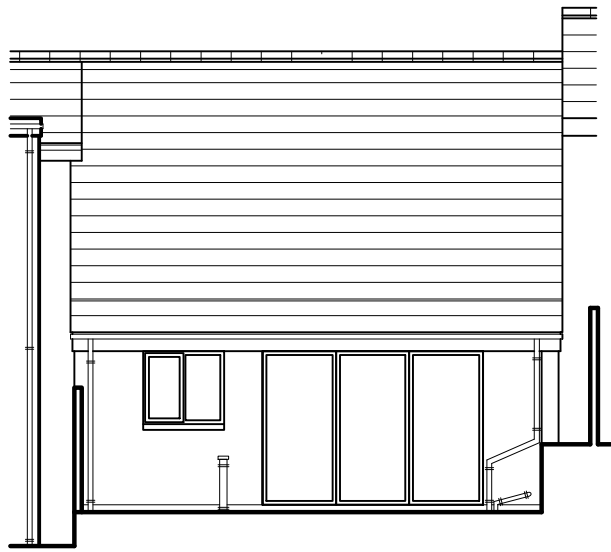


REAR ELEVATION

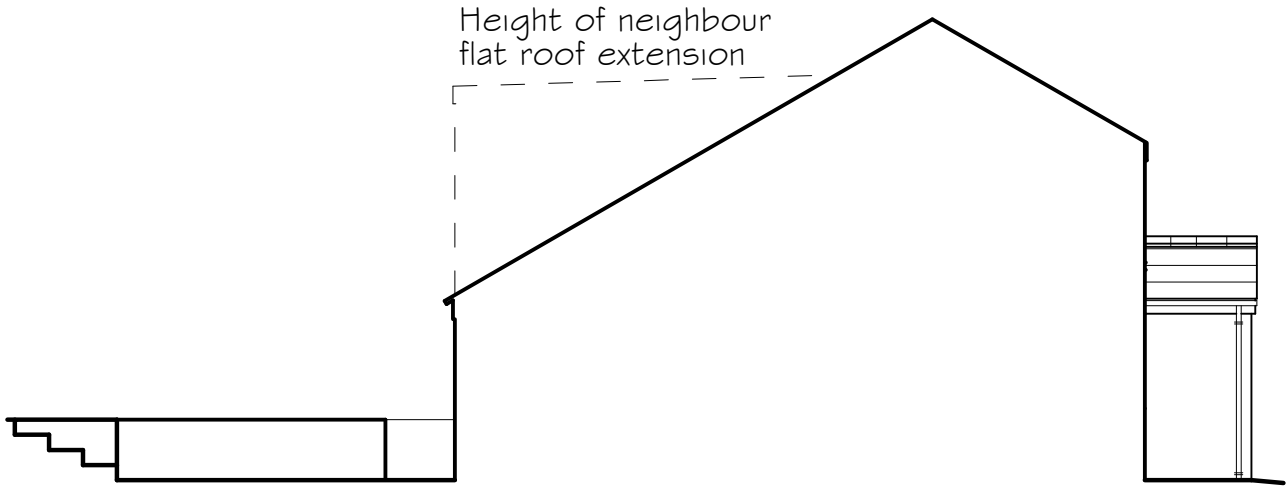

SIDE ELEVATION

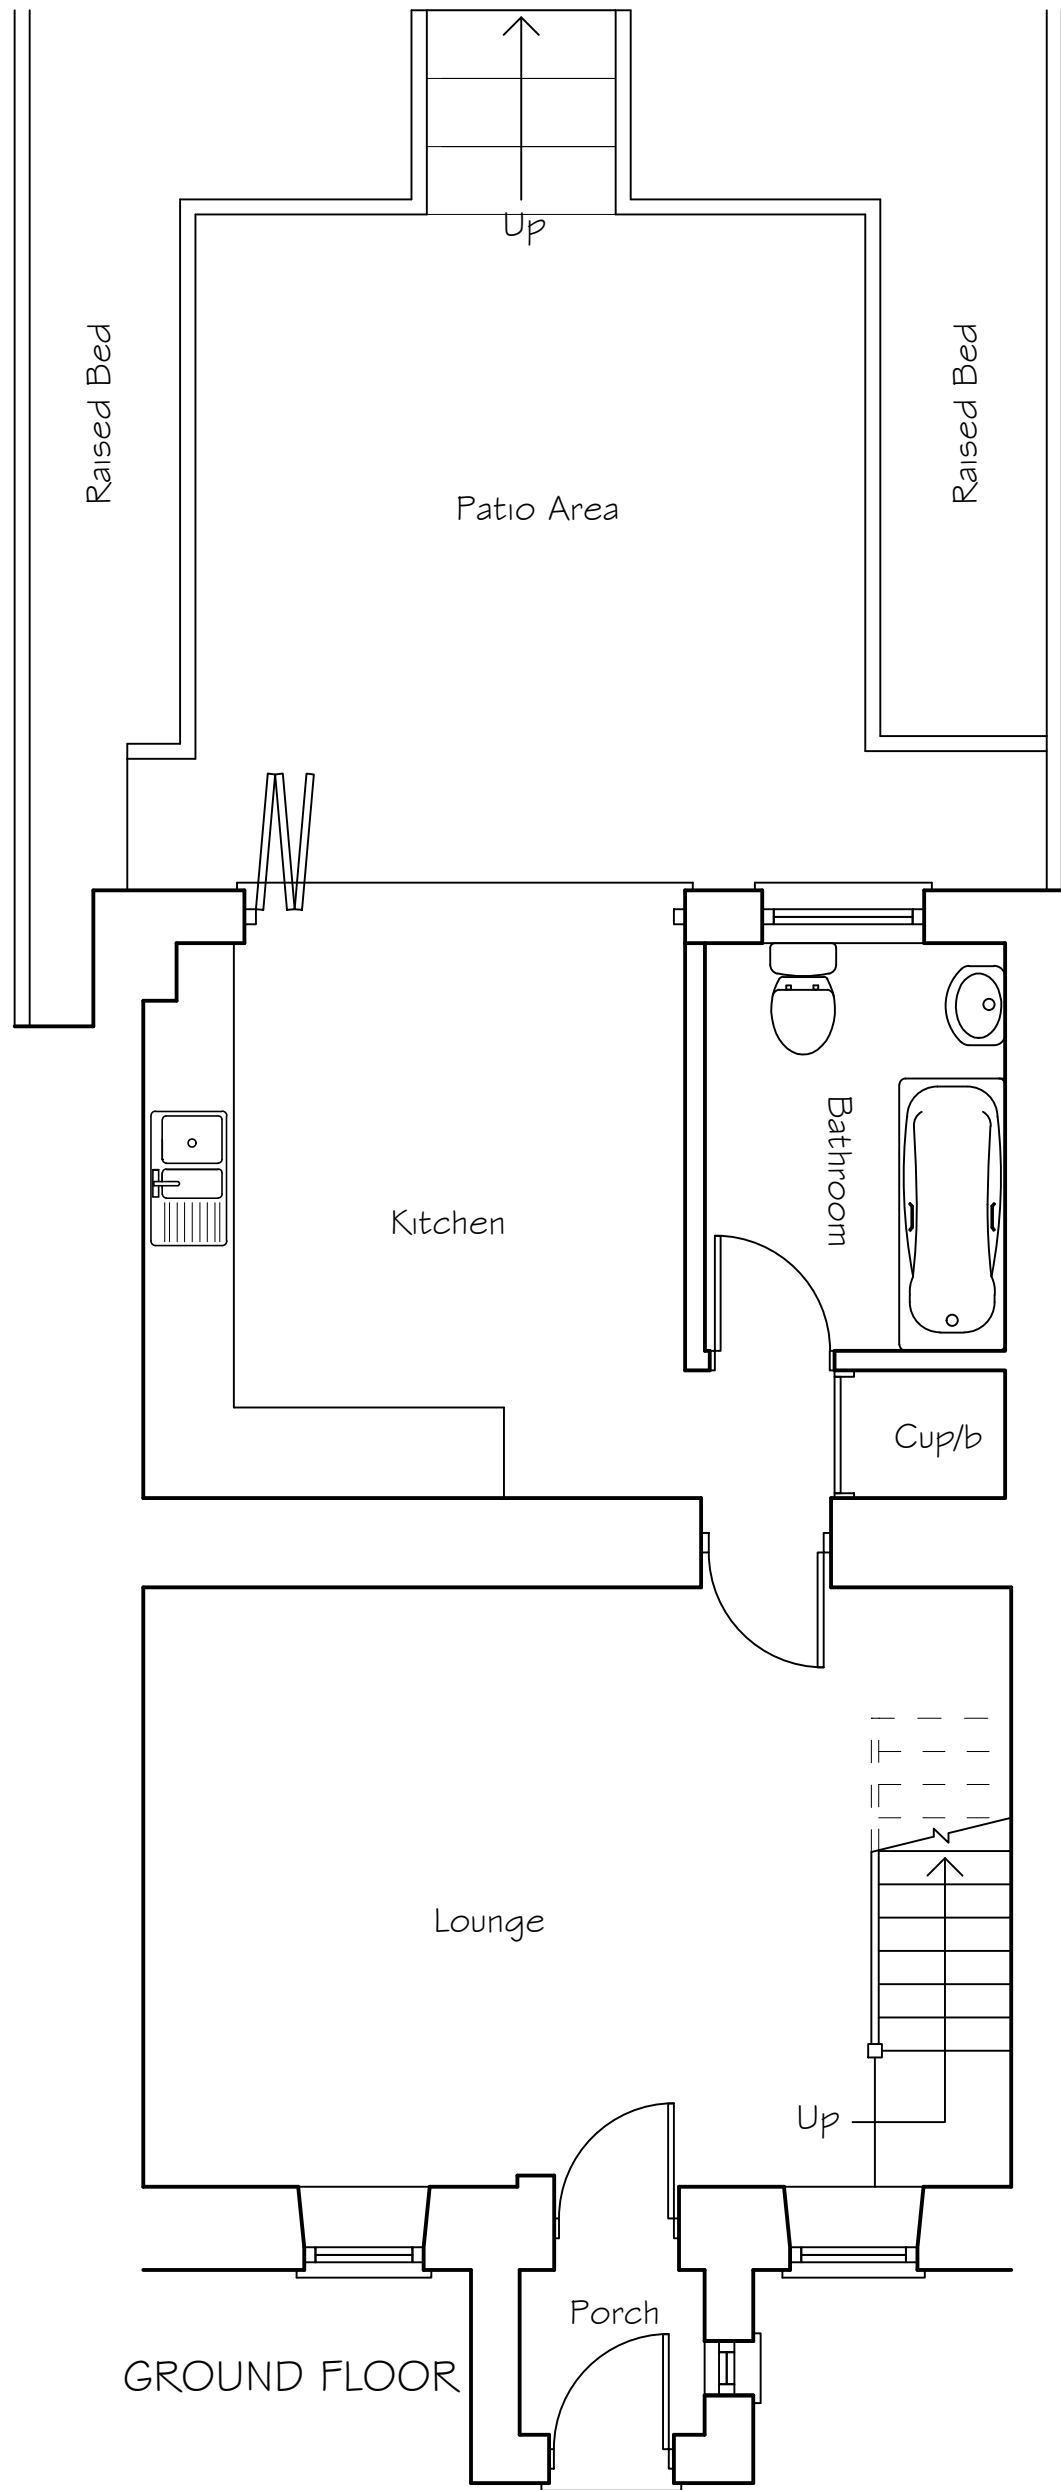

GROUND FLOOR

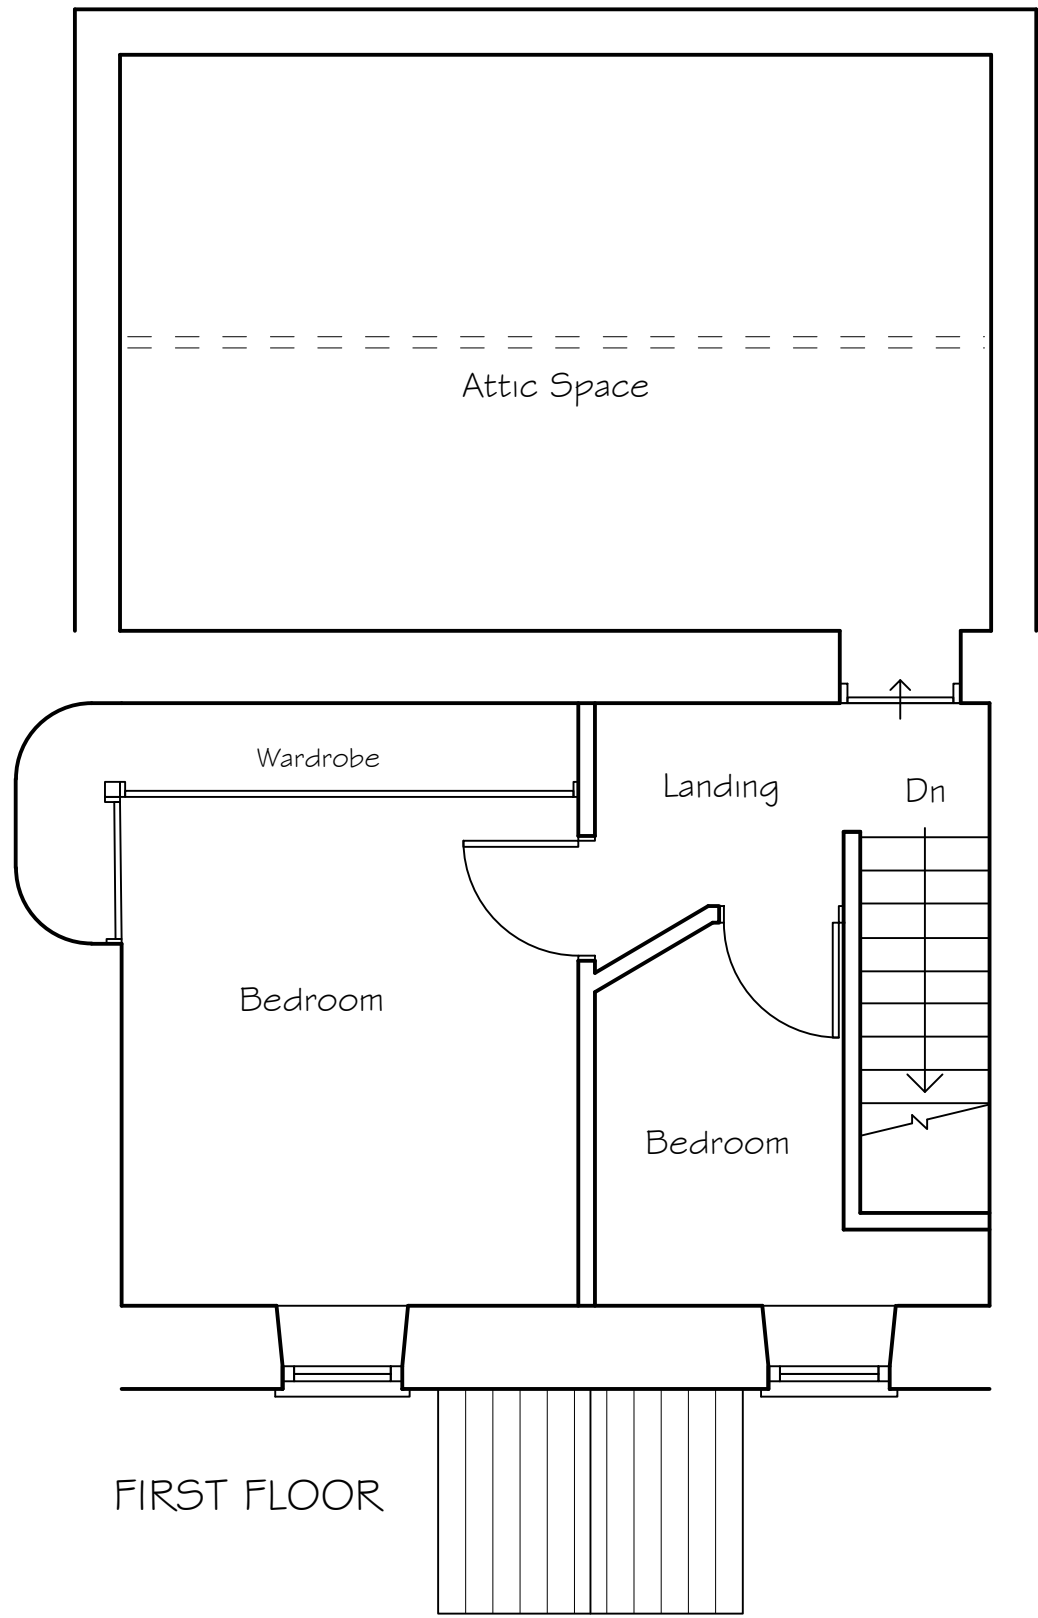


FIRST FLOOR

PROPOSED




FRONT ELEVATION
Scale 1:100

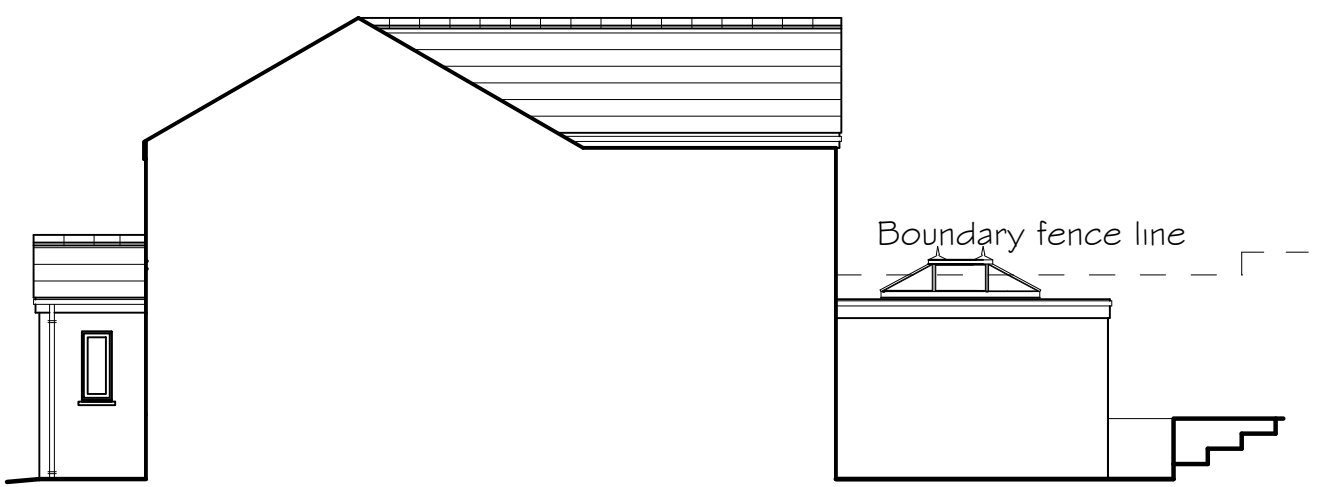


SIDE ELEVATION




REAR ELEVATION

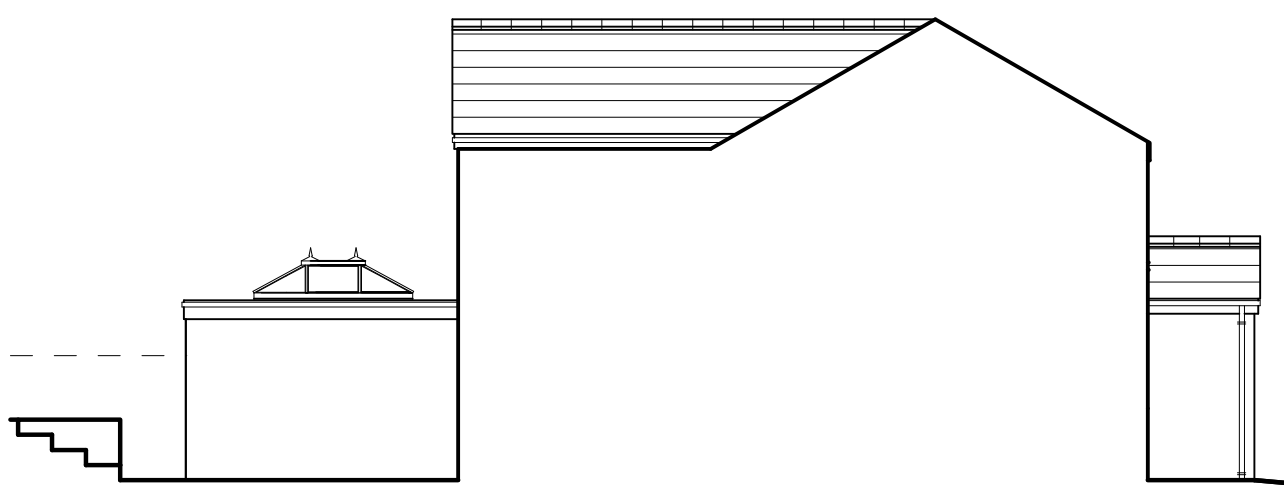

SIDE ELEVATION

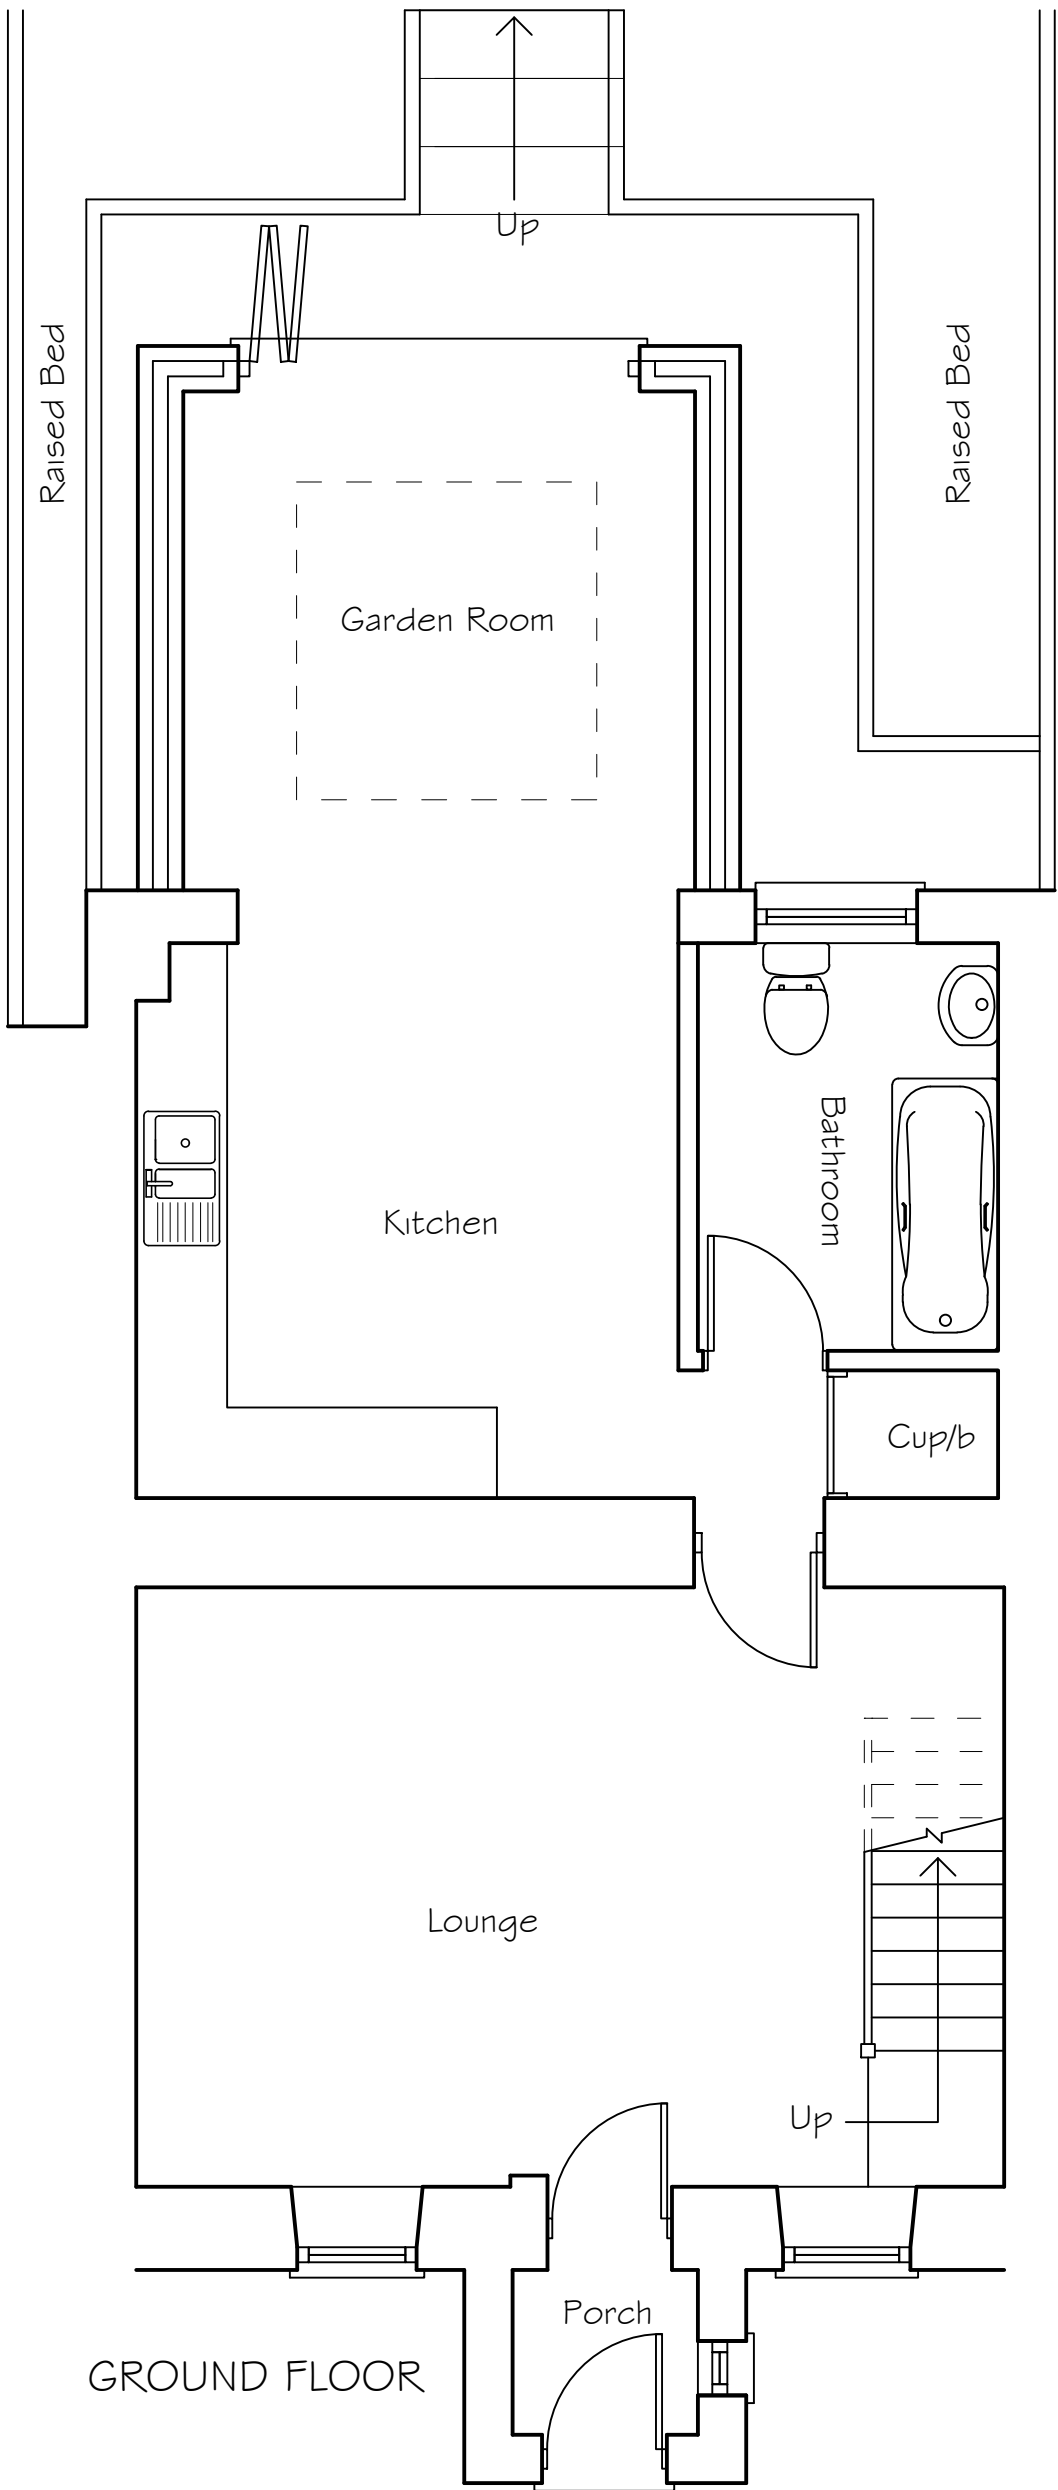

GROUND FLOOR

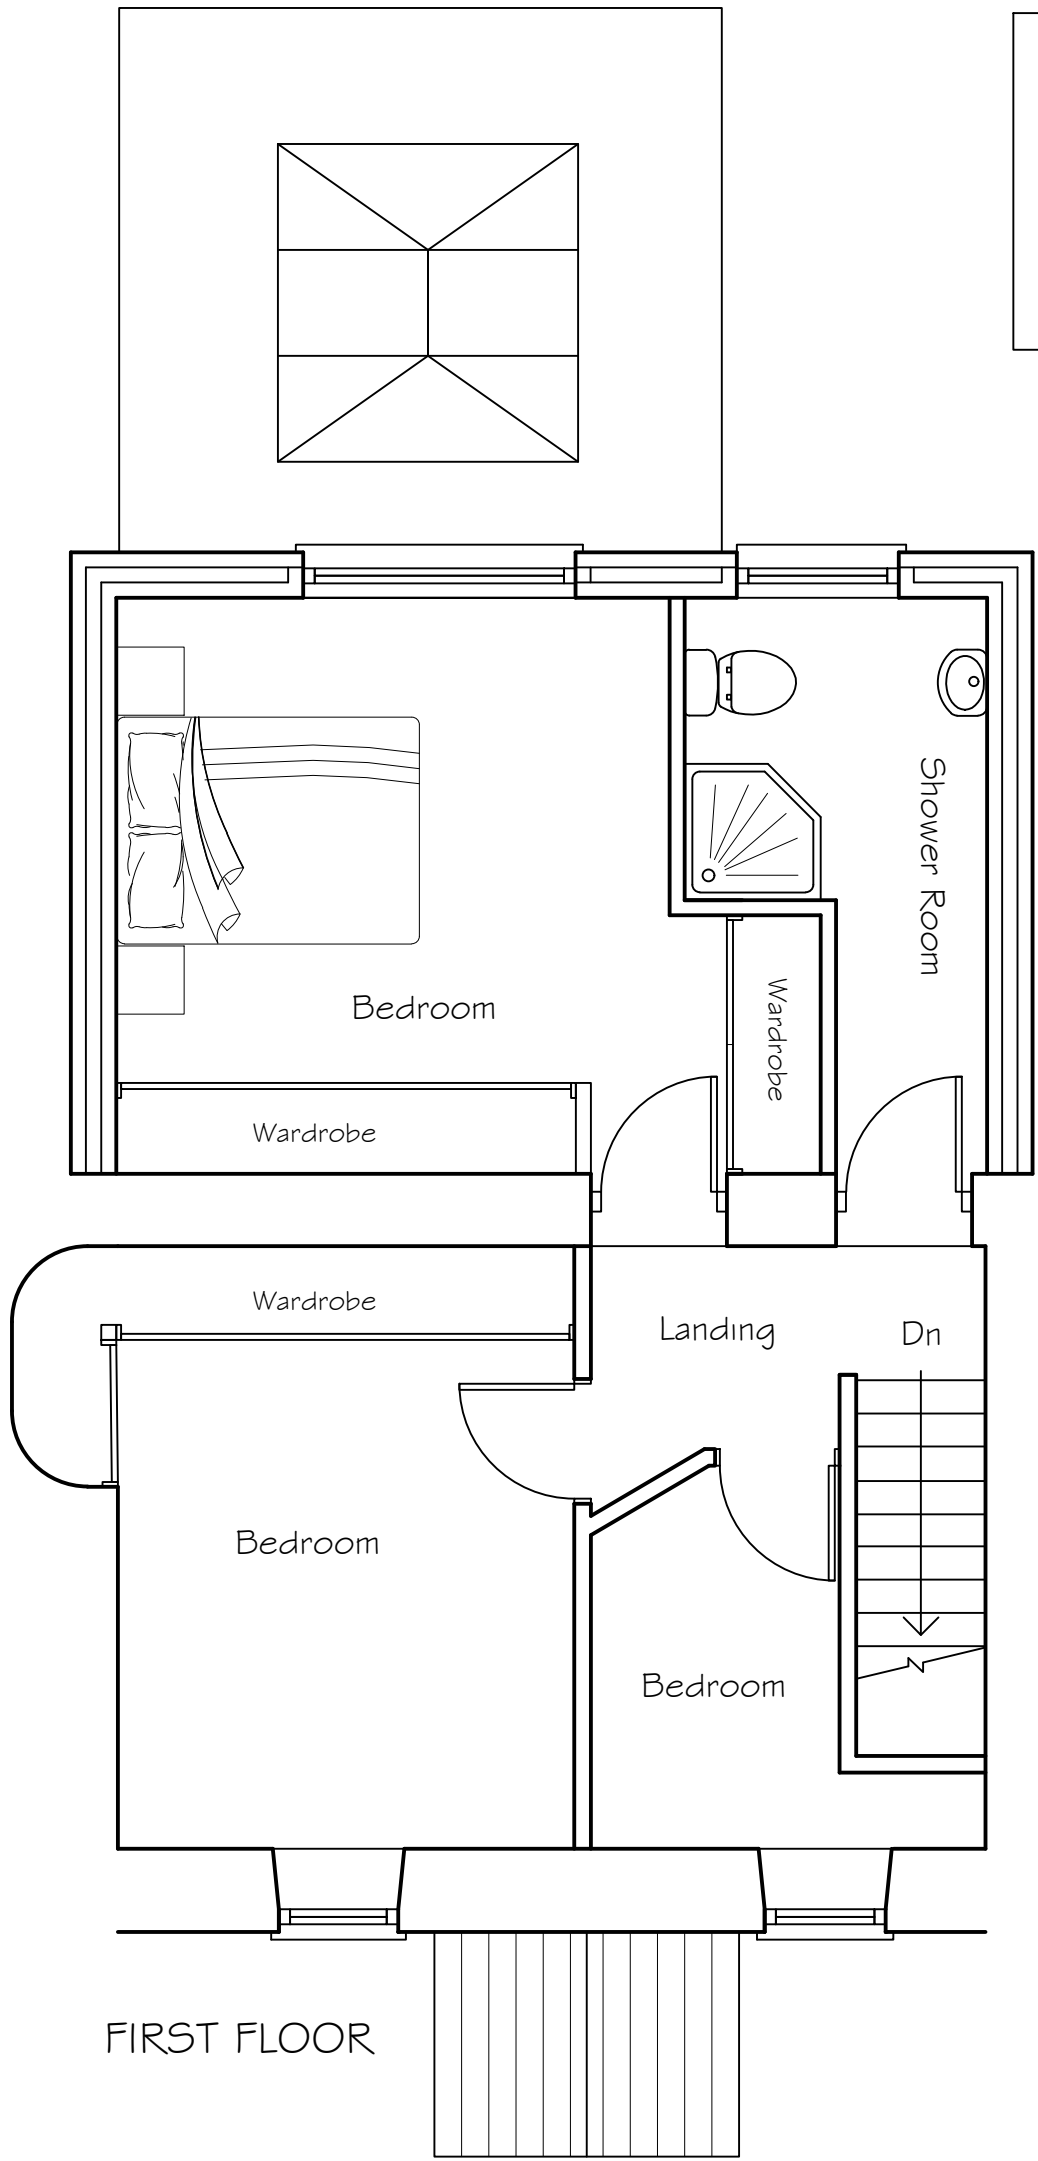

FIRST FLOOR

FINISHES	
Walls:	Smooth Render Finish to Match Existing
Roof:	Interlocking Tiles to Match Existing
Windows / Doors:	Upvc double glazed windows White to Match Existing

Note: This drawing is copyright ©

Monarch
Architectural Services Ltd

Revision:

project
Proposed First Floor Rear Extension and Single Storey Rear Garden Room Extension at
93 Heolgering Merthyr Tydfil
CF48 1SB
Client
Miss A. Cummings

Title
Existing and Proposed Plans and Elevations

Date: May 2023

Scale: 1: 50, 1: 100

Drawn: W. S.

Drawing No.
23 / 05 / 01

Rev.