



U/S ROOF DECK 11.96

THIRD FLOOR LEVEL 9.129

SECOND FLOOR LEVEL 6.081


NEW SHOP FRONT SIGNAGE

GROUND FLOOR LEVEL 0.00

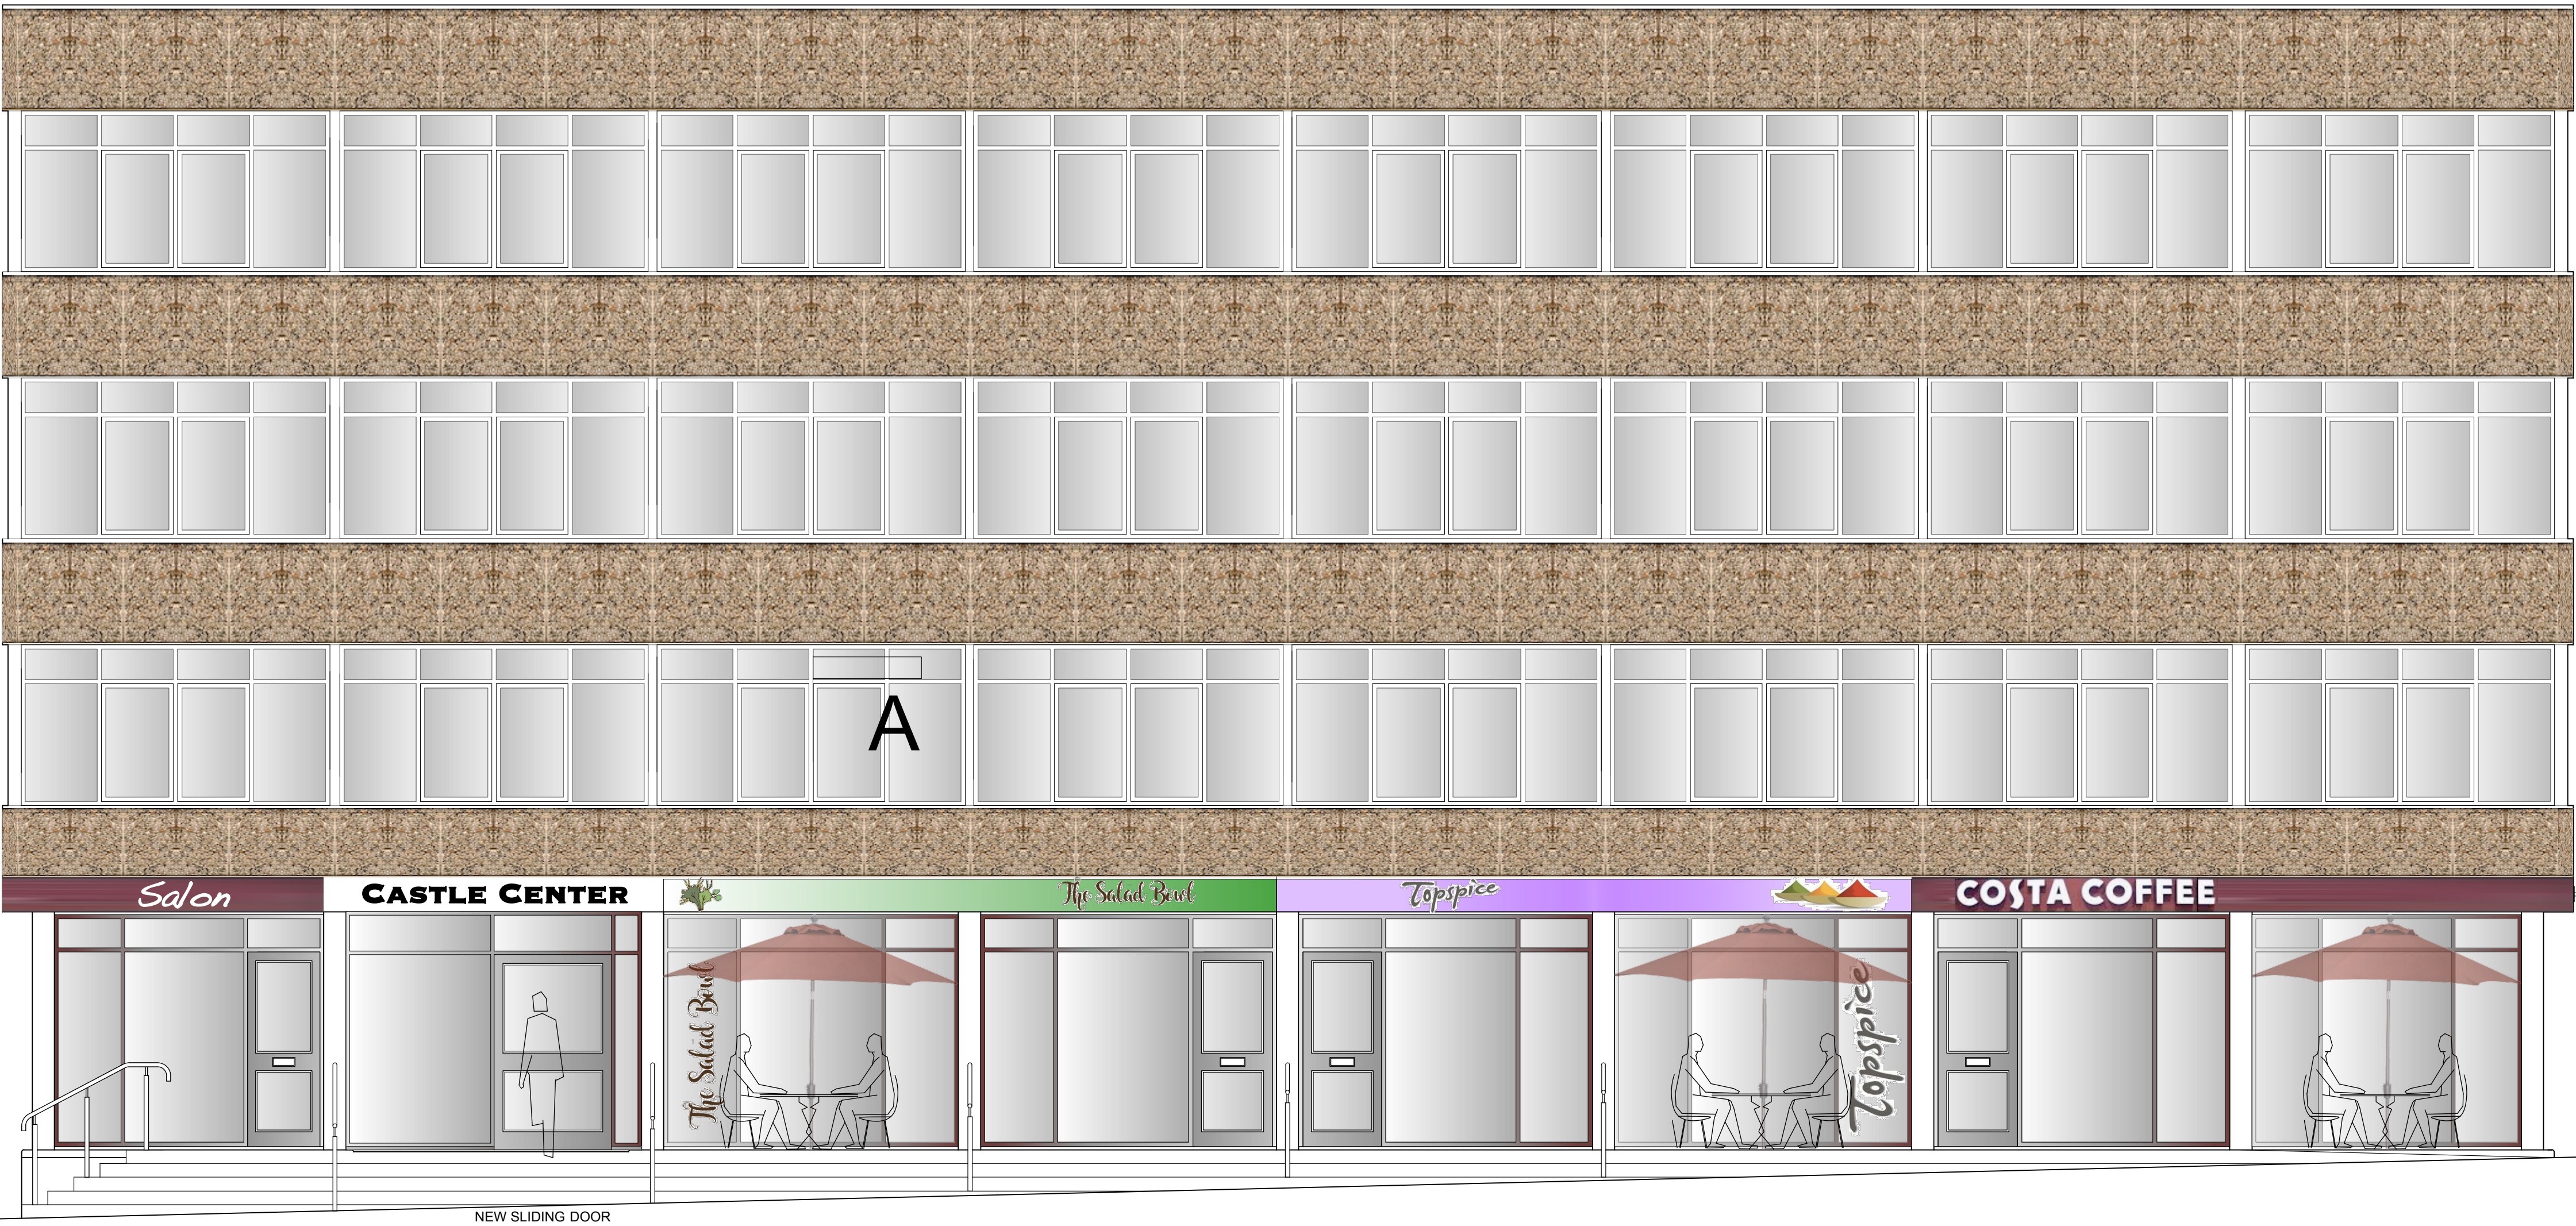 

SOUTH-EAST ELEVATION TO CASTLE STREET - HANDRAILS & TERRACE SEATING SHOWN
SCALE 1:50

A

 


U/S ROOF DECK 11.96

THIRD FLOOR LEVEL 9.129



SECOND FLOOR LEVEL 6.081

NEW SHOP FRONT SIGNAGE

GROUND FLOOR LEVEL 0.00

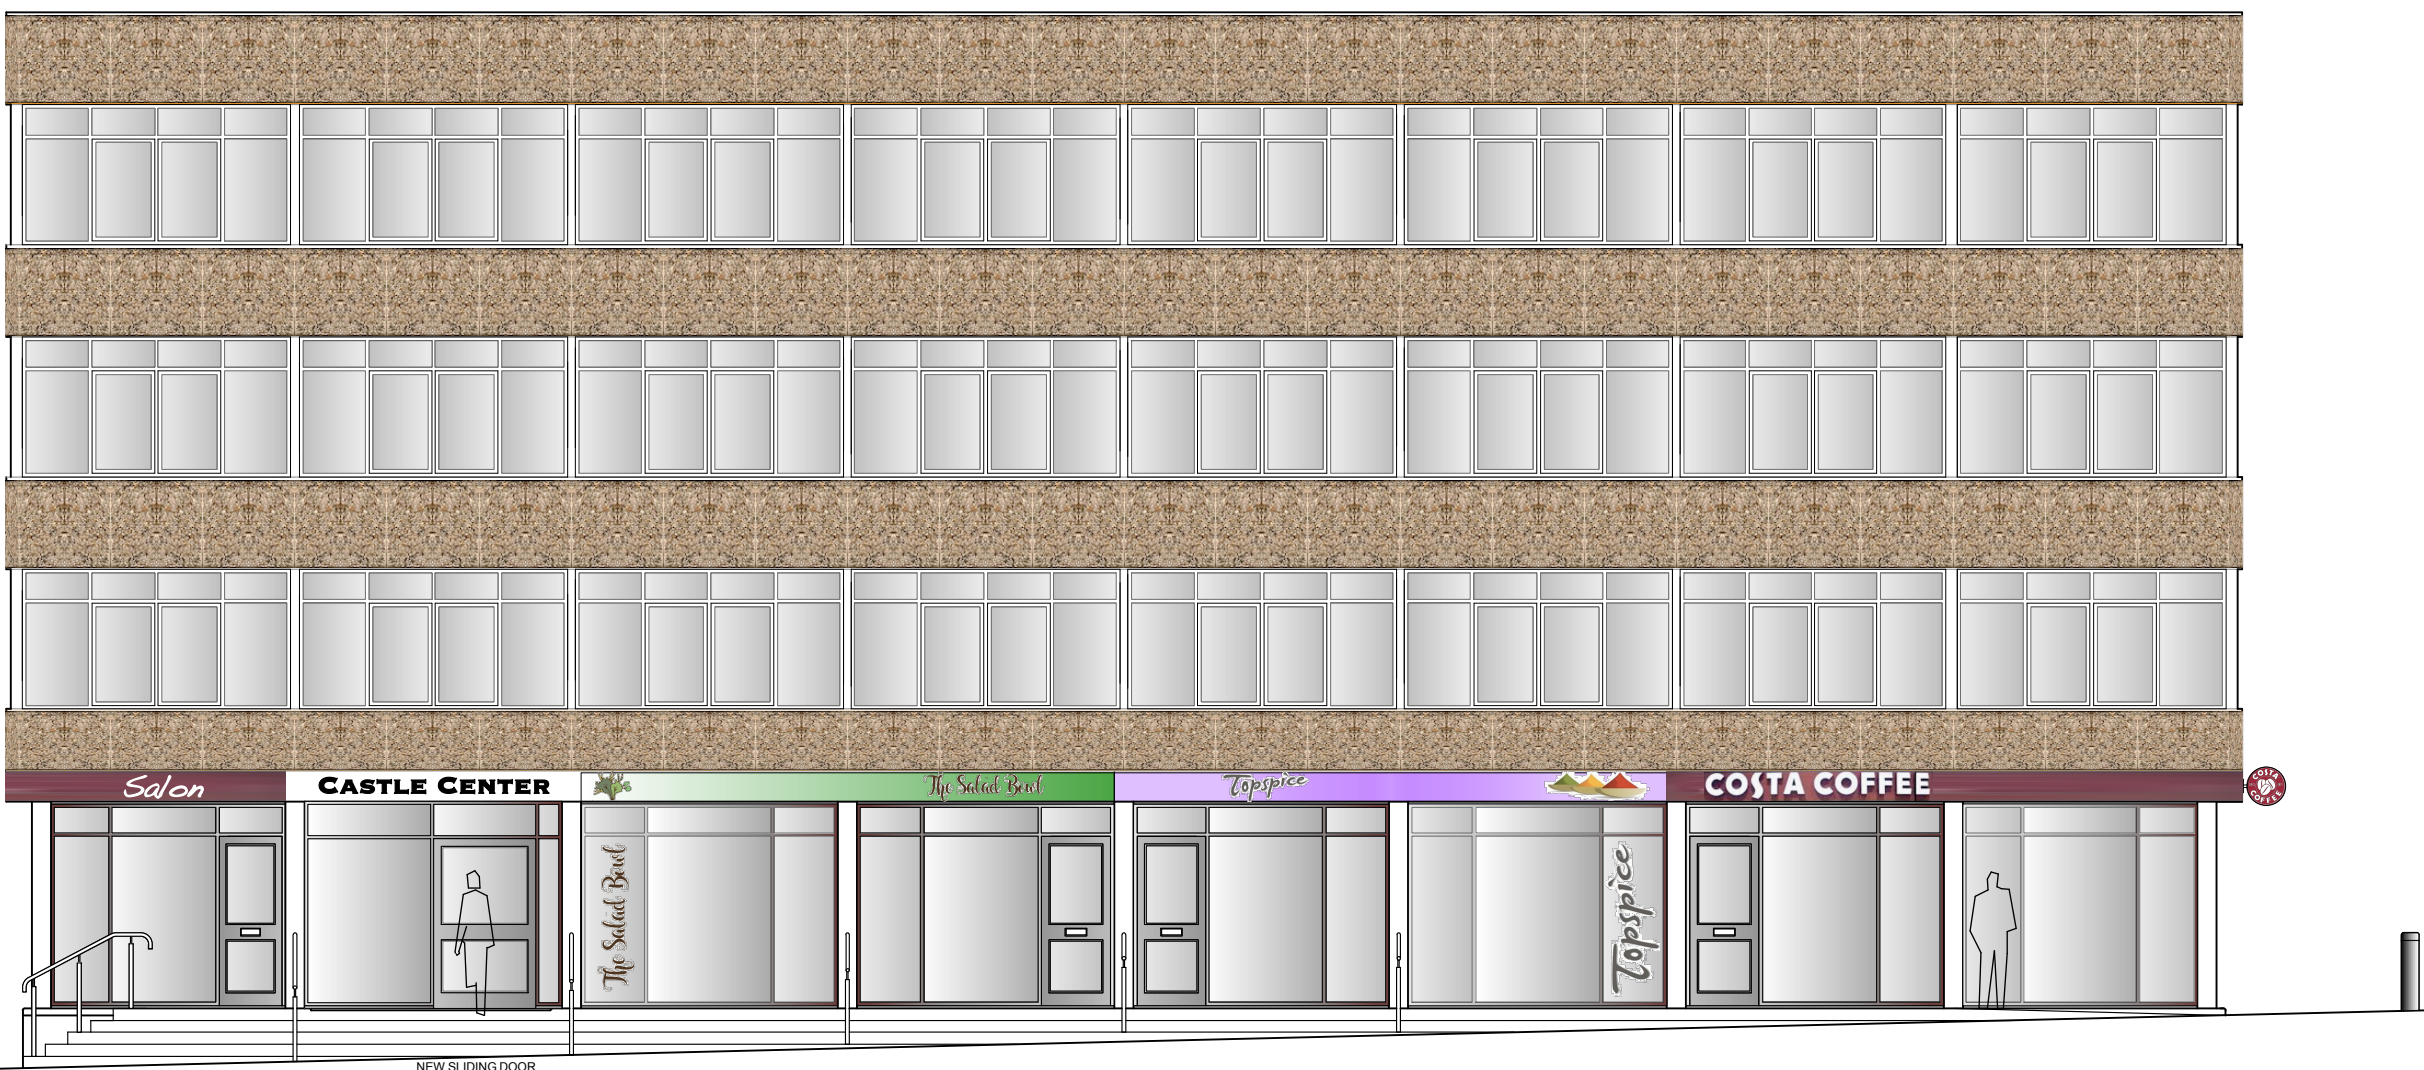

SOUTH-EAST ELEVATION TO CASTLE STREET
SCALE 1:100

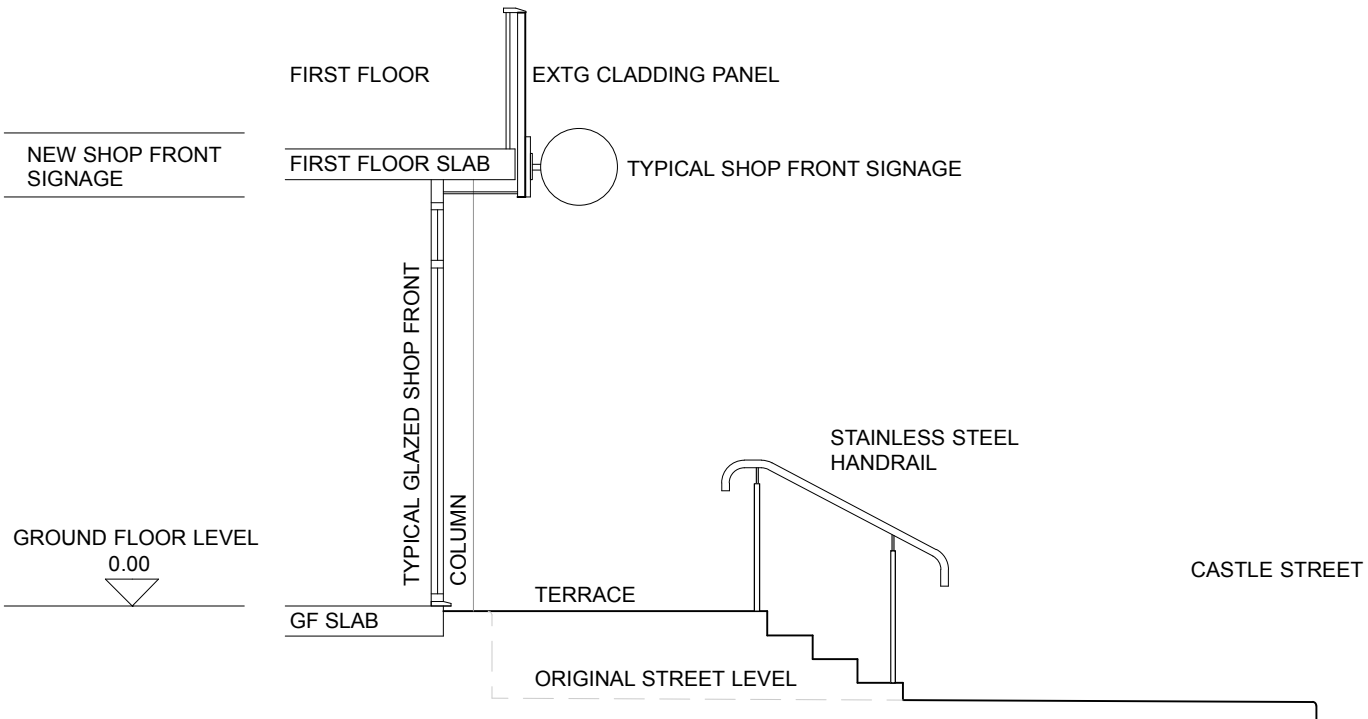 

TYPICAL SHOP FRONT SECTION 'A-A'
SCALE 1:50

DRAWING STATUS
PLANNING ISSUE

This drawing, the works and concepts depicted are the copyright of ADJ Architects and may not be reproduced or made use of, either directly or indirectly, without express written consent.
Do not scale off this drawing.
All heights, levels, sizes and dimensions to be checked on site before any work is put to hand.

ADJ
Architects
Hopslade, Eastham, Liverpool, Merseyside
andy@adjarchitects.co.uk phone: 077 969 32398

Client
Waxport Ltd

Project
GOVERNMENT BUILDING, CASTLE STREET, MERTHYR TYDFIL

Drawing Title
**PROPOSED : SOUTH ELEVATION
TERRACE TYPICAL SHOP FRONTS &
HAND RAILS**

CAD Ref
9055

Date
Aug 20

Project No.
9055

Drawn
ADJ

Scale
1:100 & 1:50 @ A1

Drawing No.
11

Revision
C