


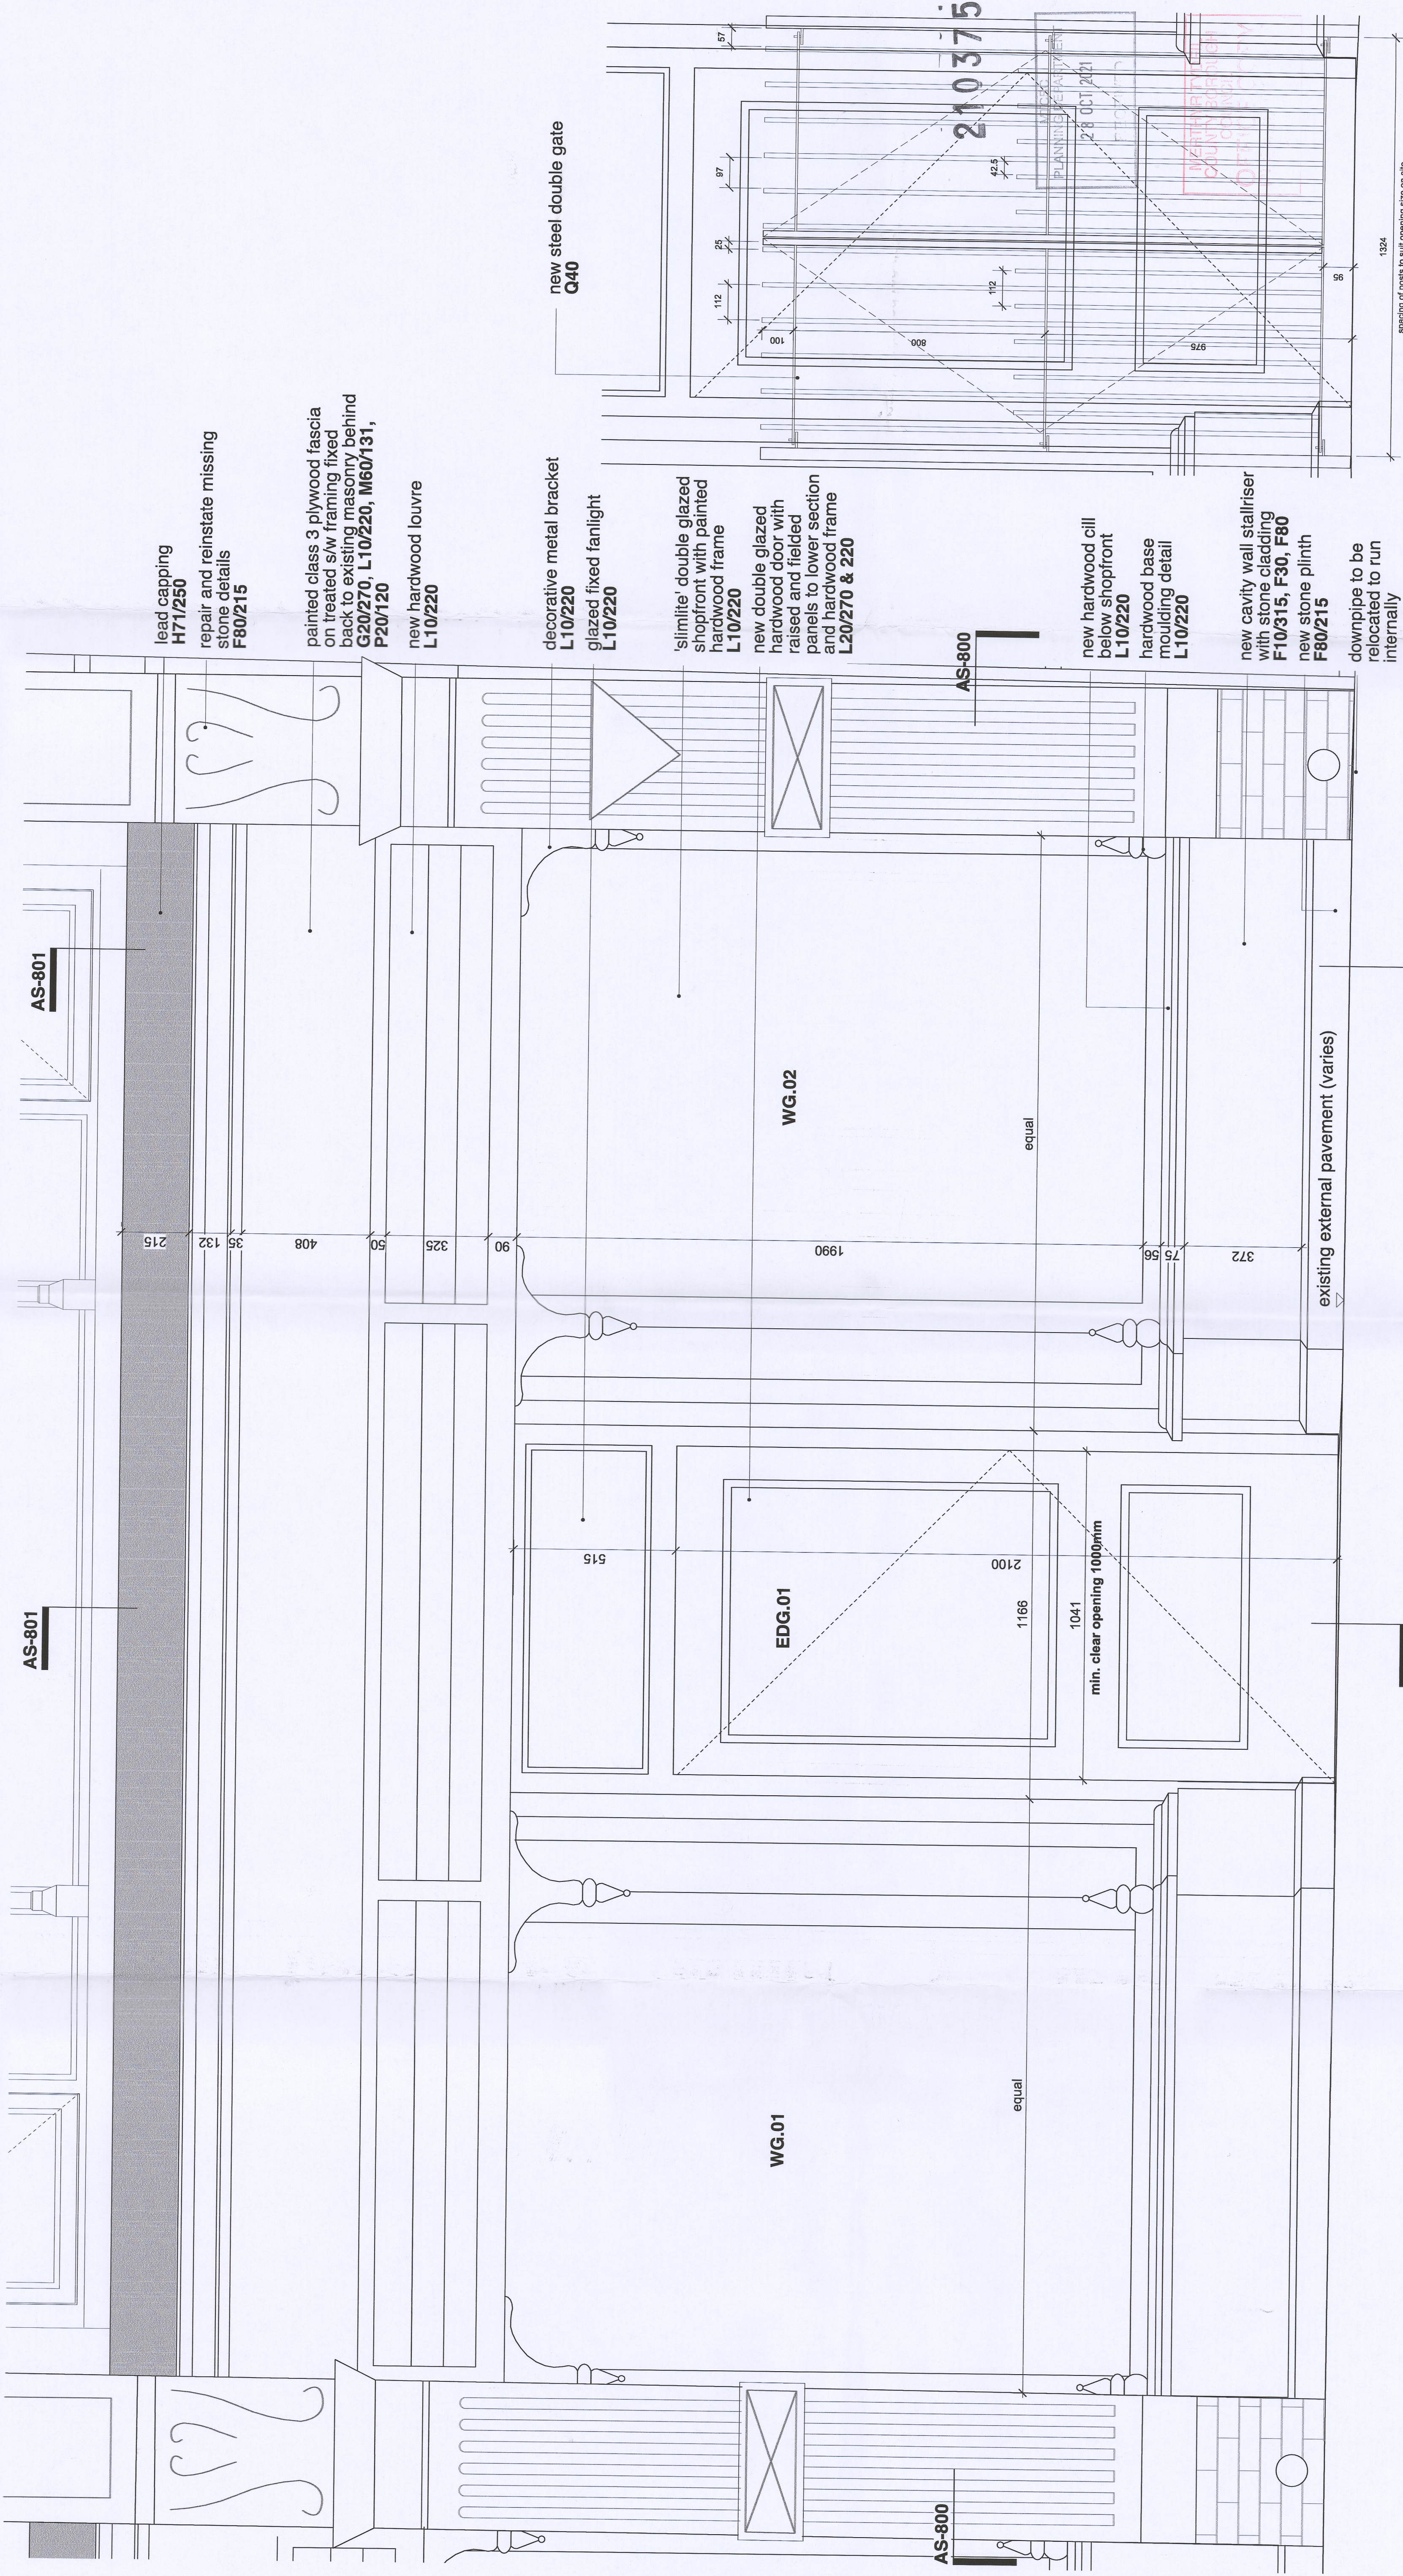

01 new timber shopfront elevation detail

02 metal gate elevation detail

CONSTRUCTION

Rev	Date	Dwn	Chkd	Description
/	14.09.20	FS	CF	Drawing created.
A	26.01.21	AK	CF	Door dimensions amended.
B	24.09.21	AK	CF	Dimensions added to gate design intent elevation.

SUBMISSIONS / SITE DIMENSIONS

1. Contractor to take site dimensions.

2. Submit fabrication drawings to CA, for comment, **10 working days** in advance of fabrication. **Only proceed once FMA Status 'A' or 'B' awarded.** Drawings to include detailed profiles.

6 King Street Bristol BS1 4EQ
T 0117 929 9293 E info@fm-architects.co.uk
F 0117 929 9295 W fm-architects.co.uk

North

0 800mm

- All drawings are copyright
- Report all discrepancies to project administrator
- Do not scale drawing for construction purposes
- All dimensions to be checked on site

ferguson mann architects

Job Title	Drawing Title
Merthyr Tydfil THI	2 Morlais Buildings
Client	Merthyr Tydfil County Borough Council
Scale	Shopfront Elevation Details
1:10 @A1	Job No 10647-08
Date 14.09.20	Drawing No AS-802
Dwn FS	Rev B
Chkd CF	