




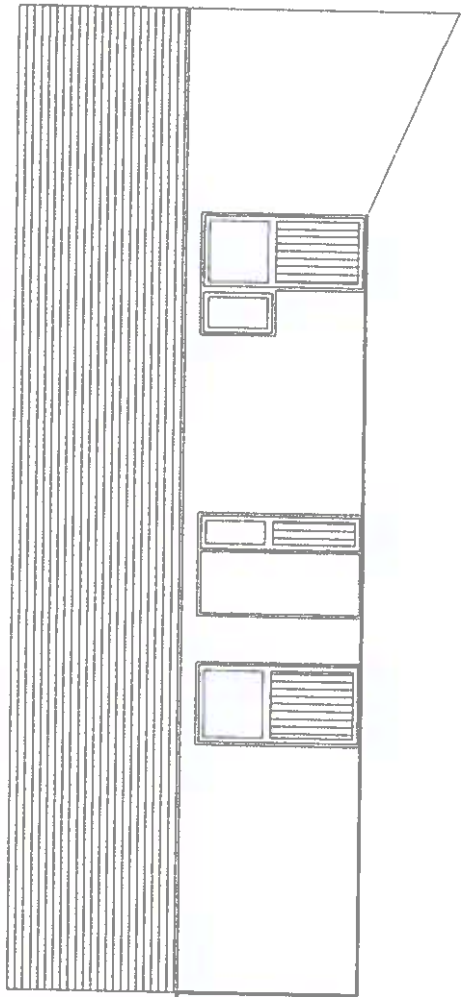

Proposed side elevation

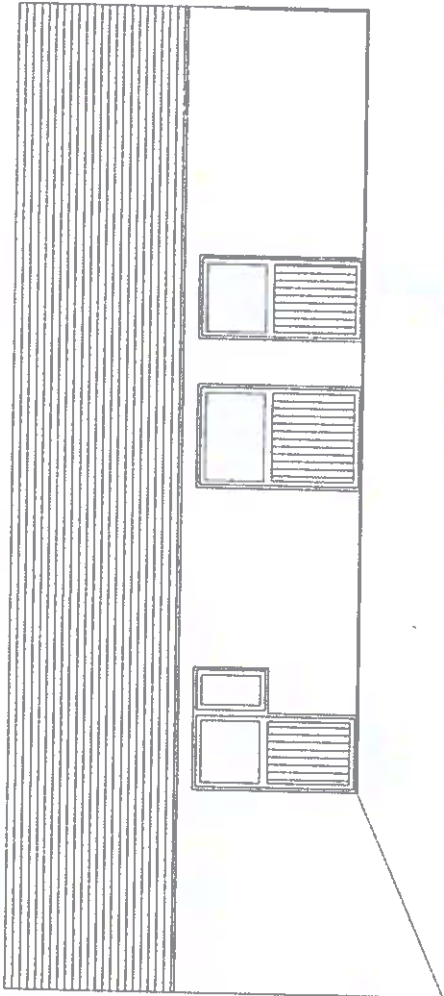


Proposed side elevation

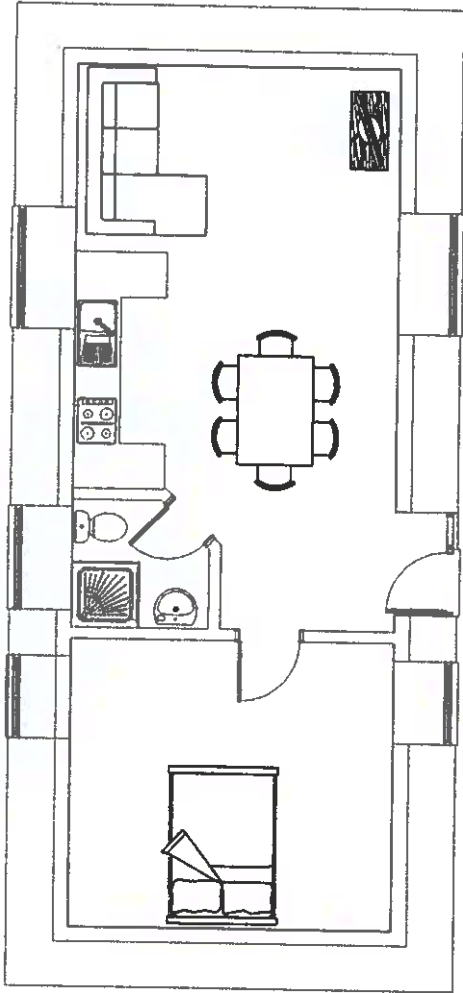


Proposed plan on barn



Proposed rear elevation
from top field

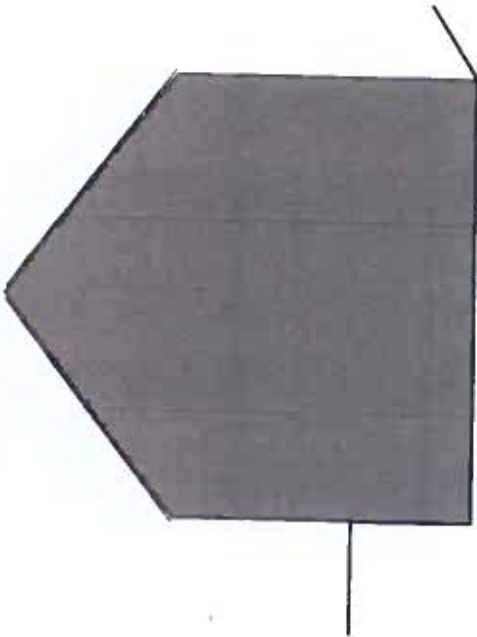

Proposed front elevation

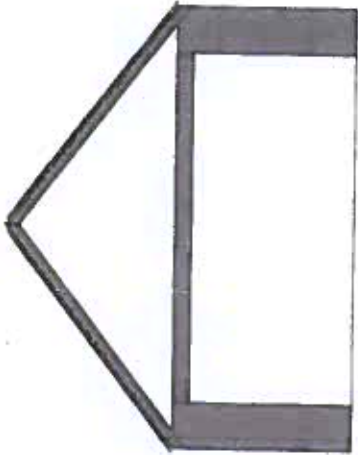

Proposed
Typical section

PLANNING DEPARTMENT
14 OCT 2020
RECEIVED

UNIVERSITY OF
GLoucester
OFFICE COPY
PLEASE DO NOT
REMOVE

NATUROL BUILDING DESIGN		PROJECT MANAGEMENT		7 Fulmar Close, Llanwruck Pewarth, Vale of Glamorgan, CF84 9FE Surveyor: 07972 333745		Proposed Barn conversion@ Bryn Rhedyn farm Bedlinog CF466UT		Client: Mr. D. Matthews Tyr y wen farm Bedlinog CF46 6UF		Drawing Number Planning Scale 1:100 Date Oct 20 Job No. 69 Drawing No. 006 Rev	
Rev	Date	By	Checked								