




200242

MTCEC
PLANNING DEPARTMENT
14 OCT 2020
RECEIVED

Existing barn at
Bryn Rhedyn farm

new retaining wall

Proposed ground floor plan

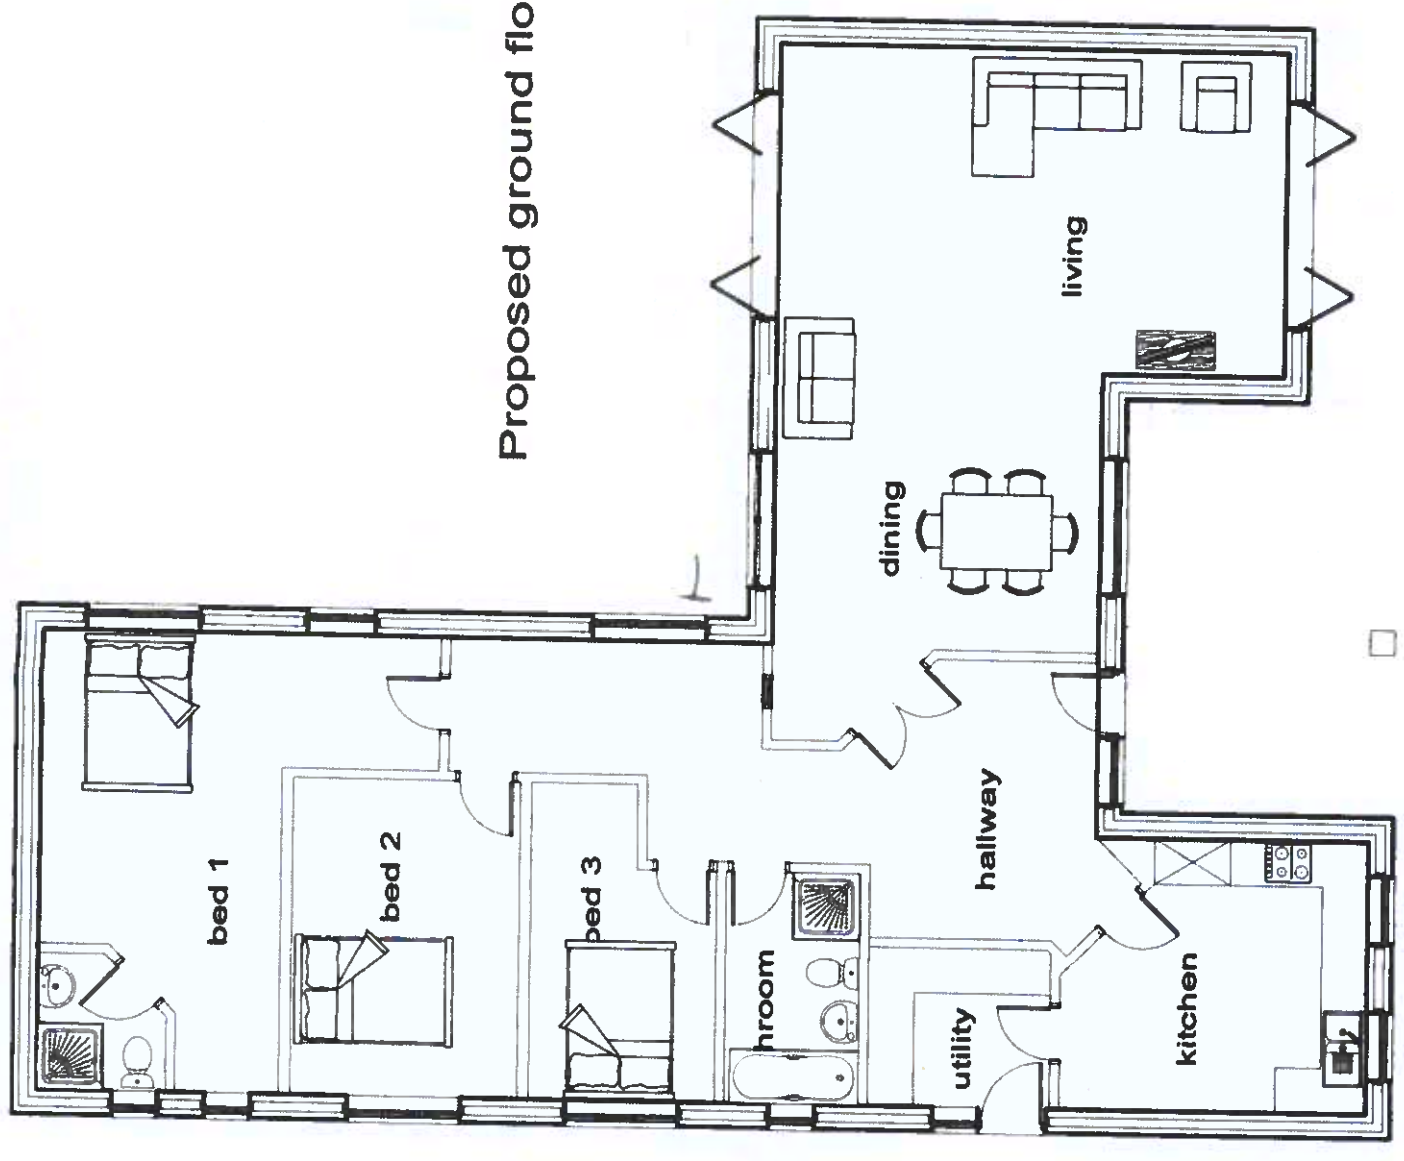

1:100
OFFICE COPY
FILED
RECEIVED

Rev	Date	By	Description
PROJECT MANAGEMENT			
NATUROL			
7 Ffinner Close, Llanvick Pwllheli, Gwynedd, LL55 2FE Surveyor: 07972 338745			
Proposed new dwelling & commercial boarding kennel at Bryn Rhedyn Farm, Bedlinog CF46 6UT			
Client: Mr. D. Matthews Tyr y wen farm Bedlinog CF46 6UT			
Drawing Status Planning Permission			
Scale 1:100		Date Oct 20	
Job No 69		Drawing No 003	