




200242

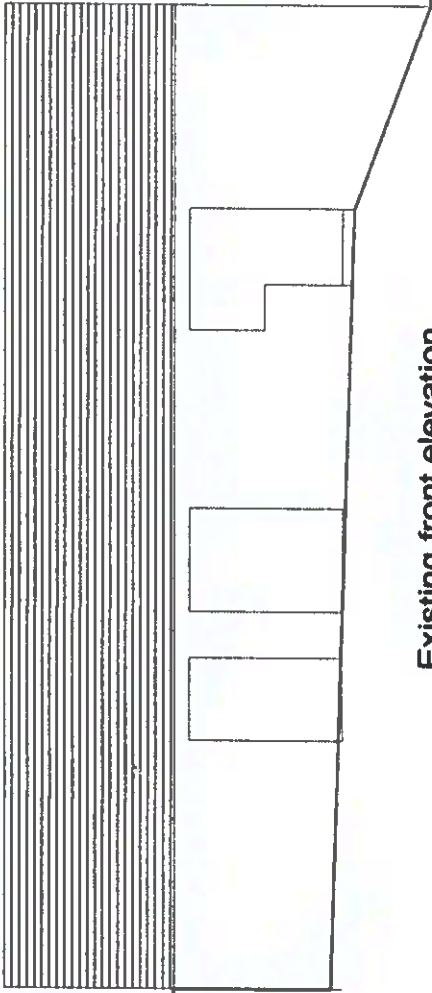


Existing front elevation

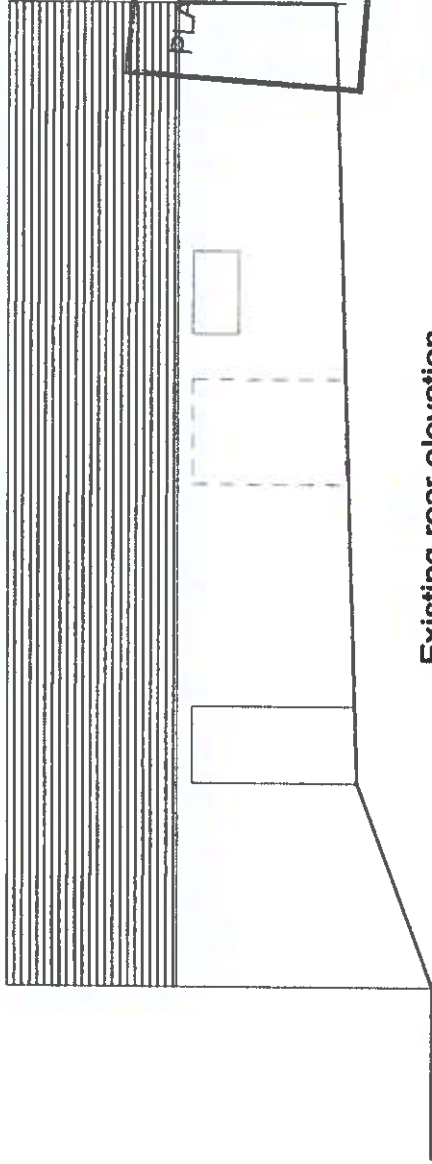

Existing rear elevation

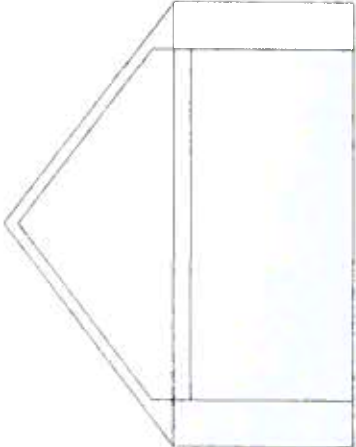


typical section

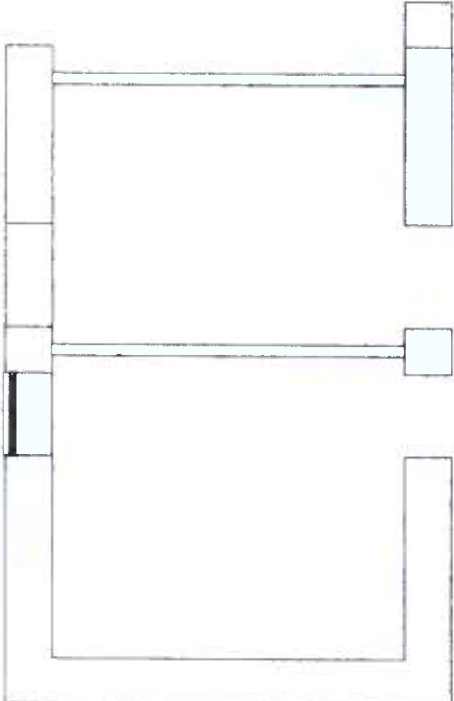

Existing plan on barn



Elevation from top field

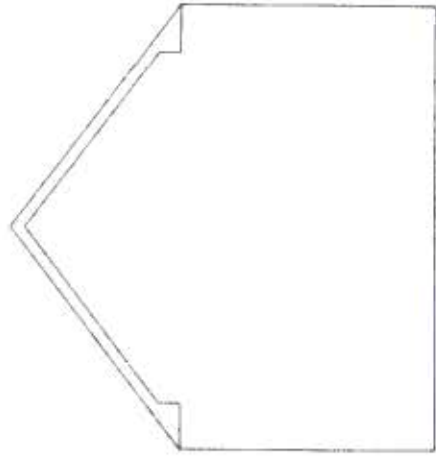

Side elevation

14 OCT 2020
RECEIVED
PLANNING DEPARTMENT

MR. D. MATTHEWS
TYR Y WEN FARM
BEDLINOG
CF46 6UF

NATUROL BUILDING DESIGN		PROJECT MANAGEMENT		7 Fulmer Close, Llanymorog, CF84 5FE Penarth, Vale of Glamorgan, CF84 5FE Surveyor: 07972 338745		Proposed Barn conversion @ Bryn Rhedyn farm Bedlinog CF46 6UT		Mr. D Matthews Tyr y wen Farm Bedlinog CF46 6UF		Drawing Status Planning Scale 1:100 Date 14 OCT 20 Job No. 069 Drawing No. 005	
Rev	Date	By	Description								