



PLANNING DEPARTMENT
14 OCT 2020
RECEIVED


Reconstituted welsh slate roof.
black finished upvc fascia and rainwater goods
white smooth render finish to walls.
anthracite grey upvc windows and doors

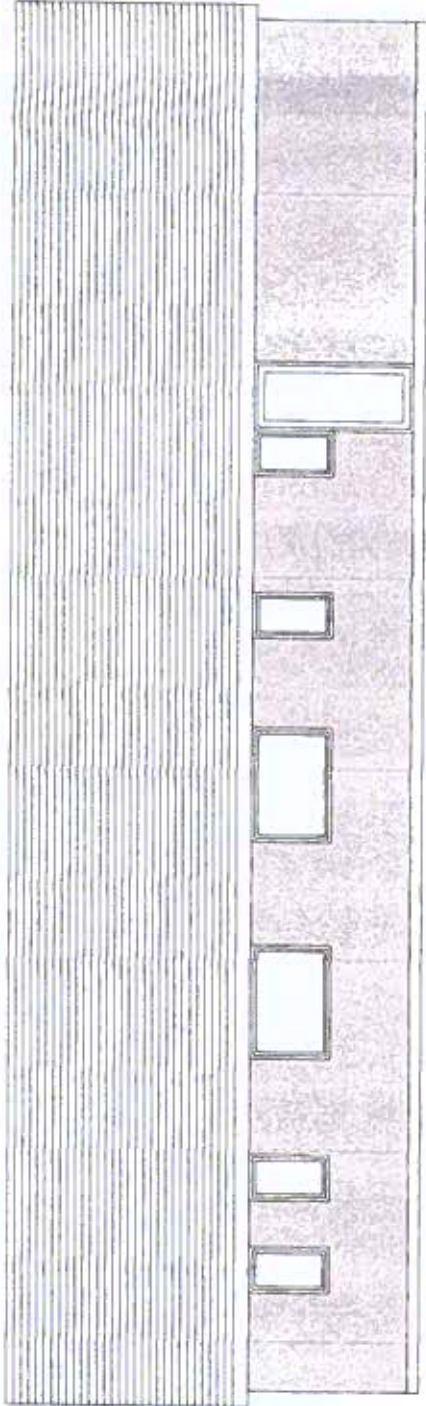


Proposed side elevation

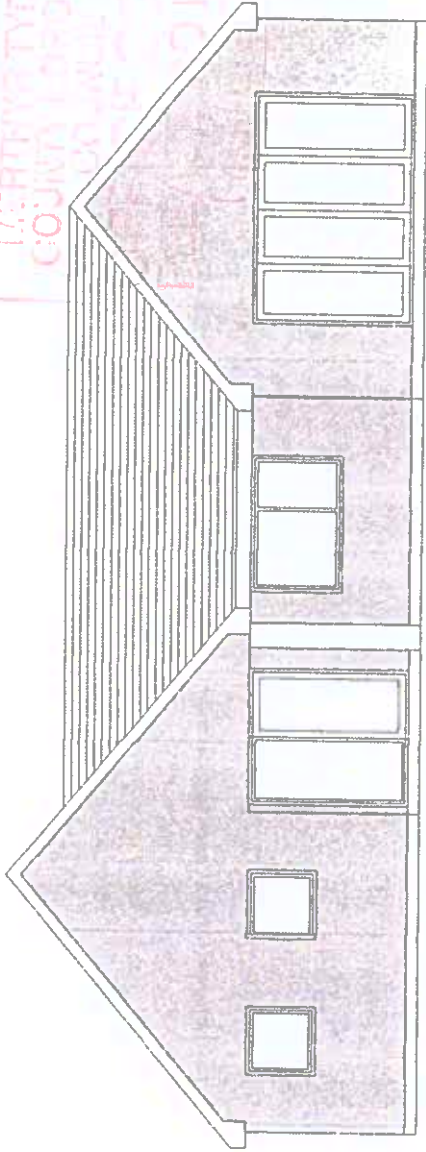

Proposed front elevation

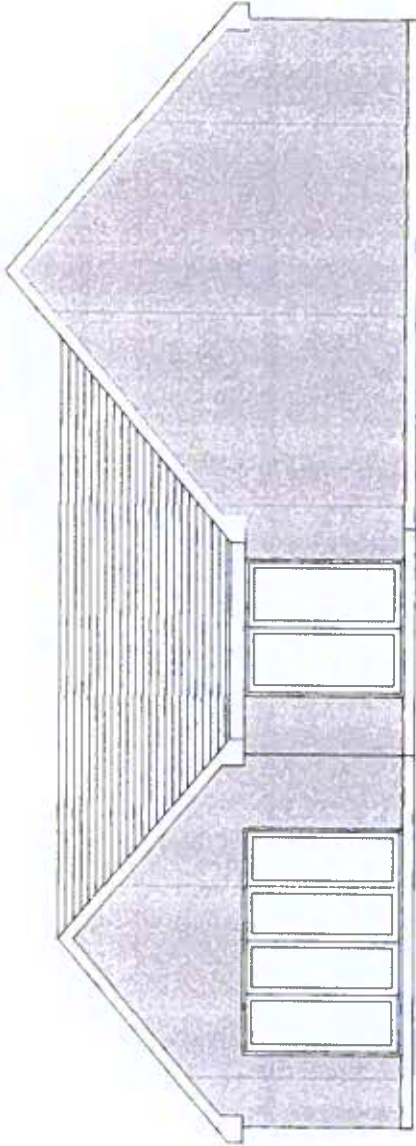

Proposed rear elevation

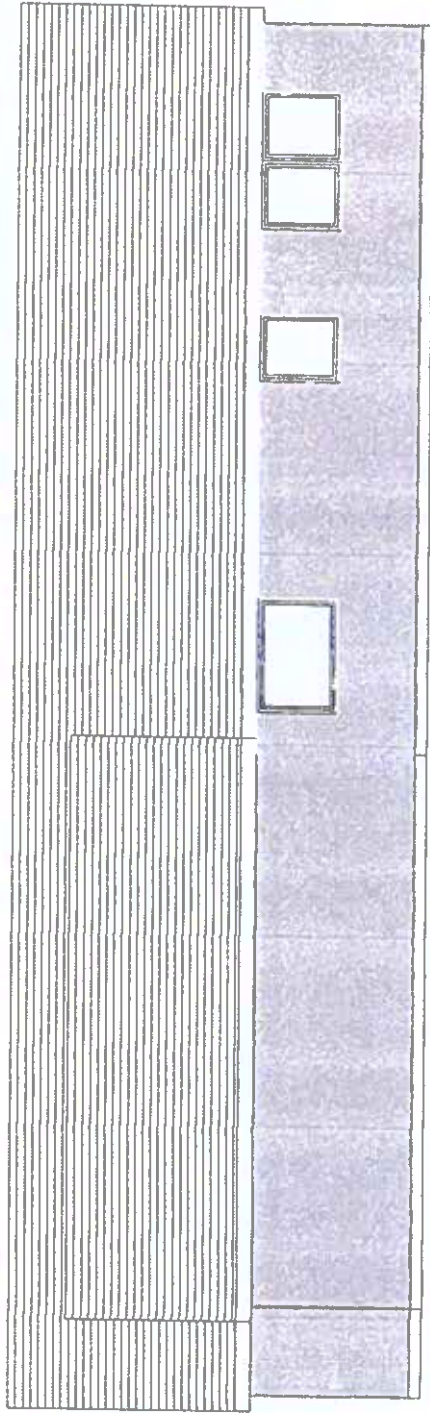

Proposed side elevation

NATUROL

PROJECT MANAGEMENT

7 Ffynnon Cae, Llanmorog
Penarth, Vale of Glamorgan, CF64 5FE
Surveyor: 07972 338745

Proposed new dwelling
& commercial boarding
kennels at Bryn Rhedyn
farm, Bedlinog
CF46 6UT

Client:
Mr D. Matthews
Tyr Y Wen Farm
Bedlinog
CF46 6UT

Drawing Name		Planning Permission	
Scale	1:100	Date	Oct 20
Job No	69	Drawing No	004

Rev	Date	By	Description
-----	------	----	-------------