




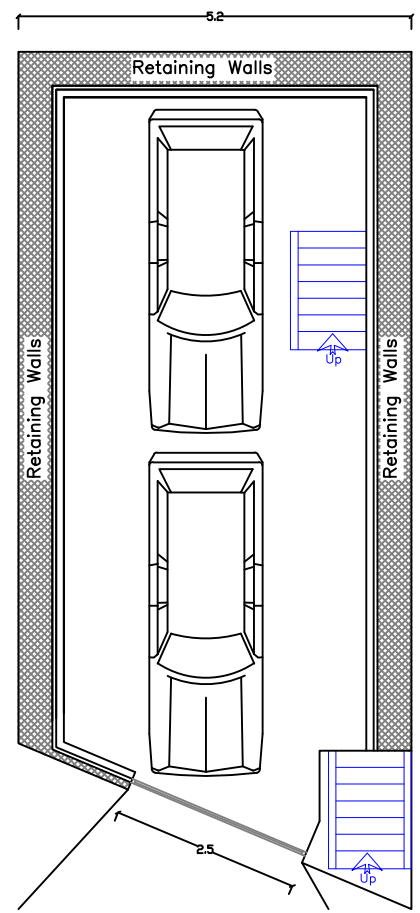


Proposed Ground Floor Plan
Scale 1:100

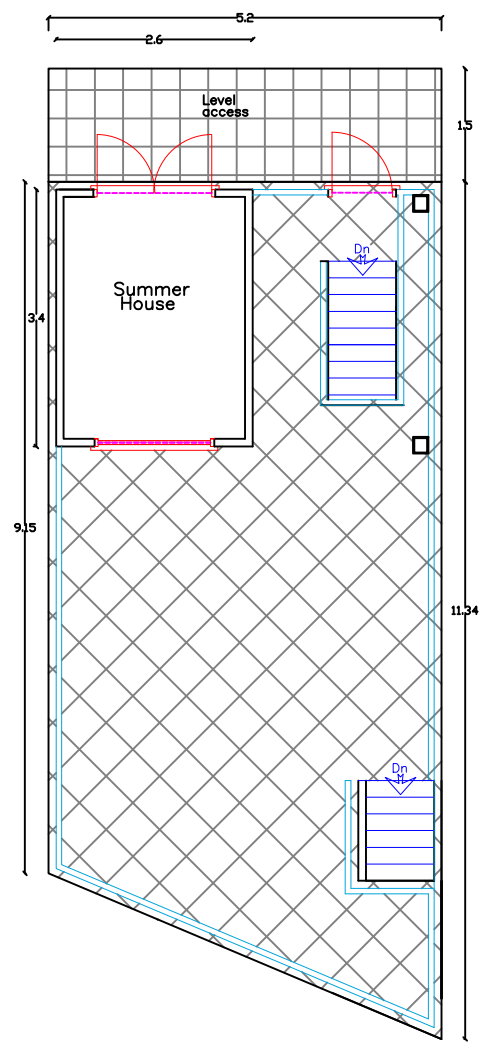


Proposed Roof Terrace Floor Plan
Scale 1:100

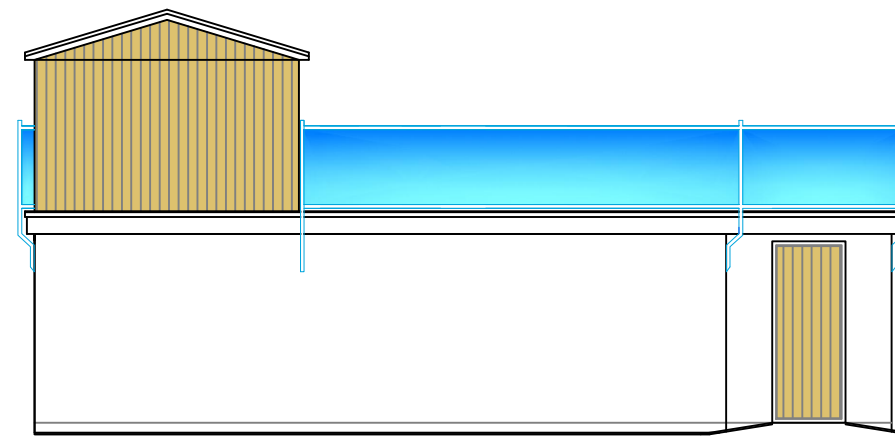


Proposed Side Elevation
Scale 1:100

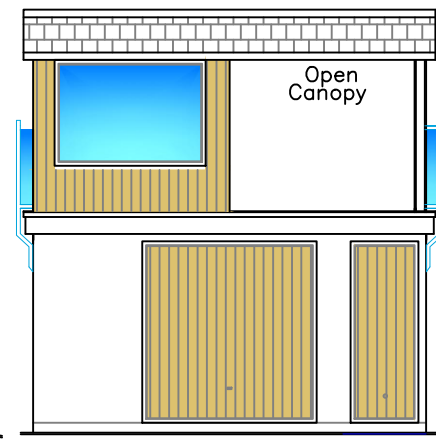


Proposed Front Elevation
Scale 1:100

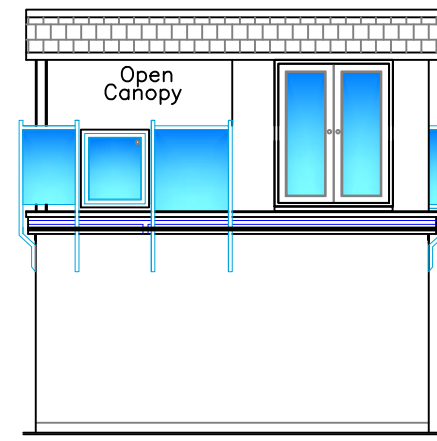


Proposed Rear Elevation
Scale 1:100

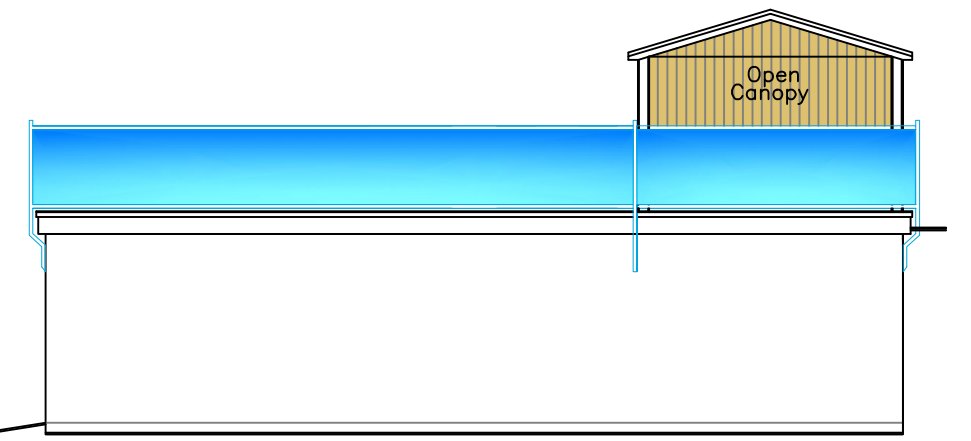


Proposed Side Elevation
Scale 1:100

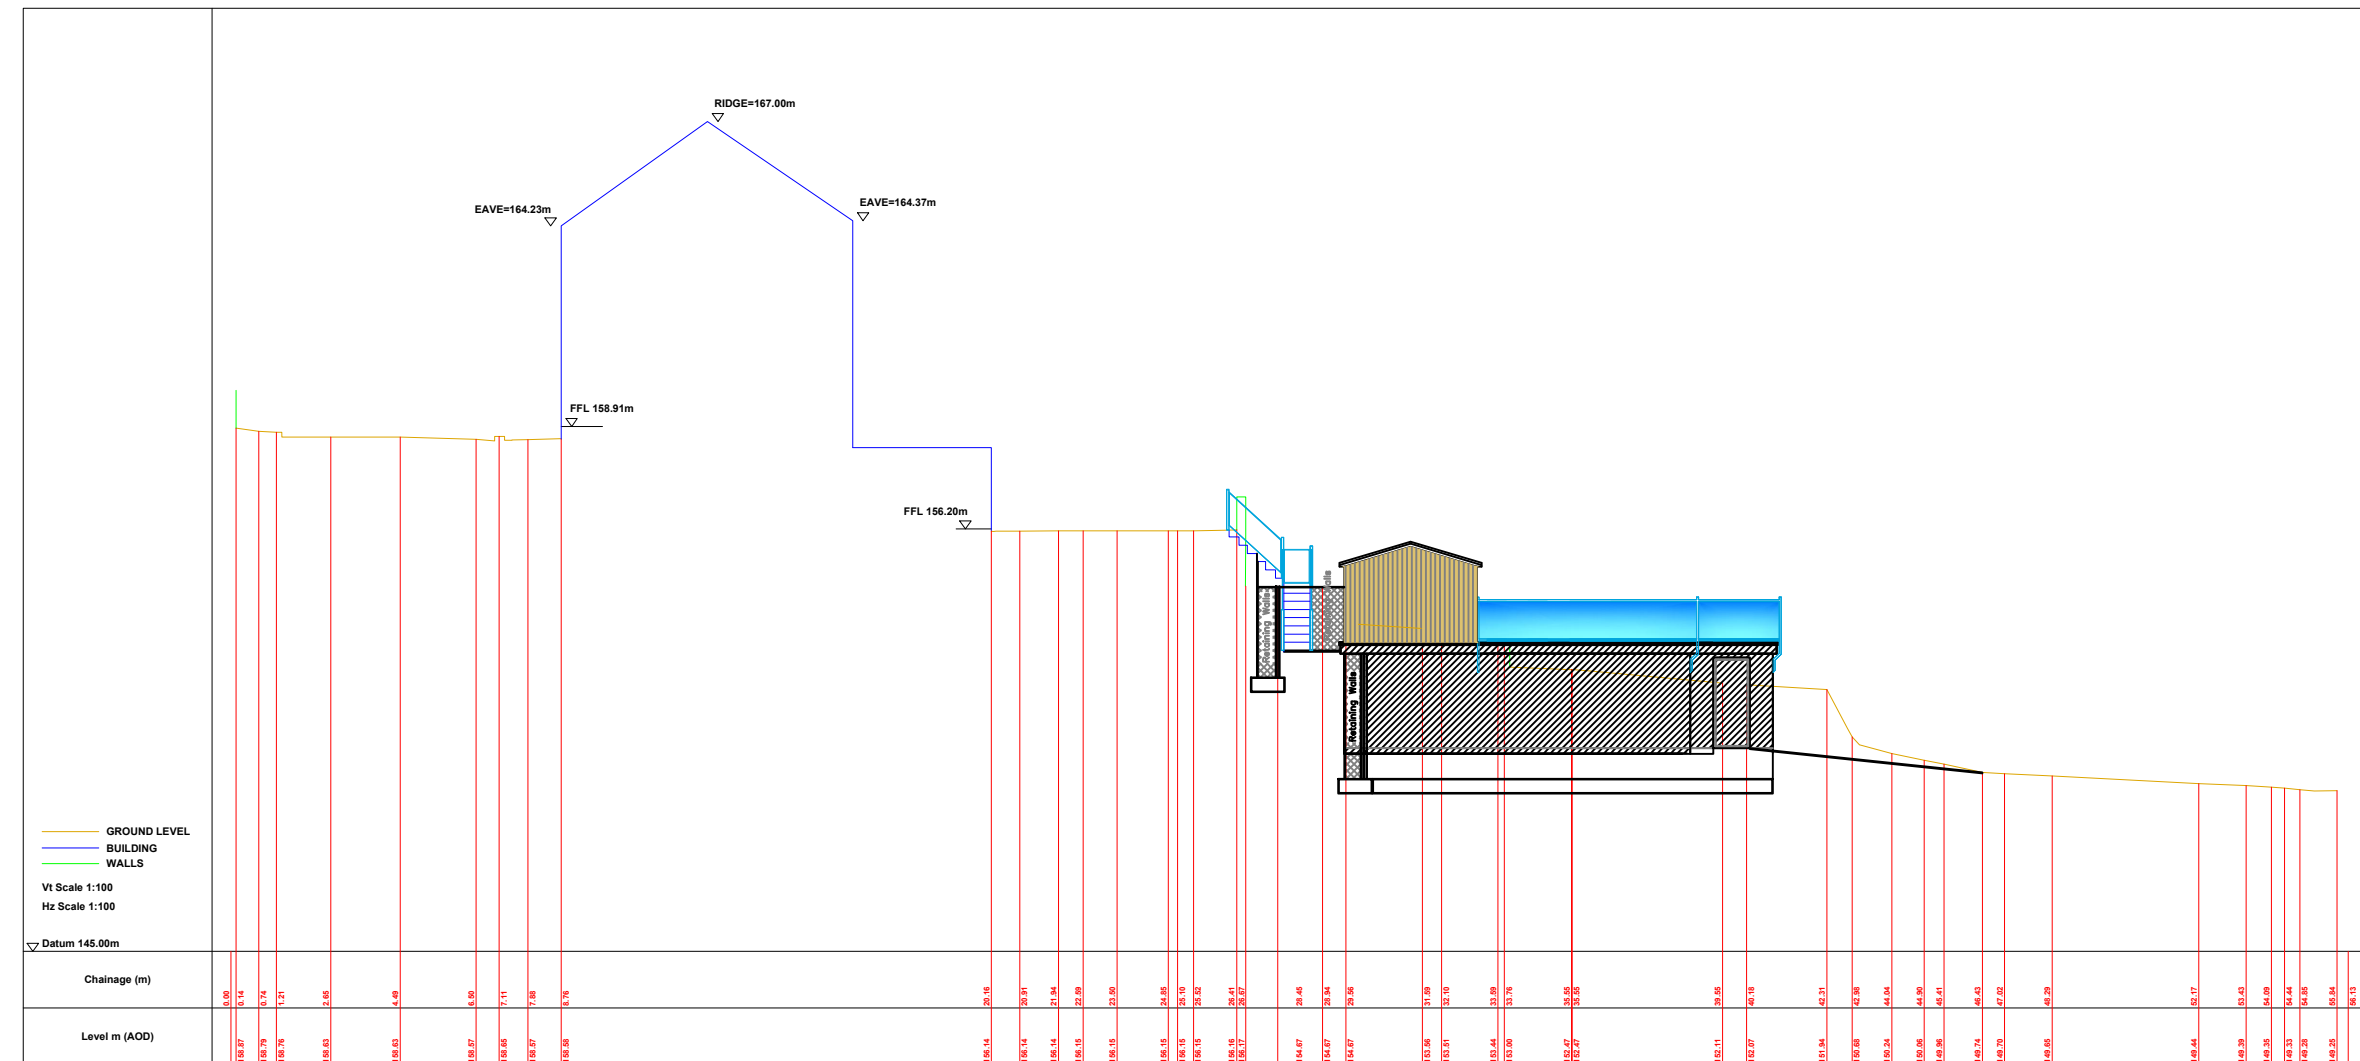

Proposed Section A-A
Scale 1:200

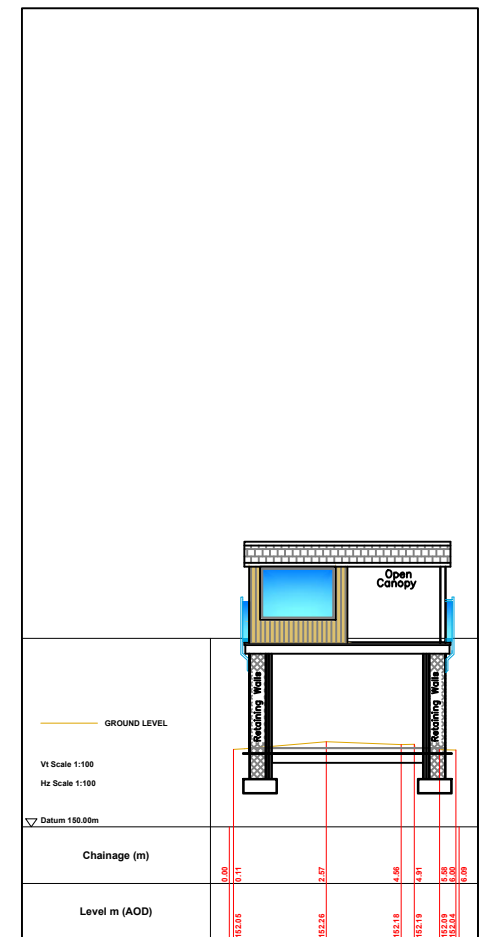

Proposed Section B-B
Scale 1:200

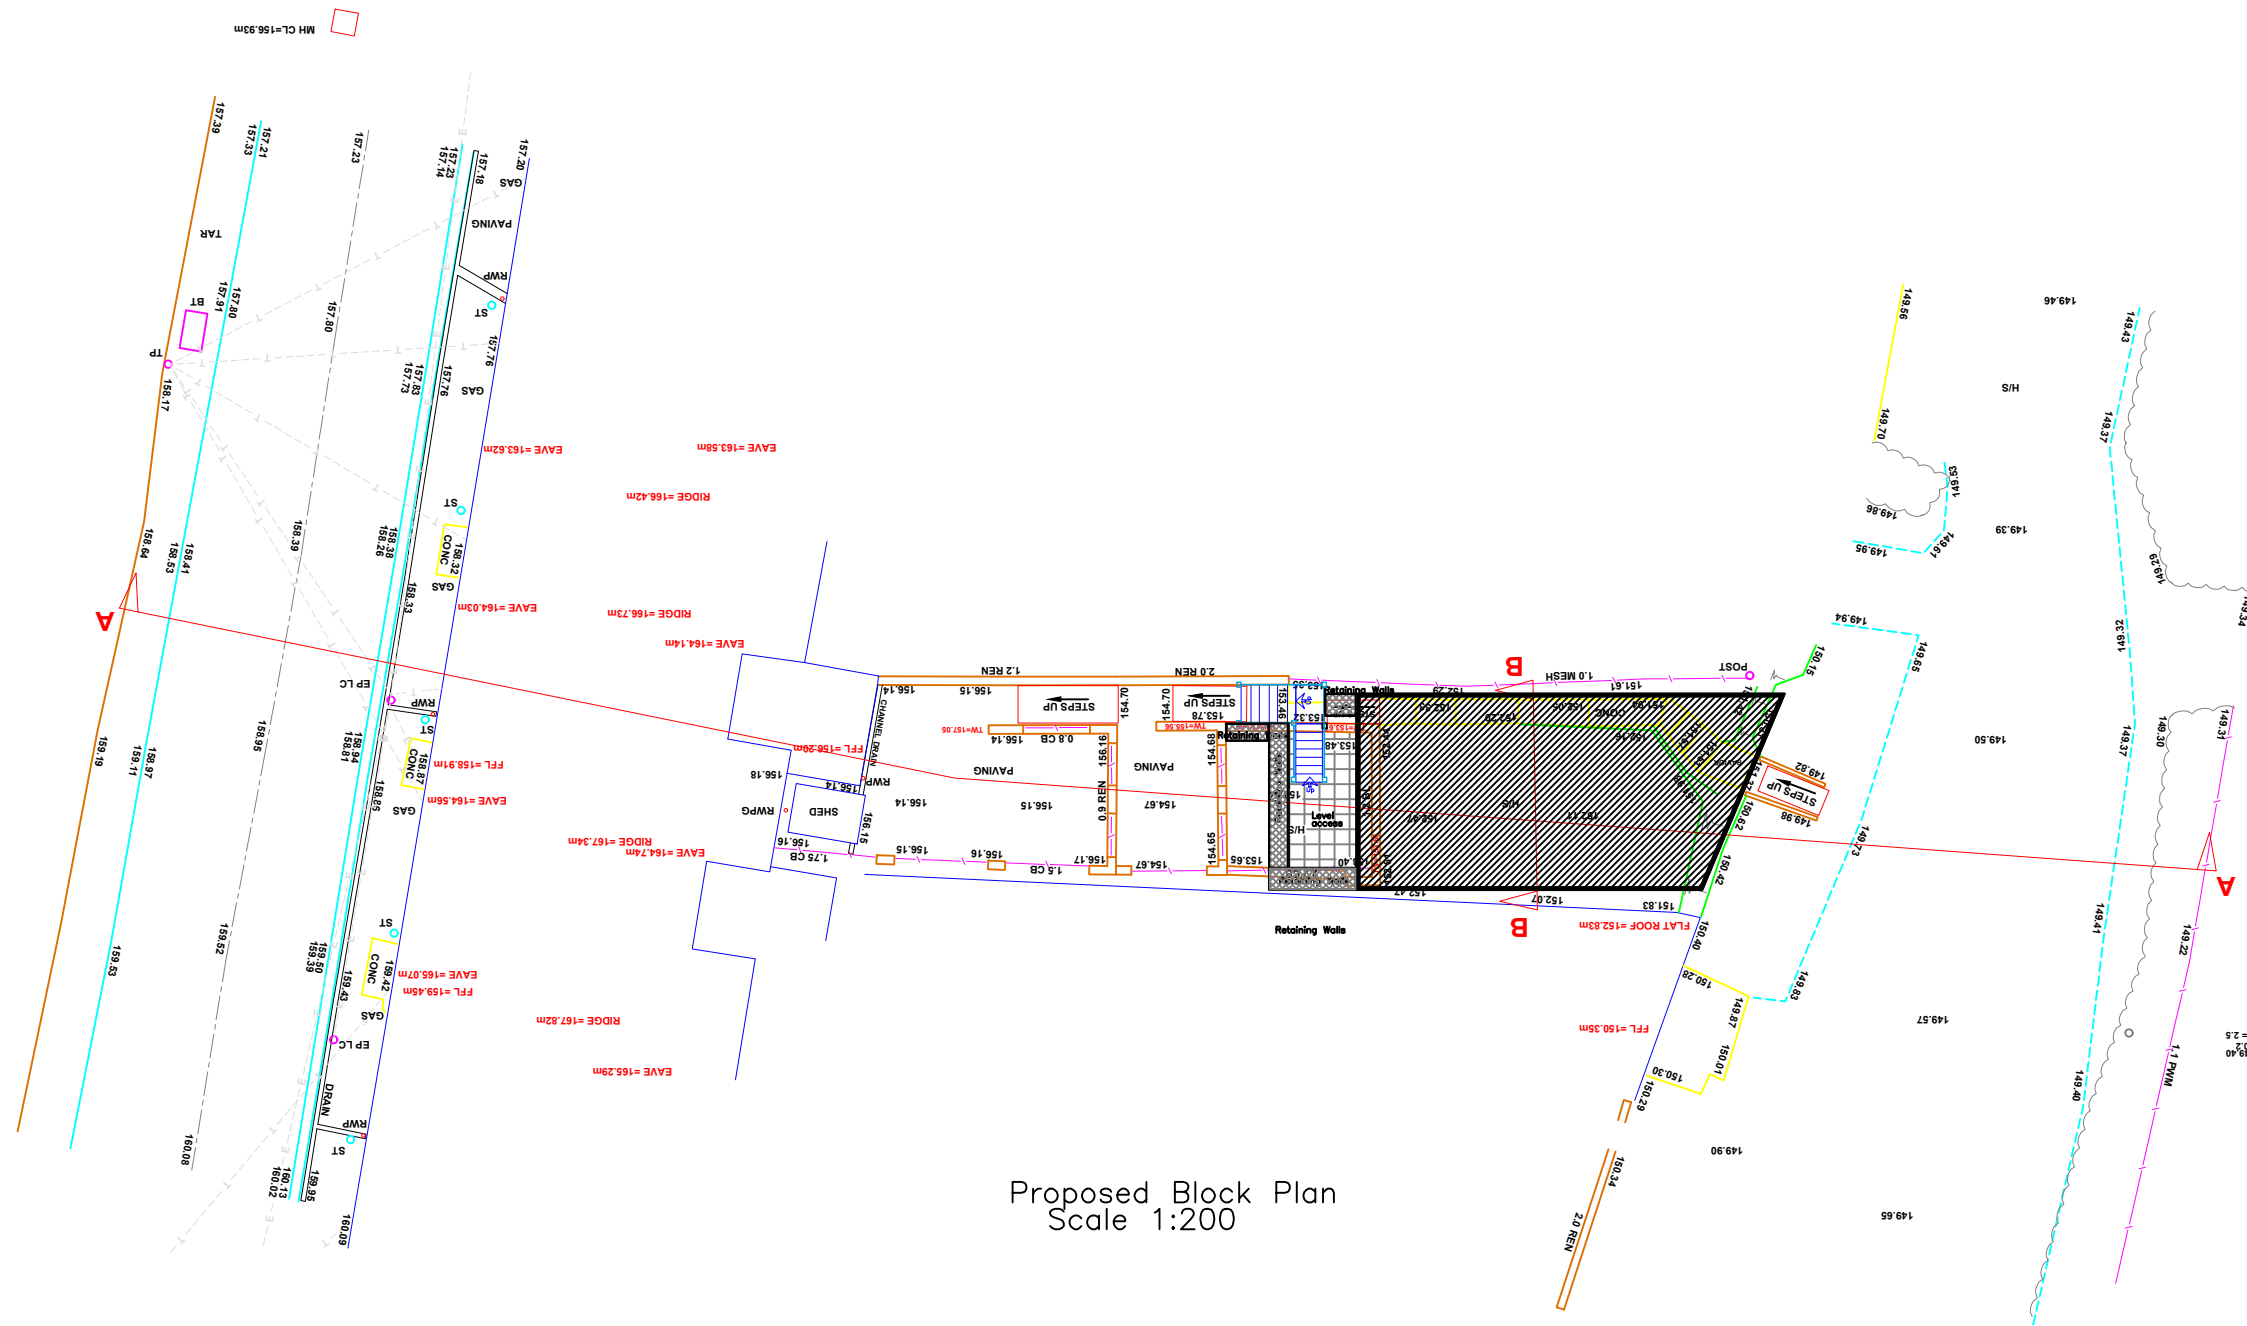

Proposed Block Plan
Scale 1:200

Utopia Design Architectural Services	
Building Planning Application Support Paul Thomas: BSc (Hons) Email: utopiadas@hotmail.com Tel: 01685 559230. Mob: 07908 725065 Issued Only for Purpose Indicated Drawing Status: FOR PLANNING PURPOSES ONLY	
Address 4, Edwards Terrace, Trelewis Merthyr Tydfil, CF46 6AR	
Project Proposed Rear Garage with Associated Reprofiling of Garden	
Drawn by PT	Date NOV 22
Title Proposed Plans, Elevations & Sections	Paper A2 Scale 1:100 1:200 Drwg No EDWARDS 4 01D