




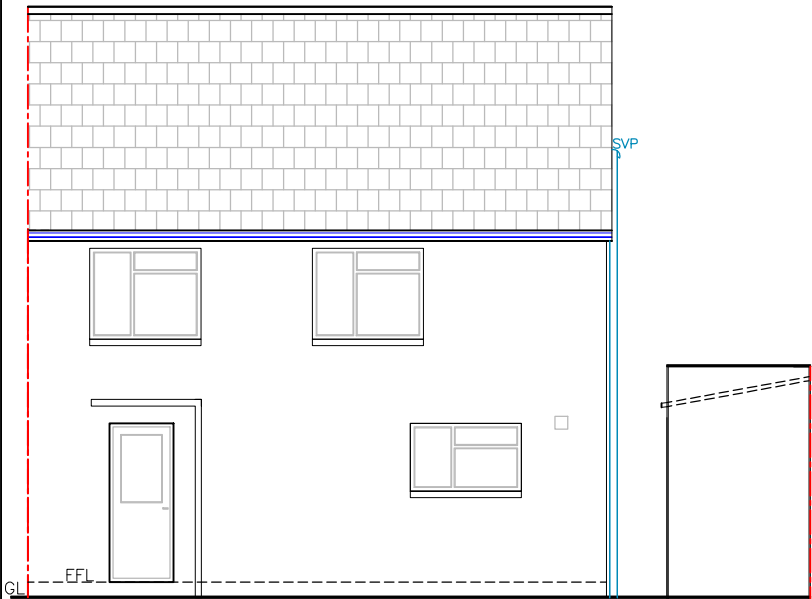


Existing Front Elevation
1:100

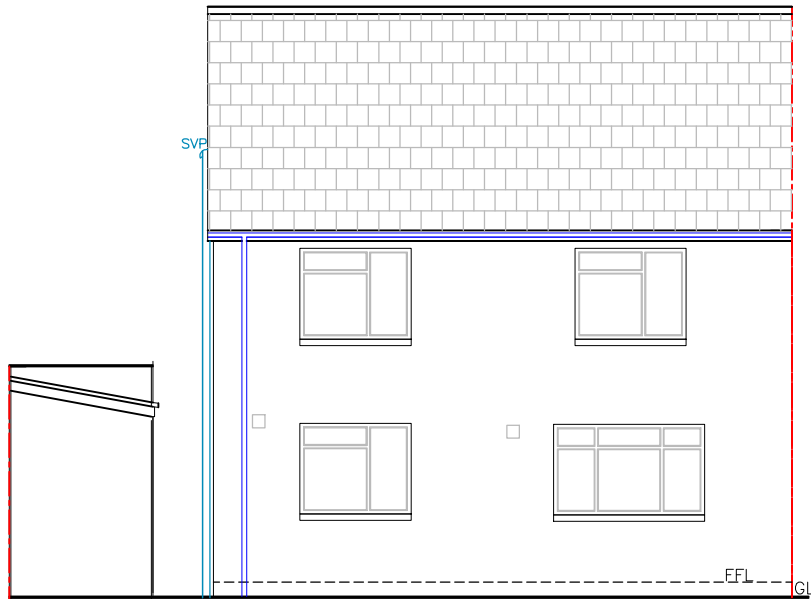


Existing Rear Elevation
1:100

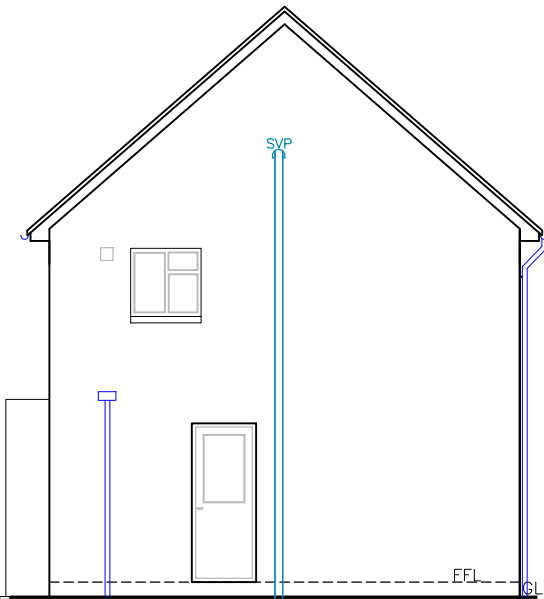


Proposed Side Elevation
1:100

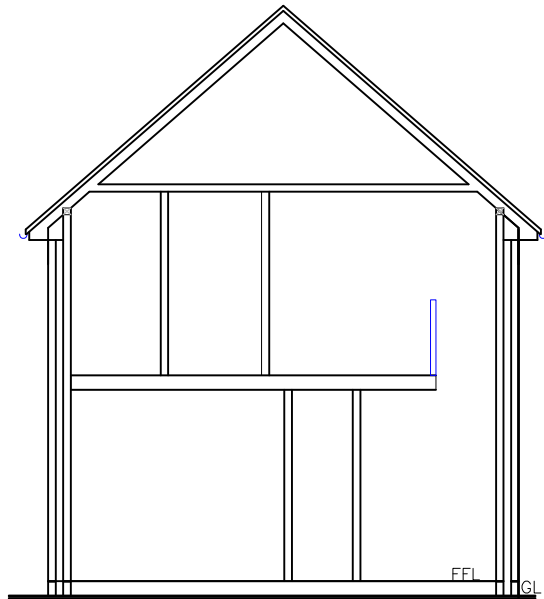


Existing Section
1:100

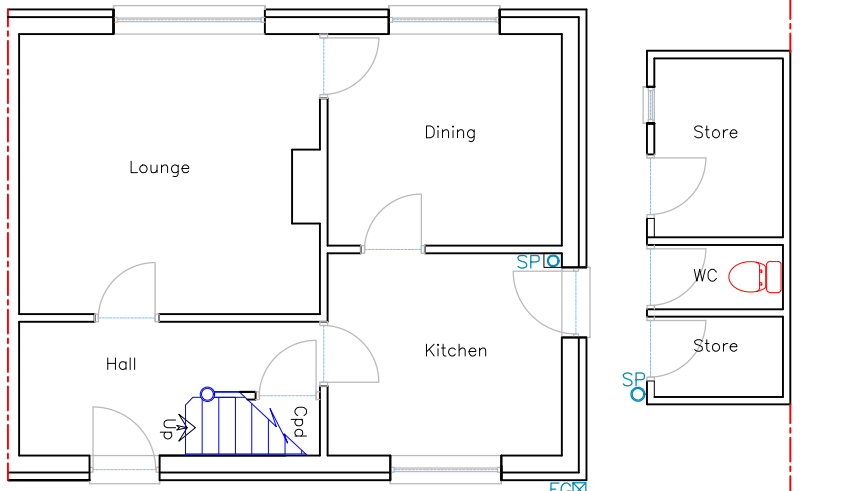


Existing GF Plan
1:100

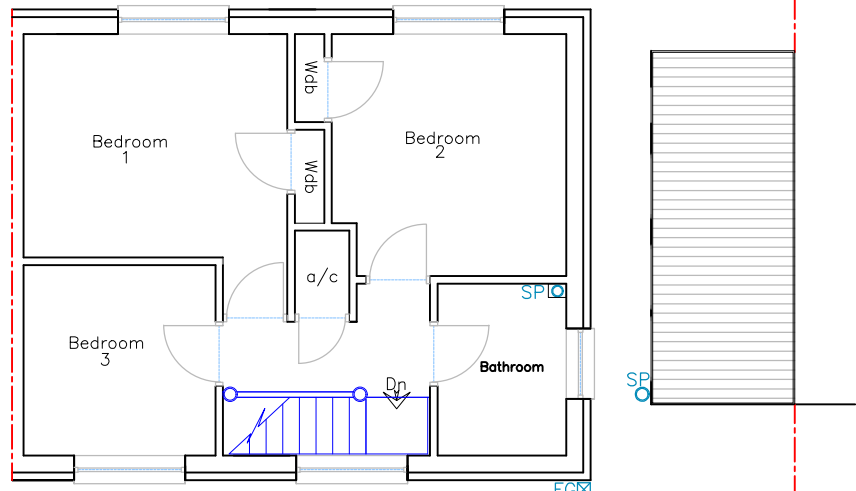


Existing FF Plan
1:100

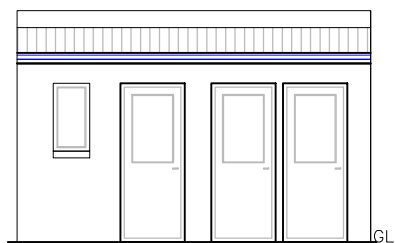


Existing Front Elevation
1:100

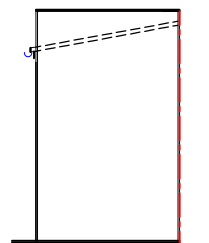


Existing Section
1:100

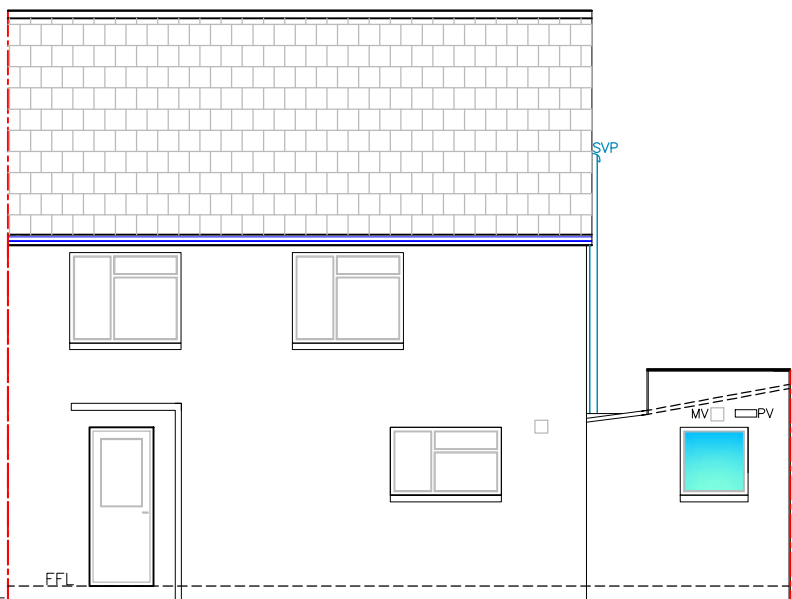


Proposed Front Elevation
1:100

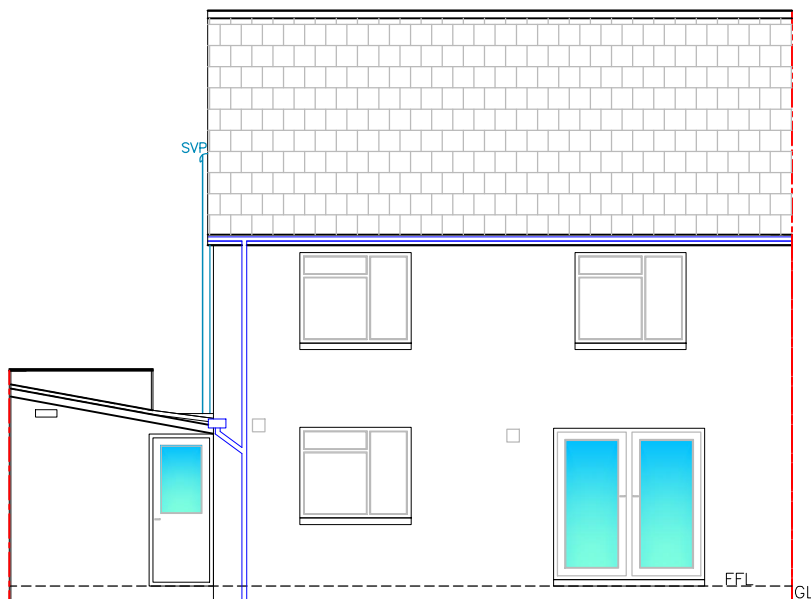


Proposed Rear Elevation
1:100

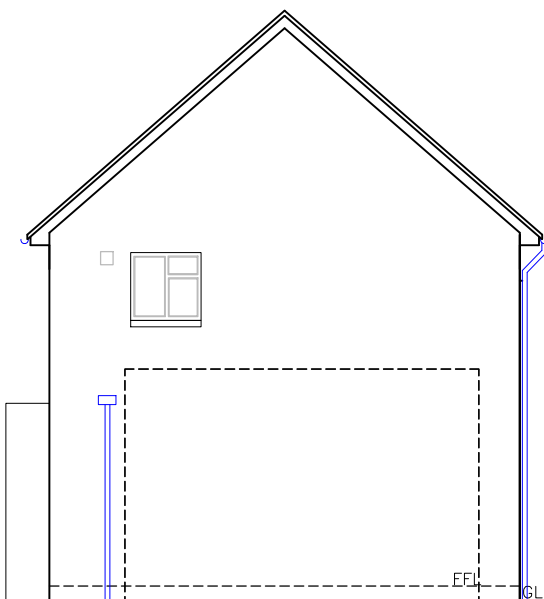


Proposed Side Elevation
1:100

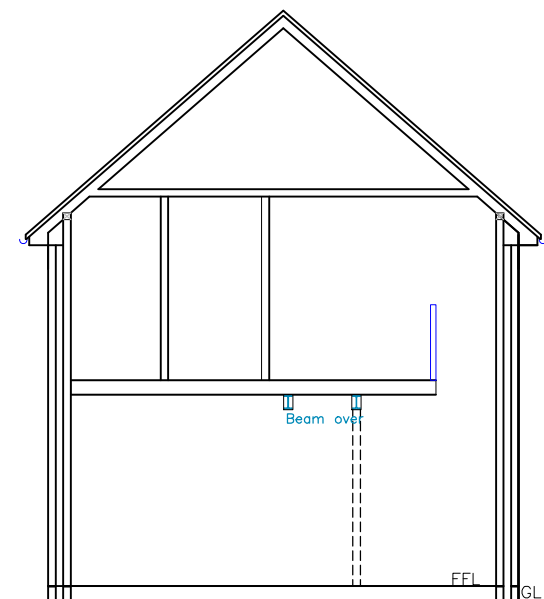


Proposed Section
1:100

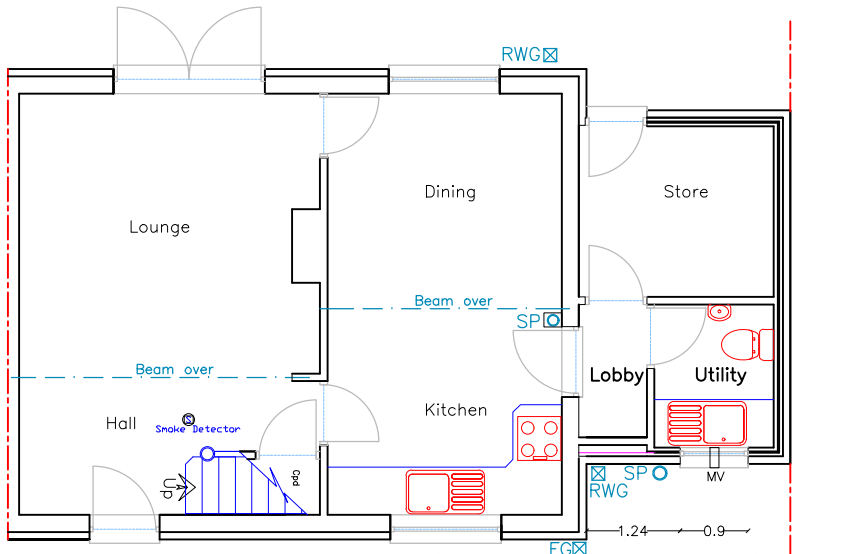


Proposed GF Plan
1:100

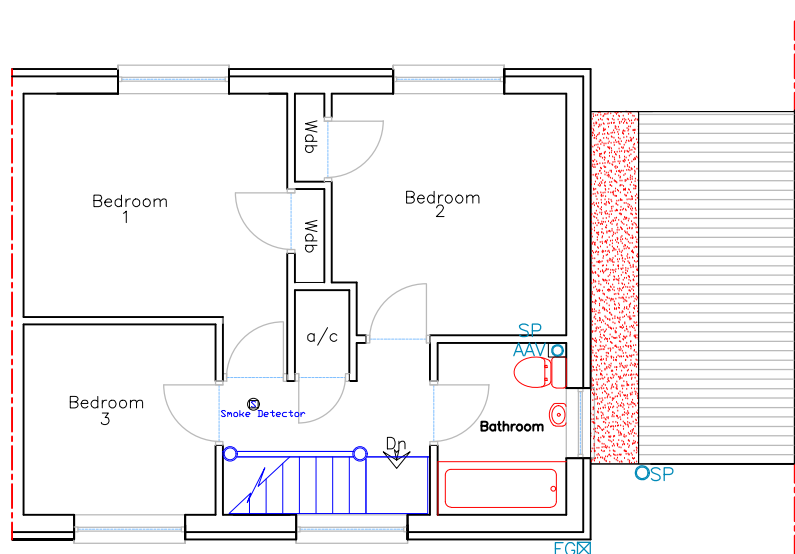


Proposed FF Plan
1:100

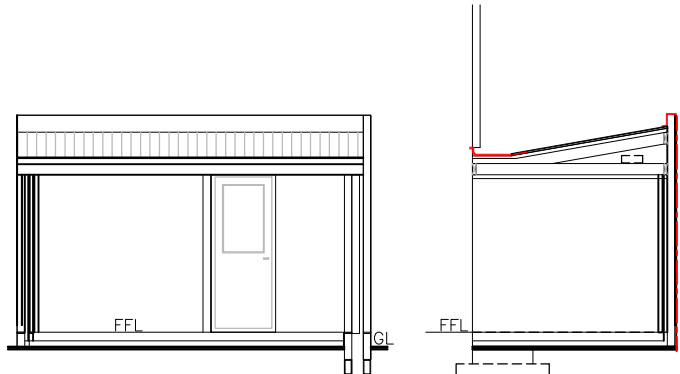


Proposed Section
1:100

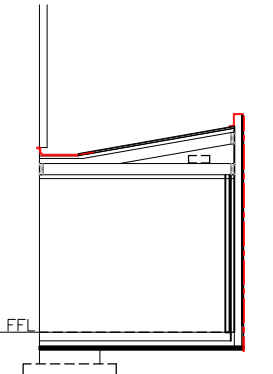


Proposed Section
1:100

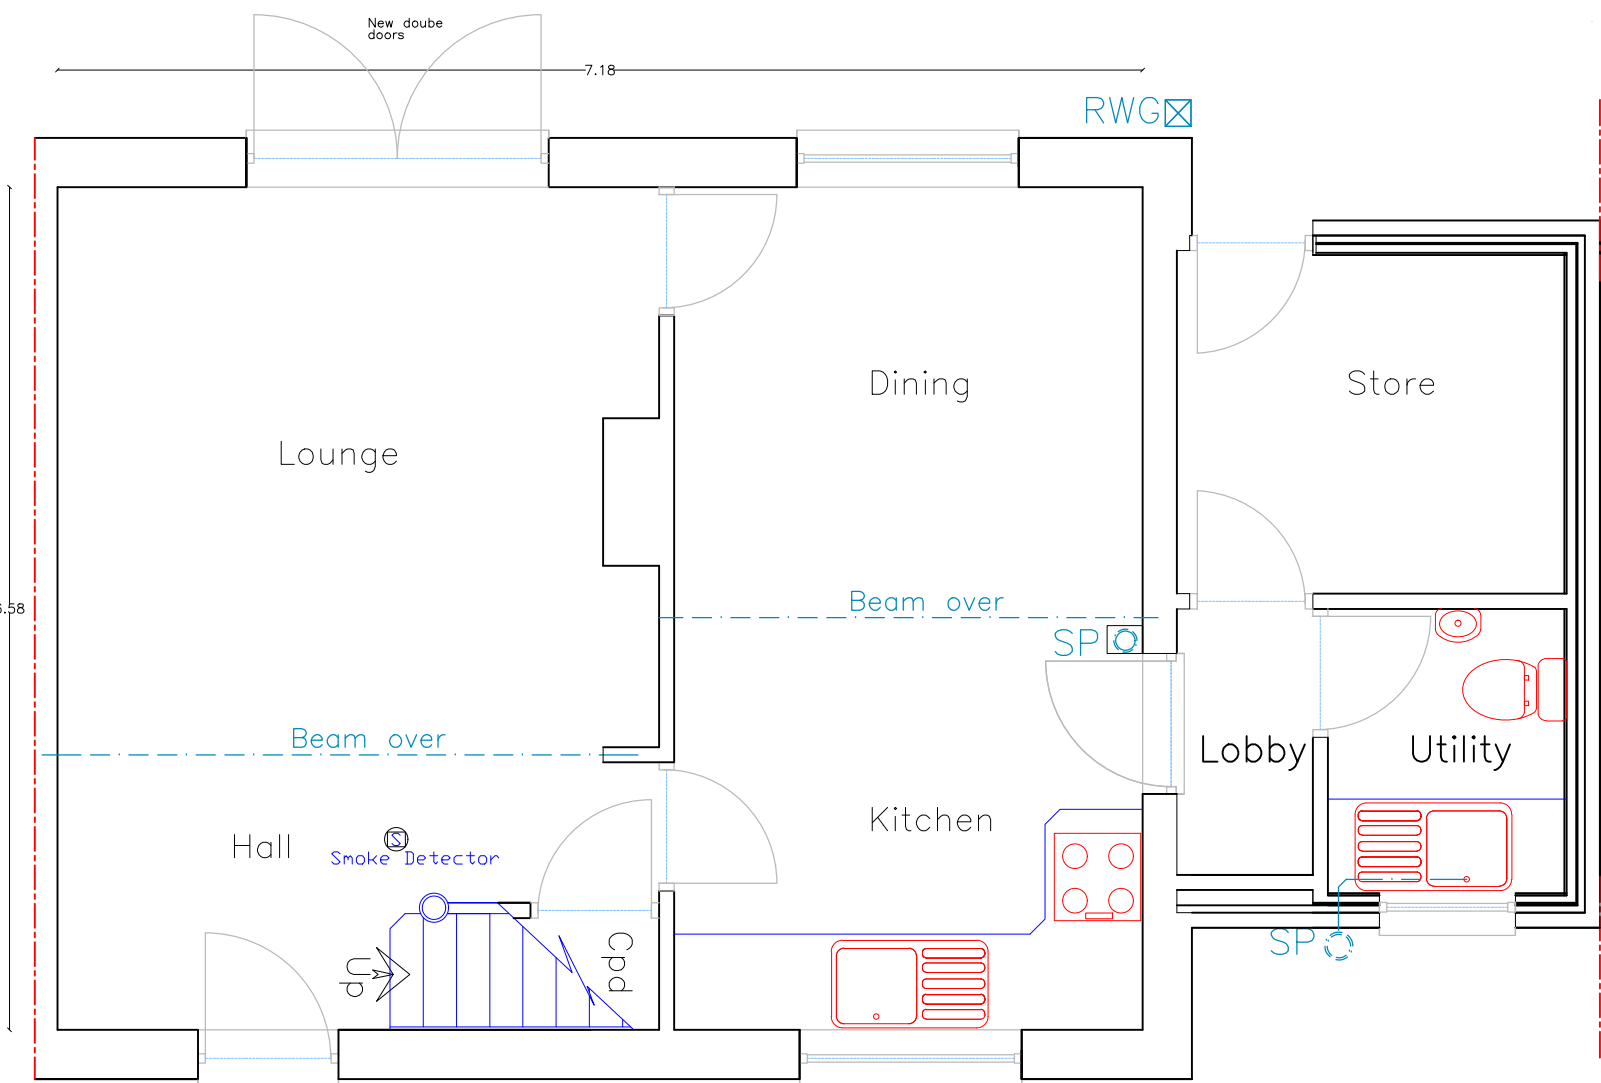

Proposed GF Plan
1:50

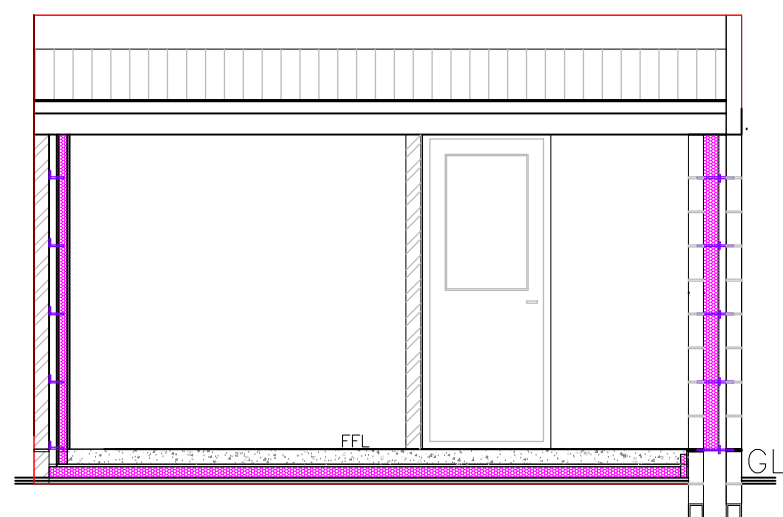

Proposed Section
1:50

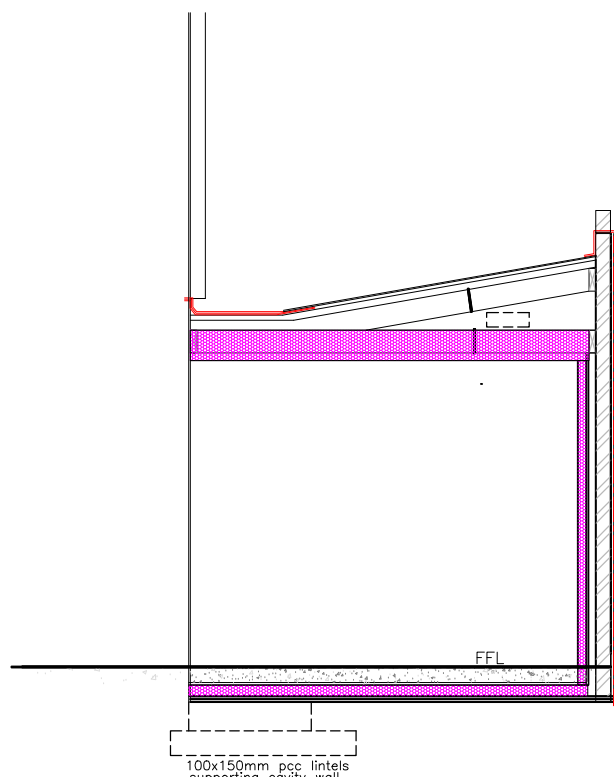

Proposed Section
1:50

	
Issued Only for Purpose Indicated	
Drawing Status: FOR PLANNING/BUILDING CONTROL PURPOSES ONLY	
Client	56, Penybryn Penydarren Merthyr Tydfil CF47 9YY
Project	Proposed Renovation with Internal Layout Alterations
Title	Date NOV 24
	Paper A2
	Scale 1:50 1:100
Existing and Proposed Plans, Elevations & Sections	Drwg No PENYBRYN 56 LC 03