



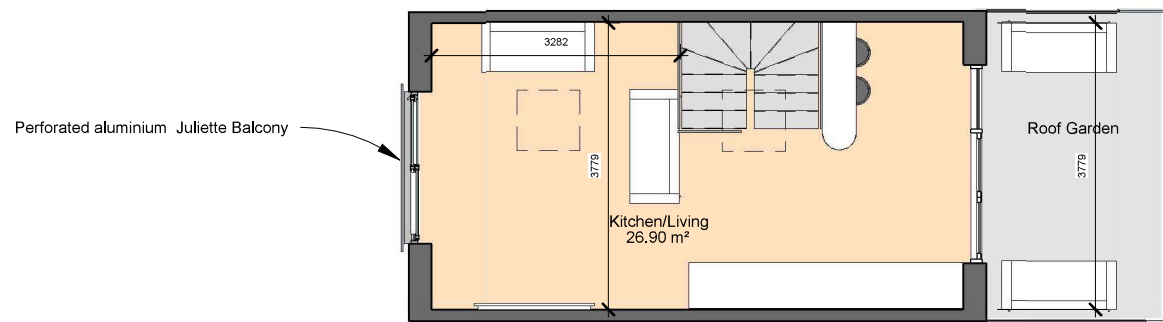


4 Third Floor

1 : 100

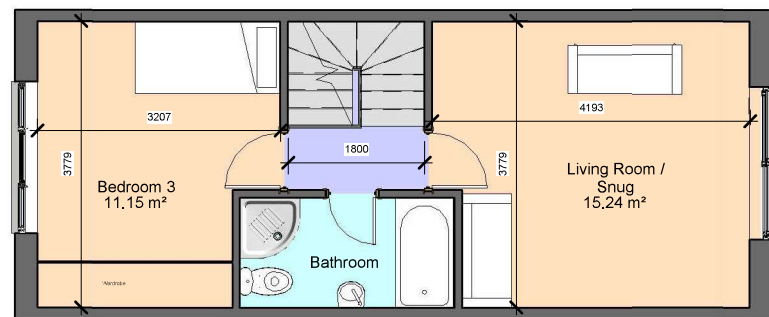


3 Second Floor

1 : 100

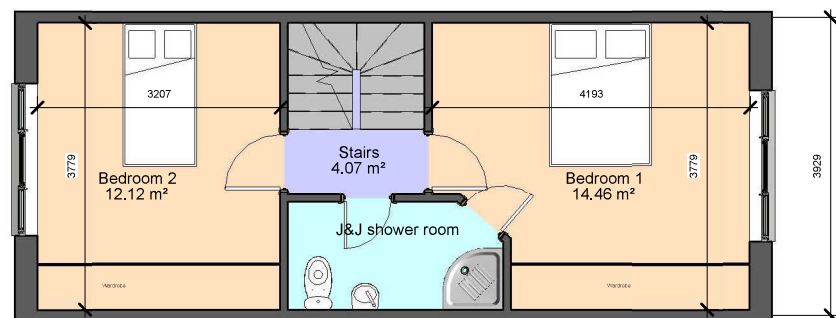


2 First Floor

1 : 100

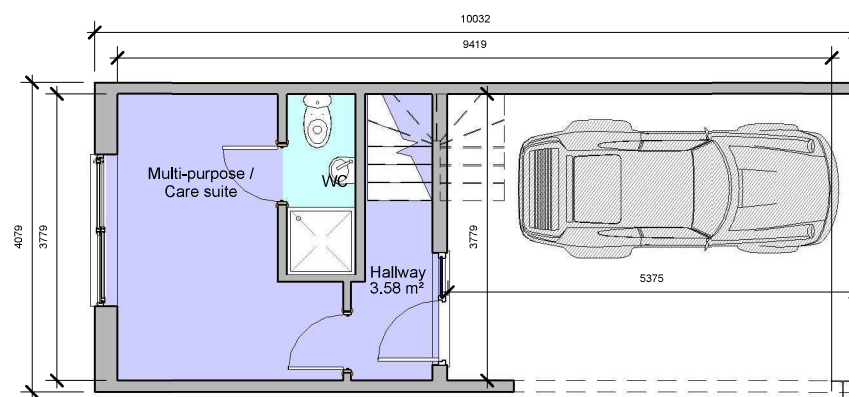

1 Ground Floor

1 : 100

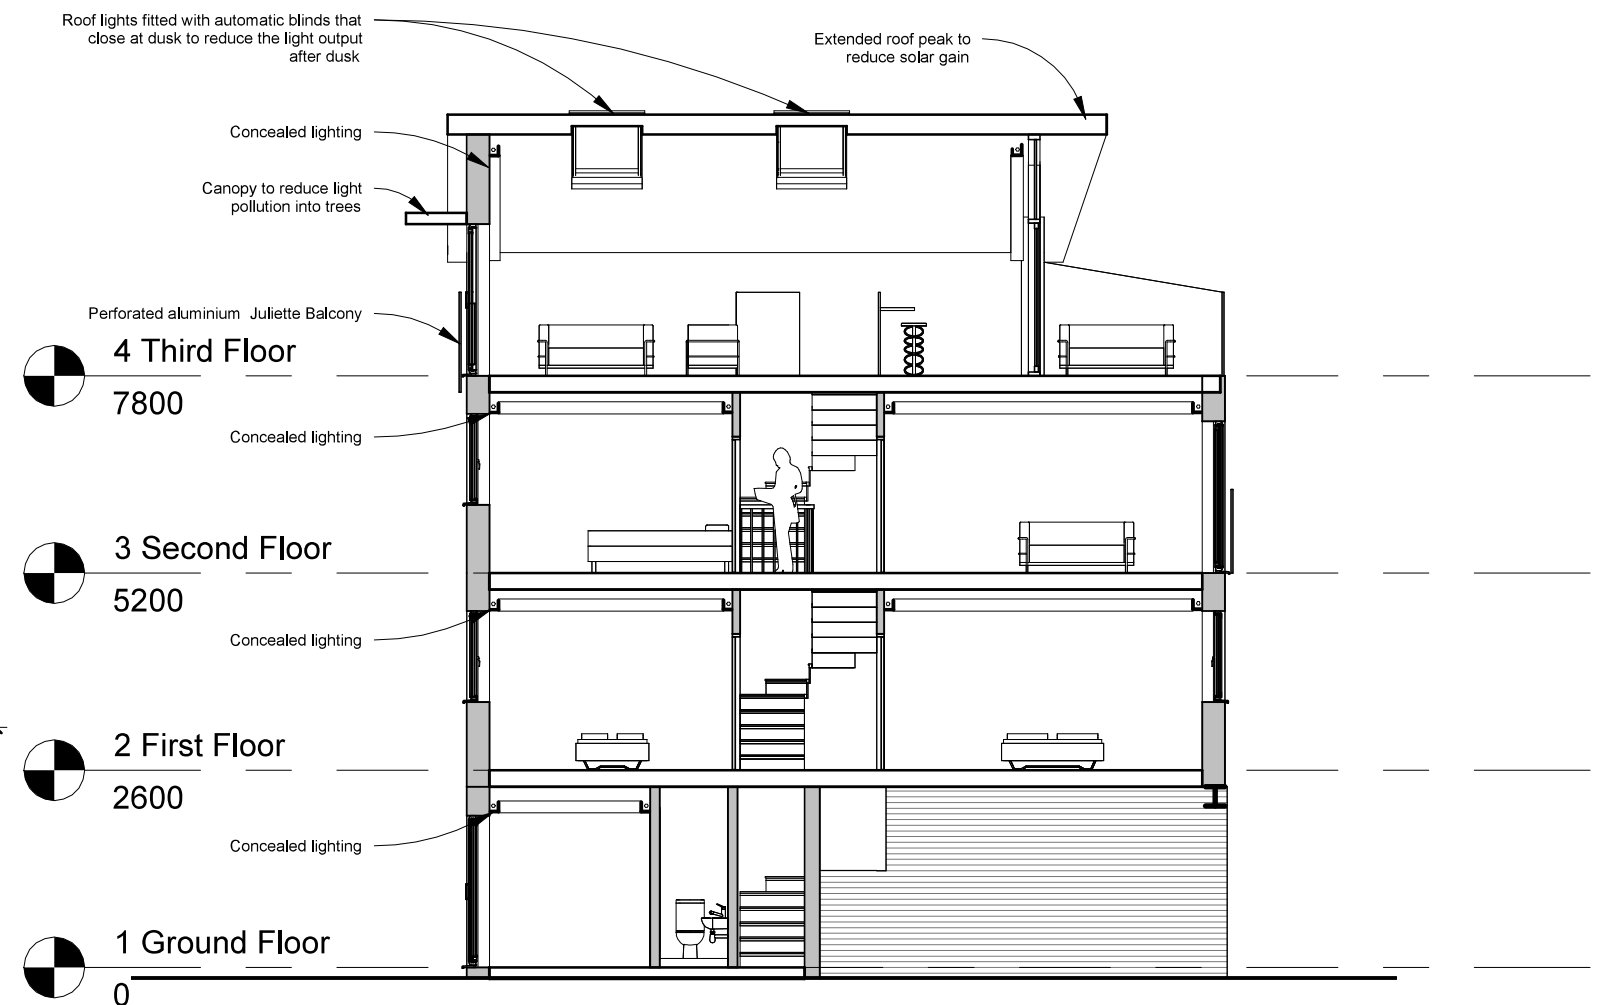

Section 1

1 : 100

E	Title block updated	2025-04-24
D	Lighting / windows amended	2021-11-18
C	Scheme updated	2020-09-29
B	Scheme updated	2020-09-17
A	Scheme updated	2020-04-24
No.	Description	Date



North East

Architectural Services

Clervaux Exchange, Clervaux Terrace, Jarrow NE32 5UP

07455 980 354 admin@nearchitect.co.uk

All dimensions are to be verified on site prior to works commencing.
Check all notes and read in conjunction with structural engineers details and building control approval.
Discrepancies to be reported to the Architect prior to works commencing.

Project	BRYNTAFF	Project No.	2020-03-14
Address	BRYNTAFF		
Client	ANDREW LOCKLEY		
Sheet	HOUSE TYPE 2 PROPOSED FLOOR PLANS		
Date	2020-04-10	Scale (@ A3)	1:100
Drawing No.	A203	Rev	E