


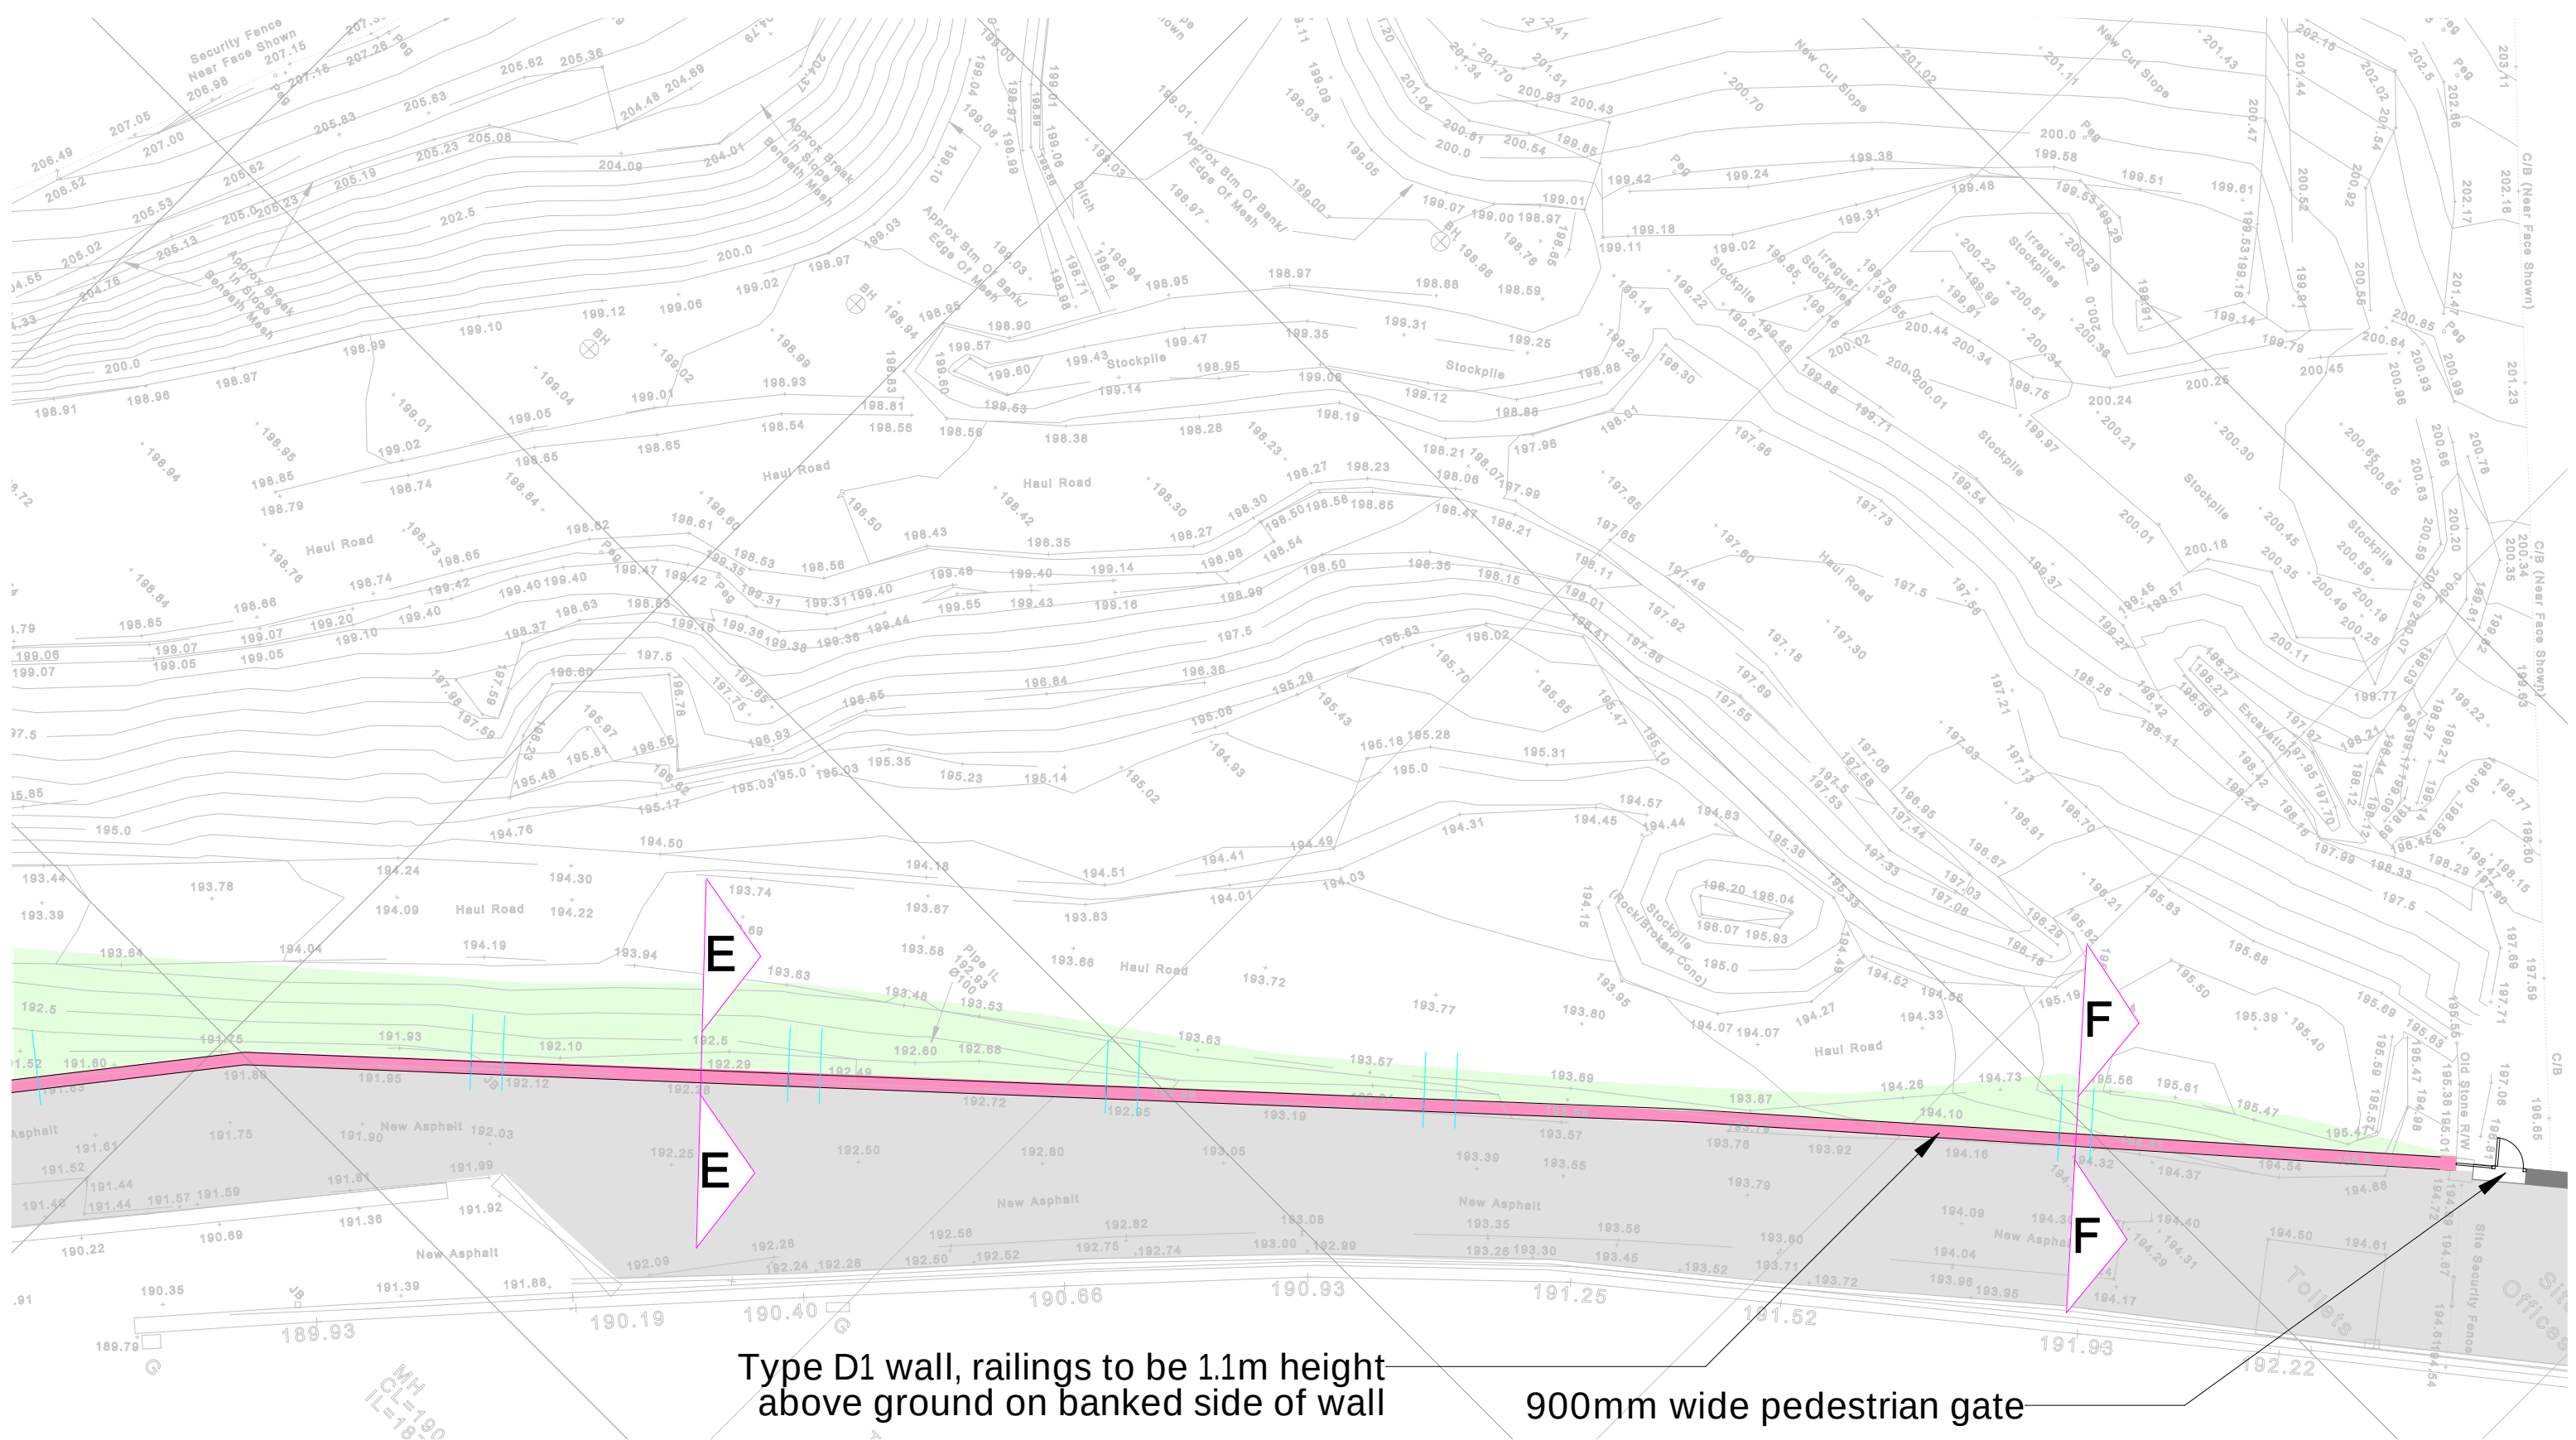

W.GRIFFITHS
ARCHITECTS • PENSEIRI

Falcon Chambers
Thomas St, Llanelli
SA15 3JB
www.wgriffiths.co.uk
Tel 01792 651532

PROJECT
Labour Exchange
Residential Development
Merthyr Tydfil

SCALE 1:200
SIZE A3
DRAWN MSB
CHECKED
DATE March 2020
DATE

TITLE
Site Plan
Bank works

SERIES KEY:- 1= PLANS, 2= ELEVATIONS, 3= SECTIONS, 4= EXTERNAL WORKS, 5= STAIRS, 6= 1:20 ROOM DATA, 7= DETAILS, 8= SCHEDULES			
1549	4	14	2
JOB No.	SERIES	DRAWING	REVISION

