

- 1 All dimensions in millimetres unless otherwise stated.

Conversion of an Integrated garage to a Home Office
Additional Parking space to be added to front elevation of property that is currently laid to a lawn surface.

200246

PLANNING DEPARTMENT
15 OCT 2020
RECEIVED

MERTHYR TYDFIL
COUNTY BOROUGH
COUNCIL
OFFICE COPY
PLEASE DO NOT

Rev	Details	Dr	Ch	Ap	Date
-----	---------	----	----	----	------

Client



22 Harris Court
Quakers Yard
Treharris
CF46 5LX

Project


~~Garage Conversion and additional single parking space to front elevation~~

Date	27/08/2020
Scales	1:100 on A1
Drawing No.	Math01


Existing Layout

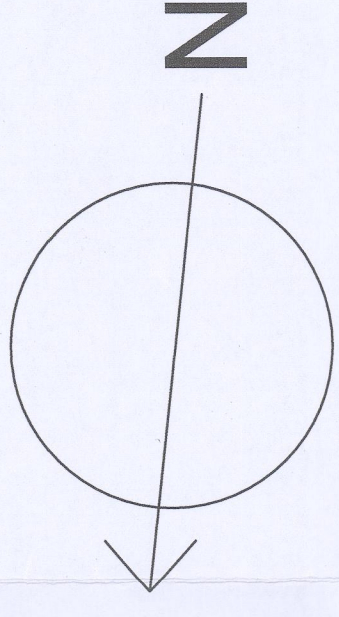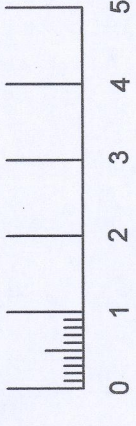


Existing Principal Elevation

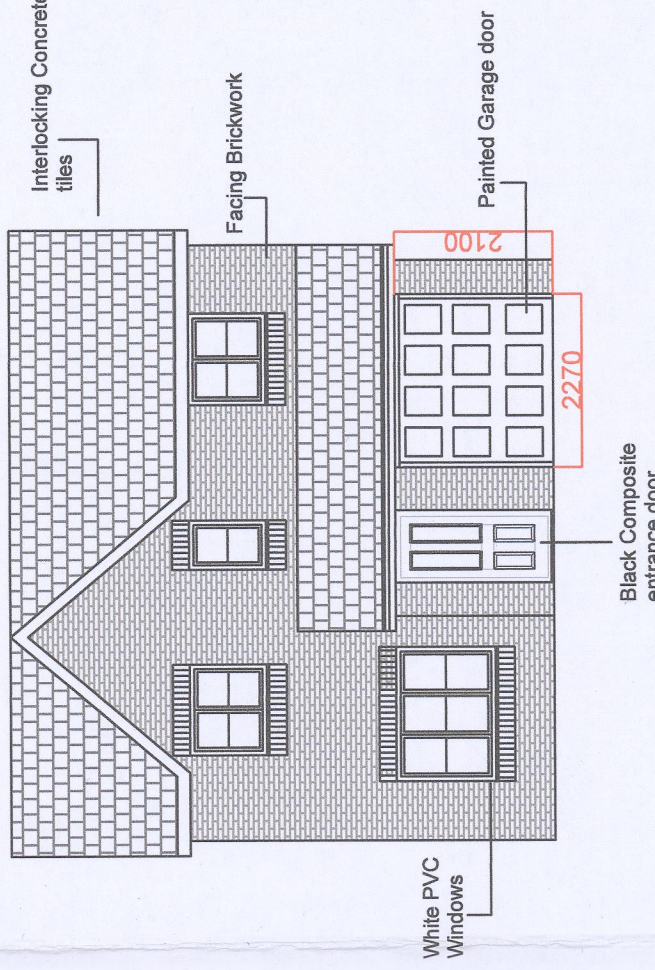




Existing Part side elevation

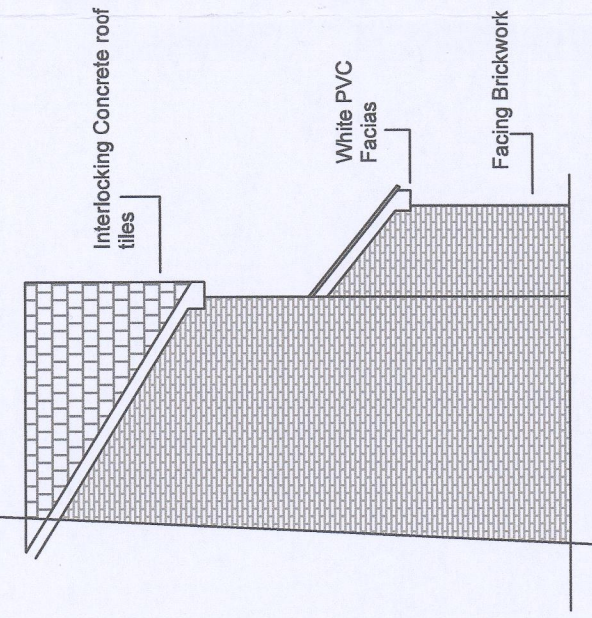


Existing Part side elevation

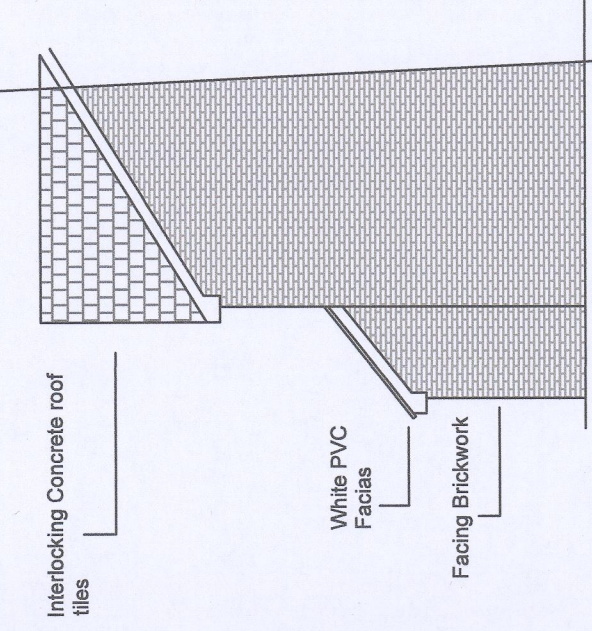


Proposed Layout

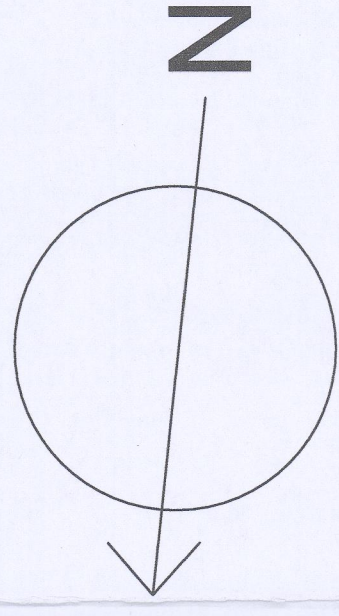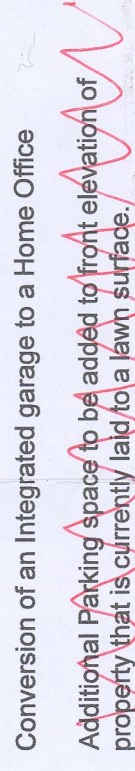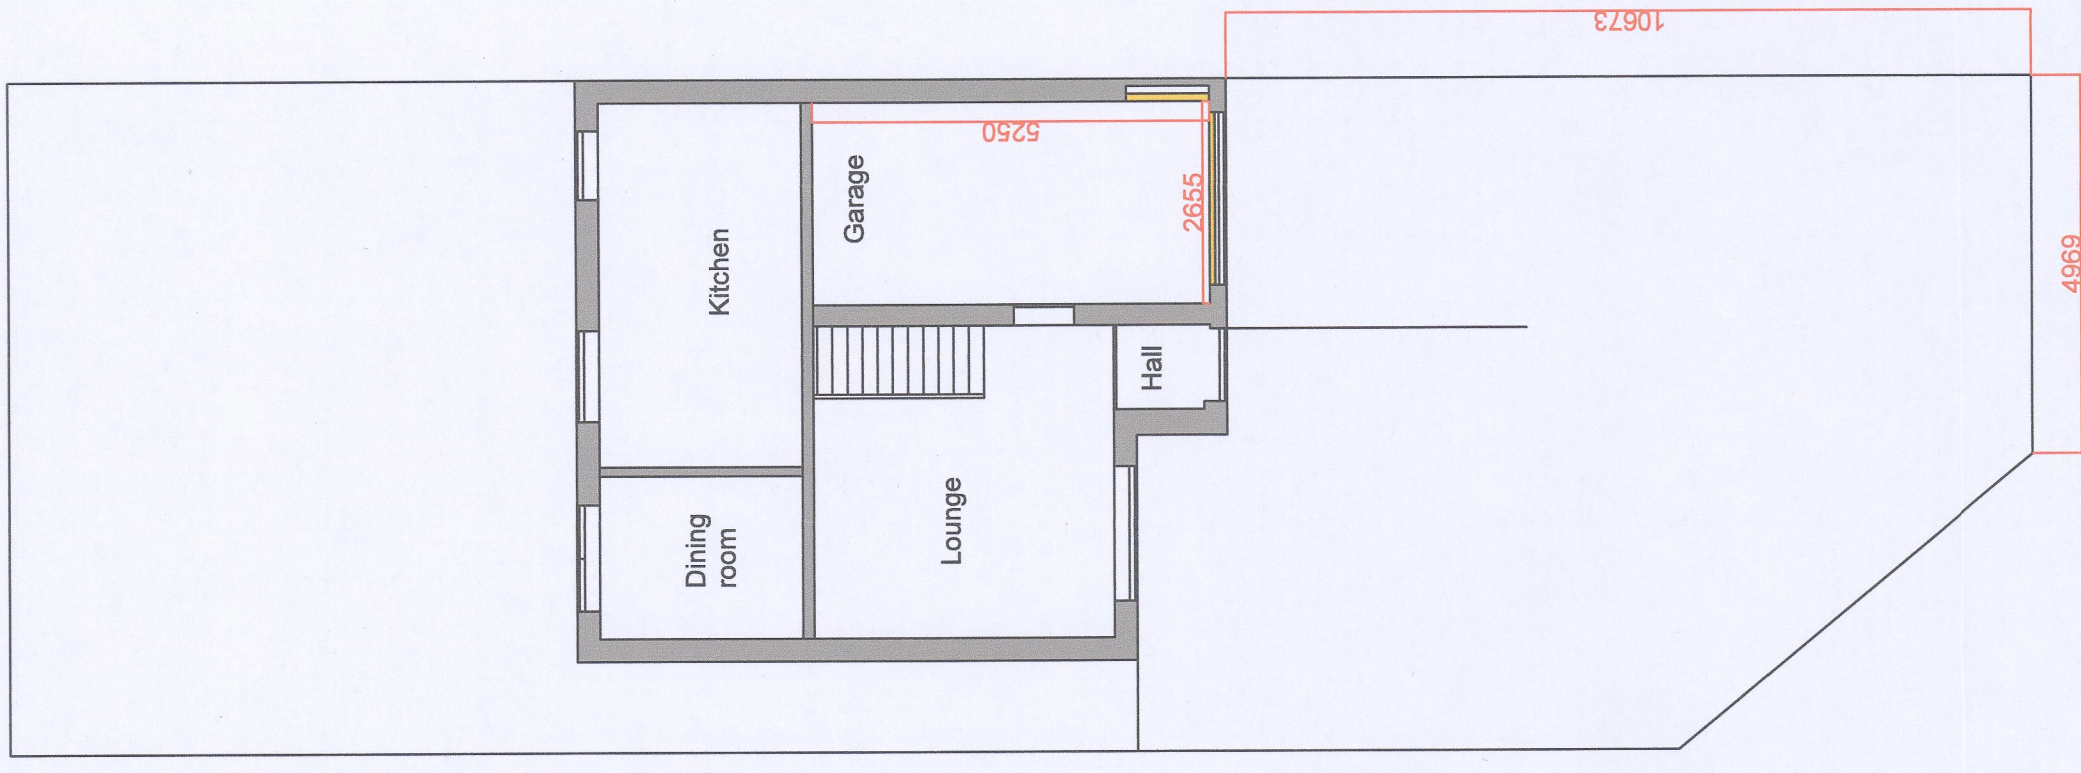

Proposed Principle Elevation

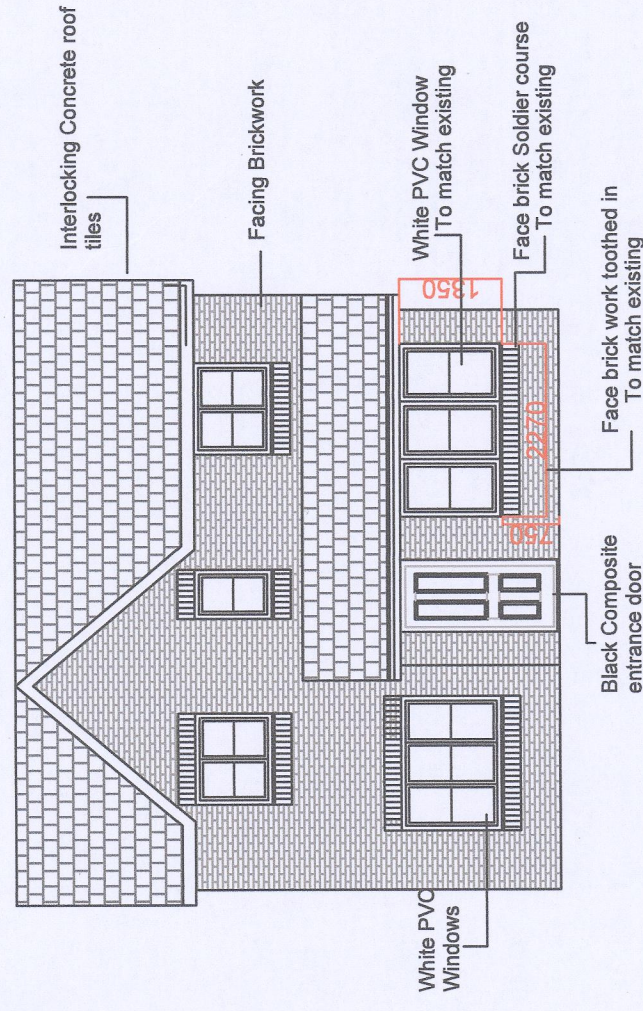

Proposed Part side elevation

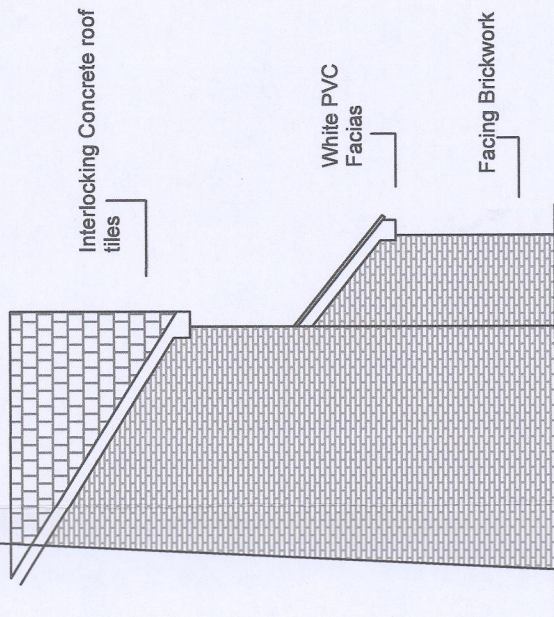

Proposed Part side elevation

