





Front Elevation




Side Elevation

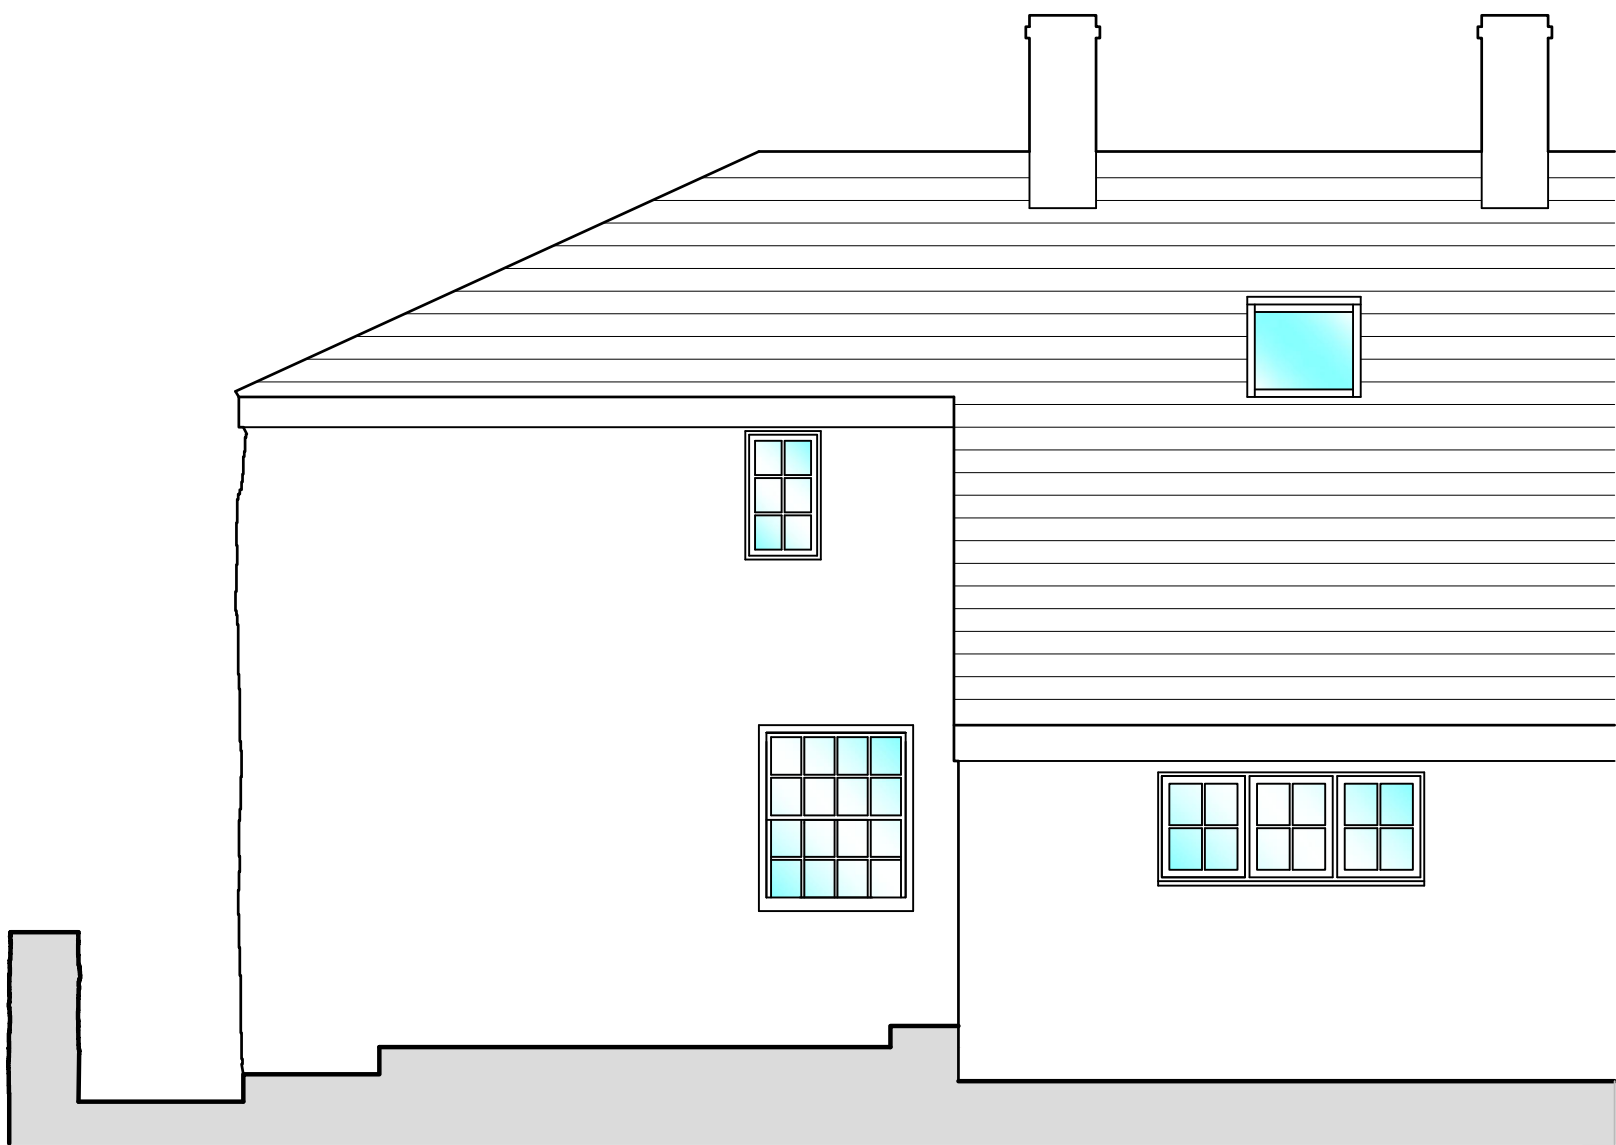


Rear Elevation

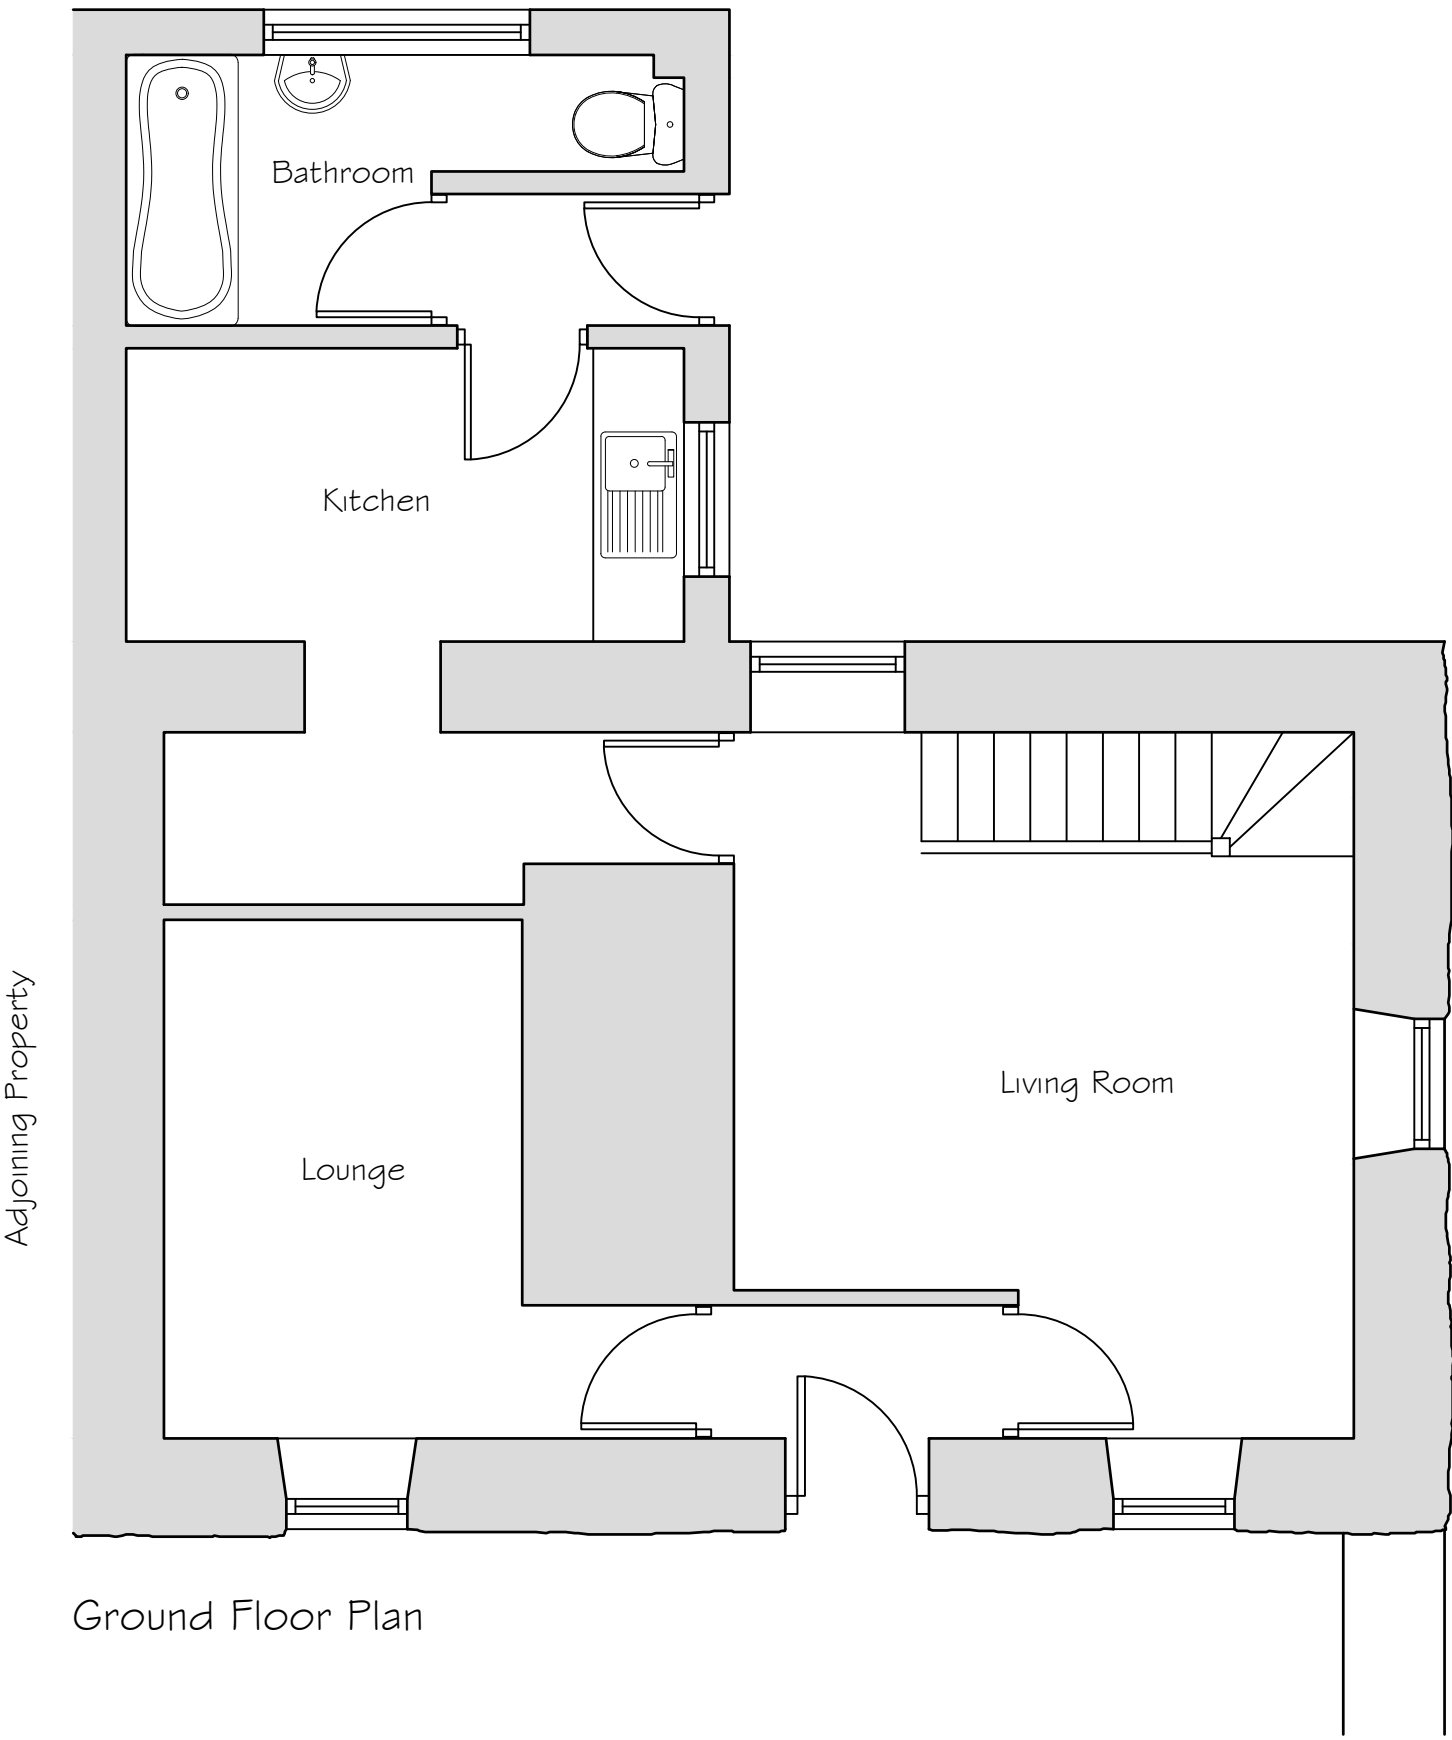


Ground Floor Plan

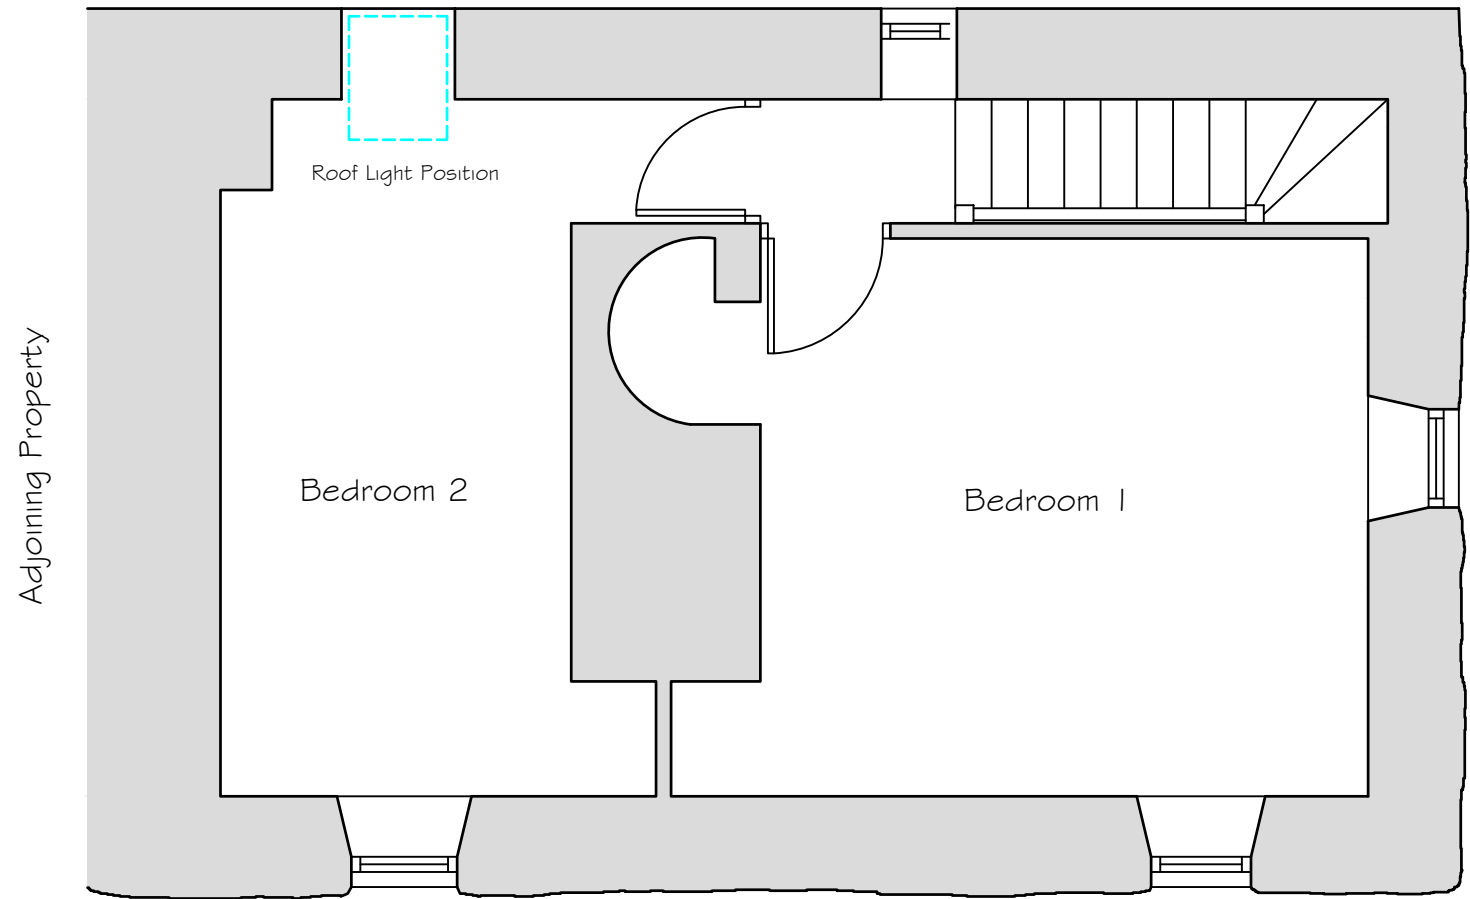


First Floor Plan

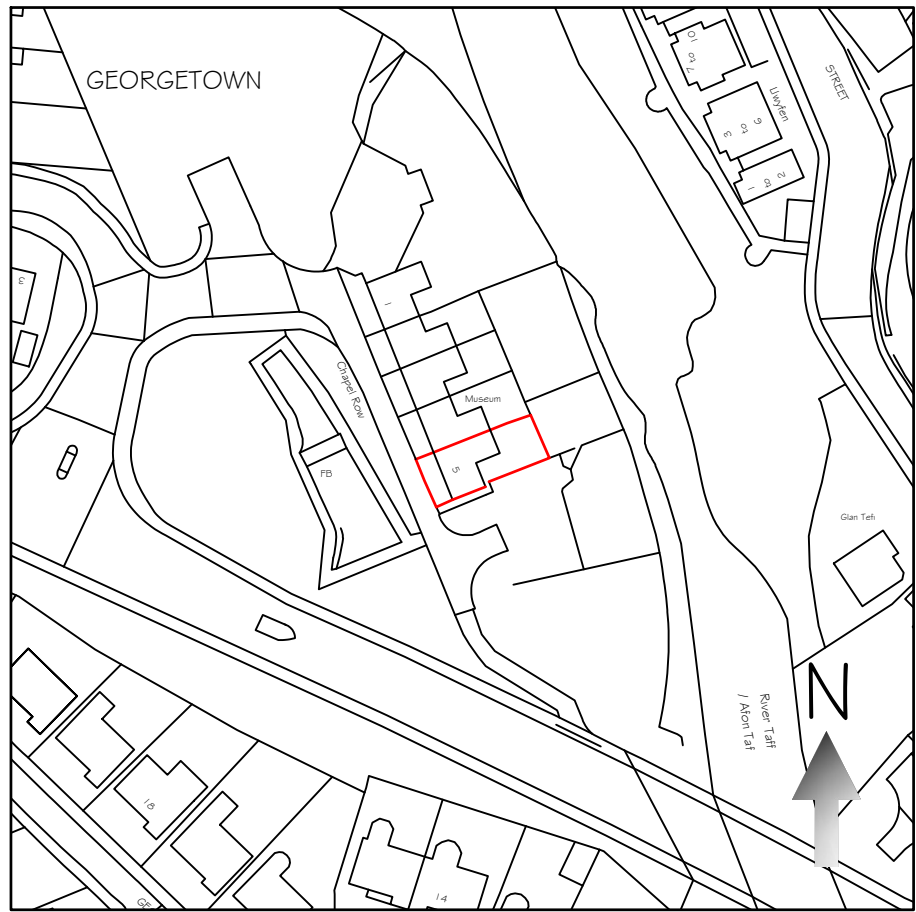

Site Location Plan at 1 : 1250 Scale

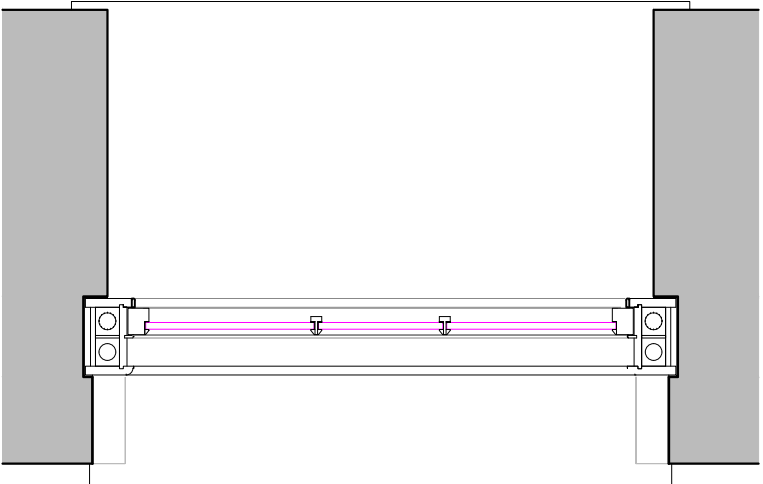

Window - Plan Section
At 1 : 10 Scale

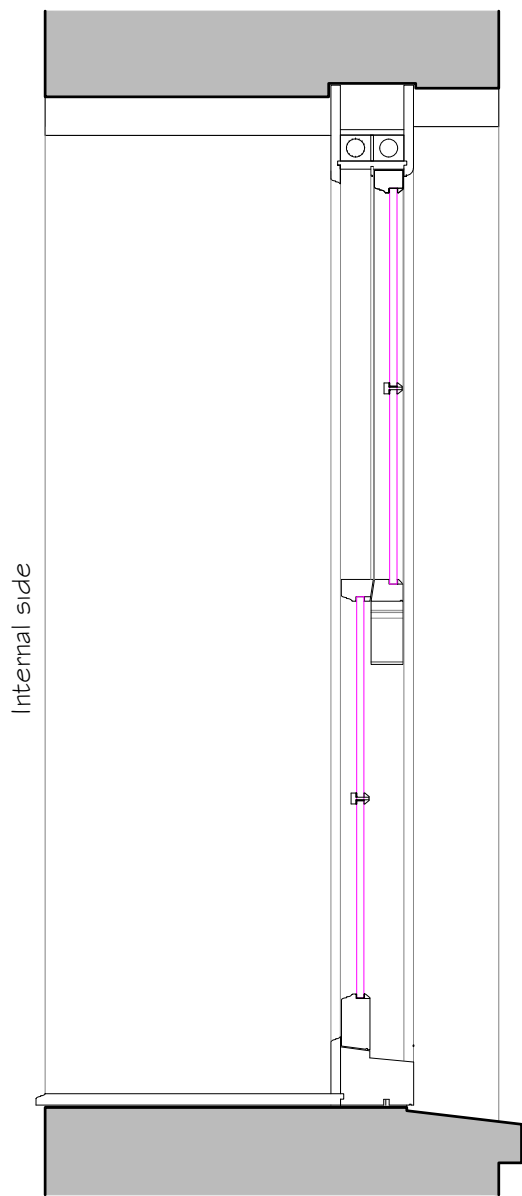

Window - Vertical Section
At 1 : 10 Scale


Surround and sash frame widths to the new unit to duplicate those of the existing windows.

All dimensions to be confirmed on site prior to work commencing

Upper sash

Lower sash

Painted timber cill board

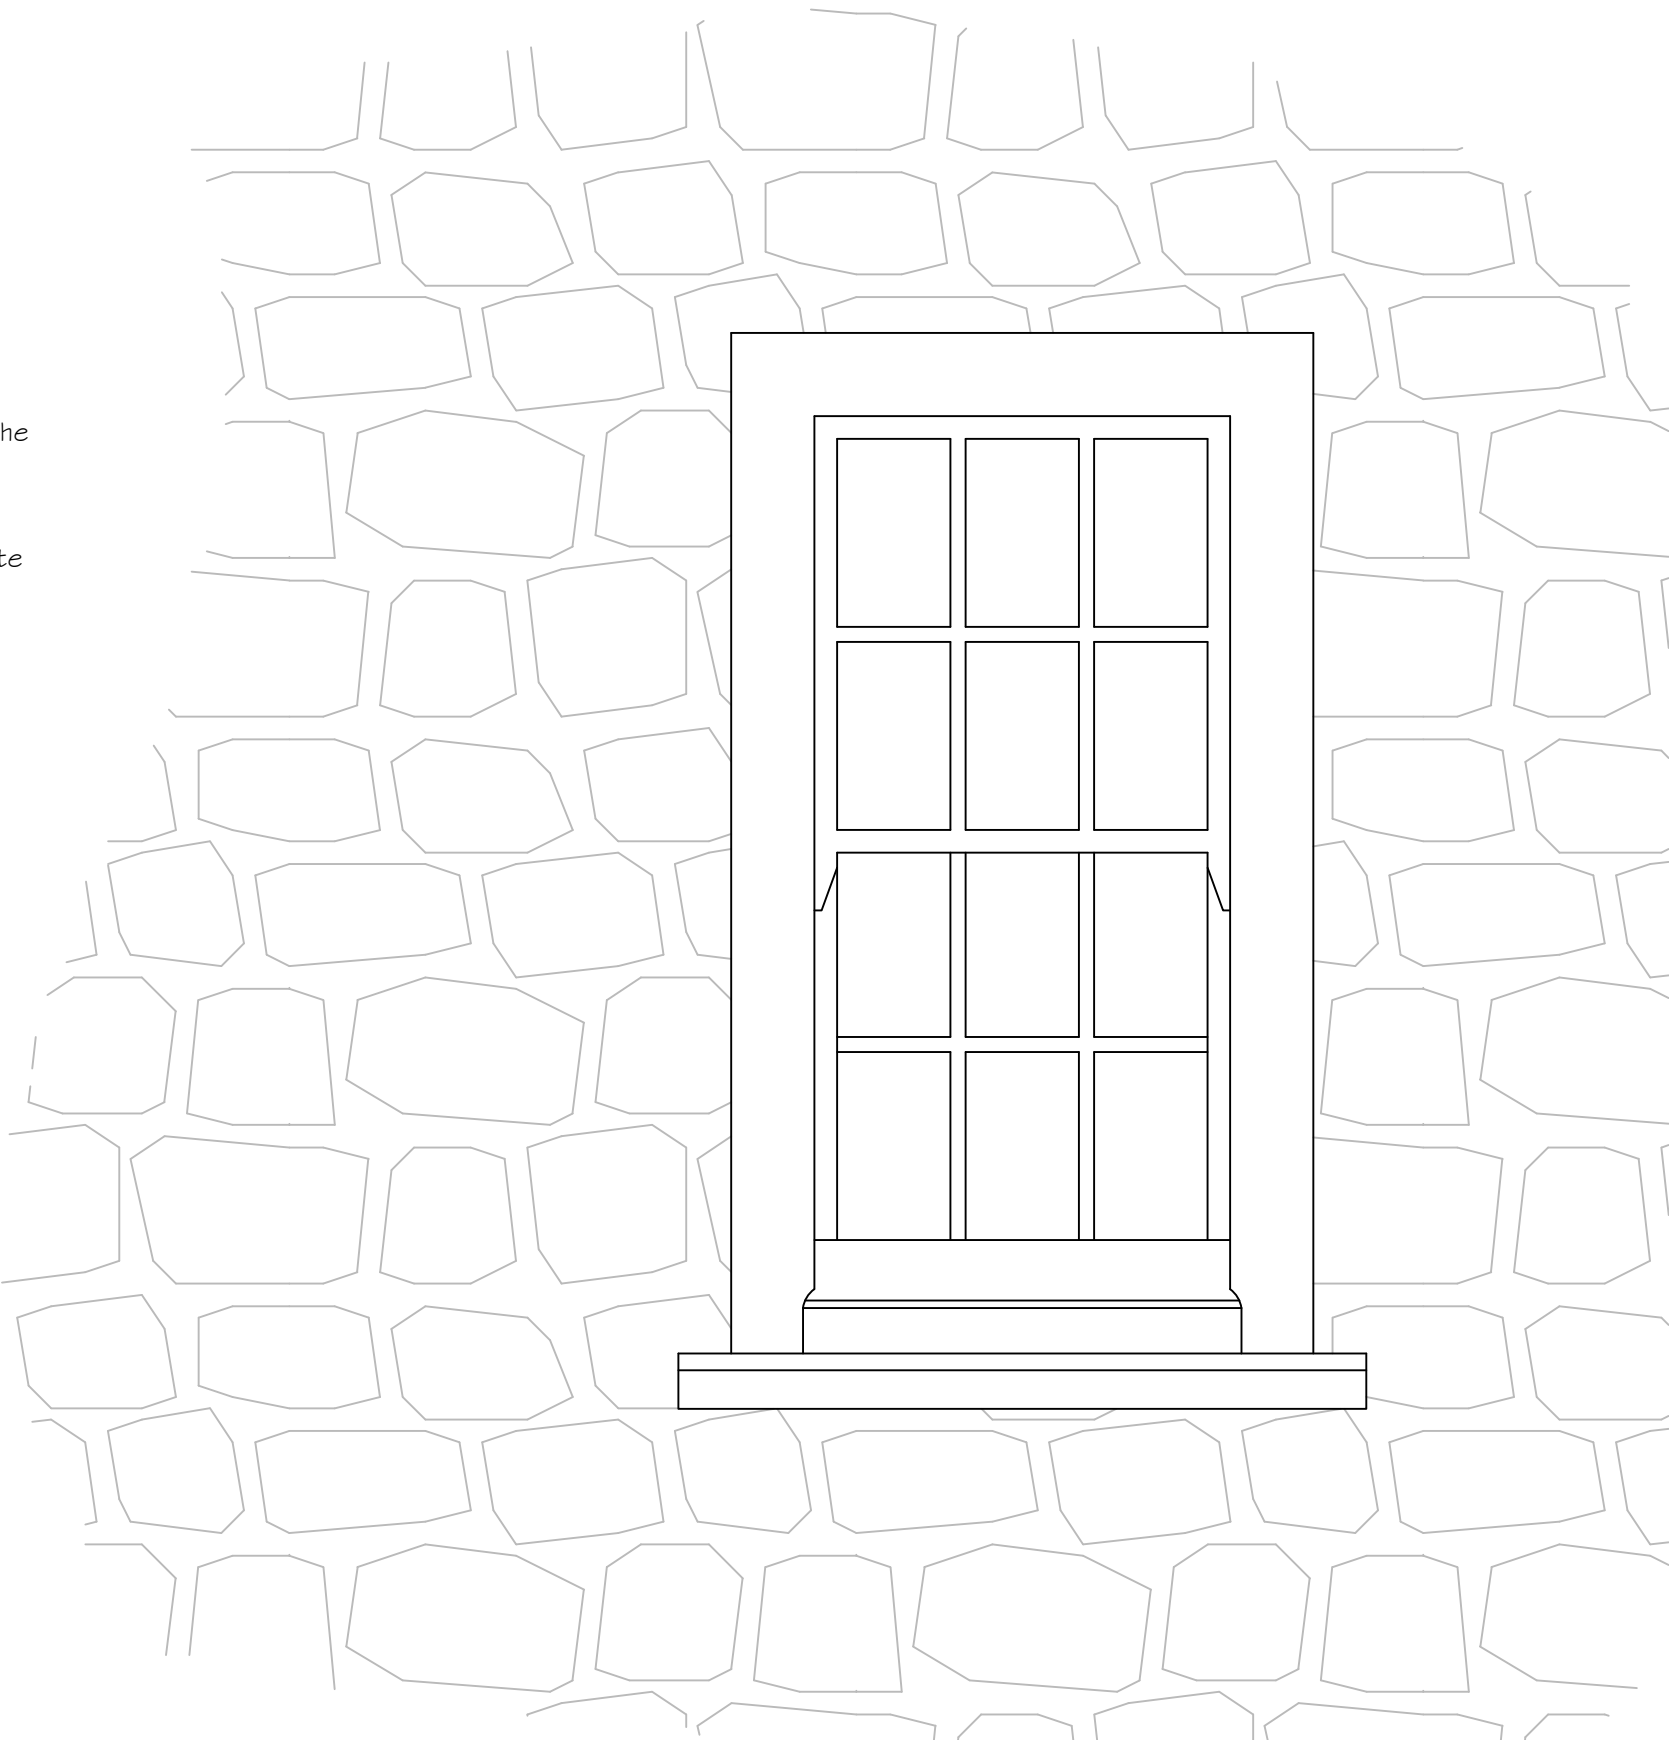

Window - Front Window in Elevation
At 1 : 10 Scale

Tecta Associates Ltd Tel: - 07765800405 E-mail: info@tecta-associates.co.uk	Title: New Sash Windows Elevations and Details 5 Chapel Row, Georgetown, Merthyr Tydfil, CF48 1BN		Date: Oct 2023	Scale: 1:50 (At A1)
	Client: Merthyr Valleys Homes 22 Lansbury Road, Gellideg, Merthyr Tydfil, CF48 1HA		Number: TAL23/27/O1	