


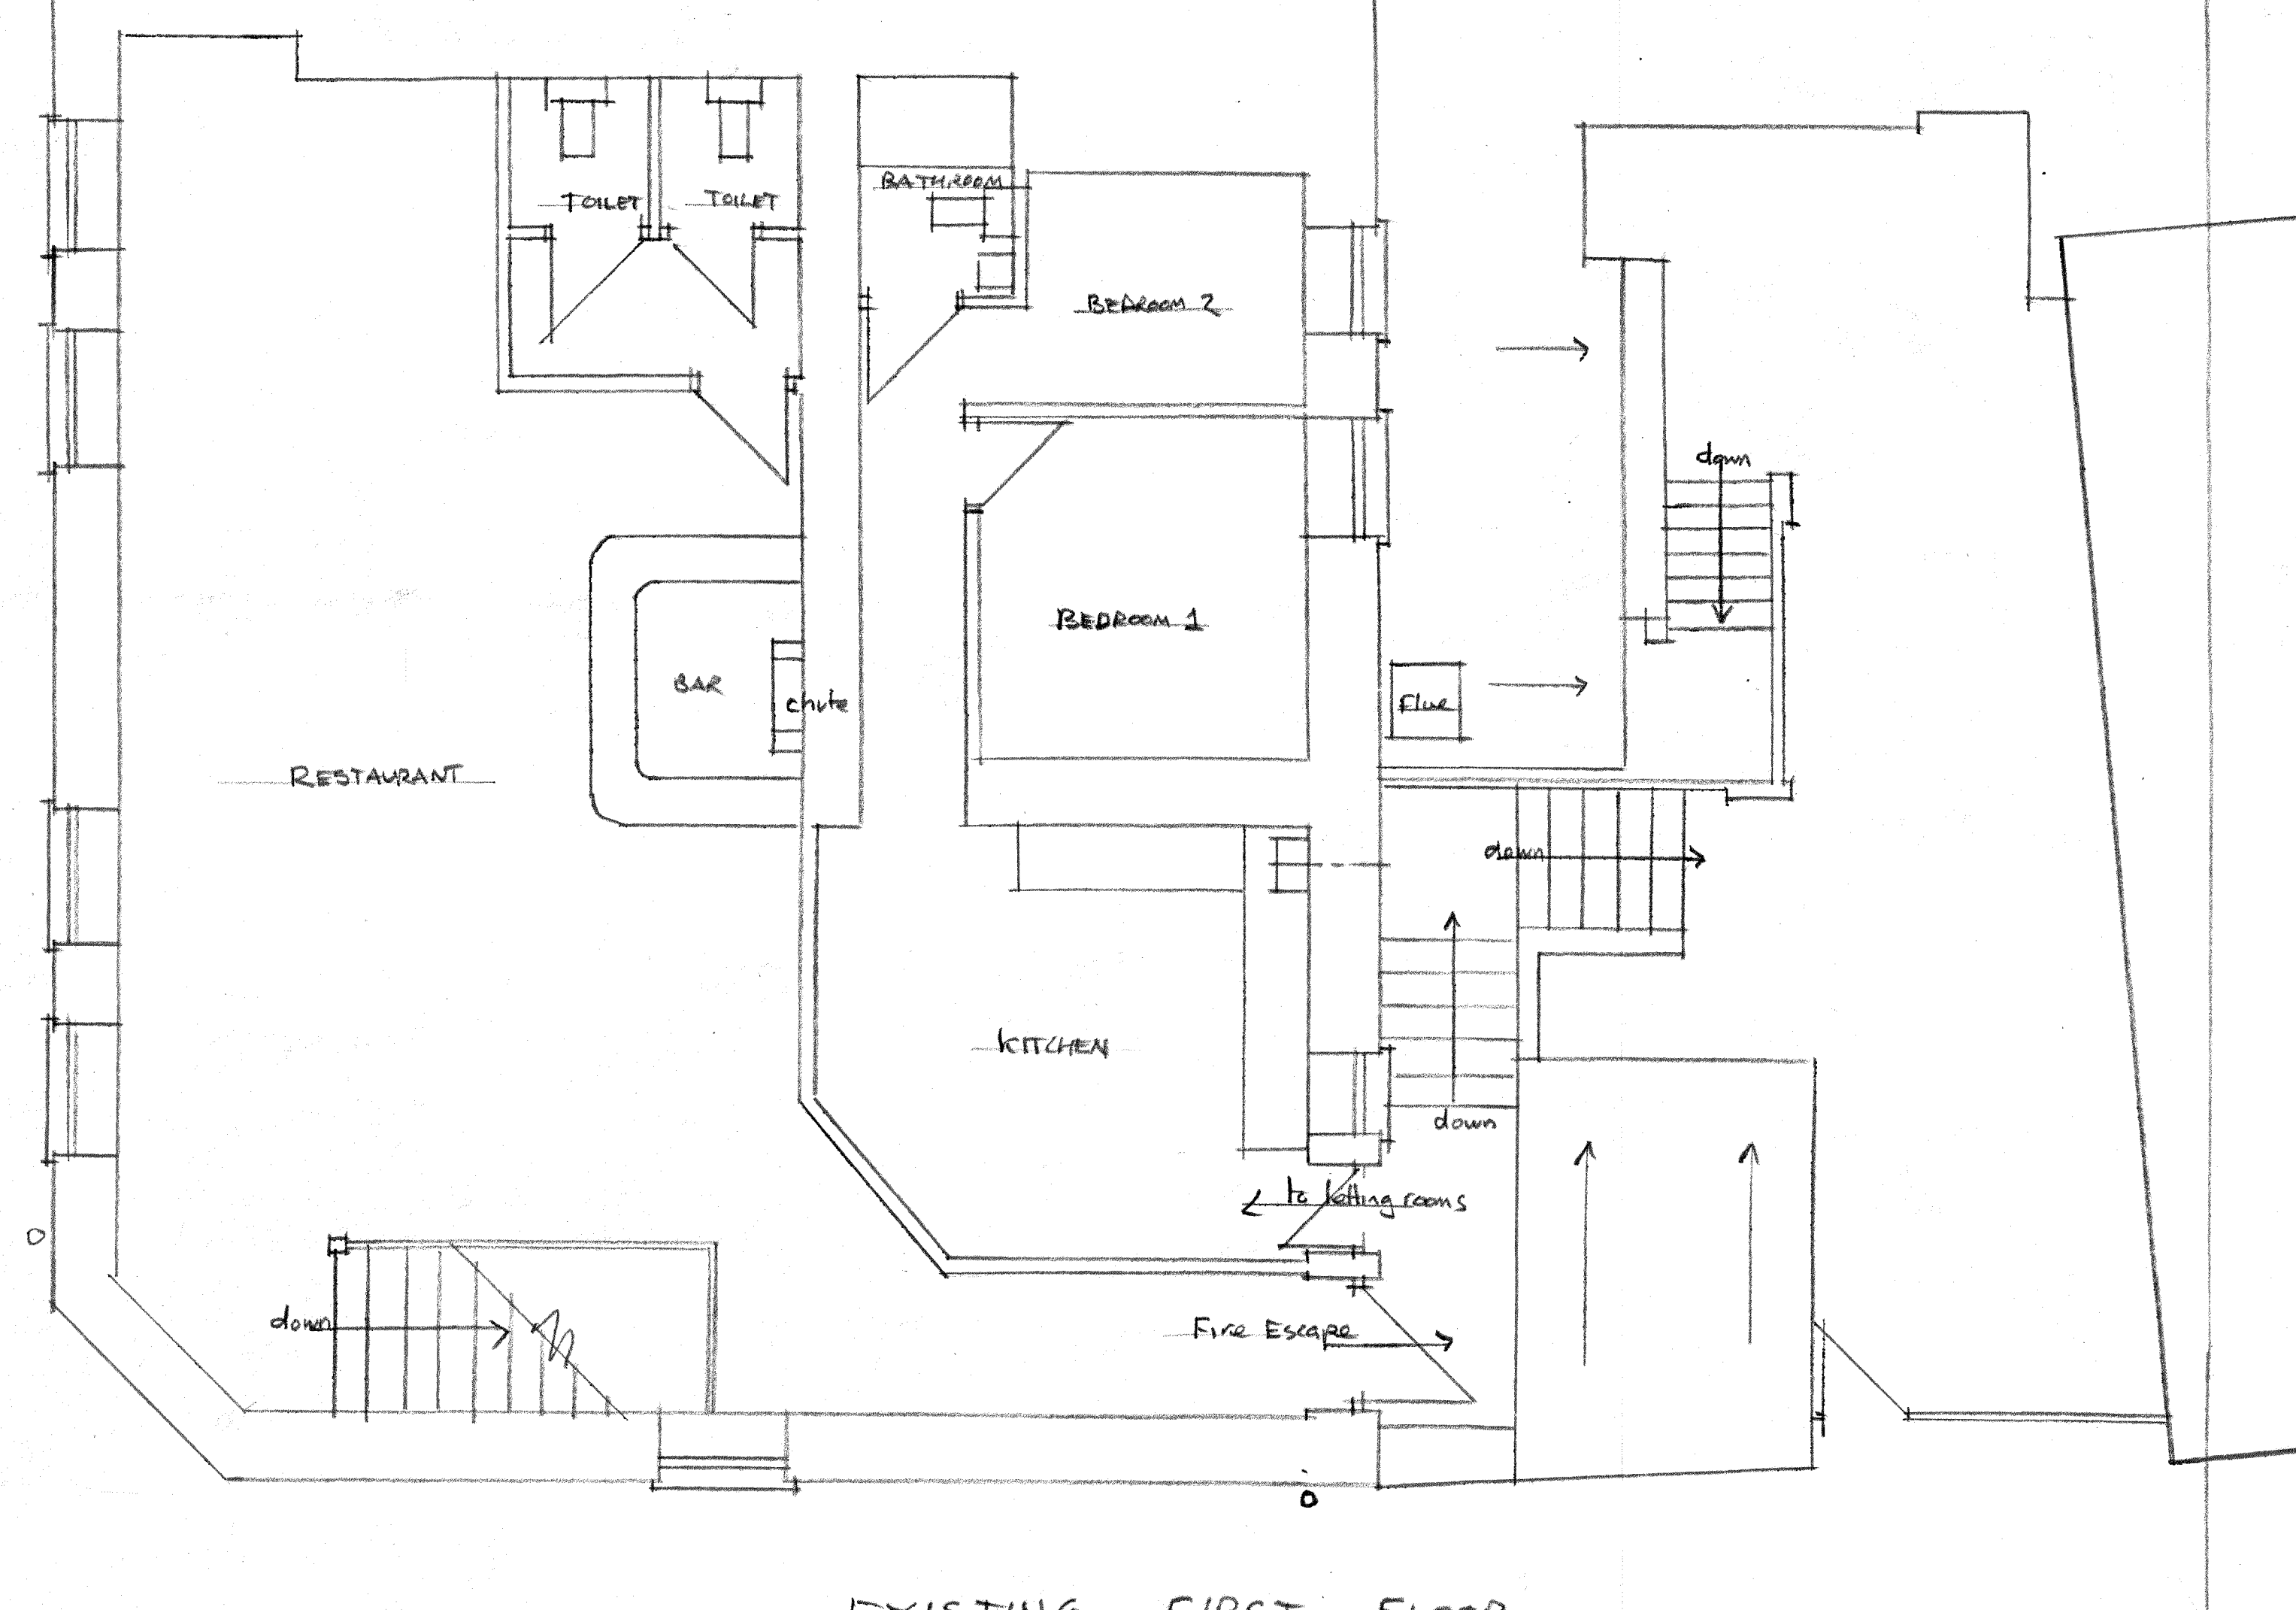


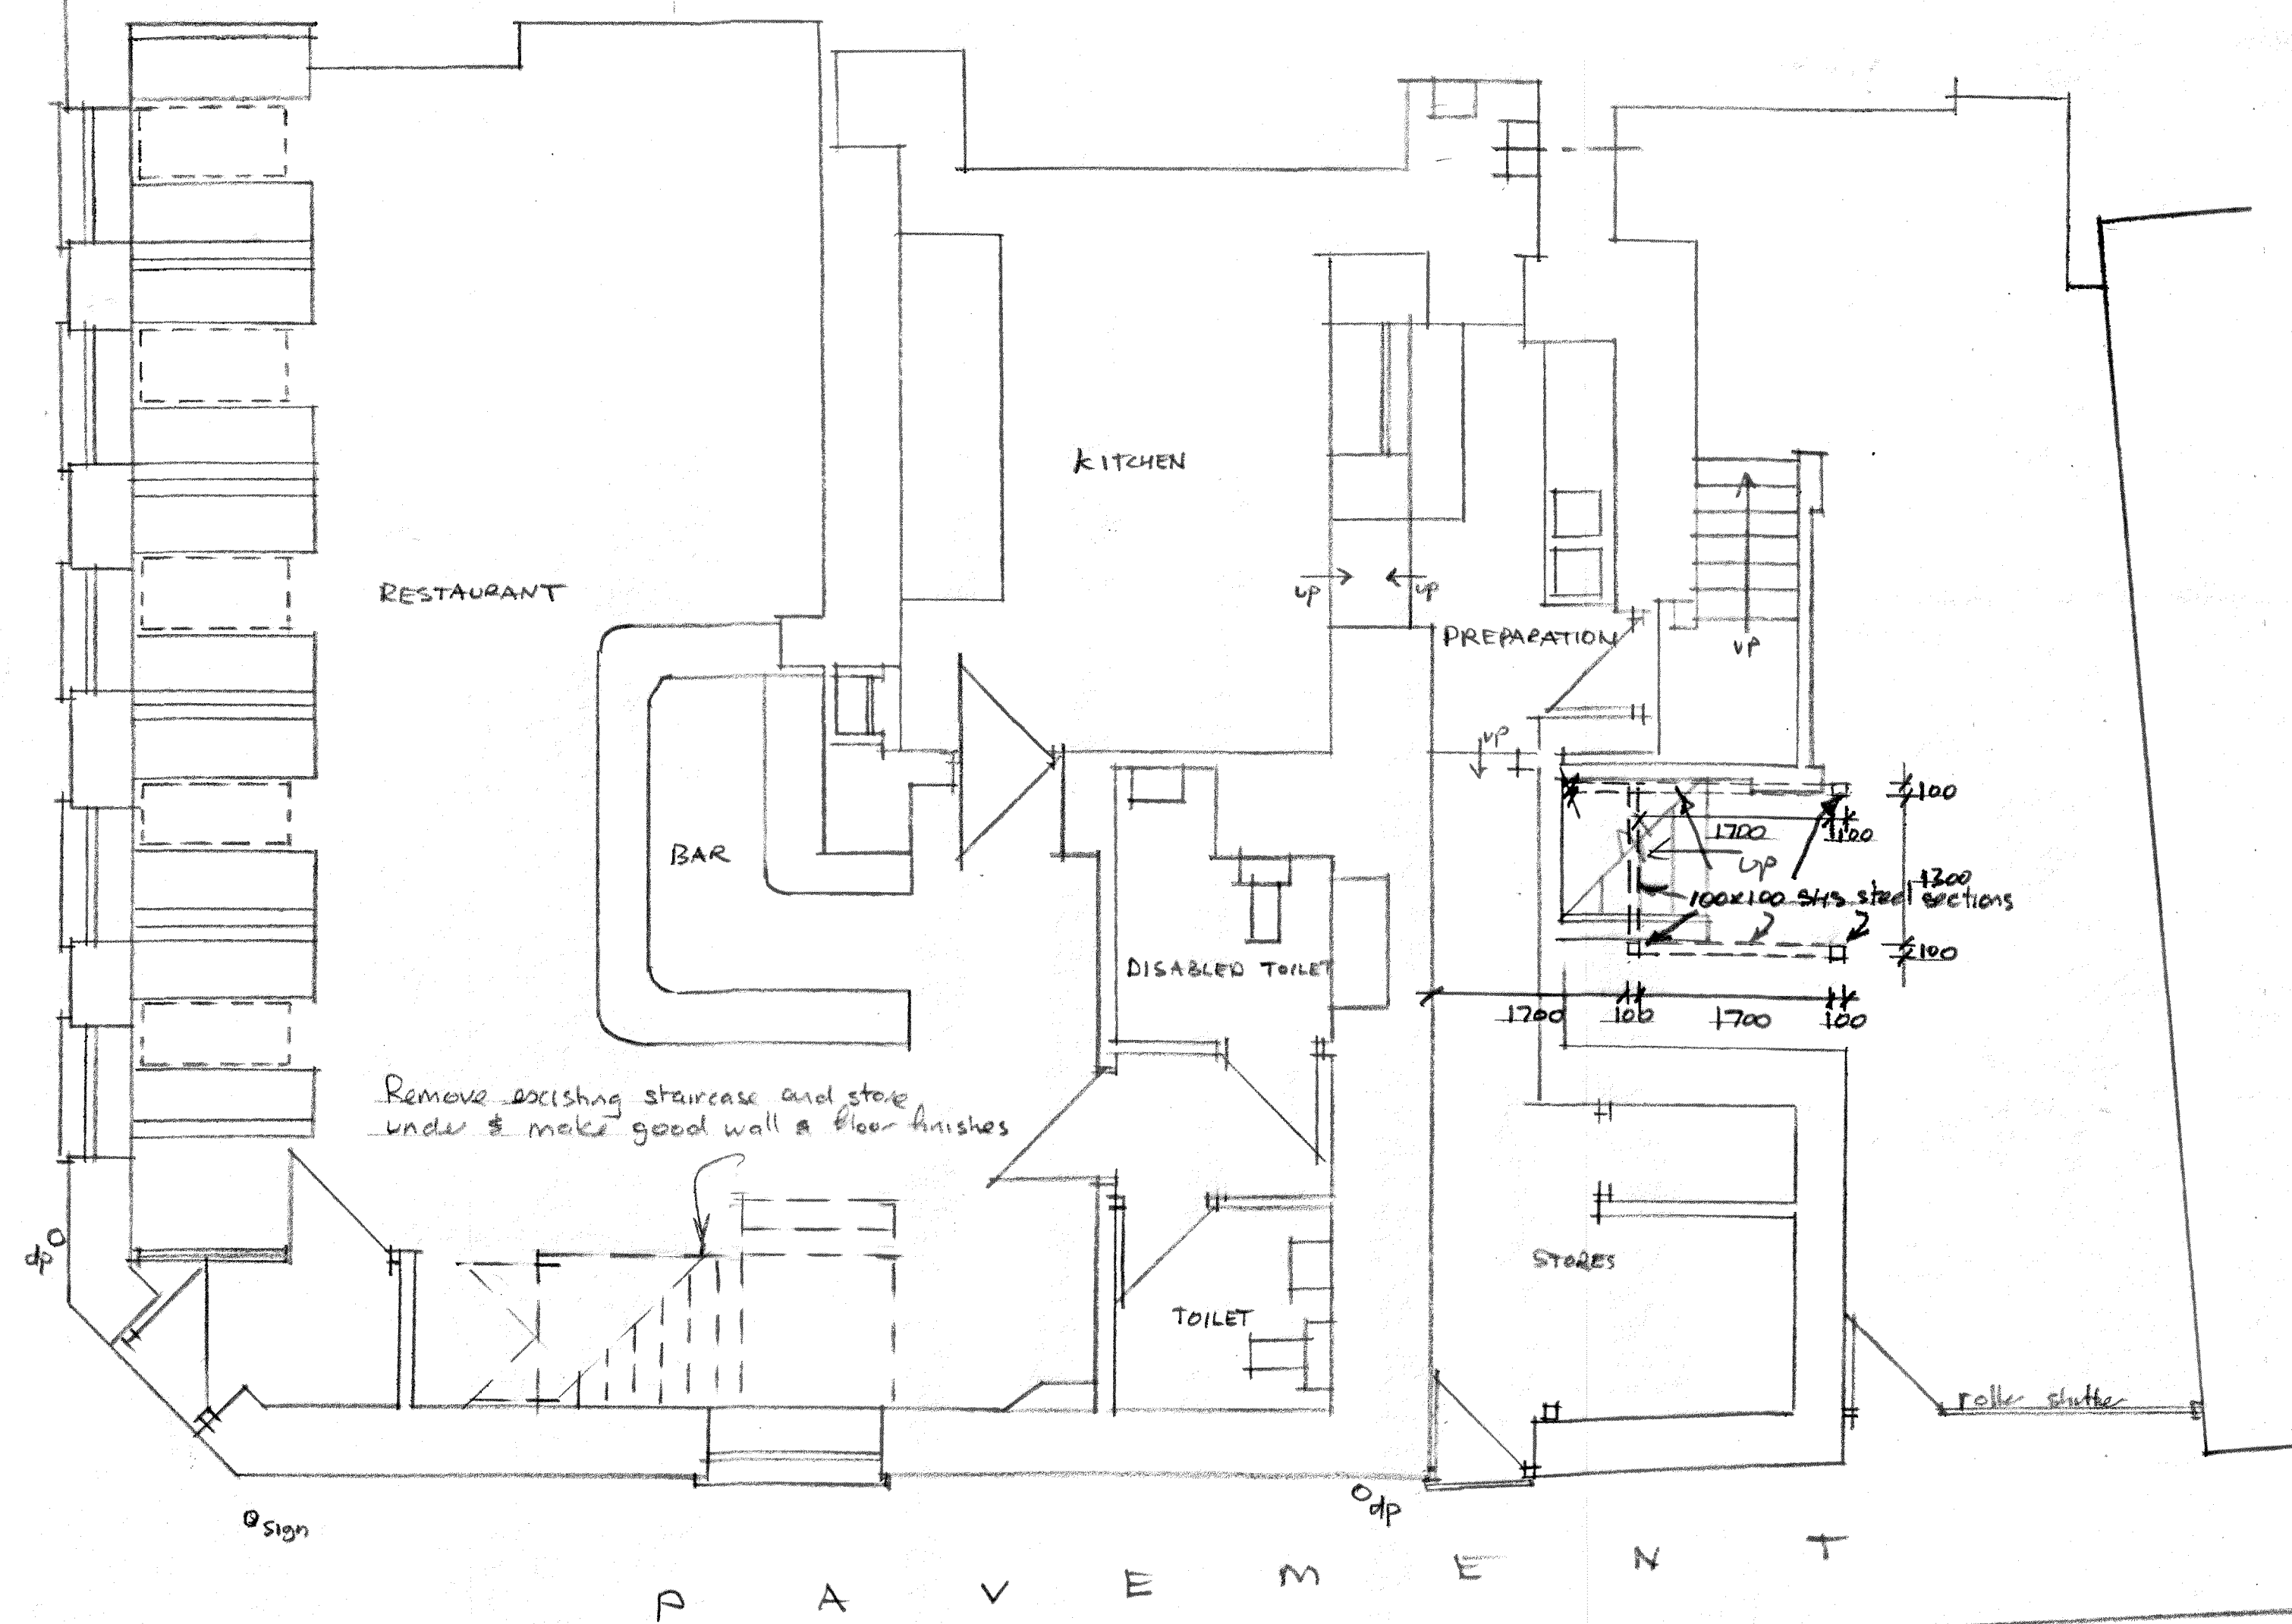


EXISTING / PROPOSED GROUND FLOOR

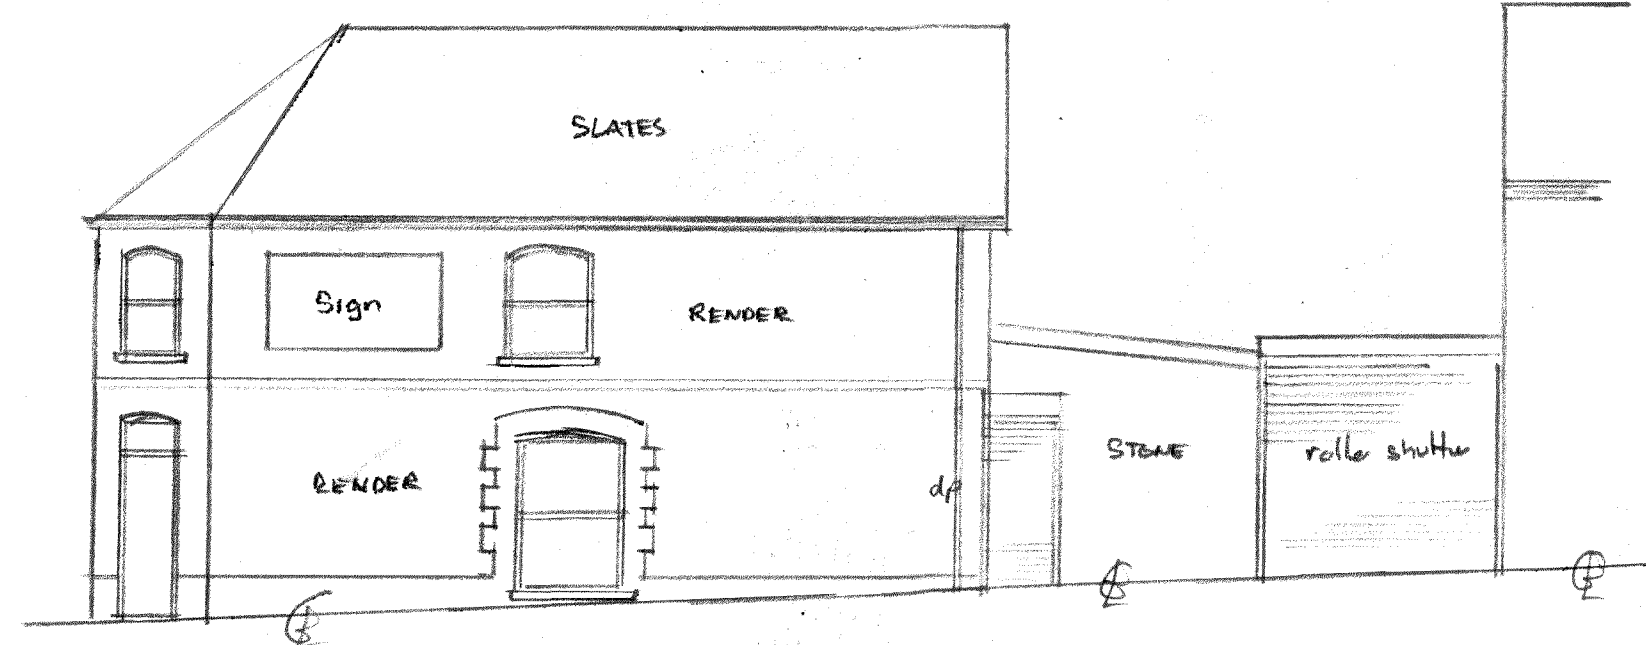


EXISTING SIDE ELEVATION

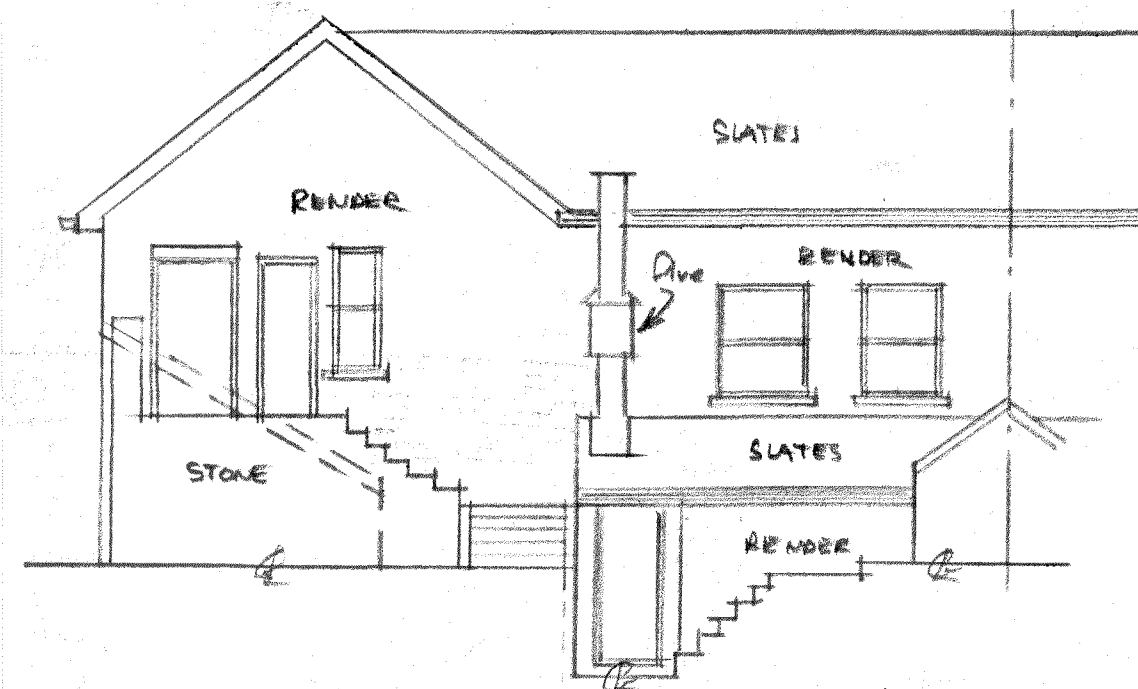


EXISTING REAR ELEVATION

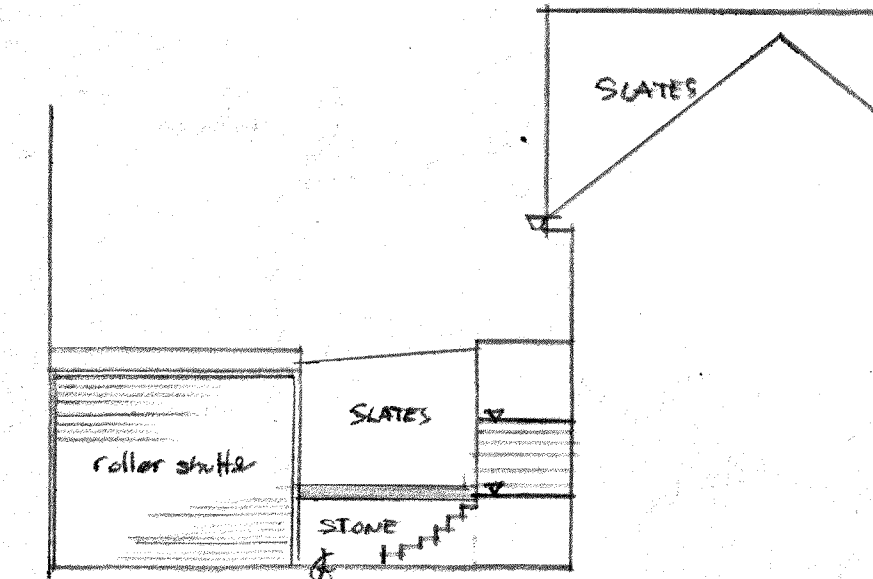


EXISTING SIDE ELEVATION

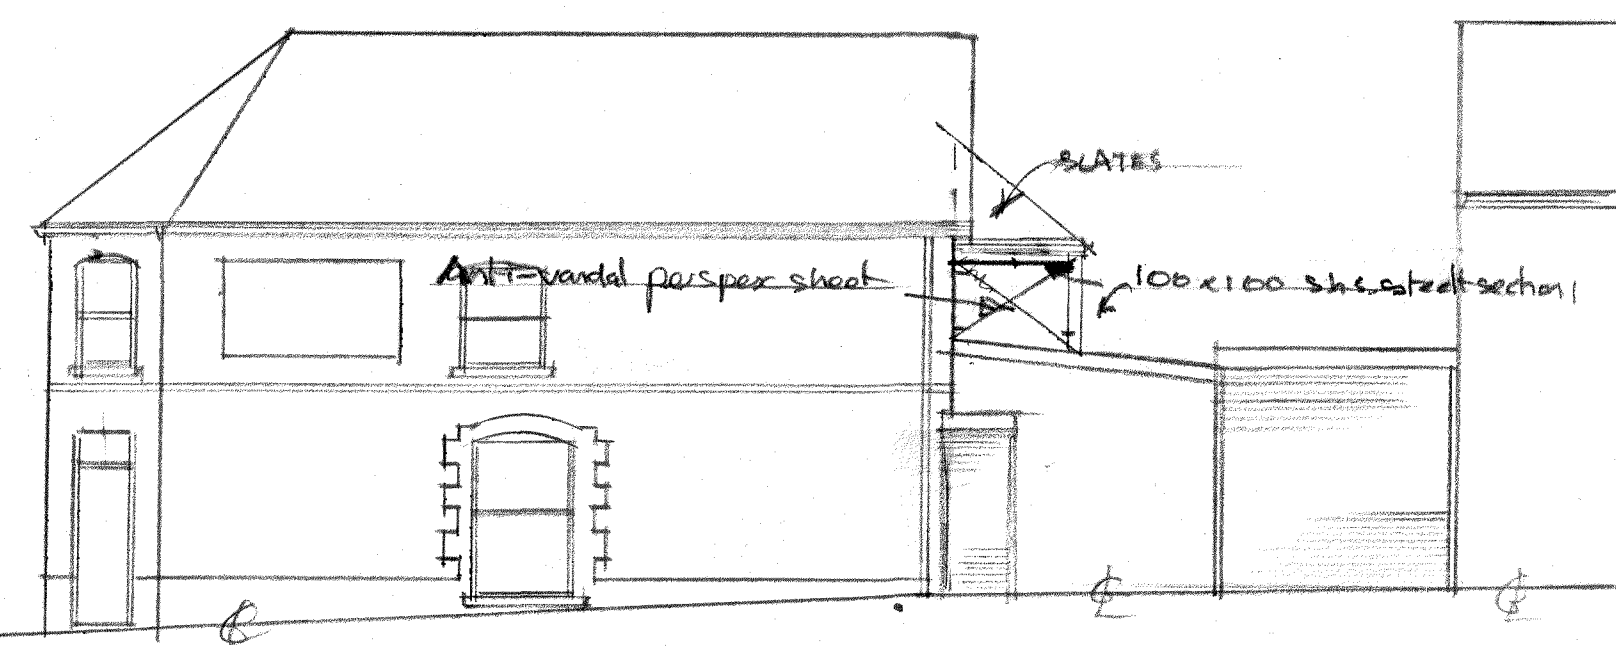

PROPOSED SIDE ELEVATION

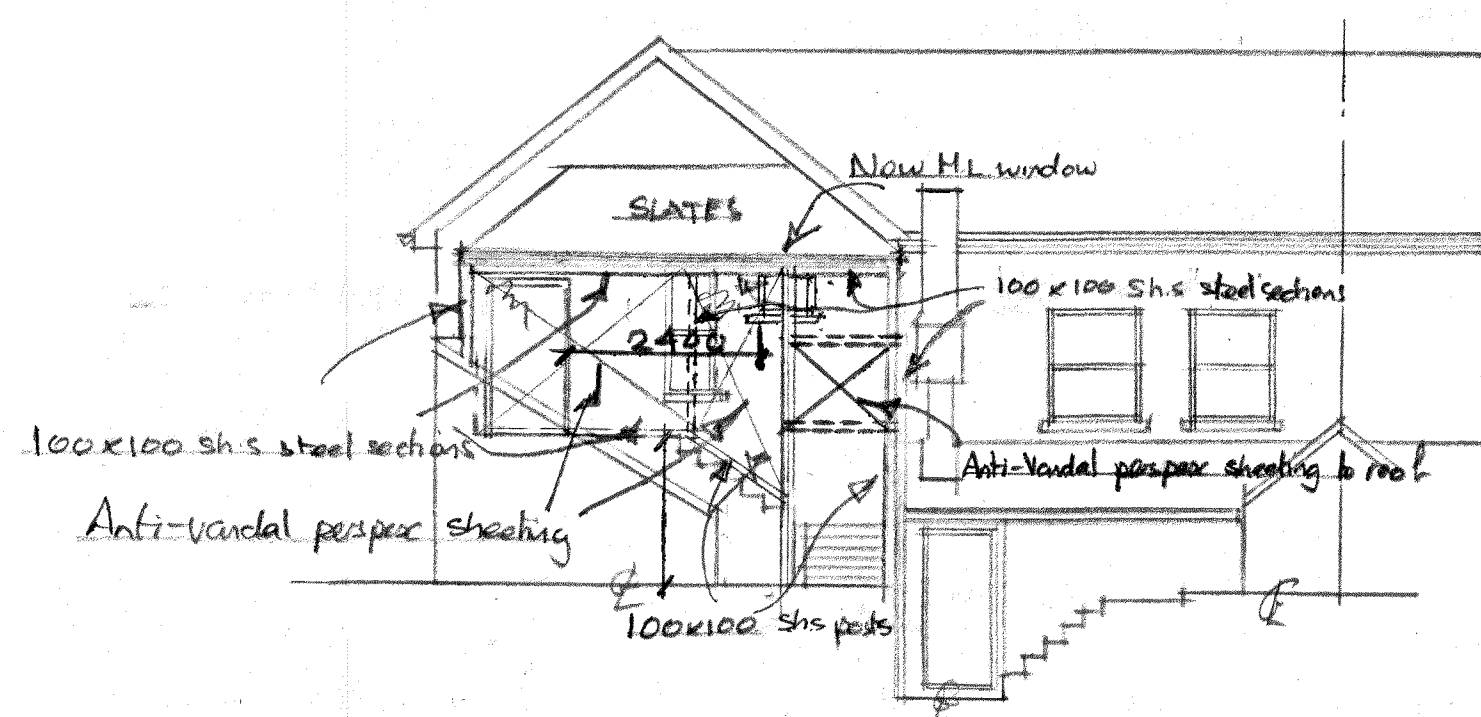

PROPOSED REAR ELEVATION

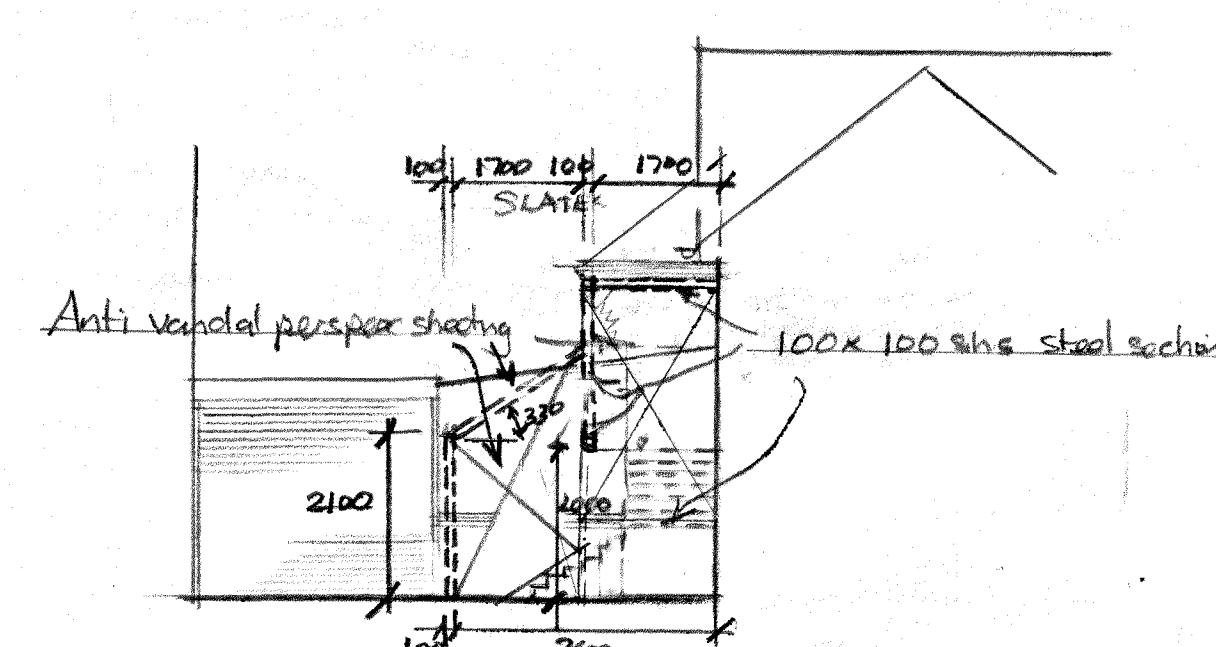

PROPOSED SIDE ELEVATION

Amendments
 'A' - Steel sections with anti-vandal perspex sheeting added to scheme
 'B' - dimension to new hi. windows added
 'C' - Proposed steelwork shown on ground floor plan
 Elevations corrected

JOB
 PROPOSED ADAPTIONS & CANOPY TO
 FORM 3 NO. ADDITIONAL LETTING ROOMS

ADDRESS
 Q-MIN RESTAURANT, 14 HIGH STREET,
 CAEHARRIS, MERTHYR TYDFIL, CE4B 3HB

DRAWING NO. 1c of 2 SCALE 1:50, 1:100 DATE MARCH 2023 APRIL 2023 OCT 2023 DRAWN A. COLLINS

SCAN + 3 COPIES