




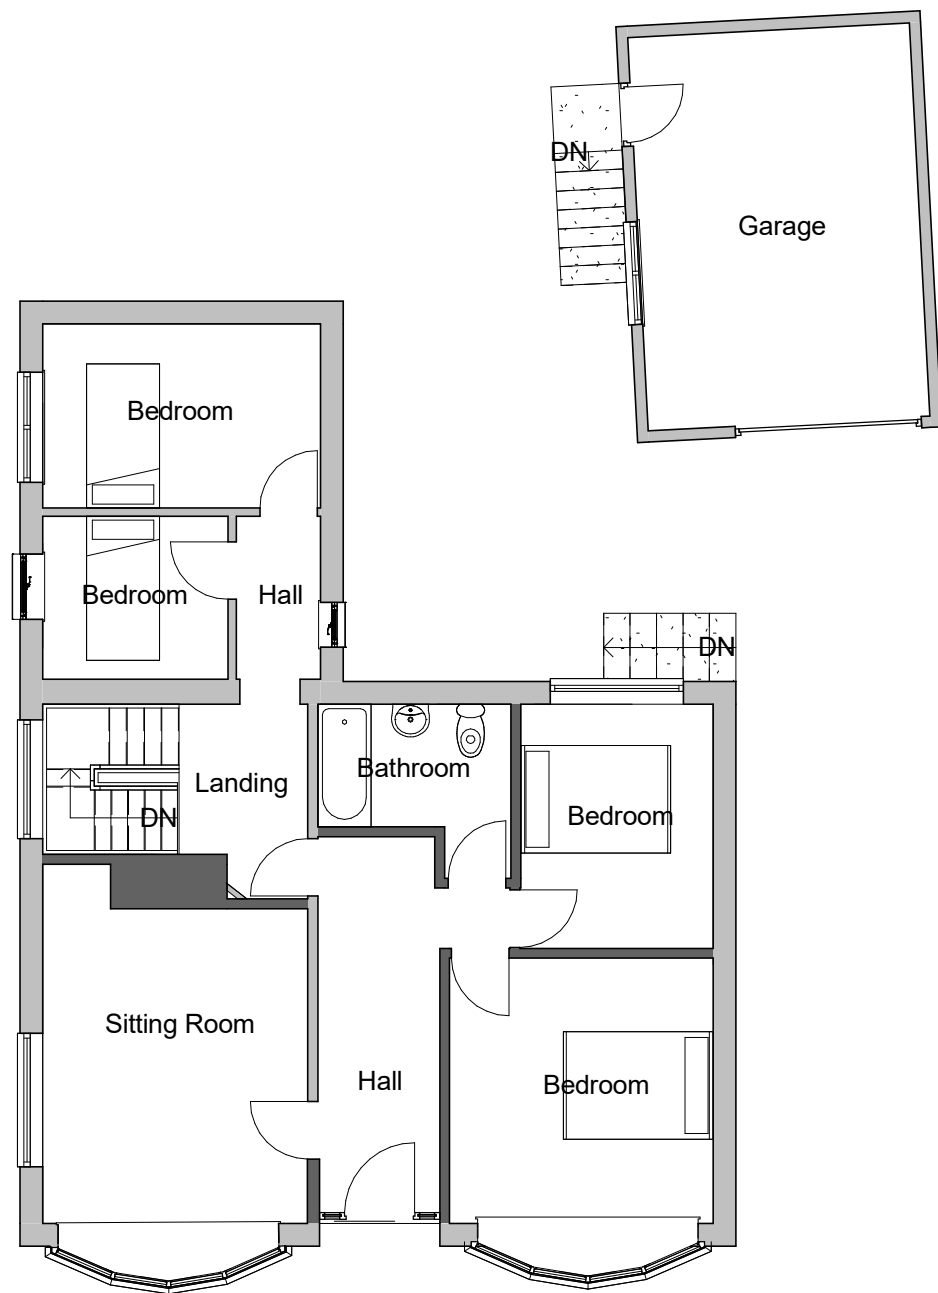

Existing First Floor

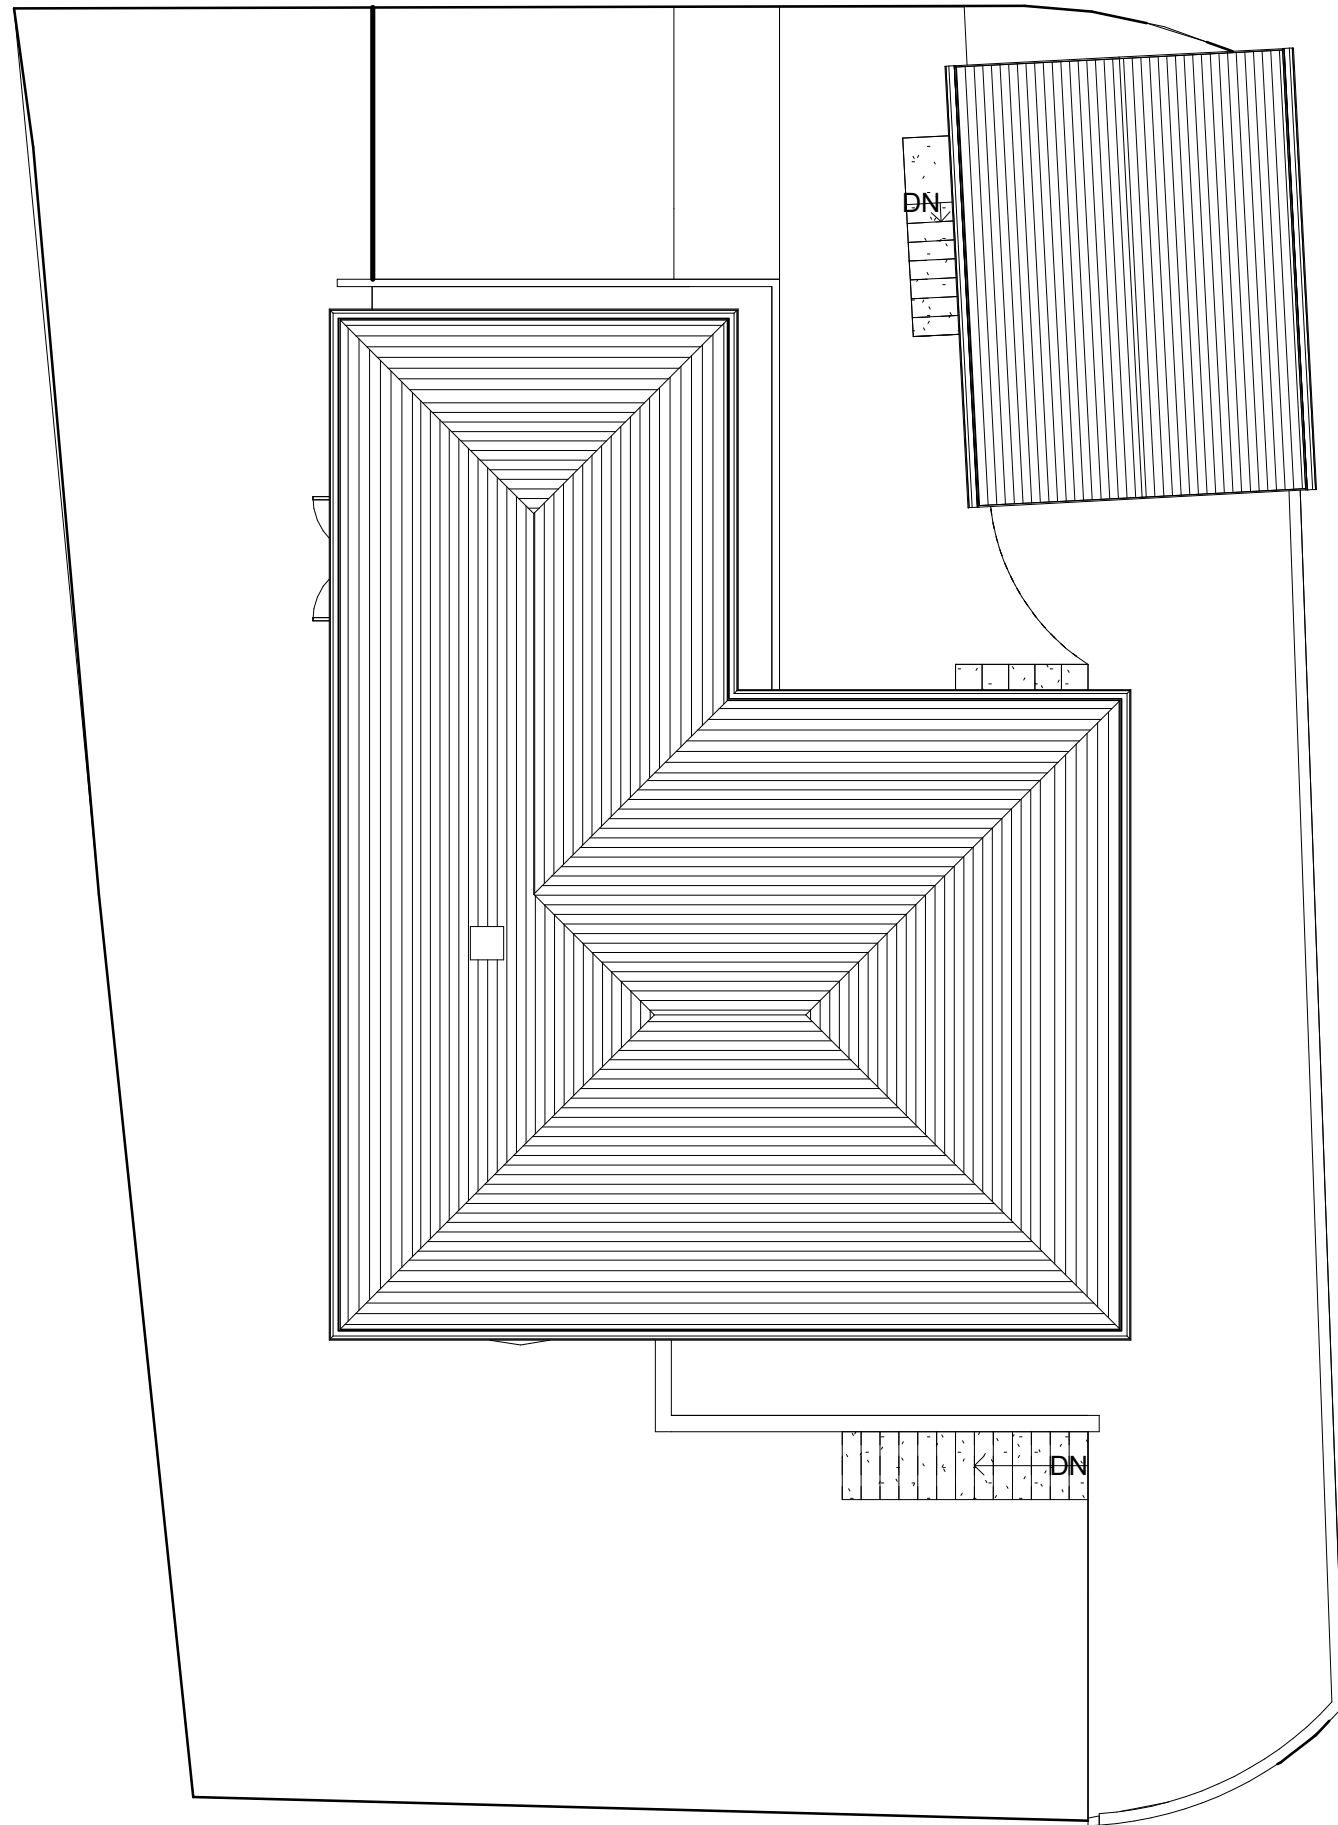

Existing Site

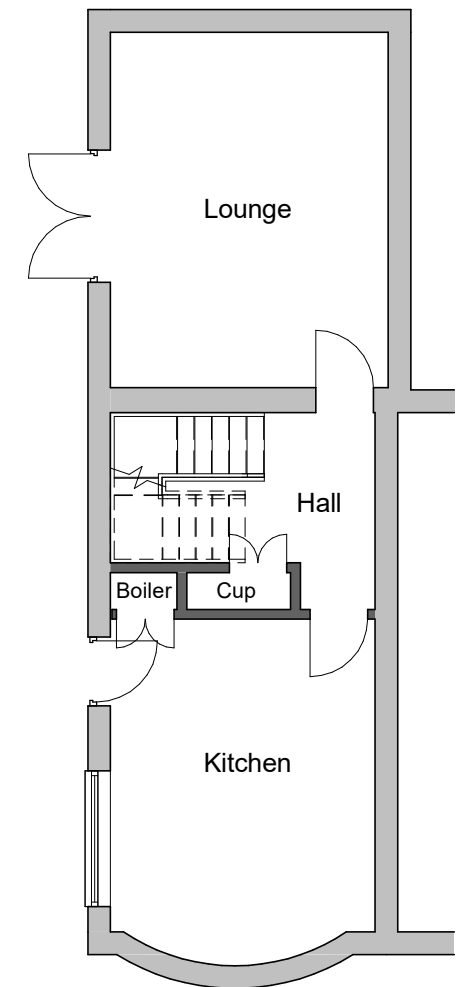

Existing Ground Floor

INDIGO DESIGN (Part of 3dcadwales Ltd) 5 Ashlea Drive,
Merthyr Tydfil, CF47 0NY Tele 01685 385746 Mob -
07940913216 Email: enquiries@indigo-3d-design.co.uk

This Drawing is Copyright,
Dimensions to be checked
on site and not scaled from
this drawing



PURPOSE OF ISSUE	DRWAING NUMBER
Planning Approval	91020190-01

PROJECT	New Dormers and Conservatory
---------	------------------------------

SHEET	Existing Plans
-------	----------------

Address	Park lodge villa, Thomastown, Merthyr Tydfil. CF47 0ES
---------	--

Checked by	Drawn by	Scale (@ A3)
JH	PH	1 : 100

Rev No	Description	Date
A	Issue	30/10/19



Existing Front Elevation




Existing Rear Elevation

Existing Element	Materials and finishes
Roof	Interlocking concrete tiles
Walls	Render
Doors	White PVCu
Windows	White PVCu
Garage Door	Galvanised
Fascias & Soffits	White PVCu
Gutters & downpipes	White PVCu
Boundary	Hedge and Brick / Block walls



Existing Side 1 Elevation

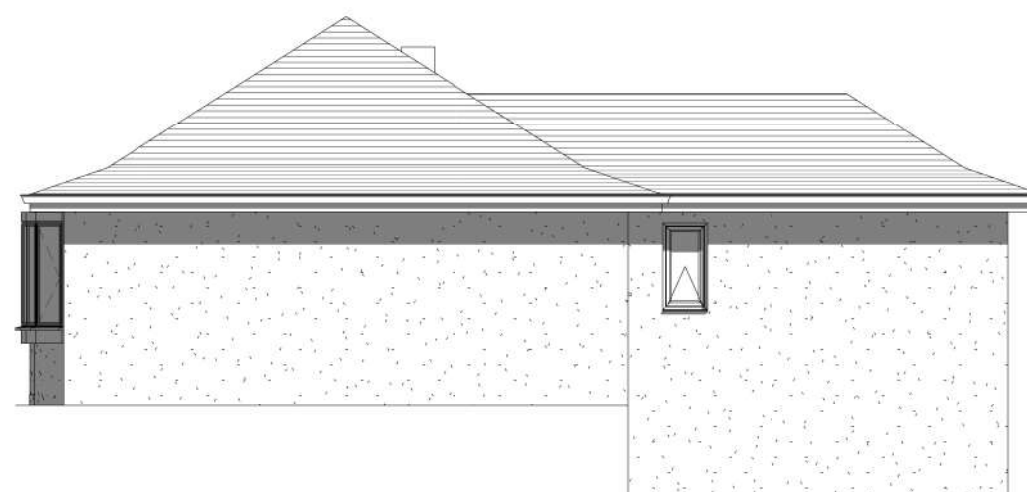

Existing Side 2 Elevation

INDIGO DESIGN (Part of 3dcadwales Ltd) 5 Ashlea Drive,
Merthyr Tydfil, CF47 0NY Tele 01685 385746 Mob -
07940913216 Email: enquiries@indigo-3d-design.co.uk

This Drawing is Copyright,
Dimensions to be checked
on site and not scaled from
this drawing



PURPOSE OF ISSUE	DRWAING NUMBER
Planning Approval	91020190-02



PROJECT	New Dormers and Conservatory
---------	------------------------------

SHEET	Existing Elevations
-------	---------------------

Address	Park lodge villa, Thomastown, Merthyr Tydfil. CF47 0ES
---------	--

Checked by	Drawn by	Scale (@ A3)
JH	PH	1 : 100

Rev No	Description	Date
A	Issue	30/10/19

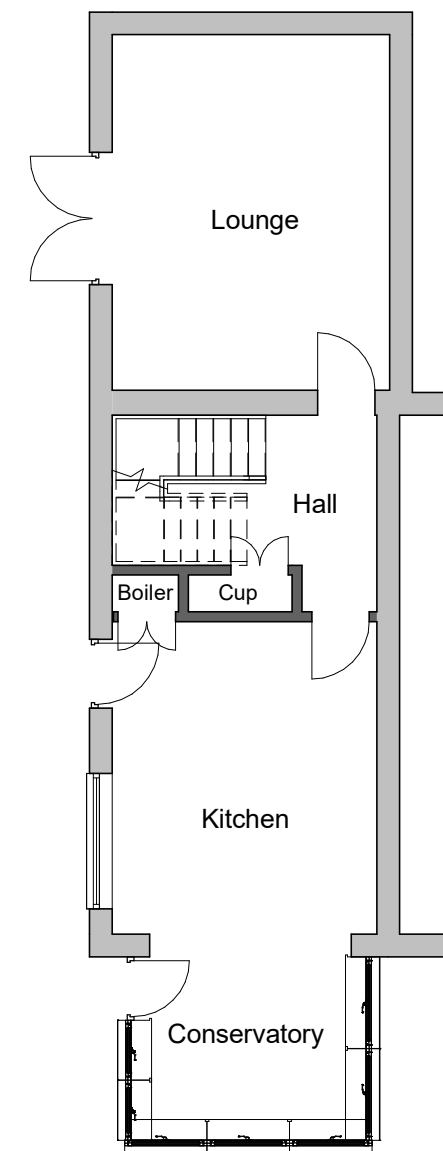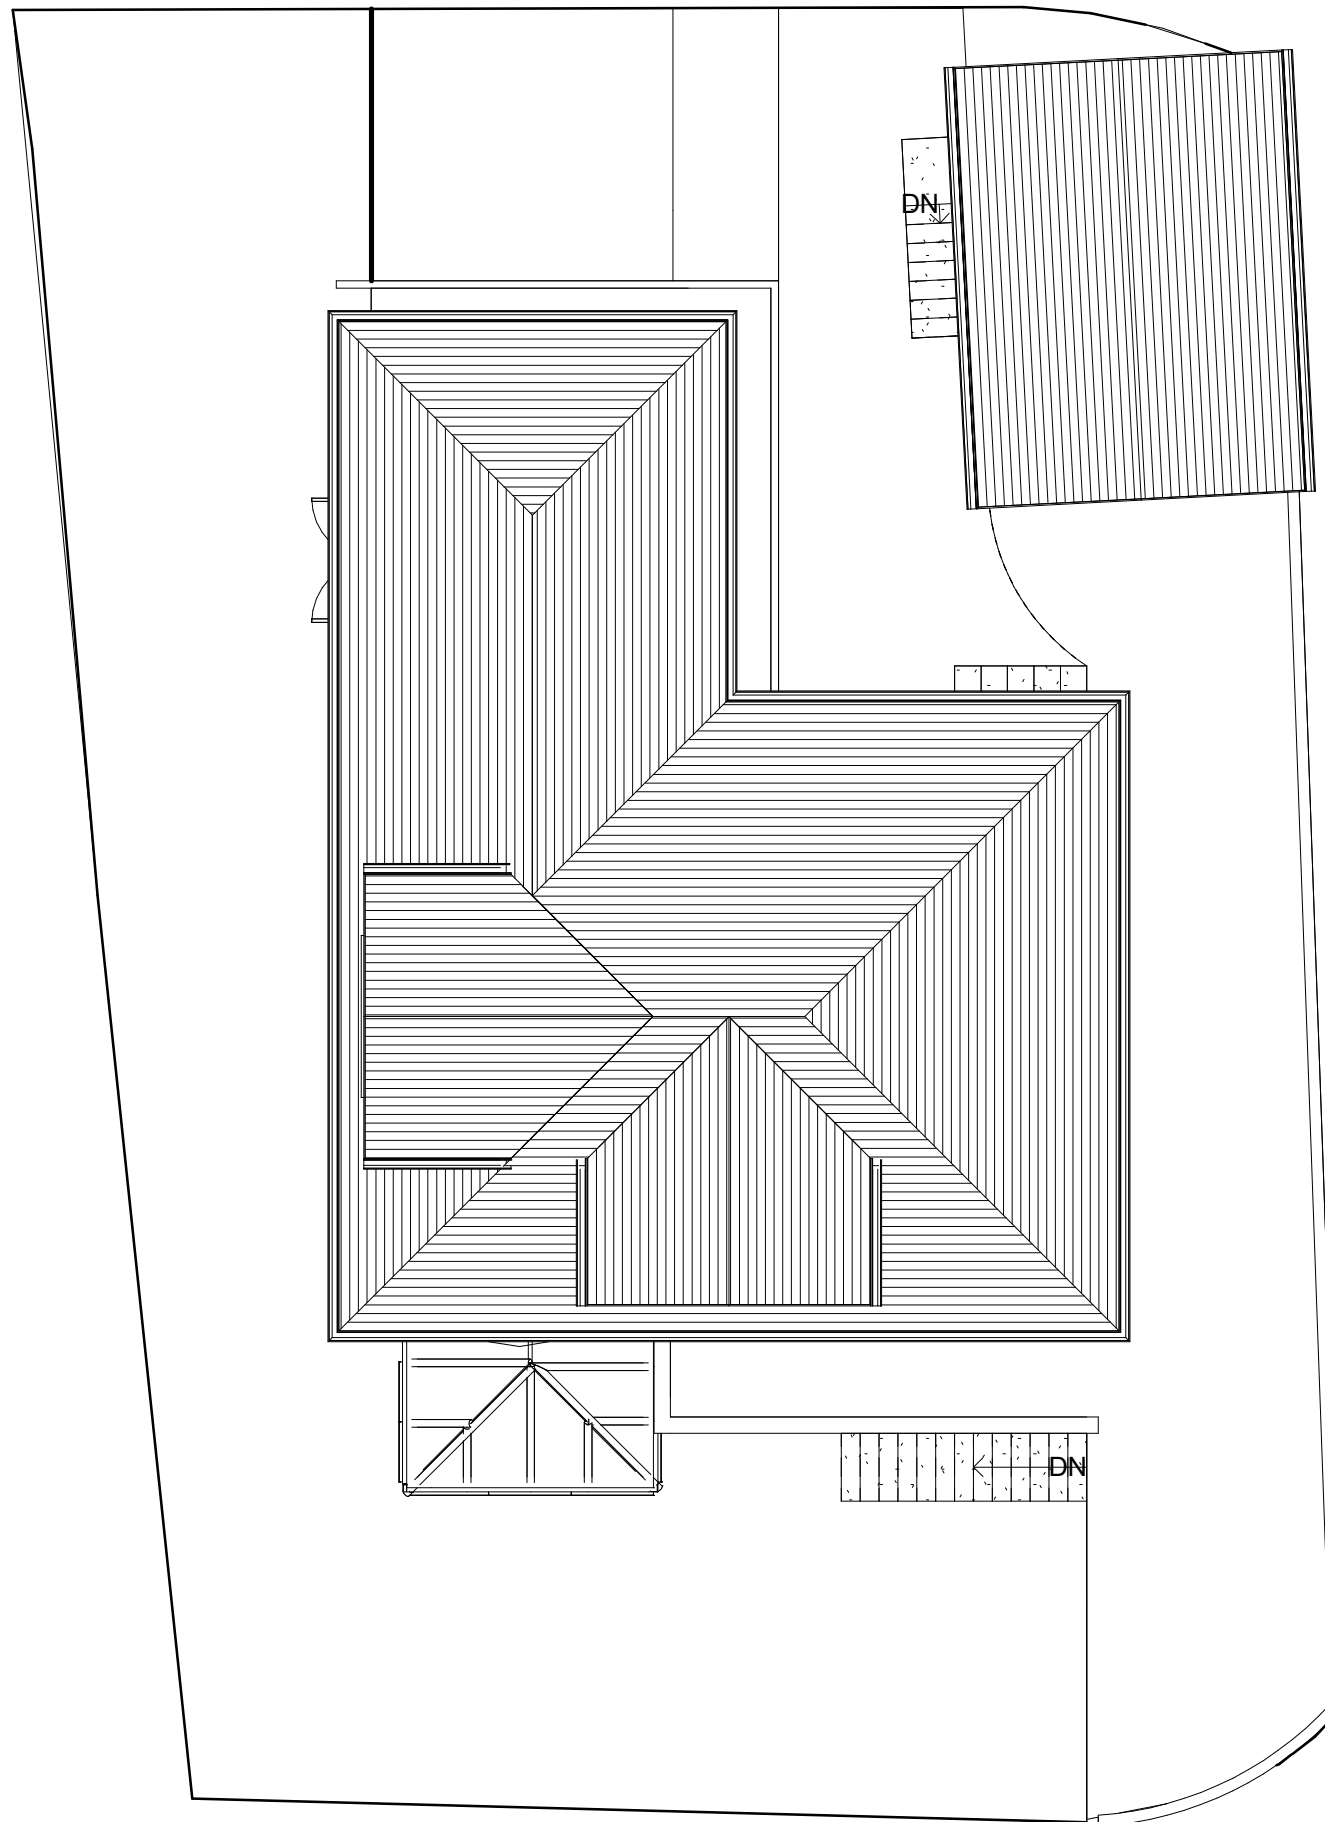

INDIGO DESIGN (Part of 3dcadwales Ltd) 5 Ashlea Drive,
Merthyr Tydfil, CF47 0NY Tele 01685 385746 Mob -
07940913216 Email: enquiries@indigo-3d-design.co.uk

This Drawing is Copyright,
Dimensions to be checked
on site and not scaled from
this drawing



PURPOSE OF ISSUE	DRWAING NUMBER
Planning Approval	91020190-03

PROJECT	New Dormers and Conservatory
---------	------------------------------

SHEET	Proposed Plans
-------	----------------


Address	Park lodge villa, Thomastown, Merthyr Tydfil. CF47 0ES
---------	--

Checked by	Drawn by	Scale (@ A3)
JH	PH	1 : 100


Rev No	Description	Date
A	Issue	30/10/19
B	Juliet balcony added	12/11/19



Proposed Front Elevation

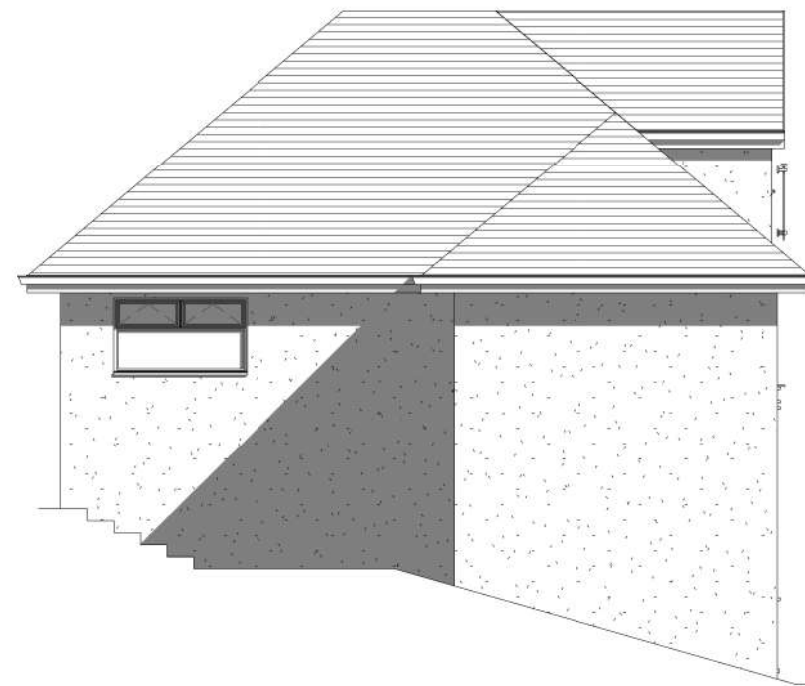

Proposed Rear Elevation

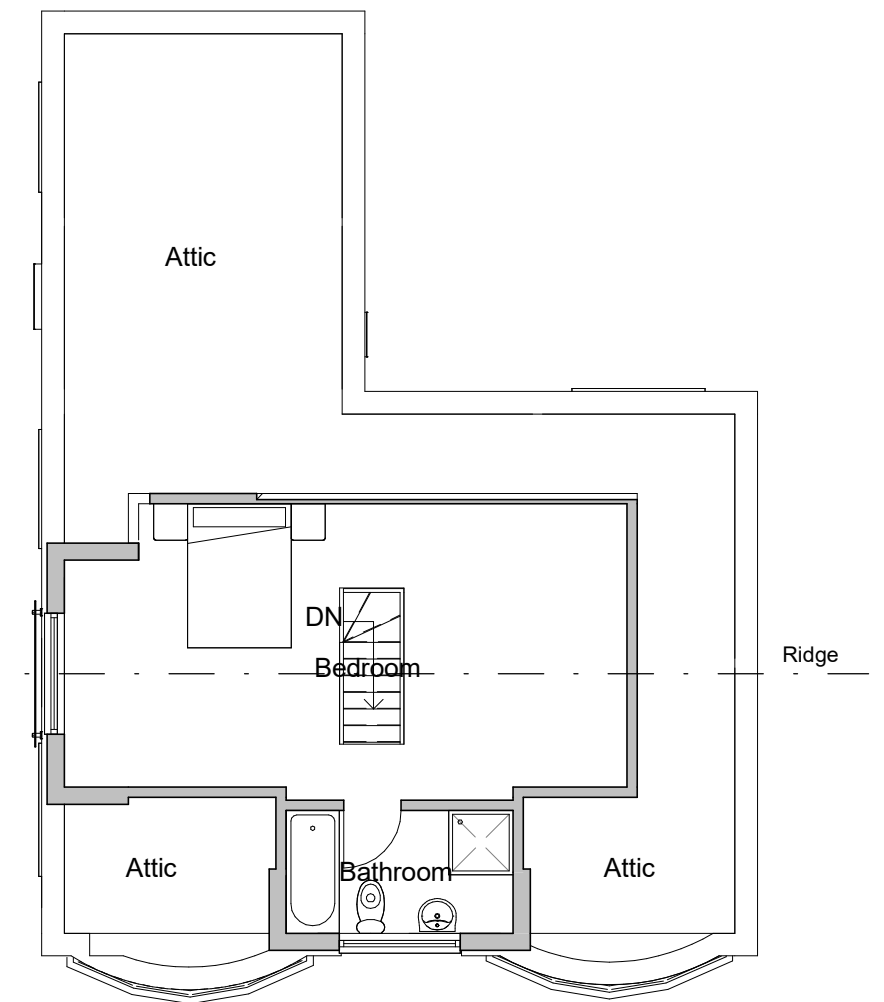


Dormer

Proposed Element	Materials and finishes
Roof	Interlocking concrete tiles
Walls	Render House & Dormer walls render
Doors	White PVCu
Windows	White PVCu
Garage Door	Galvanised
Fascias & Soffits	White PVCu
Gutters & downpipes	White PVCu
Boundary	Hedge and Brick / Block walls



Proposed Side 1 Elevation

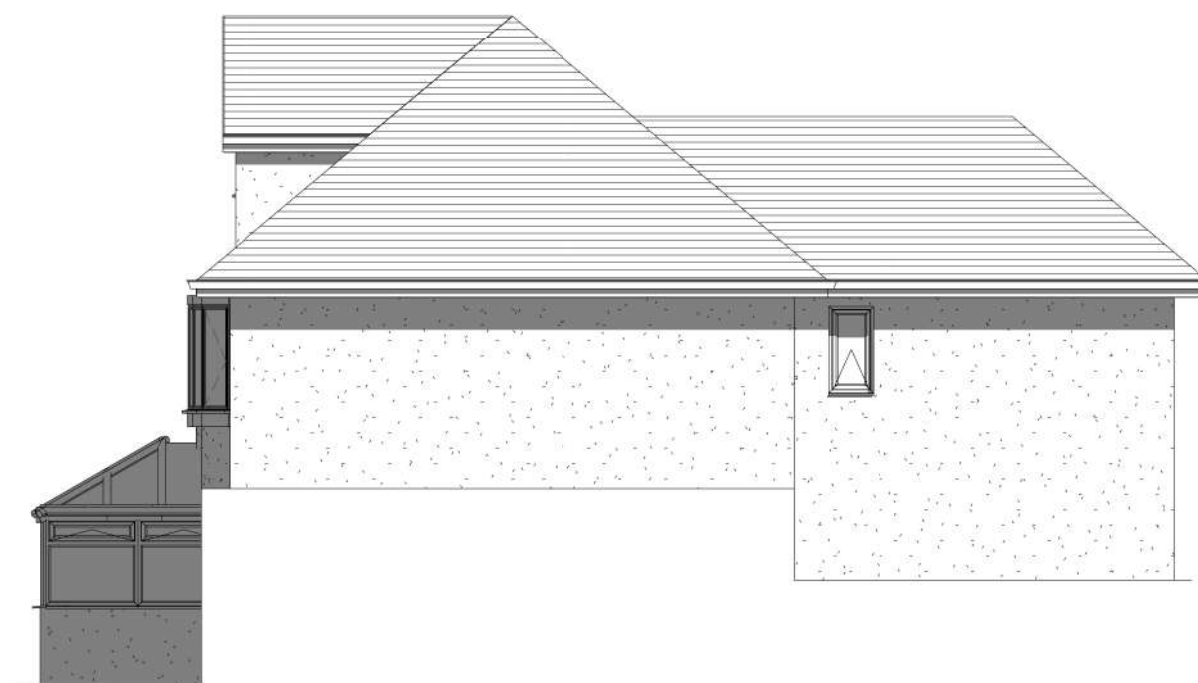

Proposed Side 2 Elevation

INDIGO DESIGN (Part of 3dcadwales Ltd) 5 Ashlea Drive, Merthyr Tydfil, CF47 0NY Tele 01685 385746 Mob - 07940913216 Email: enquiries@indigo-3d-design.co.uk

This Drawing is Copyright, Dimensions to be checked on site and not scaled from this drawing



PURPOSE OF ISSUE	DRWAING NUMBER
Planning Approval	91020190-04

PROJECT	New Dormers and Conservatory
---------	------------------------------

SHEET	Proposed Elavations
-------	---------------------

Address	Park lodge villa, Thomastown, Merthyr Tydfil. CF47 0ES
---------	--

Checked by	Drawn by	Scale (@ A3)
JH	PH	1 : 100

Rev No	Description	Date
A	Issue	30/10/19
B	Juliet balcony added	12/11/19