


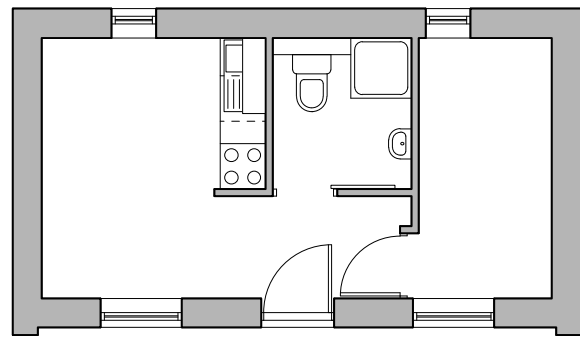
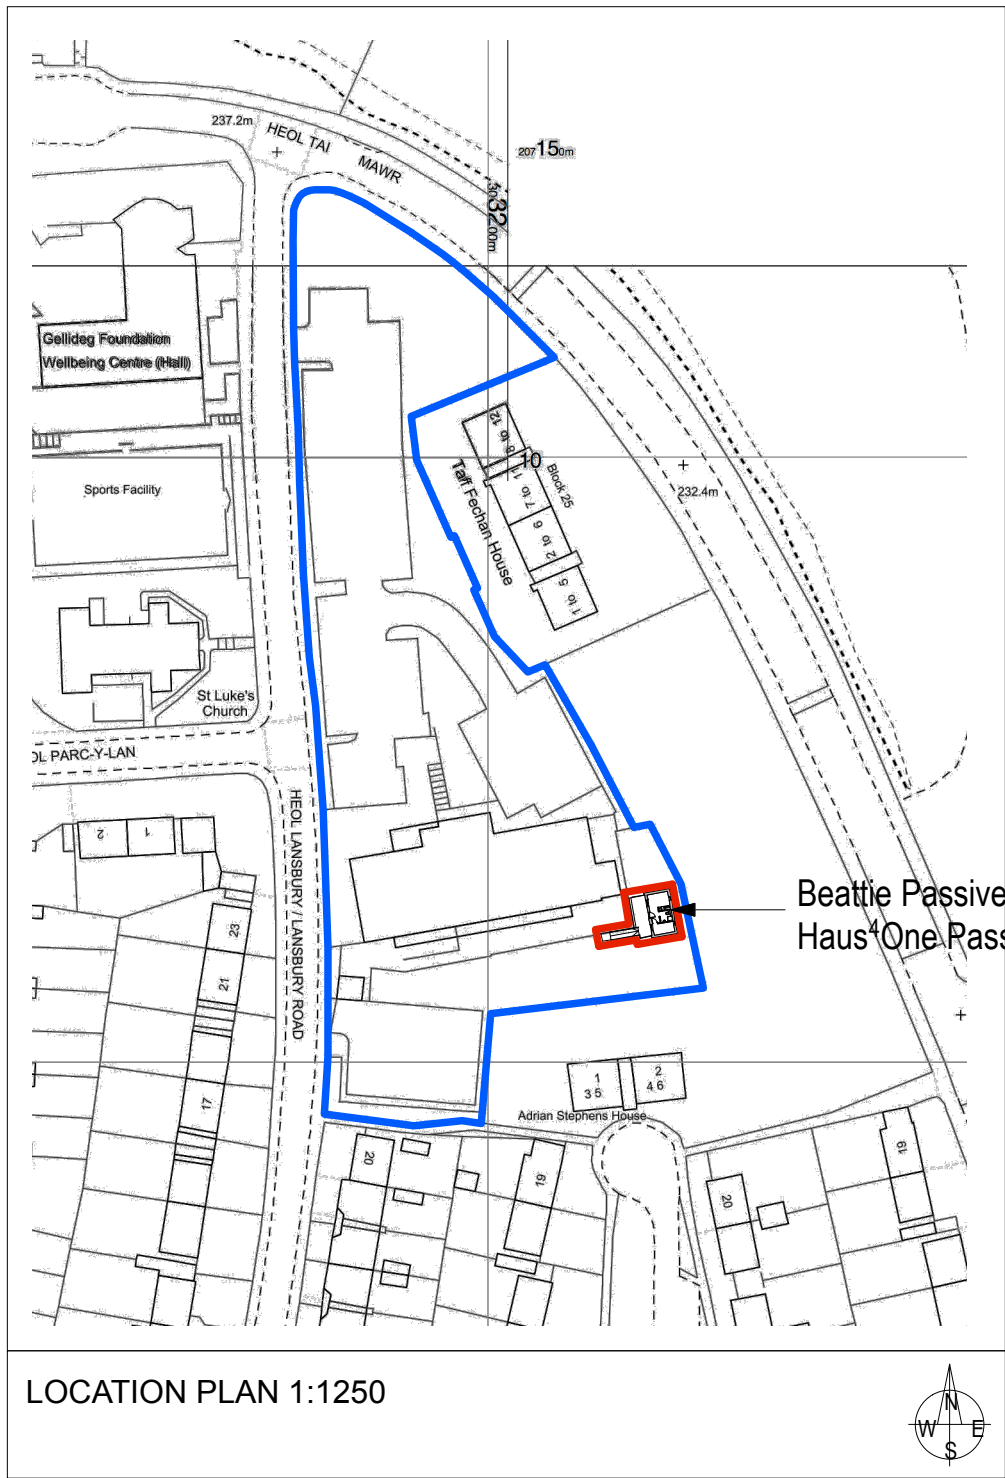


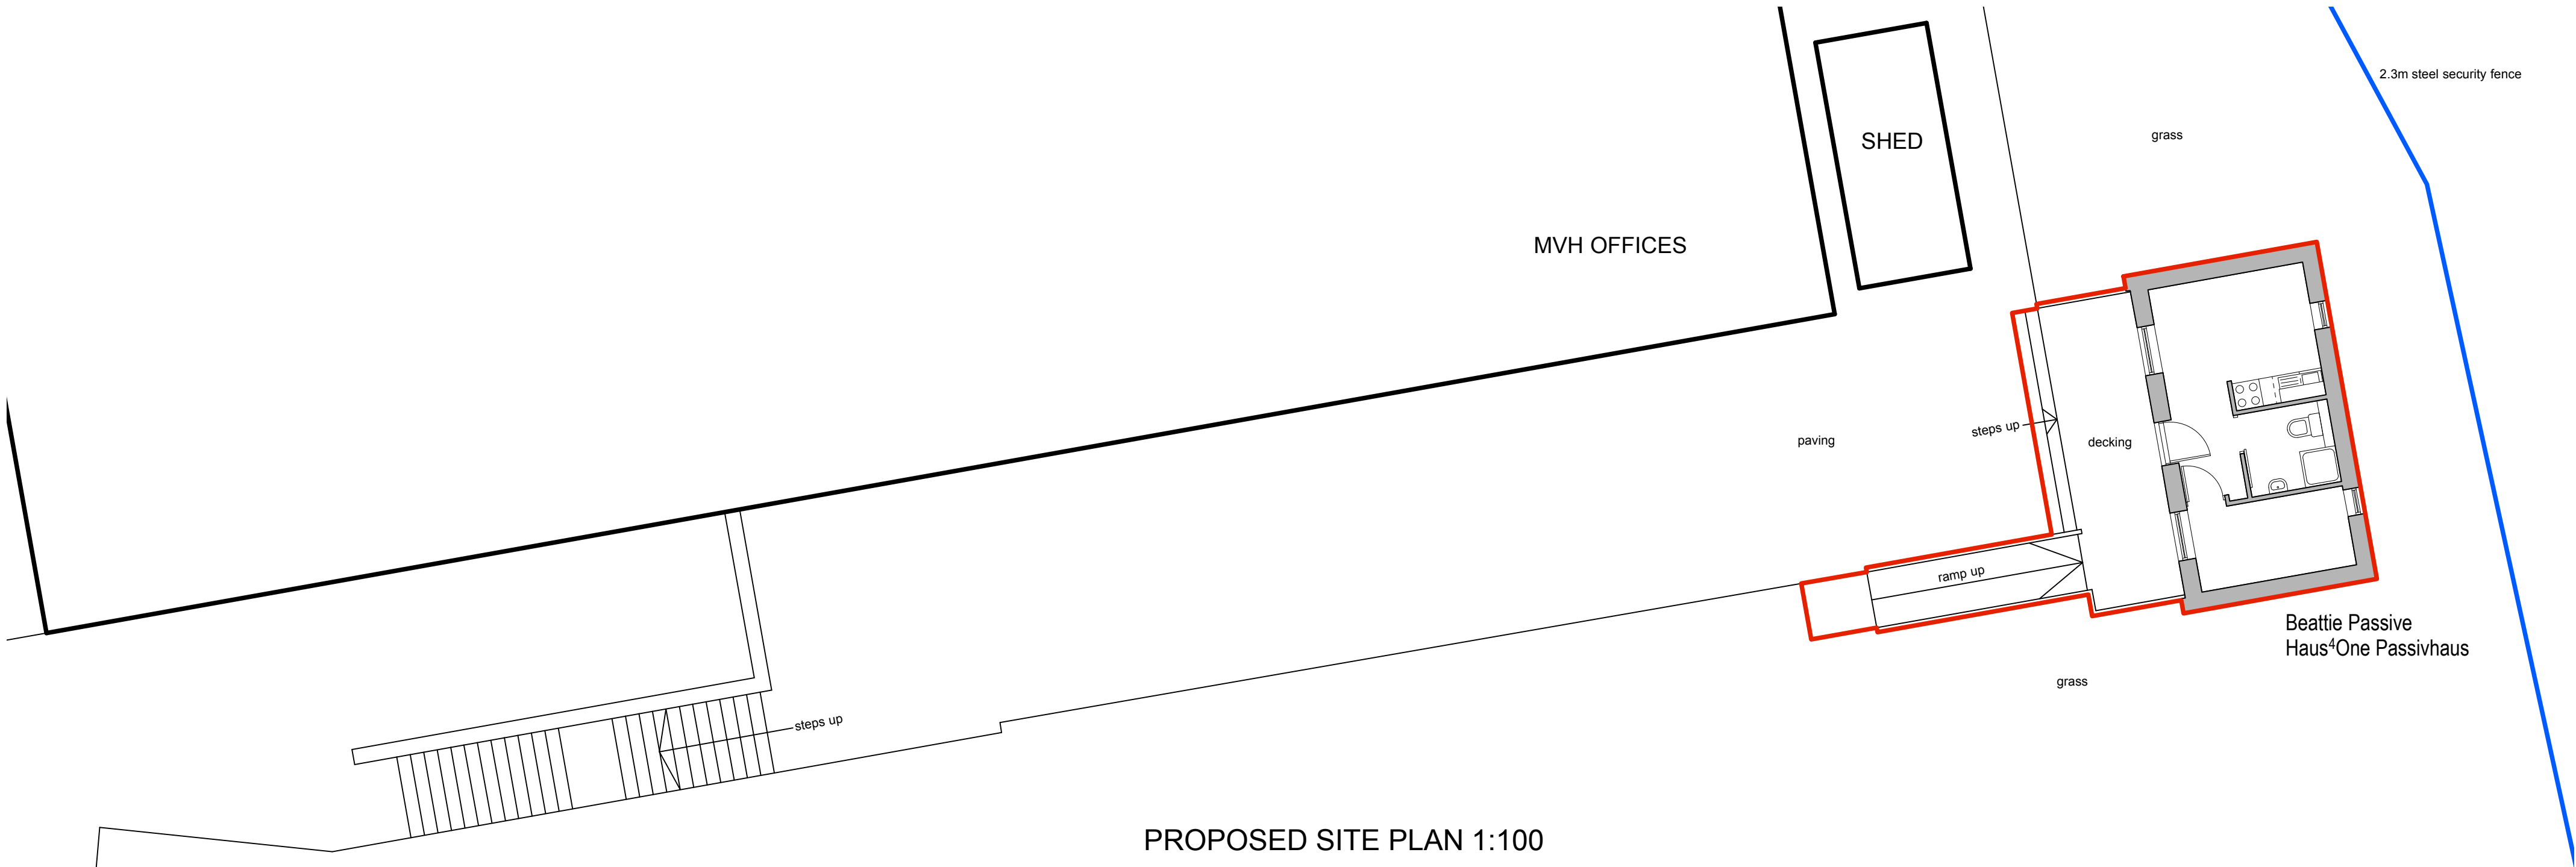


PLAN 1:100

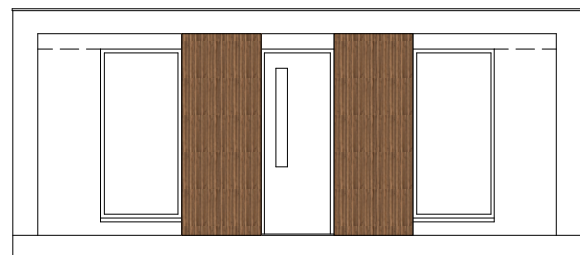


FRONT ELEVATION 1:100

 

SIDE ELEVATION 1:100

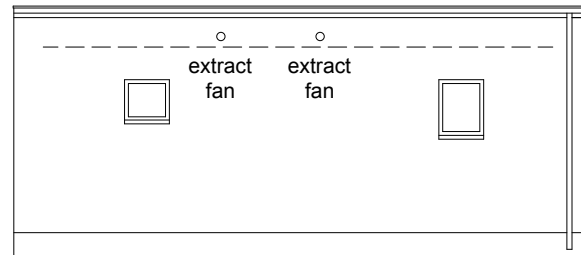

REAR ELEVATION 1:100

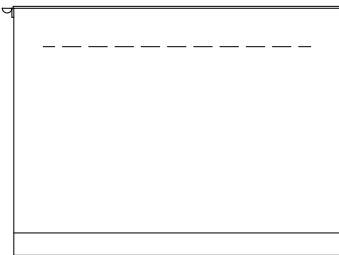

SIDE ELEVATION 1:100

PASSIVHAUS FINISHES

- | | |
|-----------------|----------------------------|
| Walls | - Through coloured render |
| | - Wood effect panels |
| Roof | - Single ply roof membrane |
| Windows | - upvc in grey |
| Doors | - Composite doors in grey |
| Rainwater goods | - Black upvc |
| Fascias | - Black upvc |

This drawing, the works and concepts depicted are the copyright of Paul Overton Architects and may not be reproduced or made use of, either directly or indirectly, without express written consent.

Do not scale off this drawing.

All heights, levels, sizes and dimensions to be checked on site before any work is undertaken.

PAUL OVERTON ARCHITECTS

97A HIGH STREET
MERTHYR TYDFIL
CF47 8UD

TEL 01685 371104
MOB 07929 659 282
paul@pro-architects.co.uk

Client

MERTHYR VALLEYS HOME Ltd.

Project

Beattie Passive Haus⁴One Passivhaus
at MERTHYR VALLEYS HOMES OFFICES
GELLIDEG, MERTHYR TYDFIL

Drawing Title

PROPOSALS

CAD ref	Drawn
	MST

Date	Scale
July 2020	1:100@A2

Project No.	Drawing No.	Revision
9056	01	-