


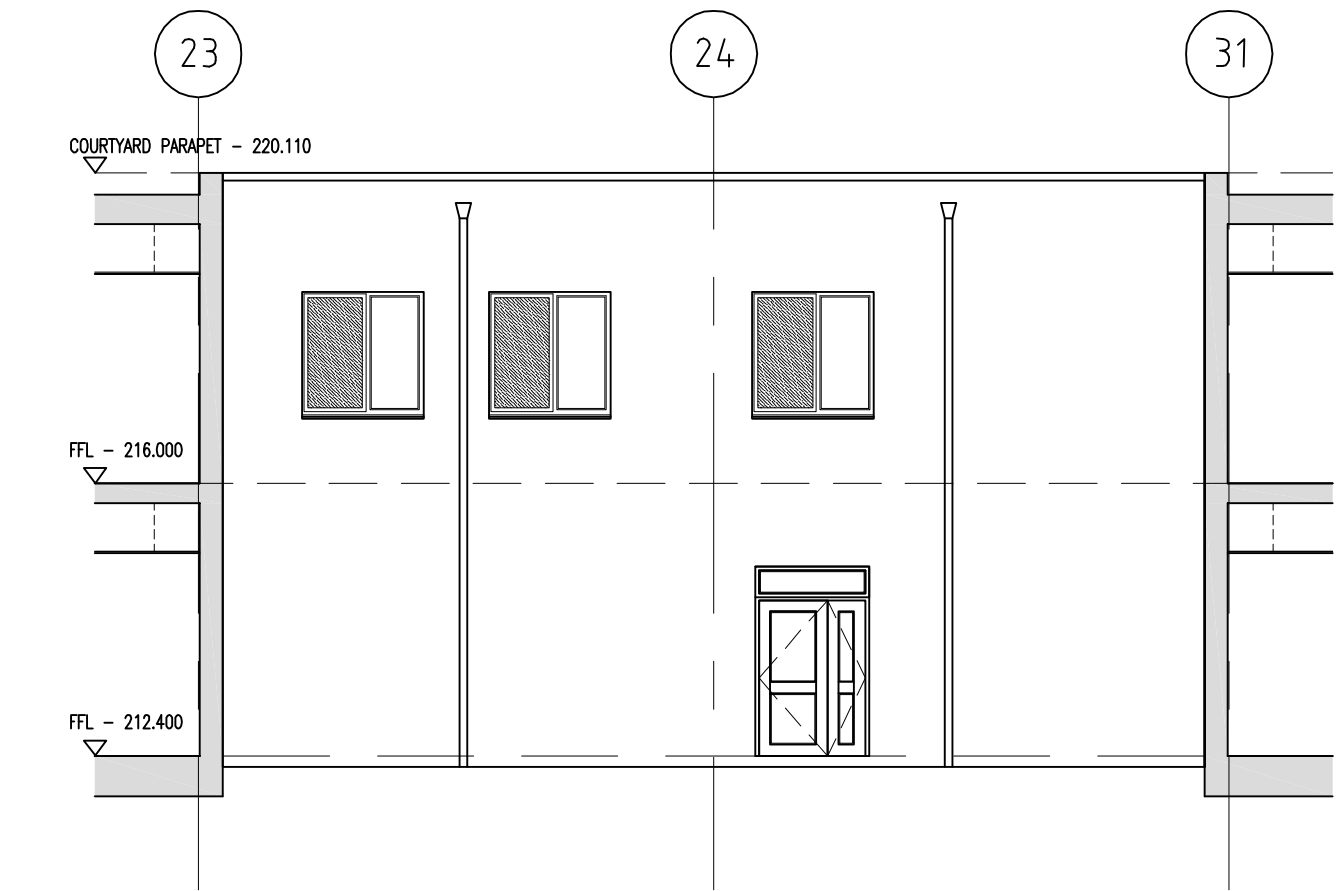


EXISTING SOUTH ELEVATION – COURTYARD
VIEW TO GRID LINE – GL-AB
SCALE 1:100 ● A1




EXISTING WEST ELEVATION – COURTYARD
VIEW TO GRID LINE – GL-31
SCALE 1:100 ● A1




EXISTING NORTH ELEVATION – COURTYARD
VIEW TO GRID LINE – GL-AV
SCALE 1:100 ● A1

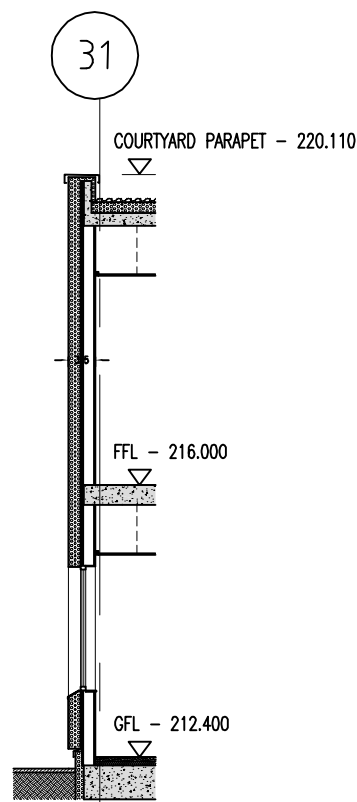


TYPICAL SECTION
THROUGH GRID LINE – GF-31
SCALE 1:100 ● A1

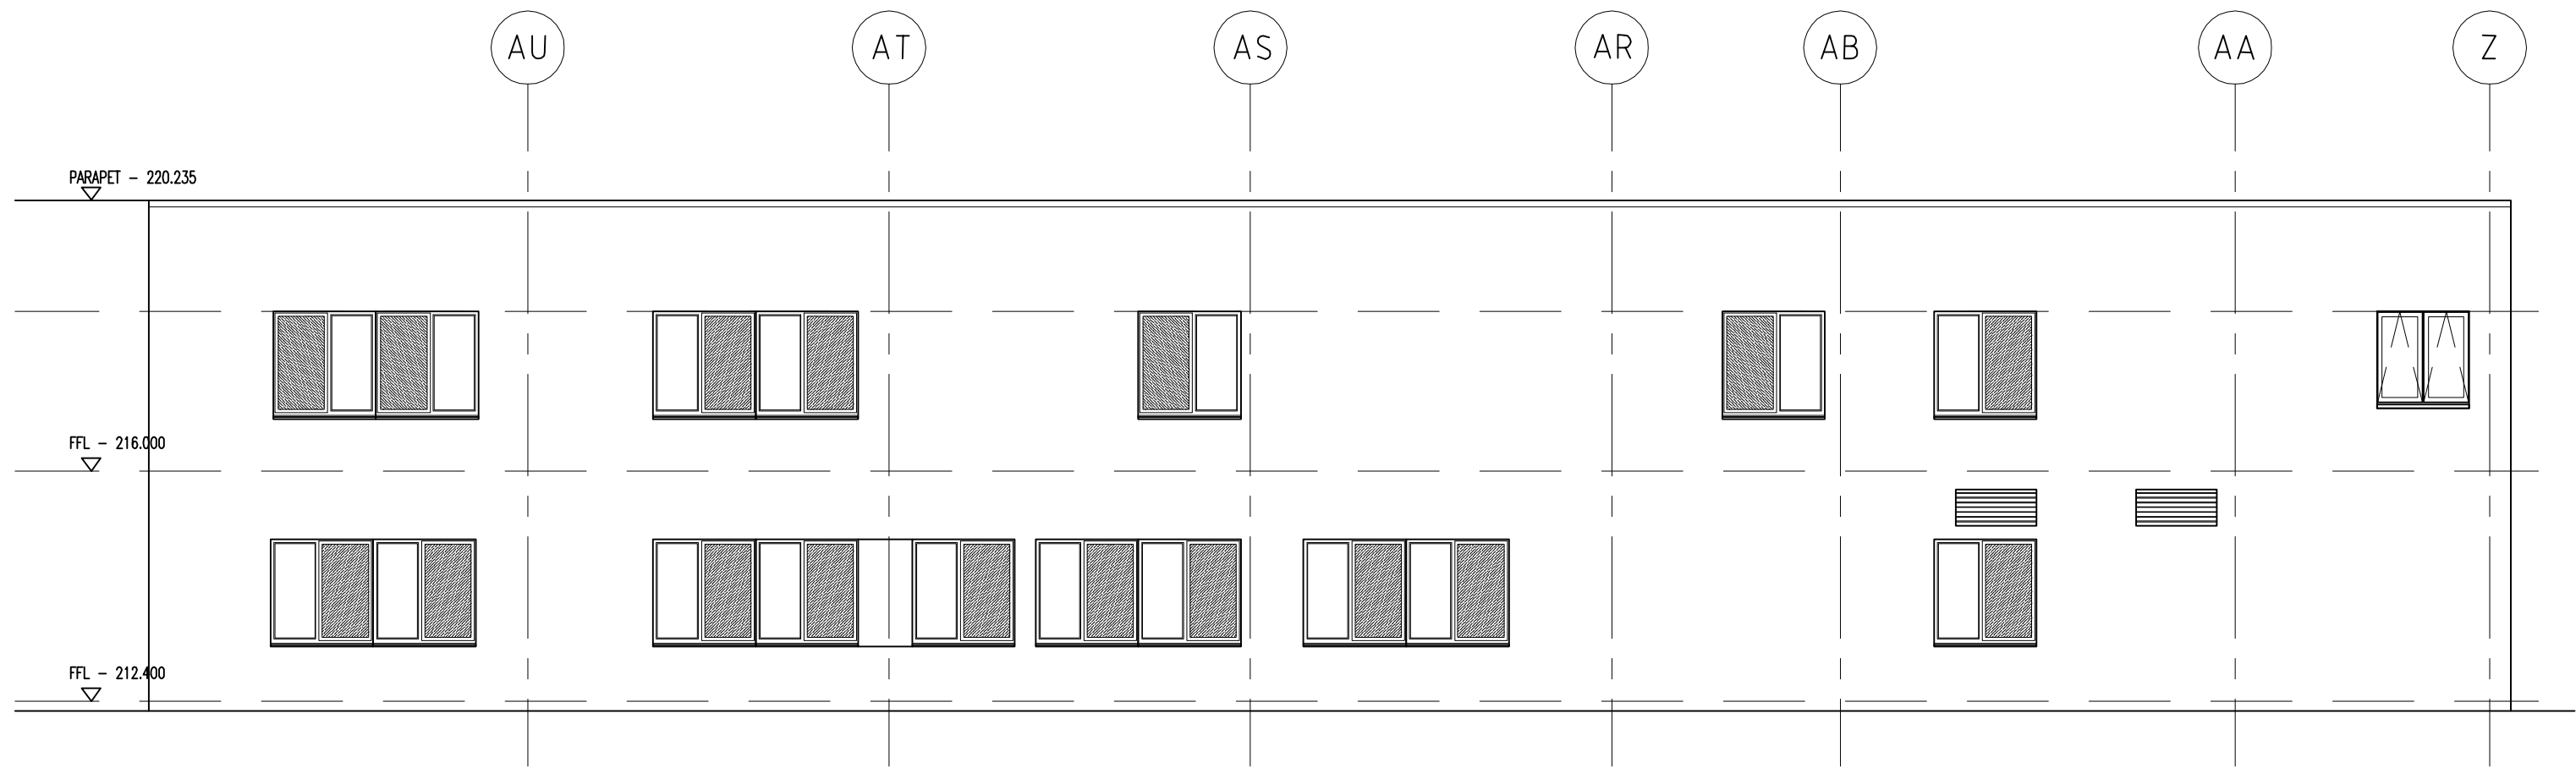

EXISTING EAST ELEVATION
VIEW TO GRID LINE – GL-33
SCALE 1:100 ● A1

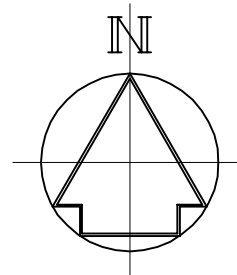


DAY UNIT 01

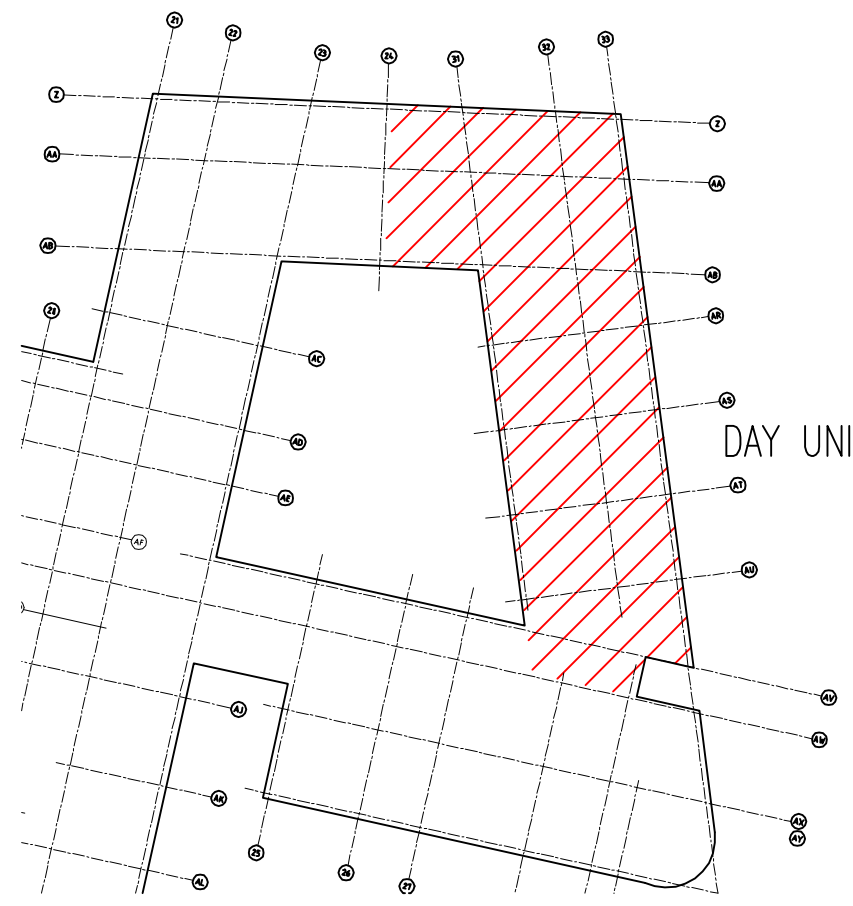

DAY UNIT 02

KEY PLAN
SCALE 1:500 ● A1

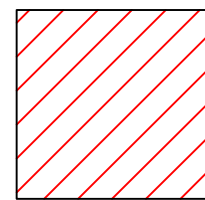

AREA OF WORKS.

No.	REVISION	by	date	No.	REVISION	by	date
19.132	A06						

NOTES 1 Do not scale from this drawing 2 All dimensions to be checked on site 3 'As built' drawings are prepared, in part, based upon information furnished by others. While this information is believed to be reliable, James & Nicholas LLP assume no responsibility for the accuracy of 'As built' drawings or for any errors or omissions that may have been incorporated into them as a result of incorrect information provided to us by others. Those relying on an 'As built' drawing are advised to obtain independent verification of its accuracy.
STAGE TENDER

REFER ALSO TO THE FOLLOWING: Drawings:
Bending Schedules:

CLIENT GIG CYMRU NHS WALES Bwrdd Iechyd Prifysgol Cwm Taf Morgannwg University Health Board

james&nicholas		COPYRIGHT ©	
Grove House, Grove Place, Port Talbot SA13 1XA ÷ Tel 01639 885431 ÷ Fax 01639 891687 admin@jamesandnicholas.com ÷ www.jamesandnicholas.com James & Nicholas Limited Liability Partnership. Registered in the UK No. OC303071			
Job title OUT PATIENT MENTAL HEALTH UNIT, KIER HARDIE HEALTH PARK, MERTHYR TYDFIL, CWM TAF			
Drawing title EXISTING ELEVATIONS			
Job No: 19.132	Drawing No: A06	Rev: .	
notes: 1:100, 1:500 ● A1			