




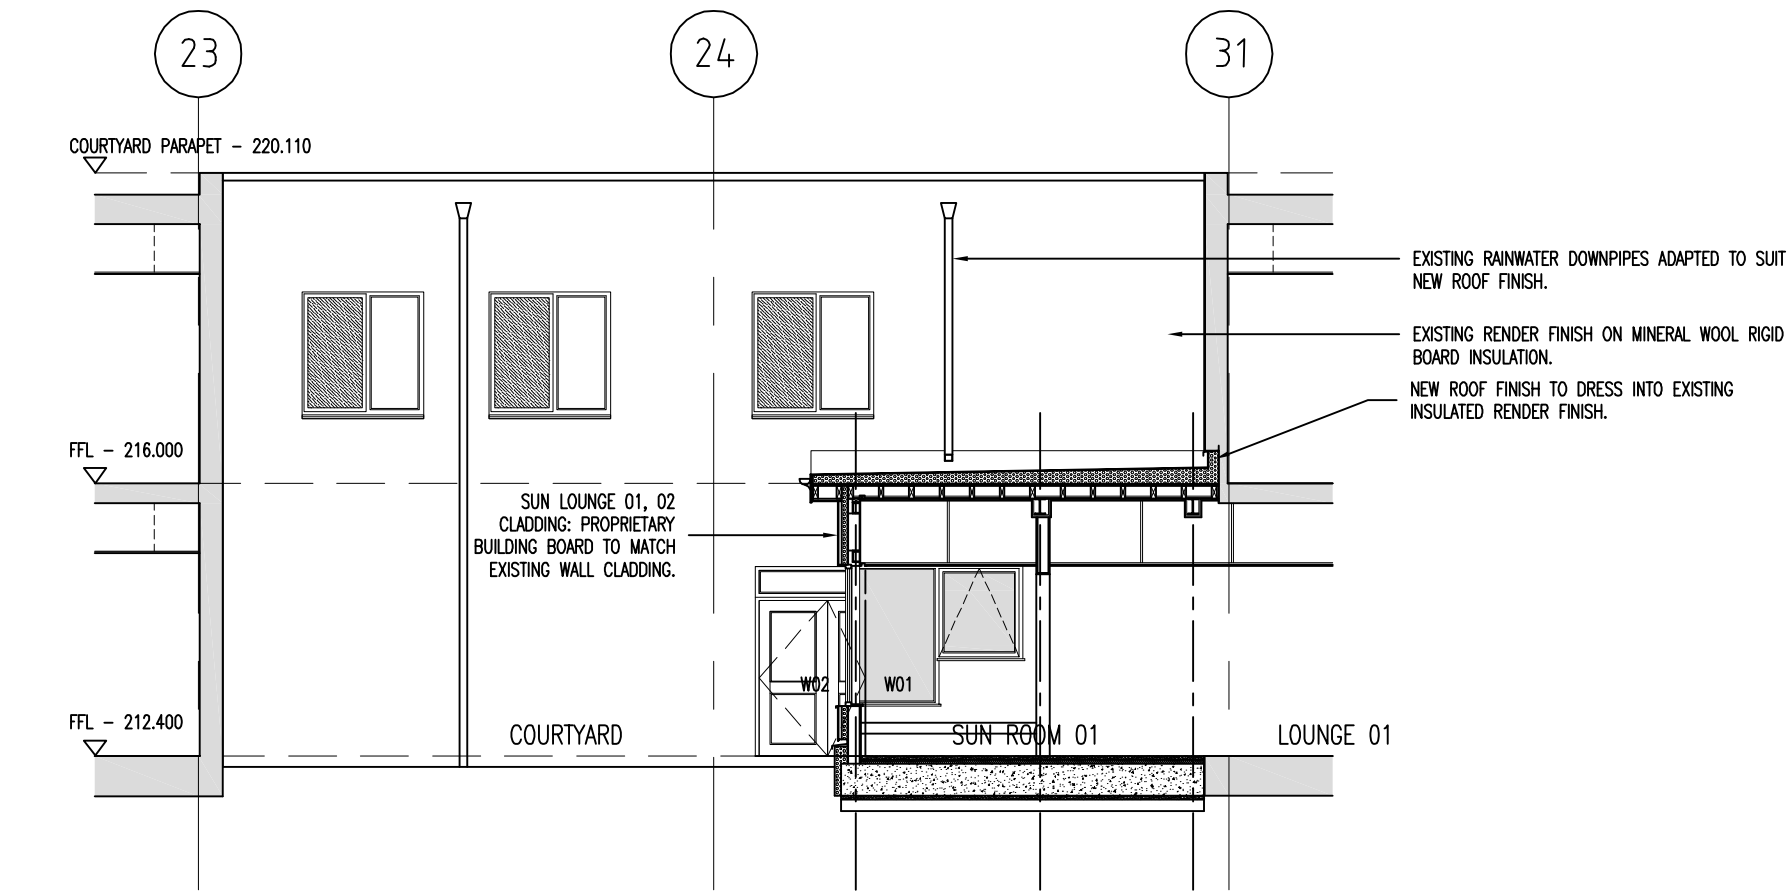


PROPOSED SOUTH ELEVATION – COURTYARD
VIEW TO GRID LINE GL-AB
SCALE 1:100 © A1

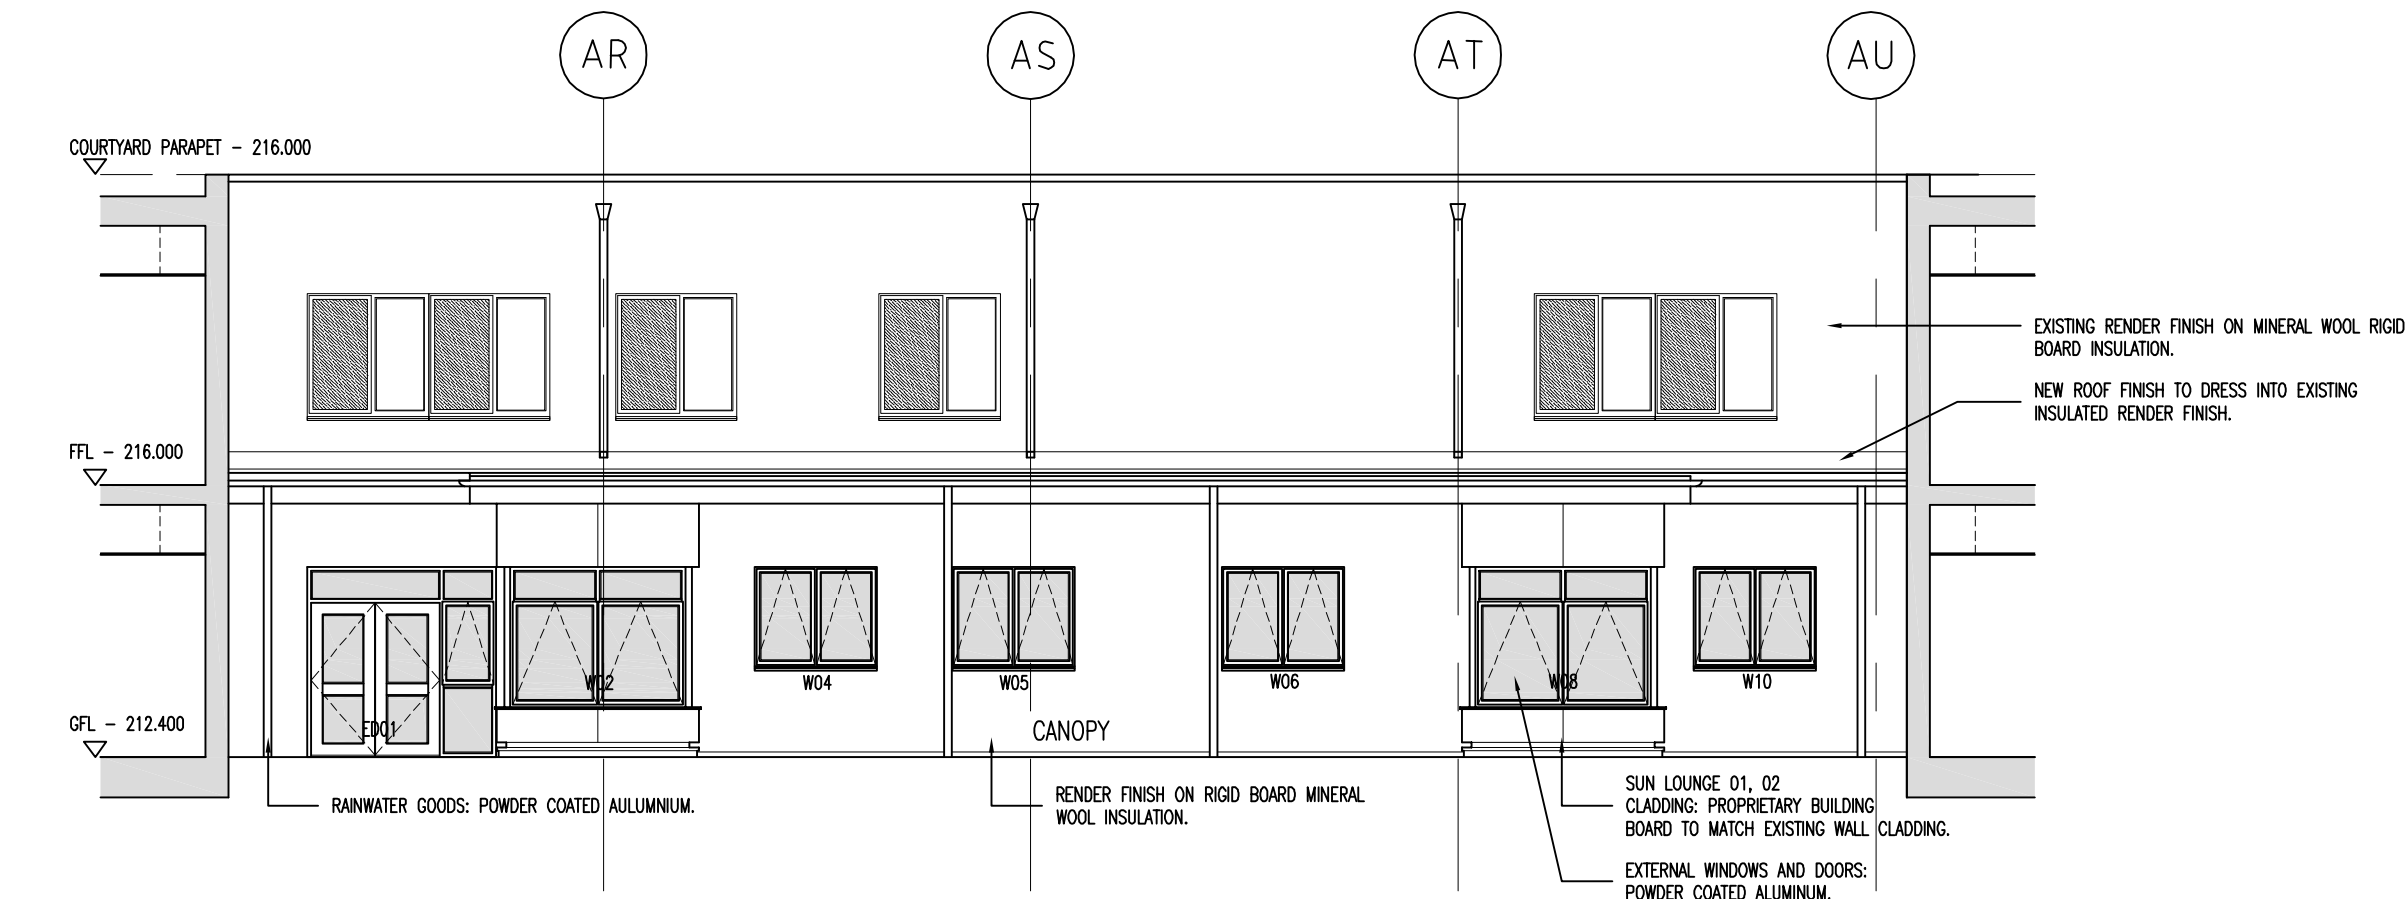

PROPOSED WEST ELEVATION – COURTYARD
VIEW TO GRID LINE GL-31
SCALE 1:100 © A1

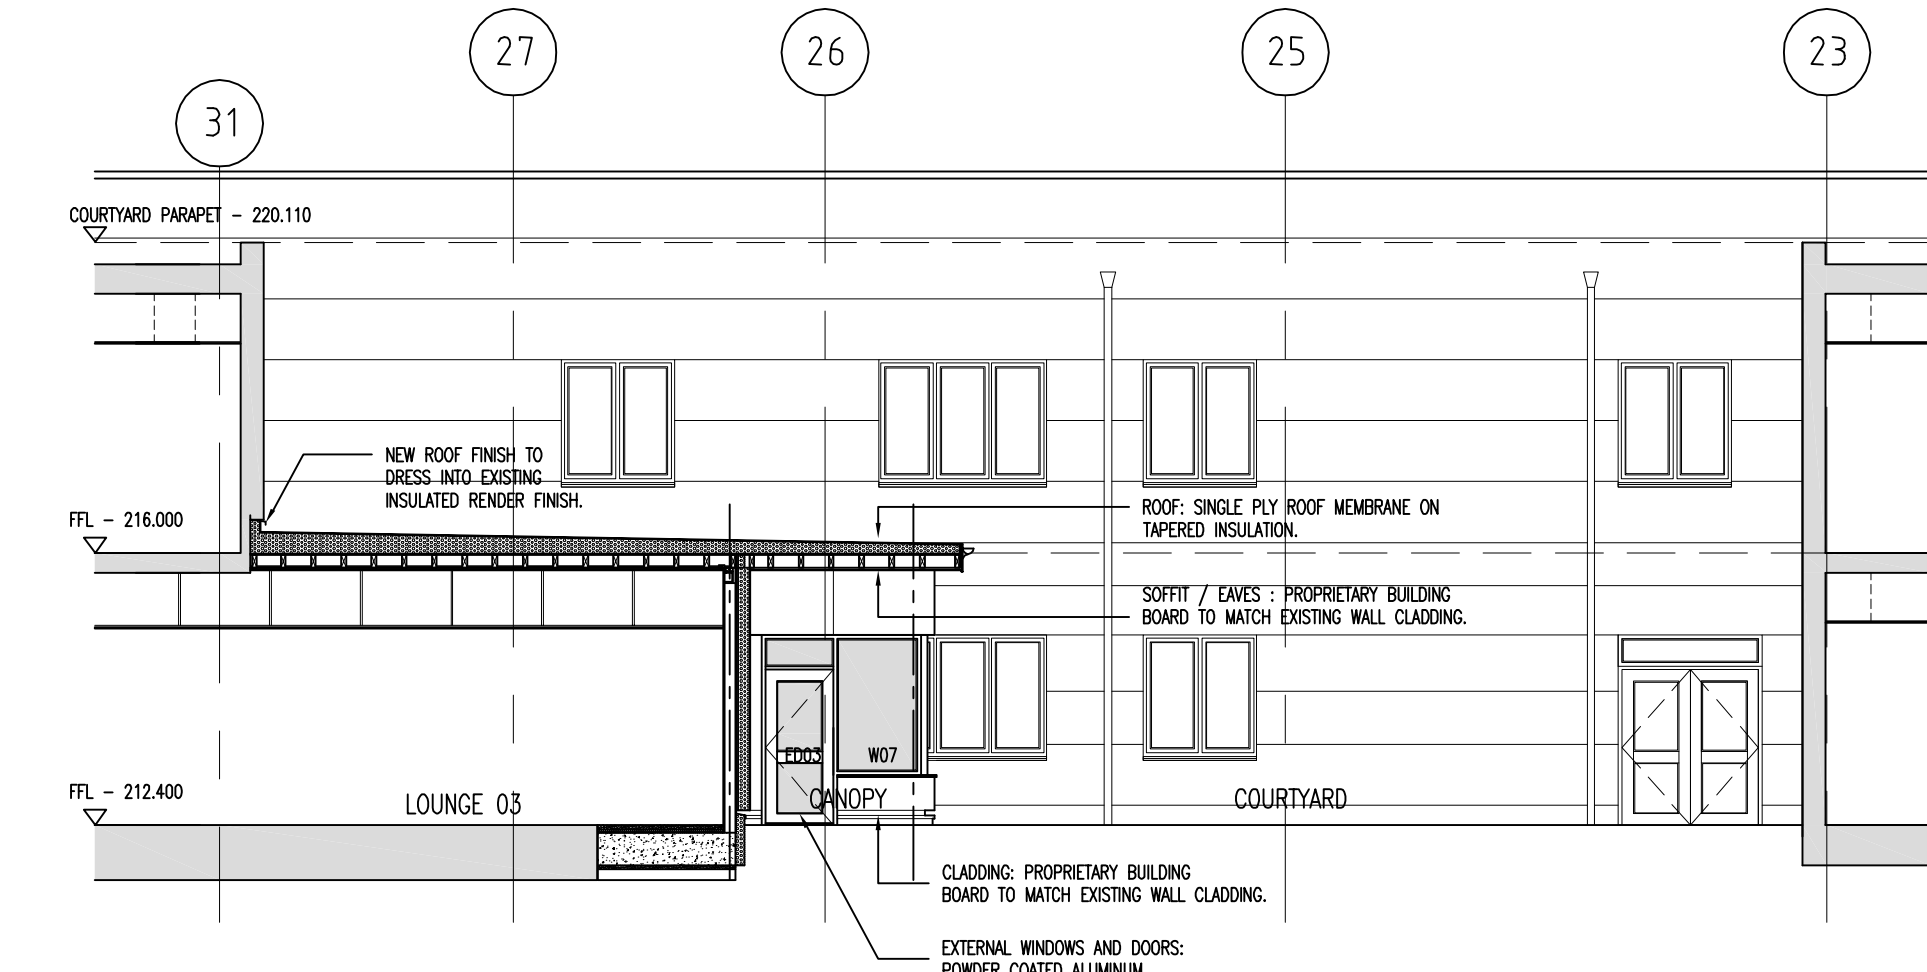

PROPOSED NORTH ELEVATION – COURTYARD
VIEW TO GRID LINE GL-AV
SCALE 1:100 © A1

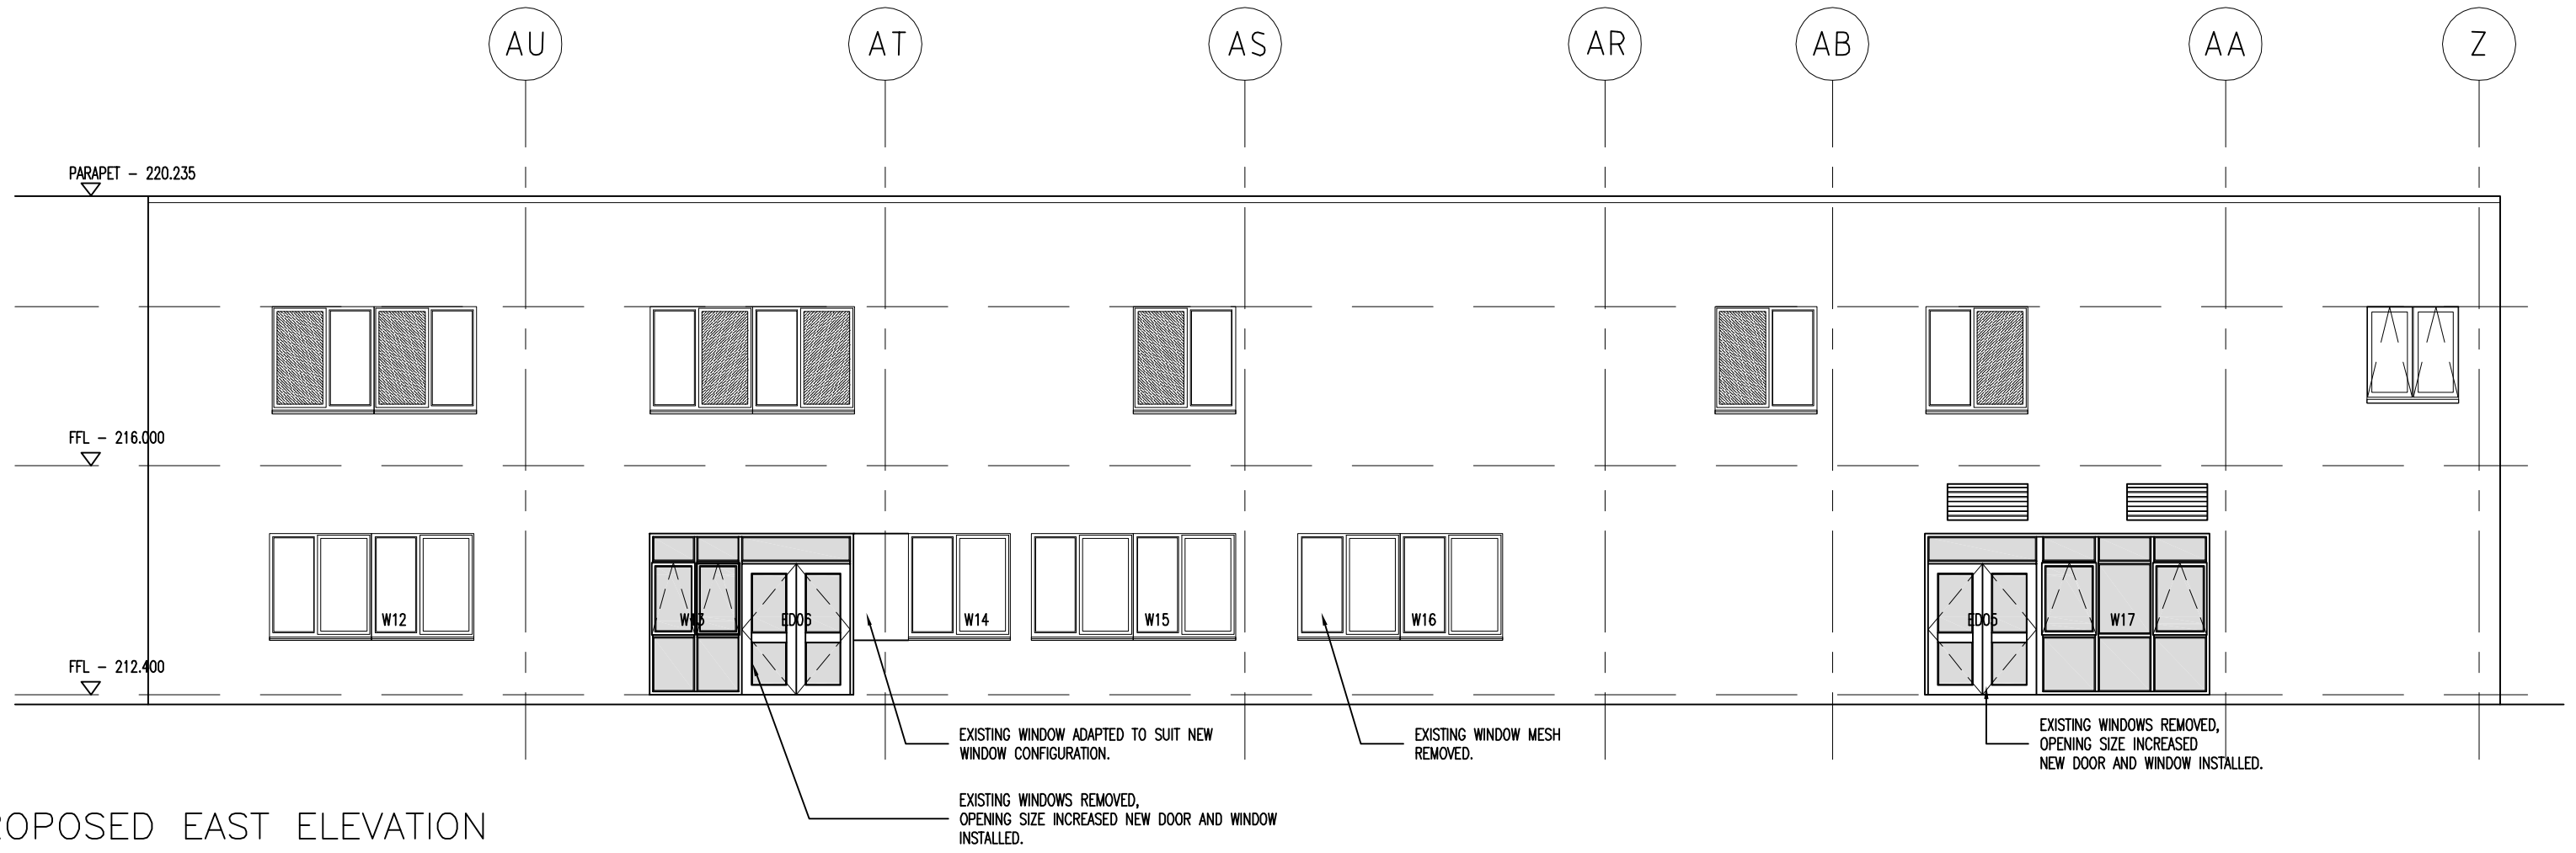


PROPOSED EAST ELEVATION
VIEW TO GRID LINE GL-33
SCALE 1:100 © A1

DAY UNIT 01

DAY UNIT 02

KEY PLAN
SCALE 1:500 © A1

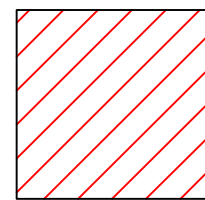

AREA OF WORKS.

No. REVISION			by	date	No. REVISION			by	date

NOTES
1 Do not scale from this drawing
2 All dimensions to be checked on site
3 'As built' drawings are prepared, in part, based upon information furnished by others. While this information is believed to be reliable, James & Nicholas LLP assume no responsibility for the accuracy of 'As built' drawings or for any errors or omissions that may have been incorporated into them as a result of incorrect information provided to us by others. Those relying on an 'As built' drawing are advised to obtain independent verification of its accuracy.

STAGE
TENDER

REFER ALSO TO THE FOLLOWING:
Drawings:

Bending Schedules:



james&nicholas

Grove House, Grove Place, Port Talbot SA13 1XA ð Tel 01639 885431 ð Fax 01639 891687
admin@jamesandnicholas.com ð www.jamesandnicholas.com
James & Nicholas Limited Liability Partnership. Registered in the UK No. OC303071

Job title
OUT PATIENT MENTAL HEALTH UNIT, KIER HARDIE HEALTH
PARK, MERTHYR TYDFIL, CWM TAF

Drawing title
PROPOSED ELEVATIONS

	by	date
drawn	JOH	10.12.2019
checked	AP	10.12.2019
approved	JEH	07.01.2020

Job No:	Drawing No:	Rev:
19.132	A07	.
scales: 1:100, 1:500 © A1		