
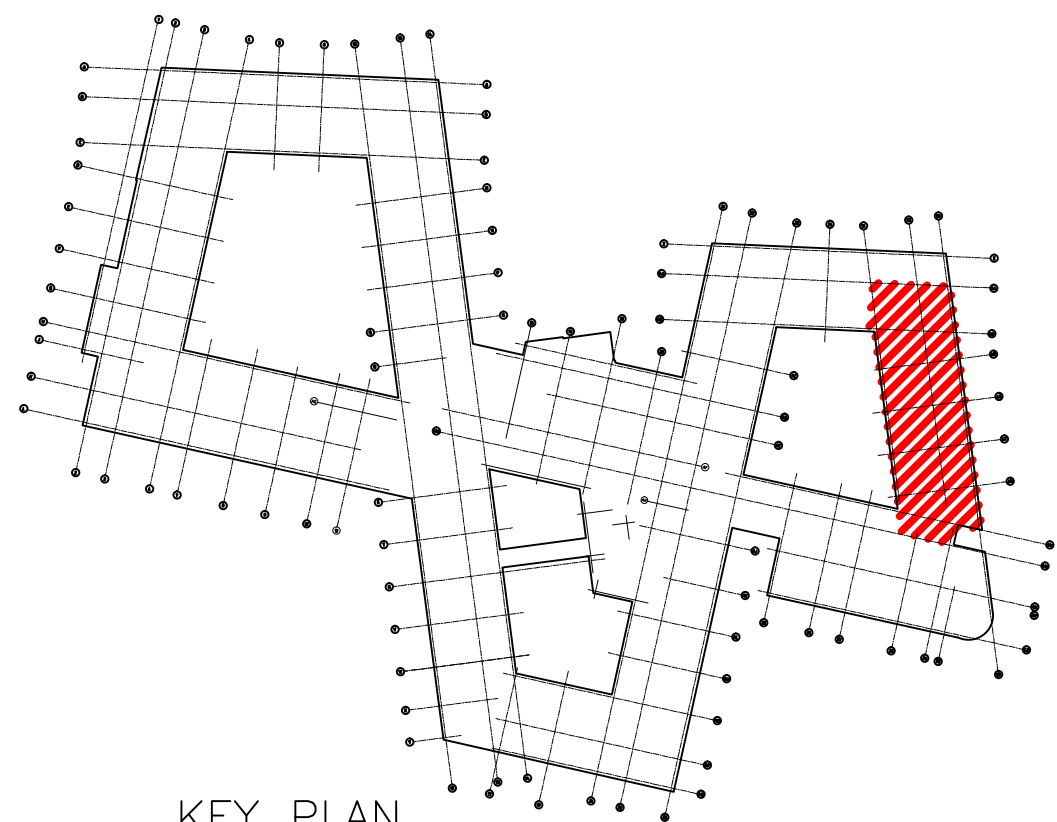
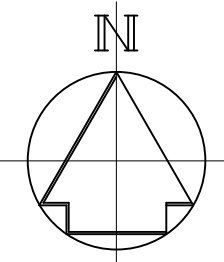


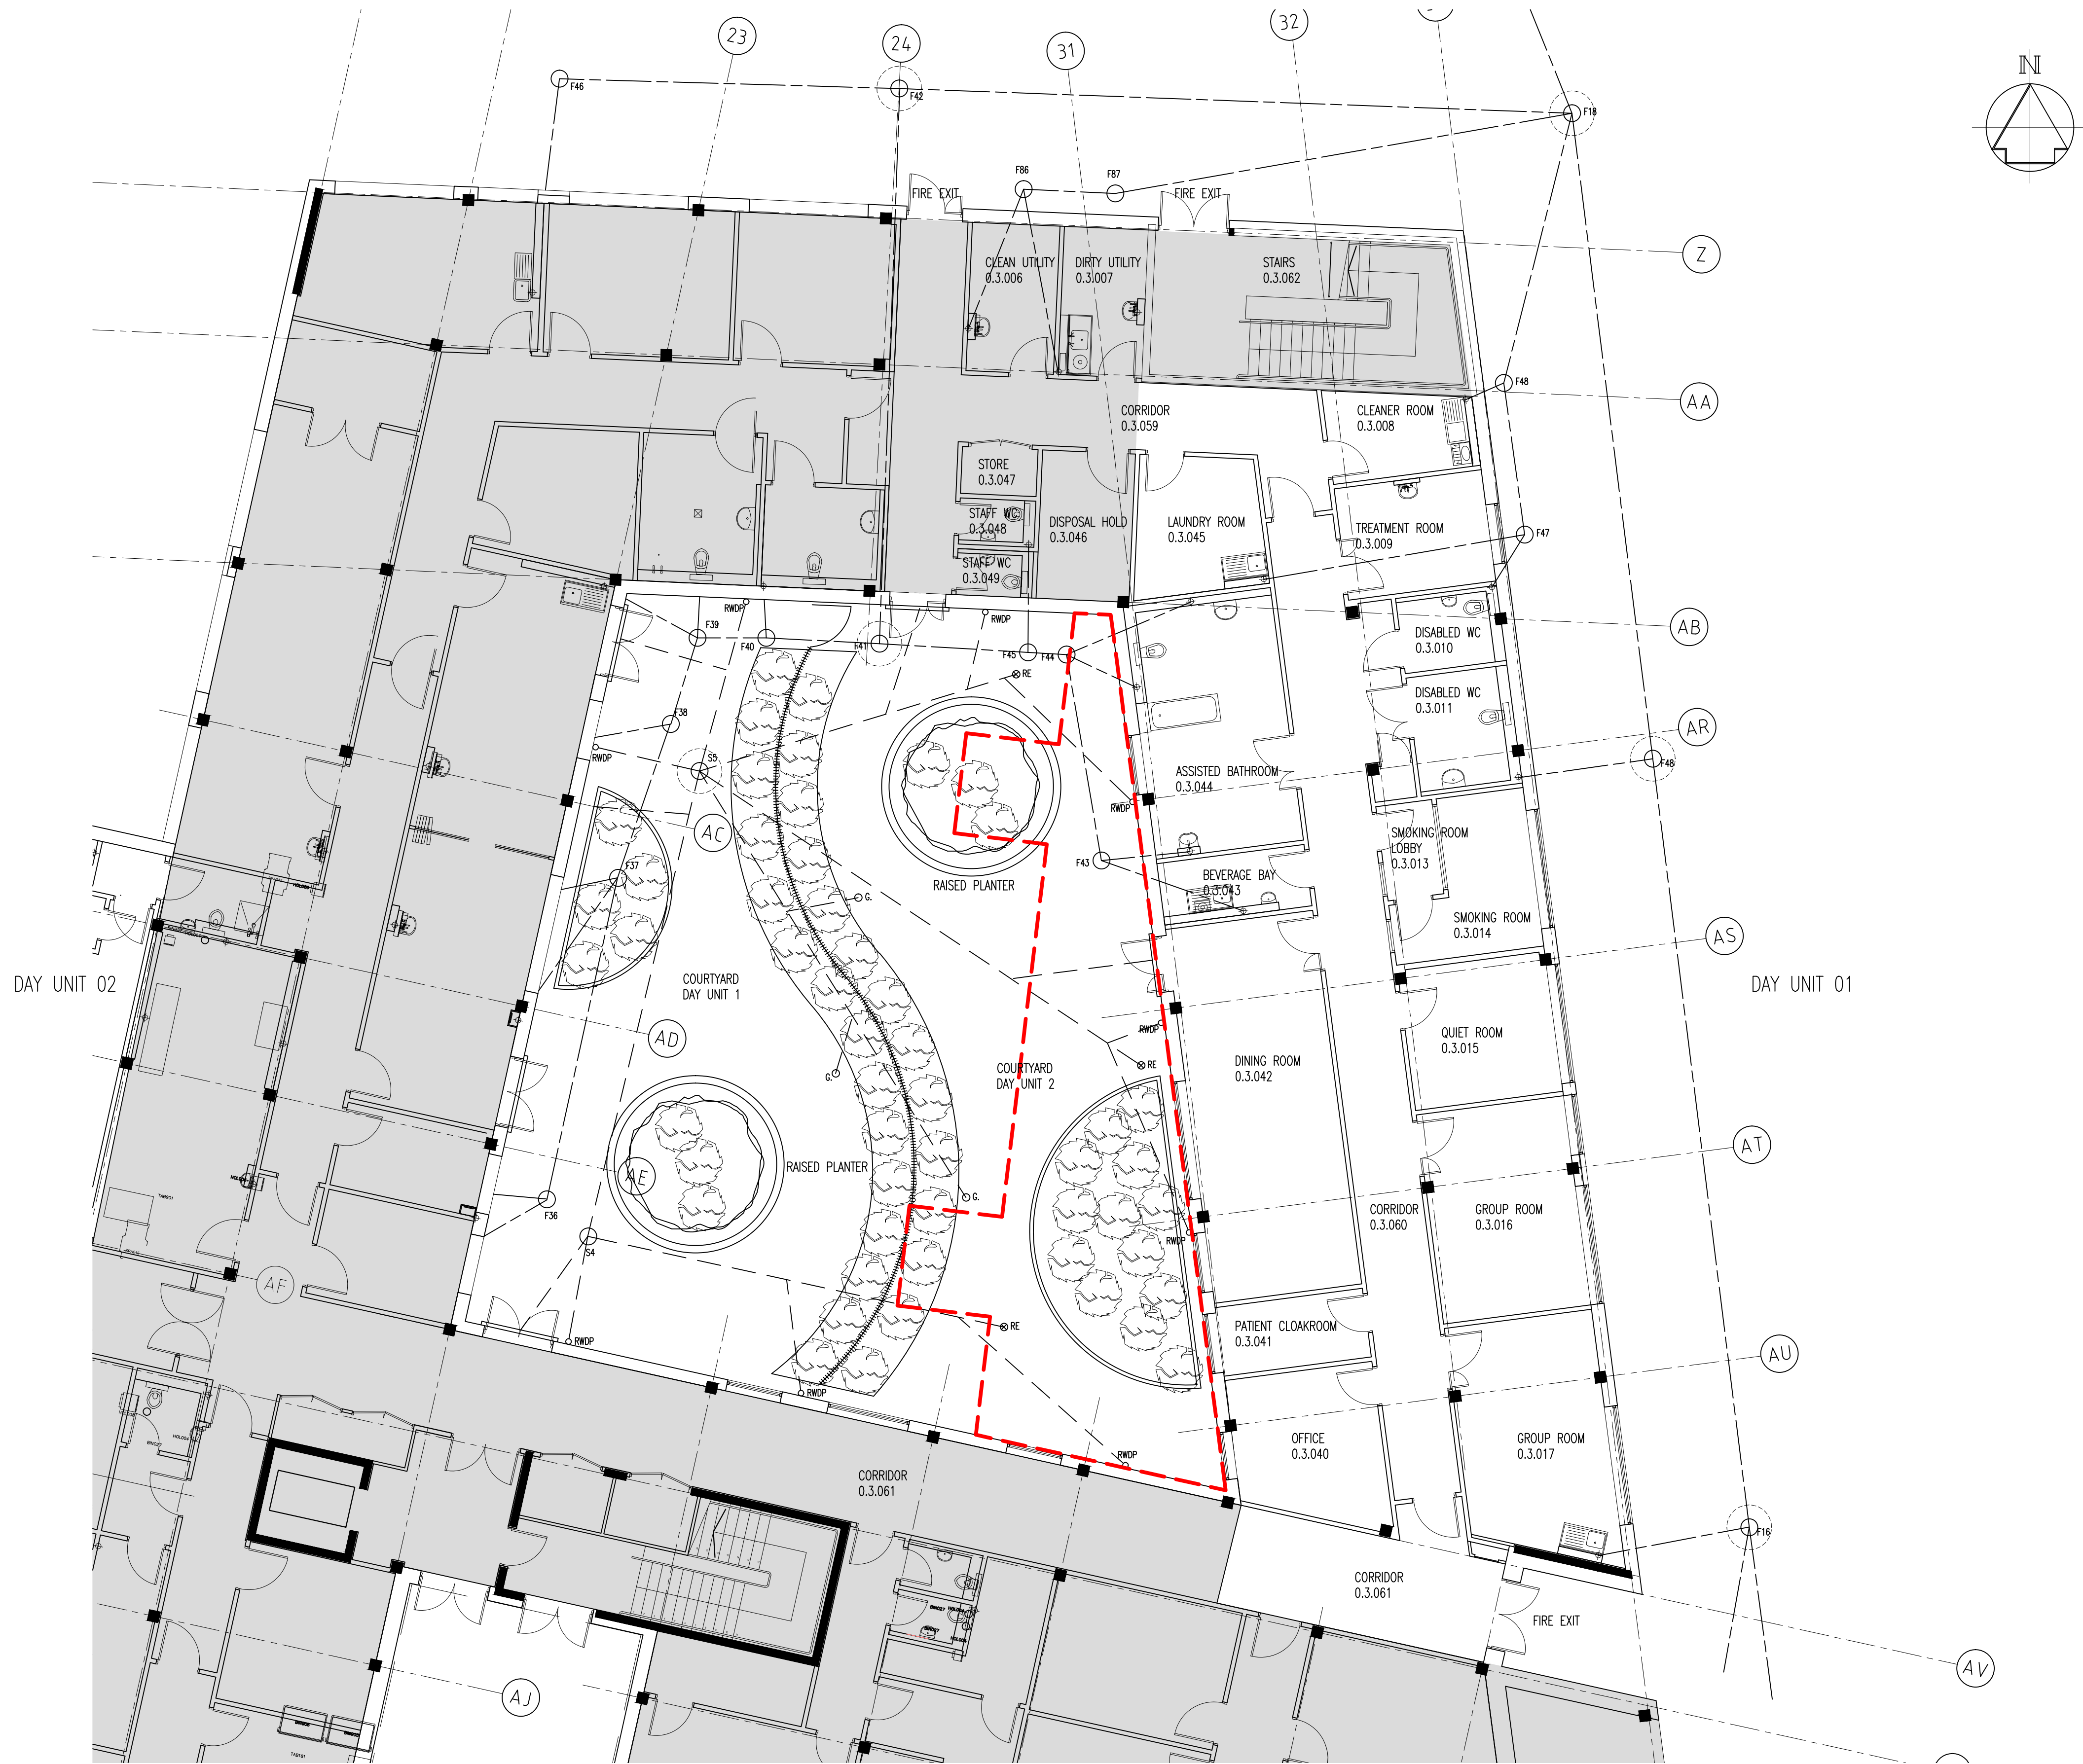

- LINE DENOTES LINE OF PROPOSED EXTENSION
- 100m²
- NO WORKS REQUIRED.
- AREA OF WORKS.

EXISTING GROUND FLOOR PLAN
SCALE 1:100 @ A1

Job No:	Drawing No:	Rev:	No. REVISION			No. REVISION		
			by	date		by	date	
19.132	A02	.						
Scales: 1:200, 1:50 @ A1								

NOTES
1 Do not scale from this drawing
2 All dimensions to be checked on site
3 As built drawings are prepared, in part, based upon information furnished by others. While this information is believed to be reliable, James & Nicholas LLP assume no responsibility for the accuracy of As built drawings or for any errors or omissions that may have been incorporated into them as a result of incorrect information provided to us by others. Those relying on an As built drawing are advised to obtain independent verification of its accuracy.
STAGE
APPROVAL

REFER ALSO TO THE FOLLOWING: Drawings:
Bending Schedules:

CLIENT

 Bwrdd Iechyd Prifysgol Cwm Taf Morgannwg University Health Board

james&nicholas

Grove House, Grove Place, Port Talbot SA13 1XA • Tel 01639 885431 • Fax 01639 891687
admin@jamesandnicholas.com • www.jamesandnicholas.com
James & Nicholas Limited Liability Partnership. Registered in the UK No. OC303071

Job title
PROPOSED ALTERATIONS, CHILD AND FAMILY CLINIC, TONTEG, CWM TAF

Drawing title
EXISTING GROUND FLOOR PLAN

drawn	AP	date	25.11.2019
checked	JEH		01.11.2019
approved	JEH		01.11.2019

Job No:	Drawing No:	Rev:
19.132	A02	.
Scales: 1:100, 1:1000 @ A1		

COPYRIGHT ©