


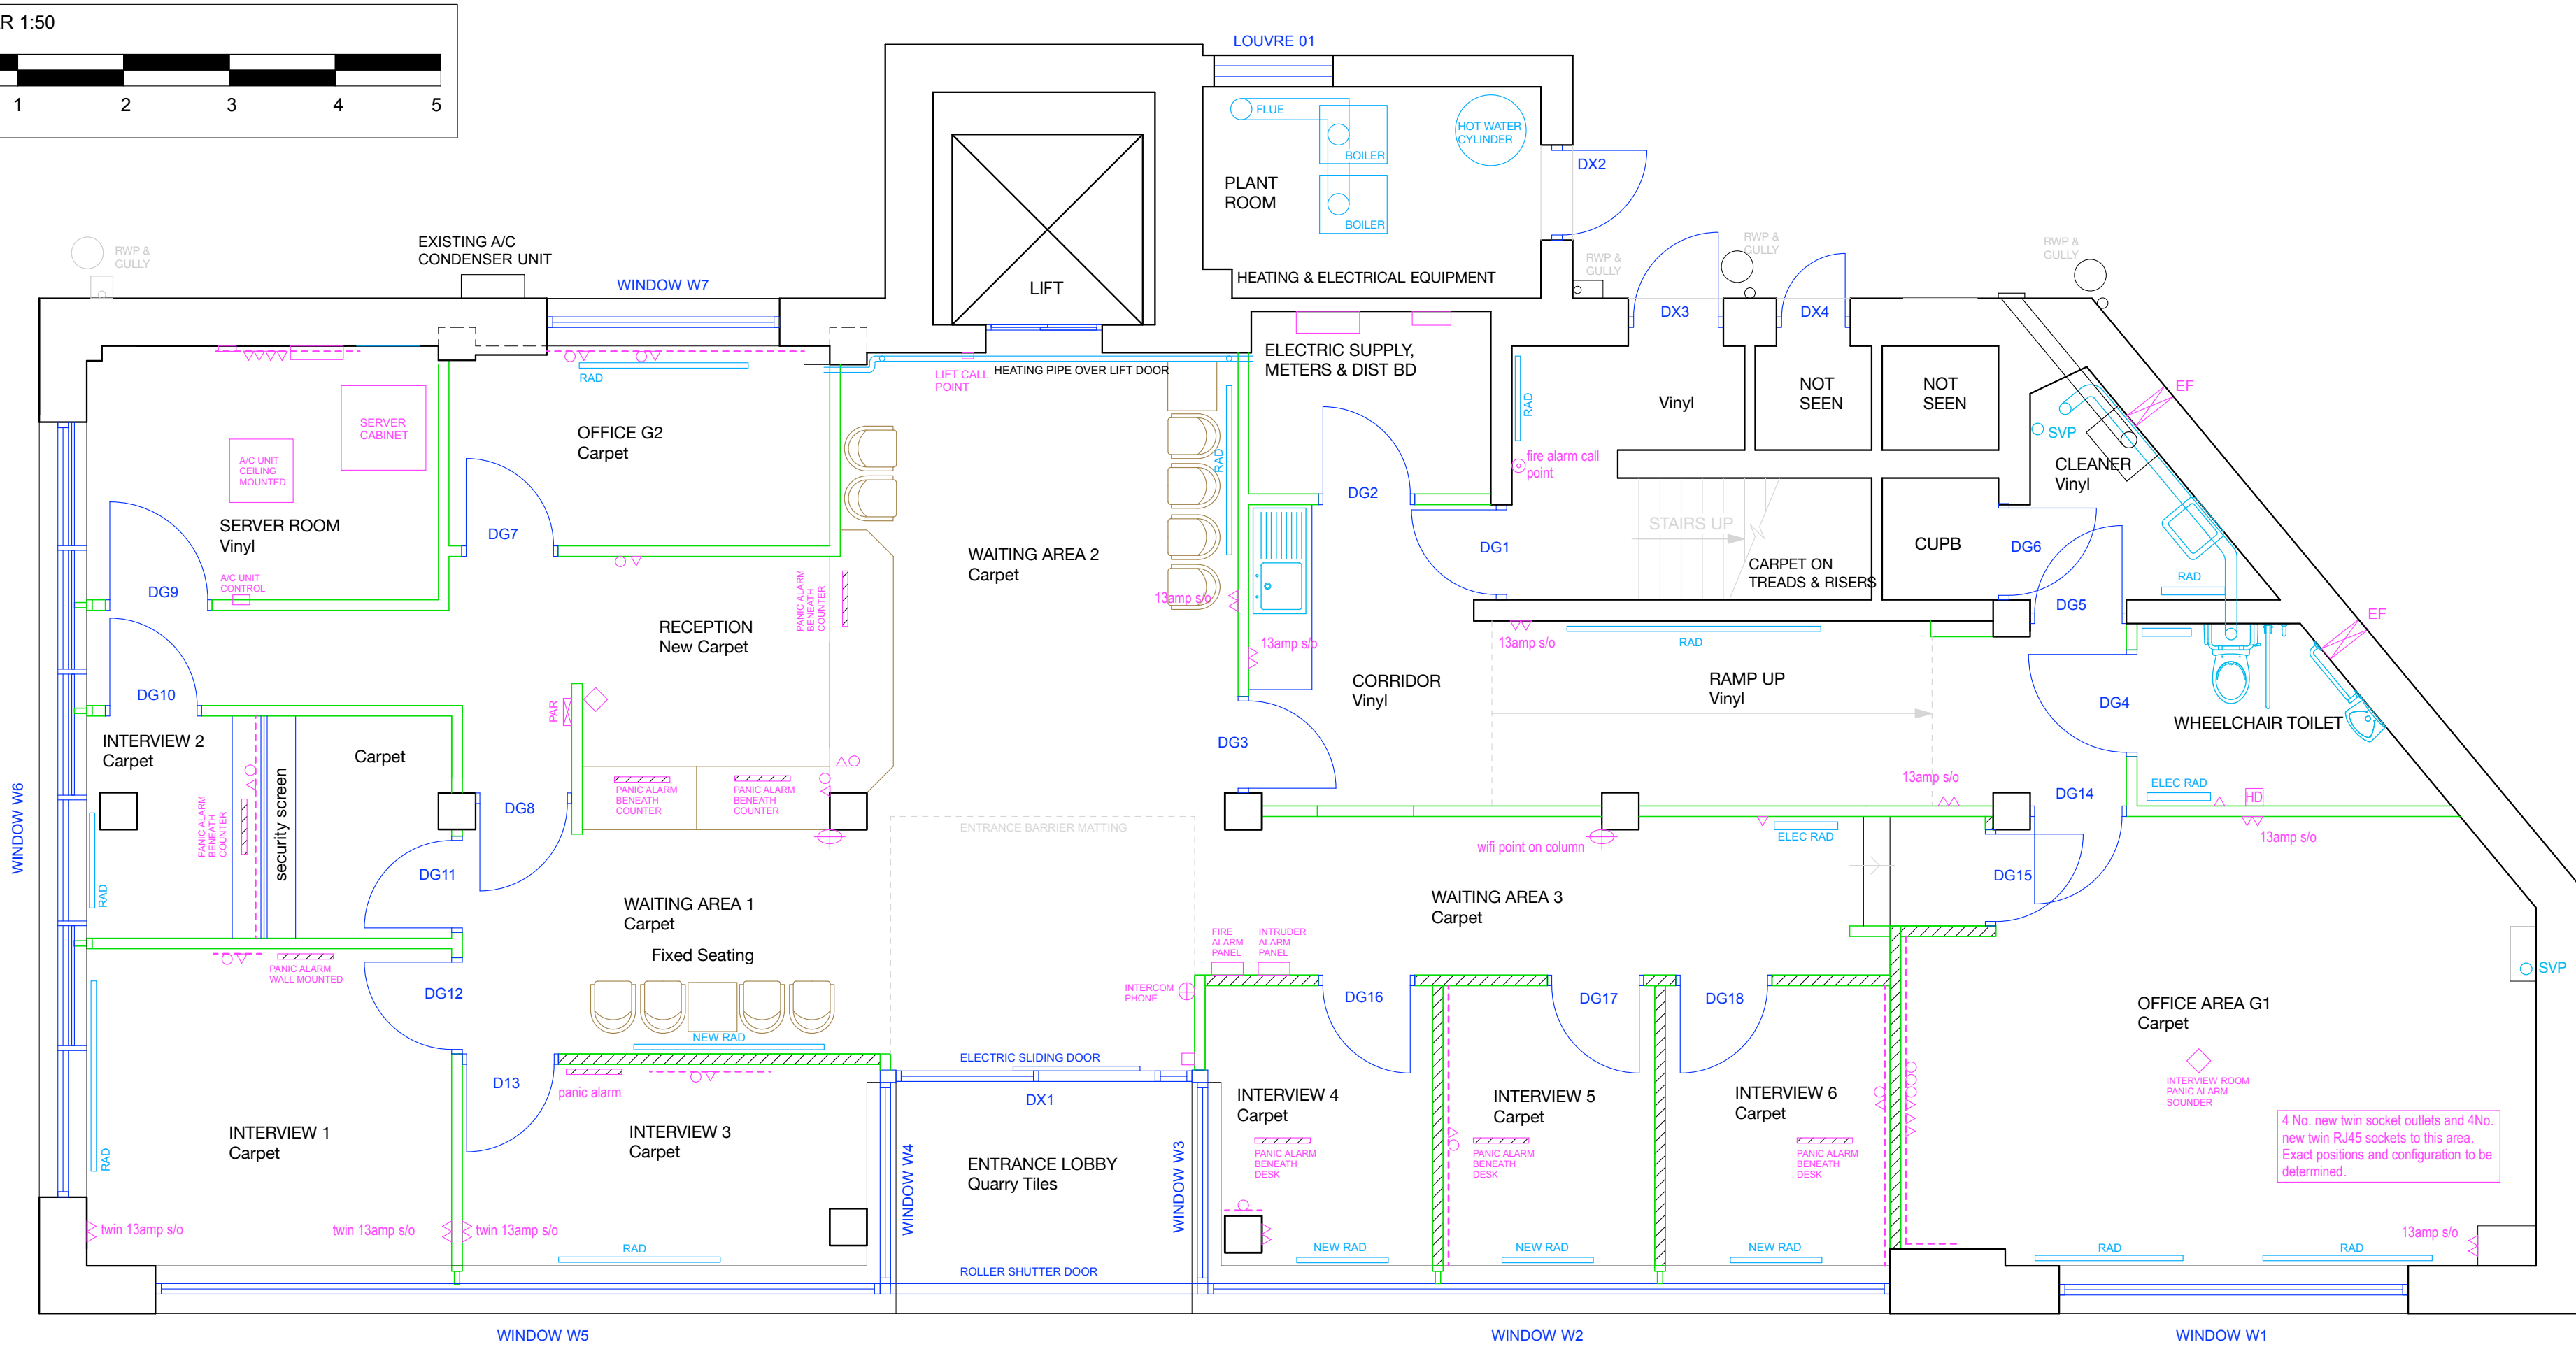


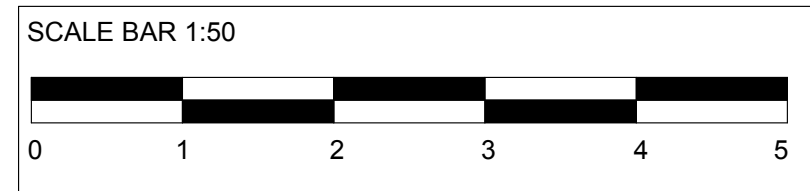

SURVEY : GROUND FLOOR

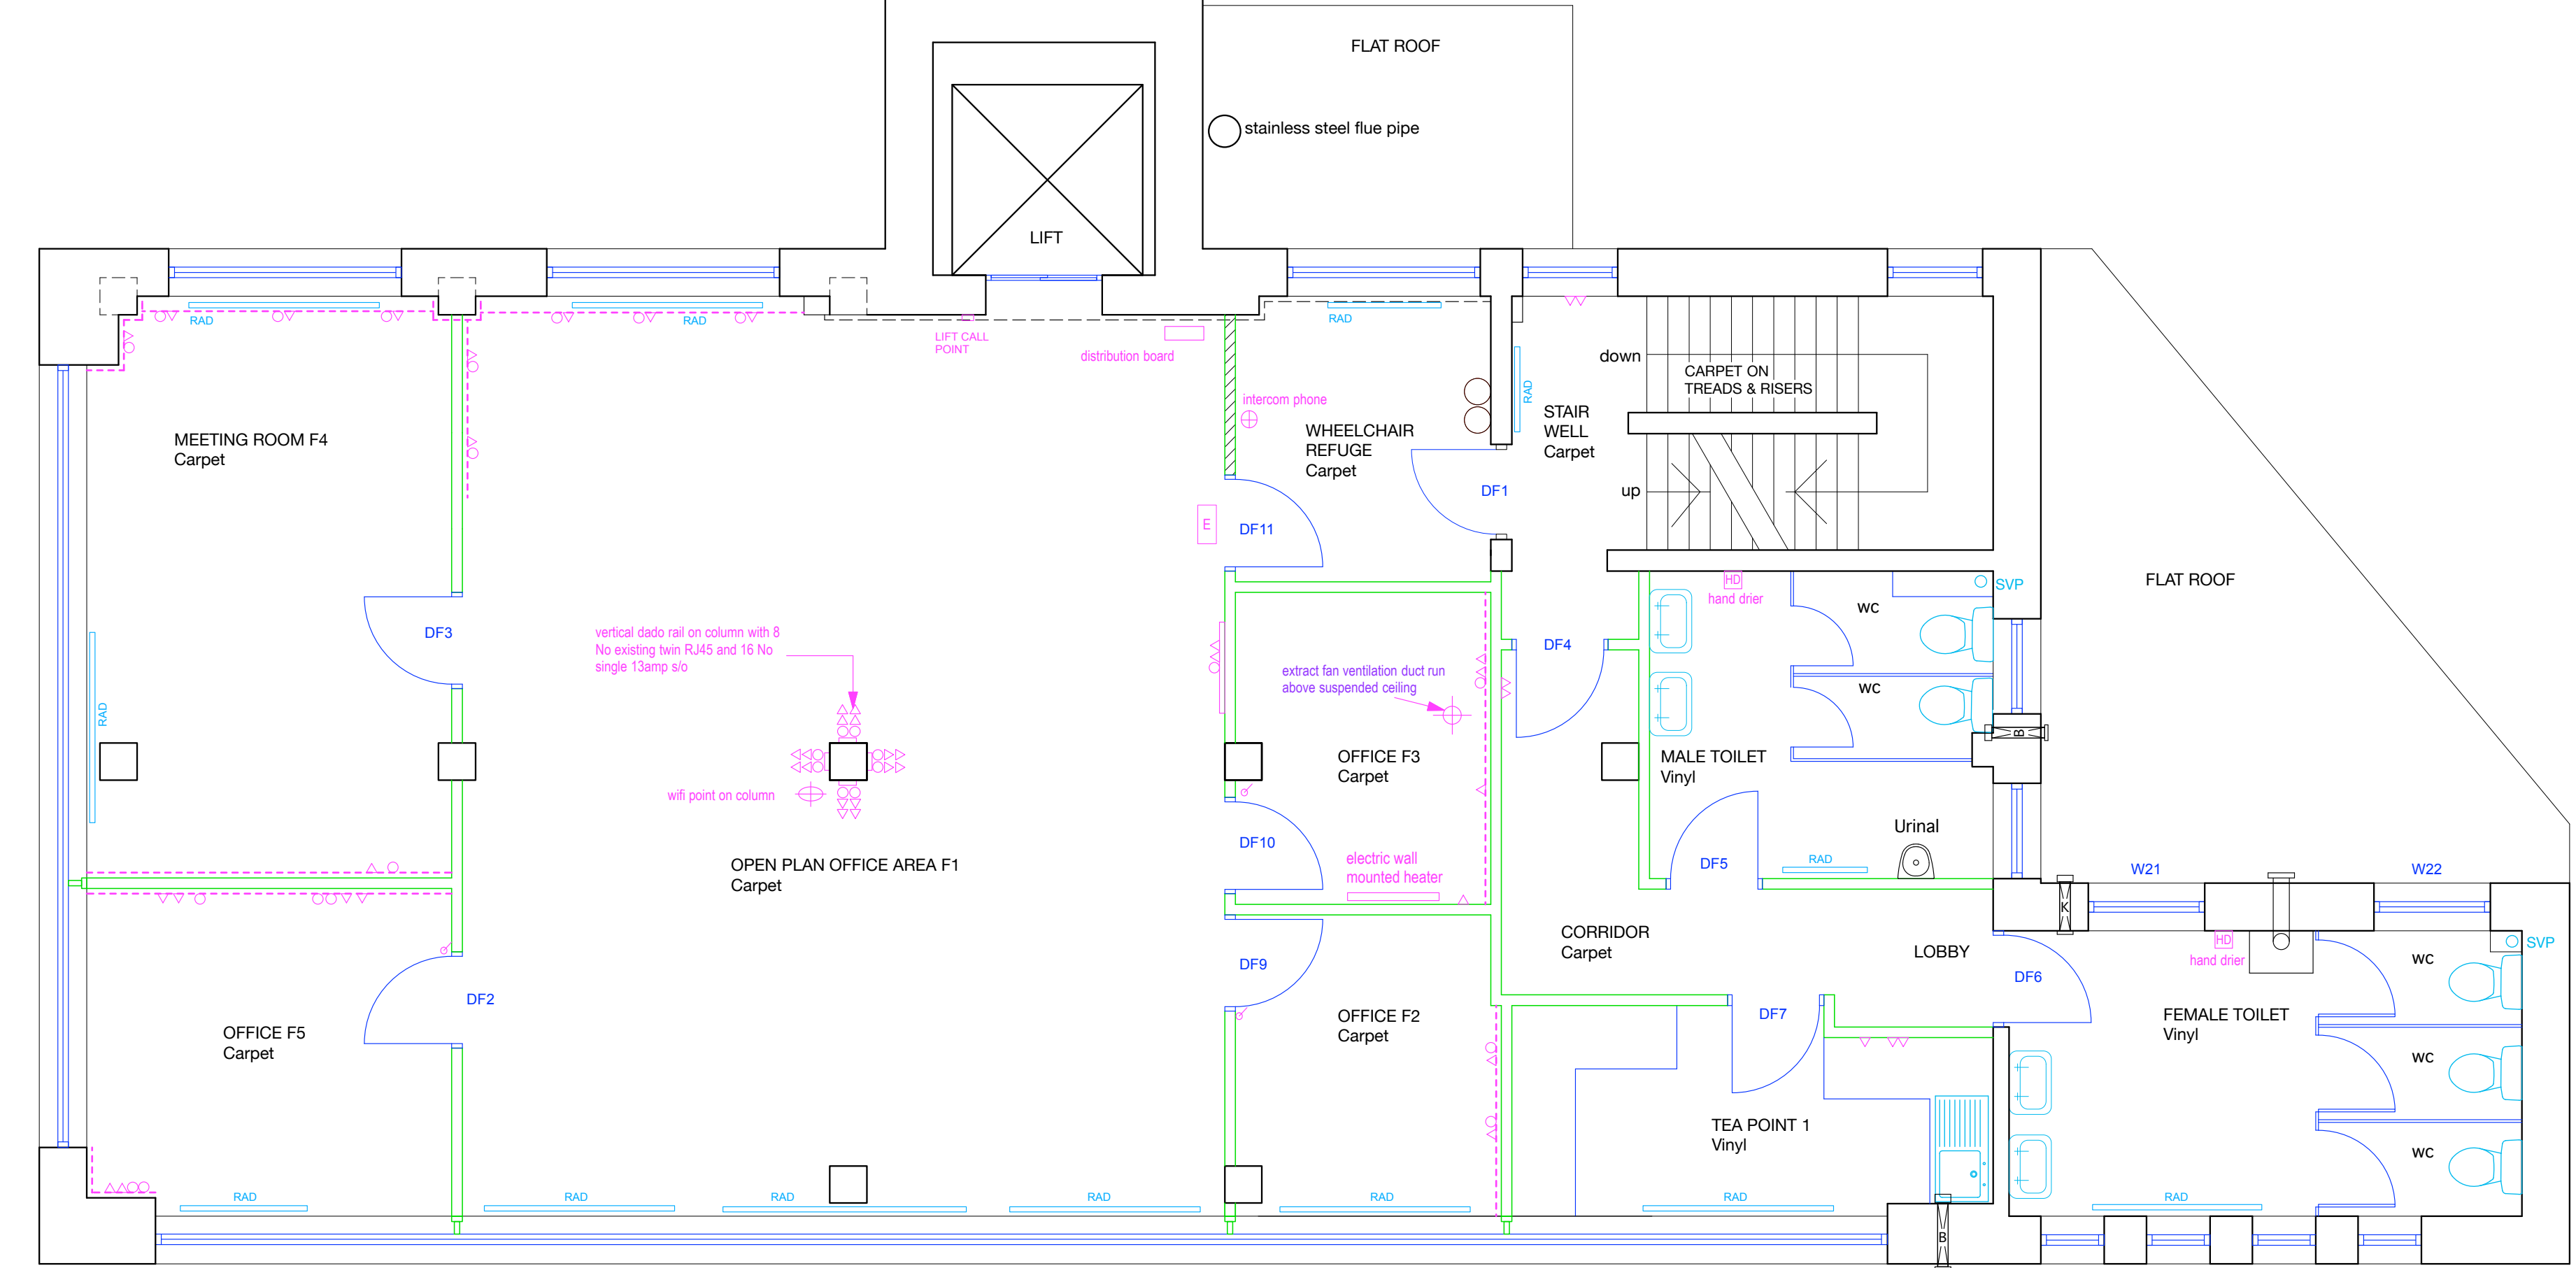


SURVEY : FIRST FLOOR

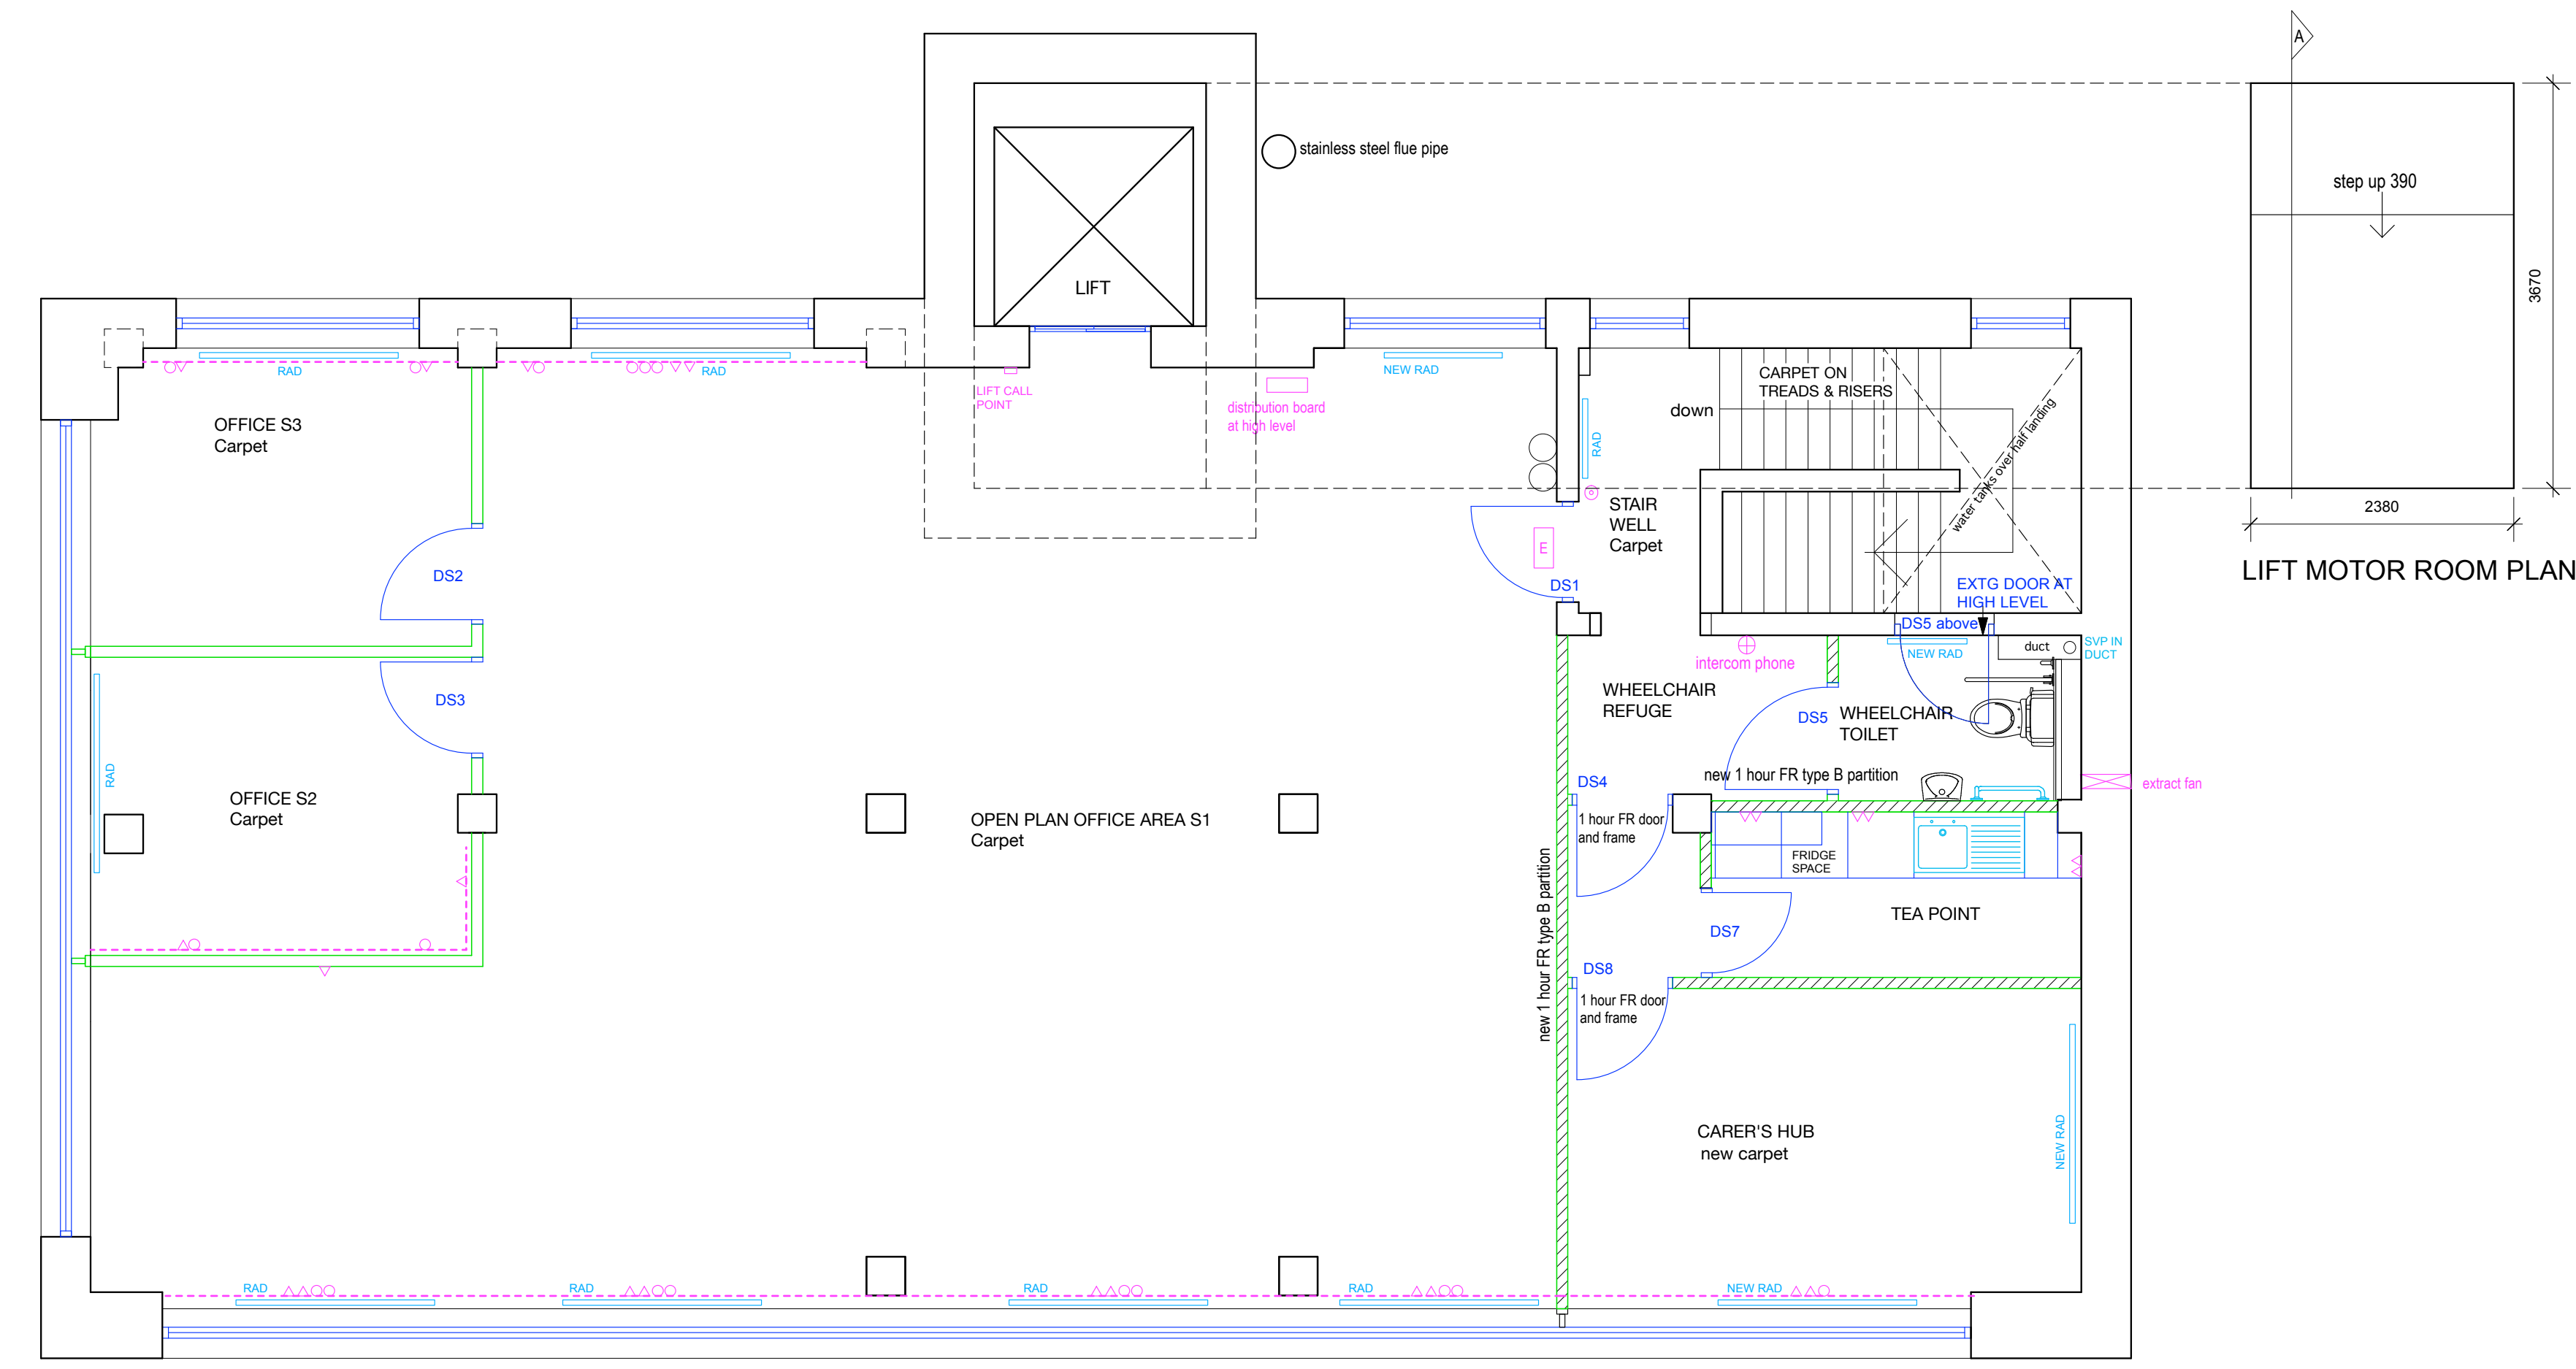

SURVEY : SECOND FLOOR

SURVEY : FLOOR PLANS
SCALE 1:50

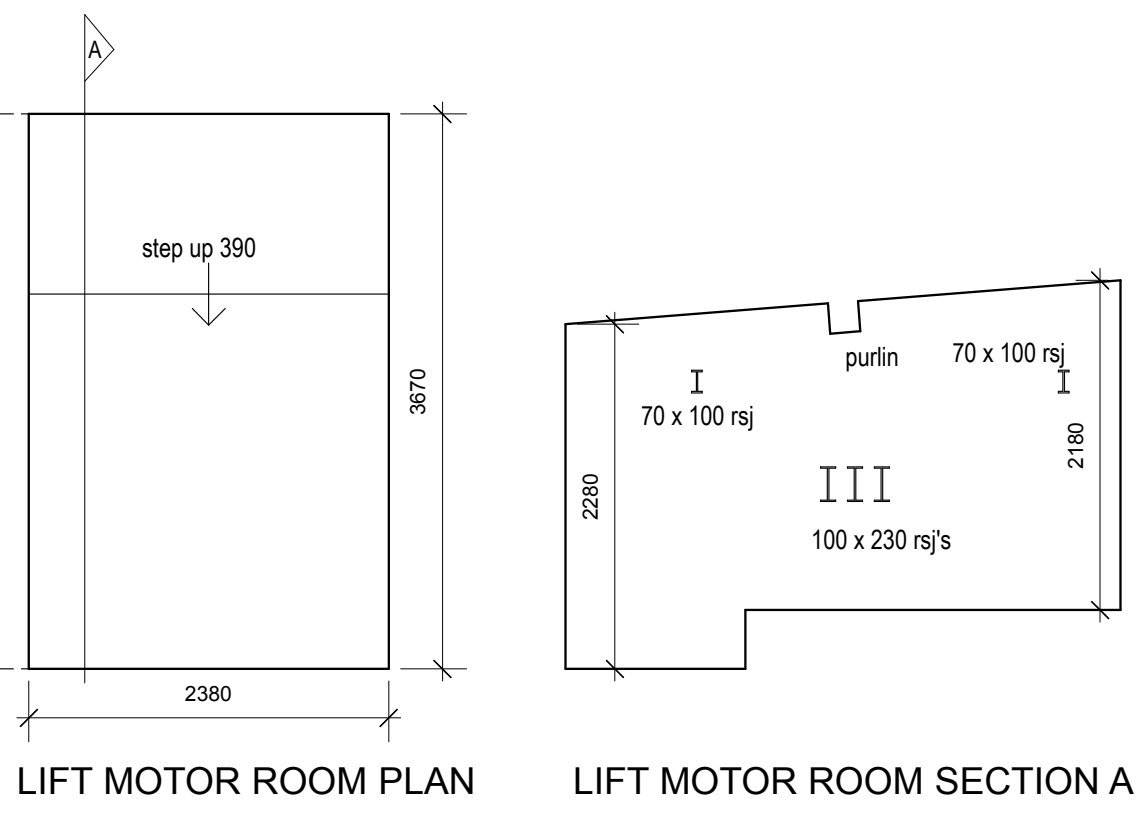

DRAWING STATUS
PLANNING DRAWING

This drawing, the works and concepts depicted are the copyright of ADJ Architects and may not be reproduced or made use of, either directly or indirectly, without express written consent.
Do not scale off this drawing.
All heights, levels, sizes and dimensions to be checked on site before any work is put to hand.

ADJ Architects
Hopkirk, Eastham, Tisbury, Wiltshire, Wiltshire, Wiltshire
andy@adjarchitects.co.uk phone: 077 969 32388

Client
Citizens Advice Merthyr Tydfil

Project
NEW AIR CONDITIONING UNITS

Drawing Title
SURVEY : GROUND, FIRST & SECOND FLOOR PLANS

CAD Ref 9071	Drawn ADJ	
Date June 21	Scale 1:50 @ A1	
Project No. 9071	Drawing No. 10	Revision -