



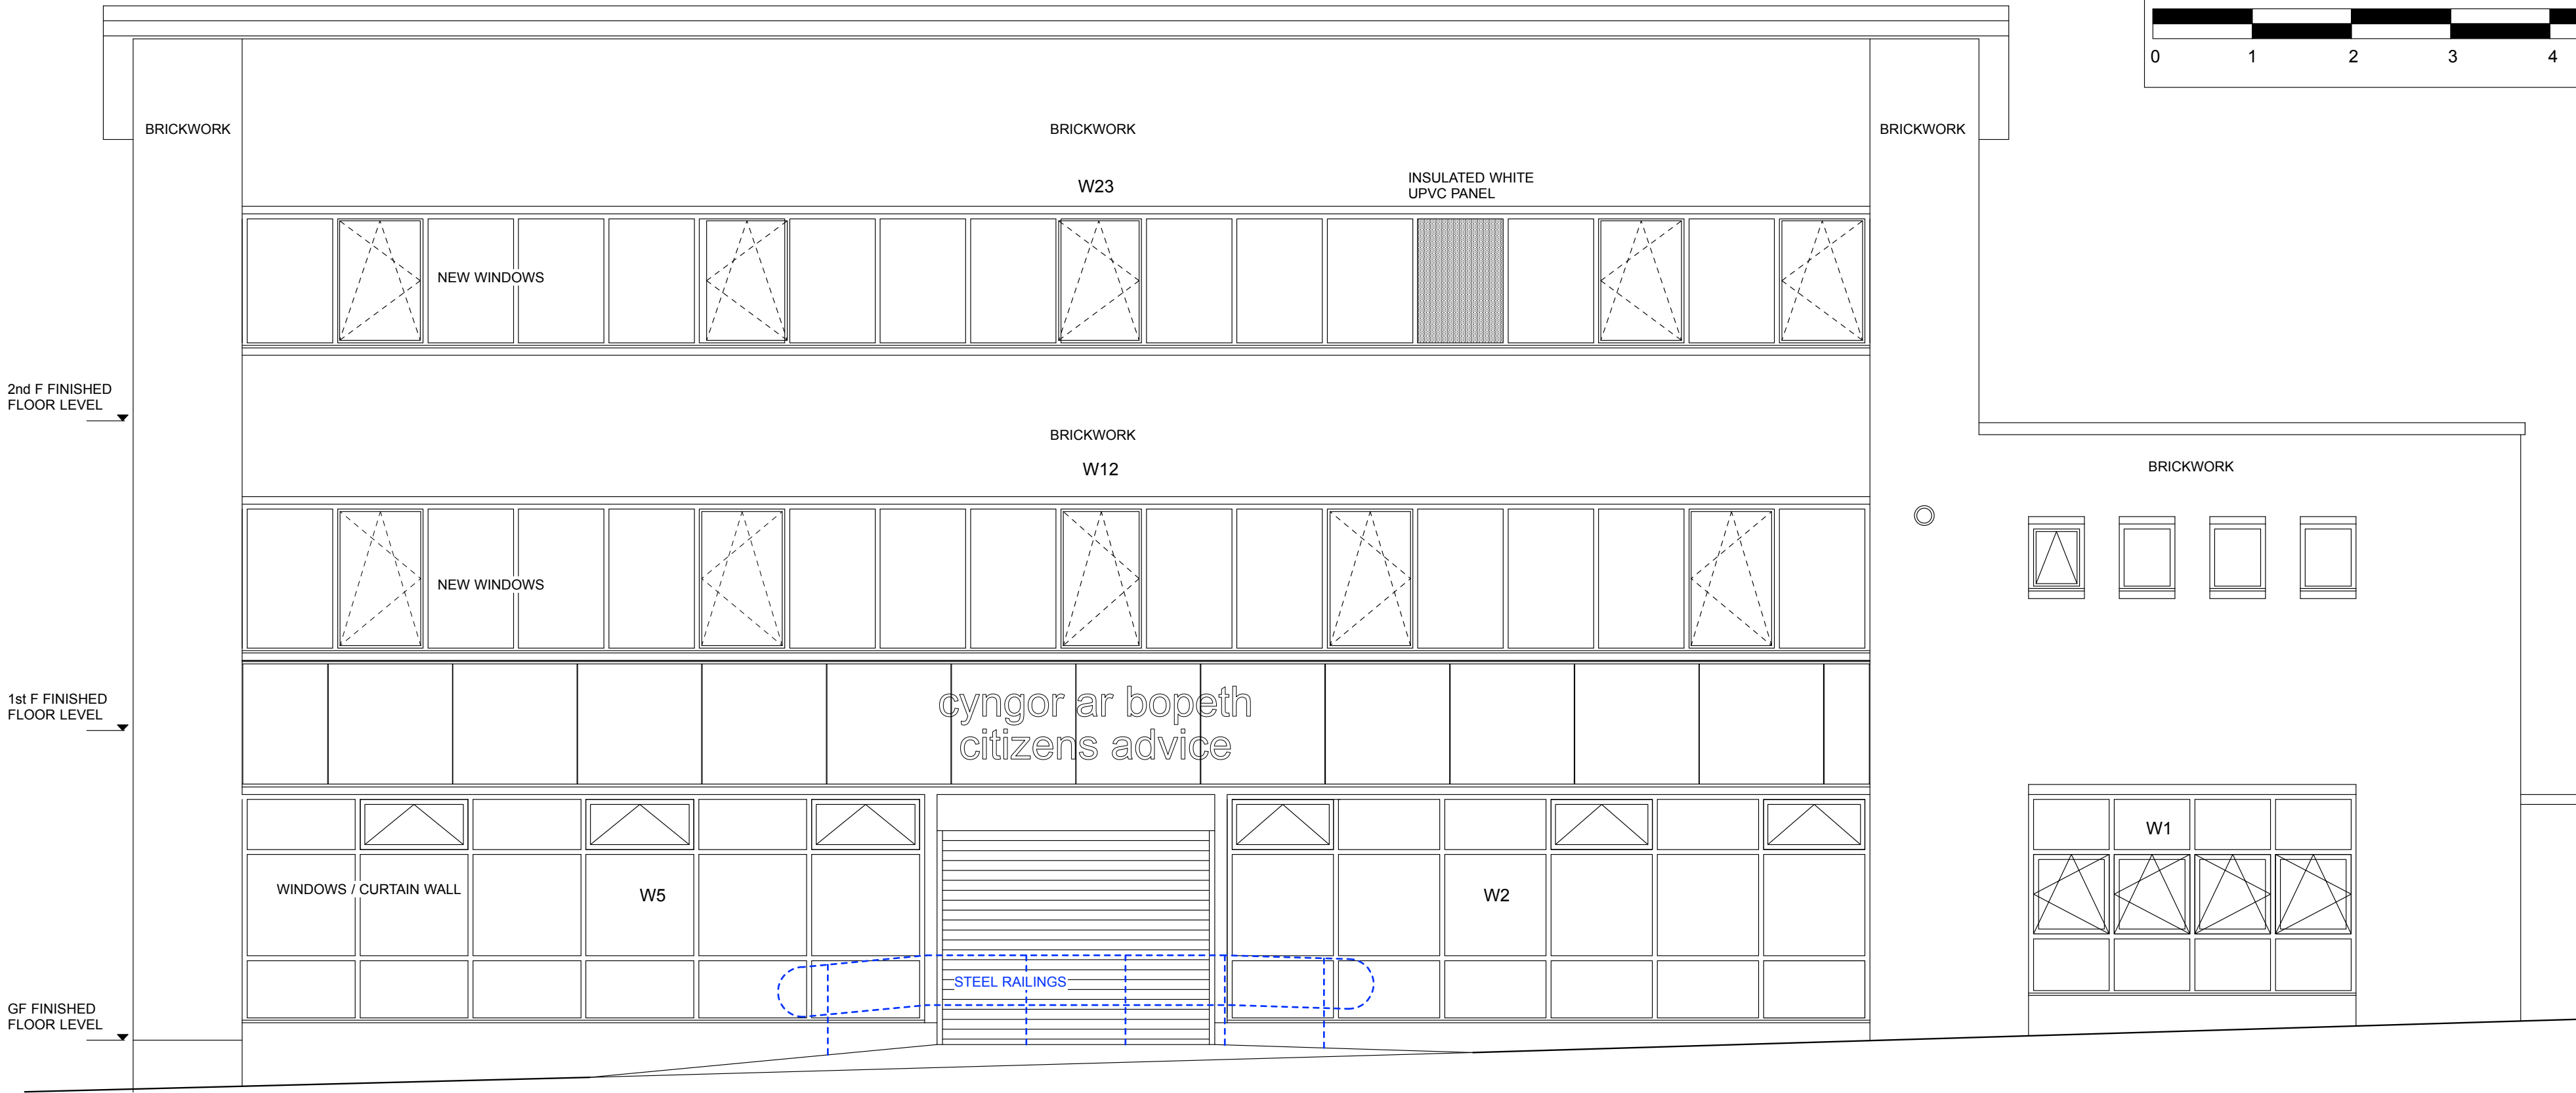


SURVEY : ELEVATION TO POST OFFICE LANE (EAST)

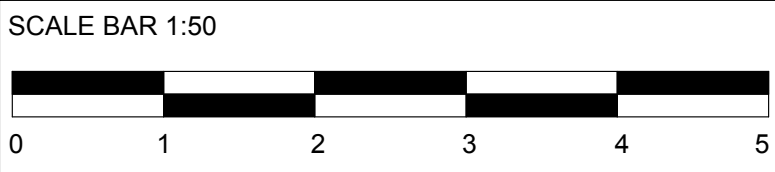

SURVEY : SOUTH ELEVATION

SURVEY : NORTH ELEVATION

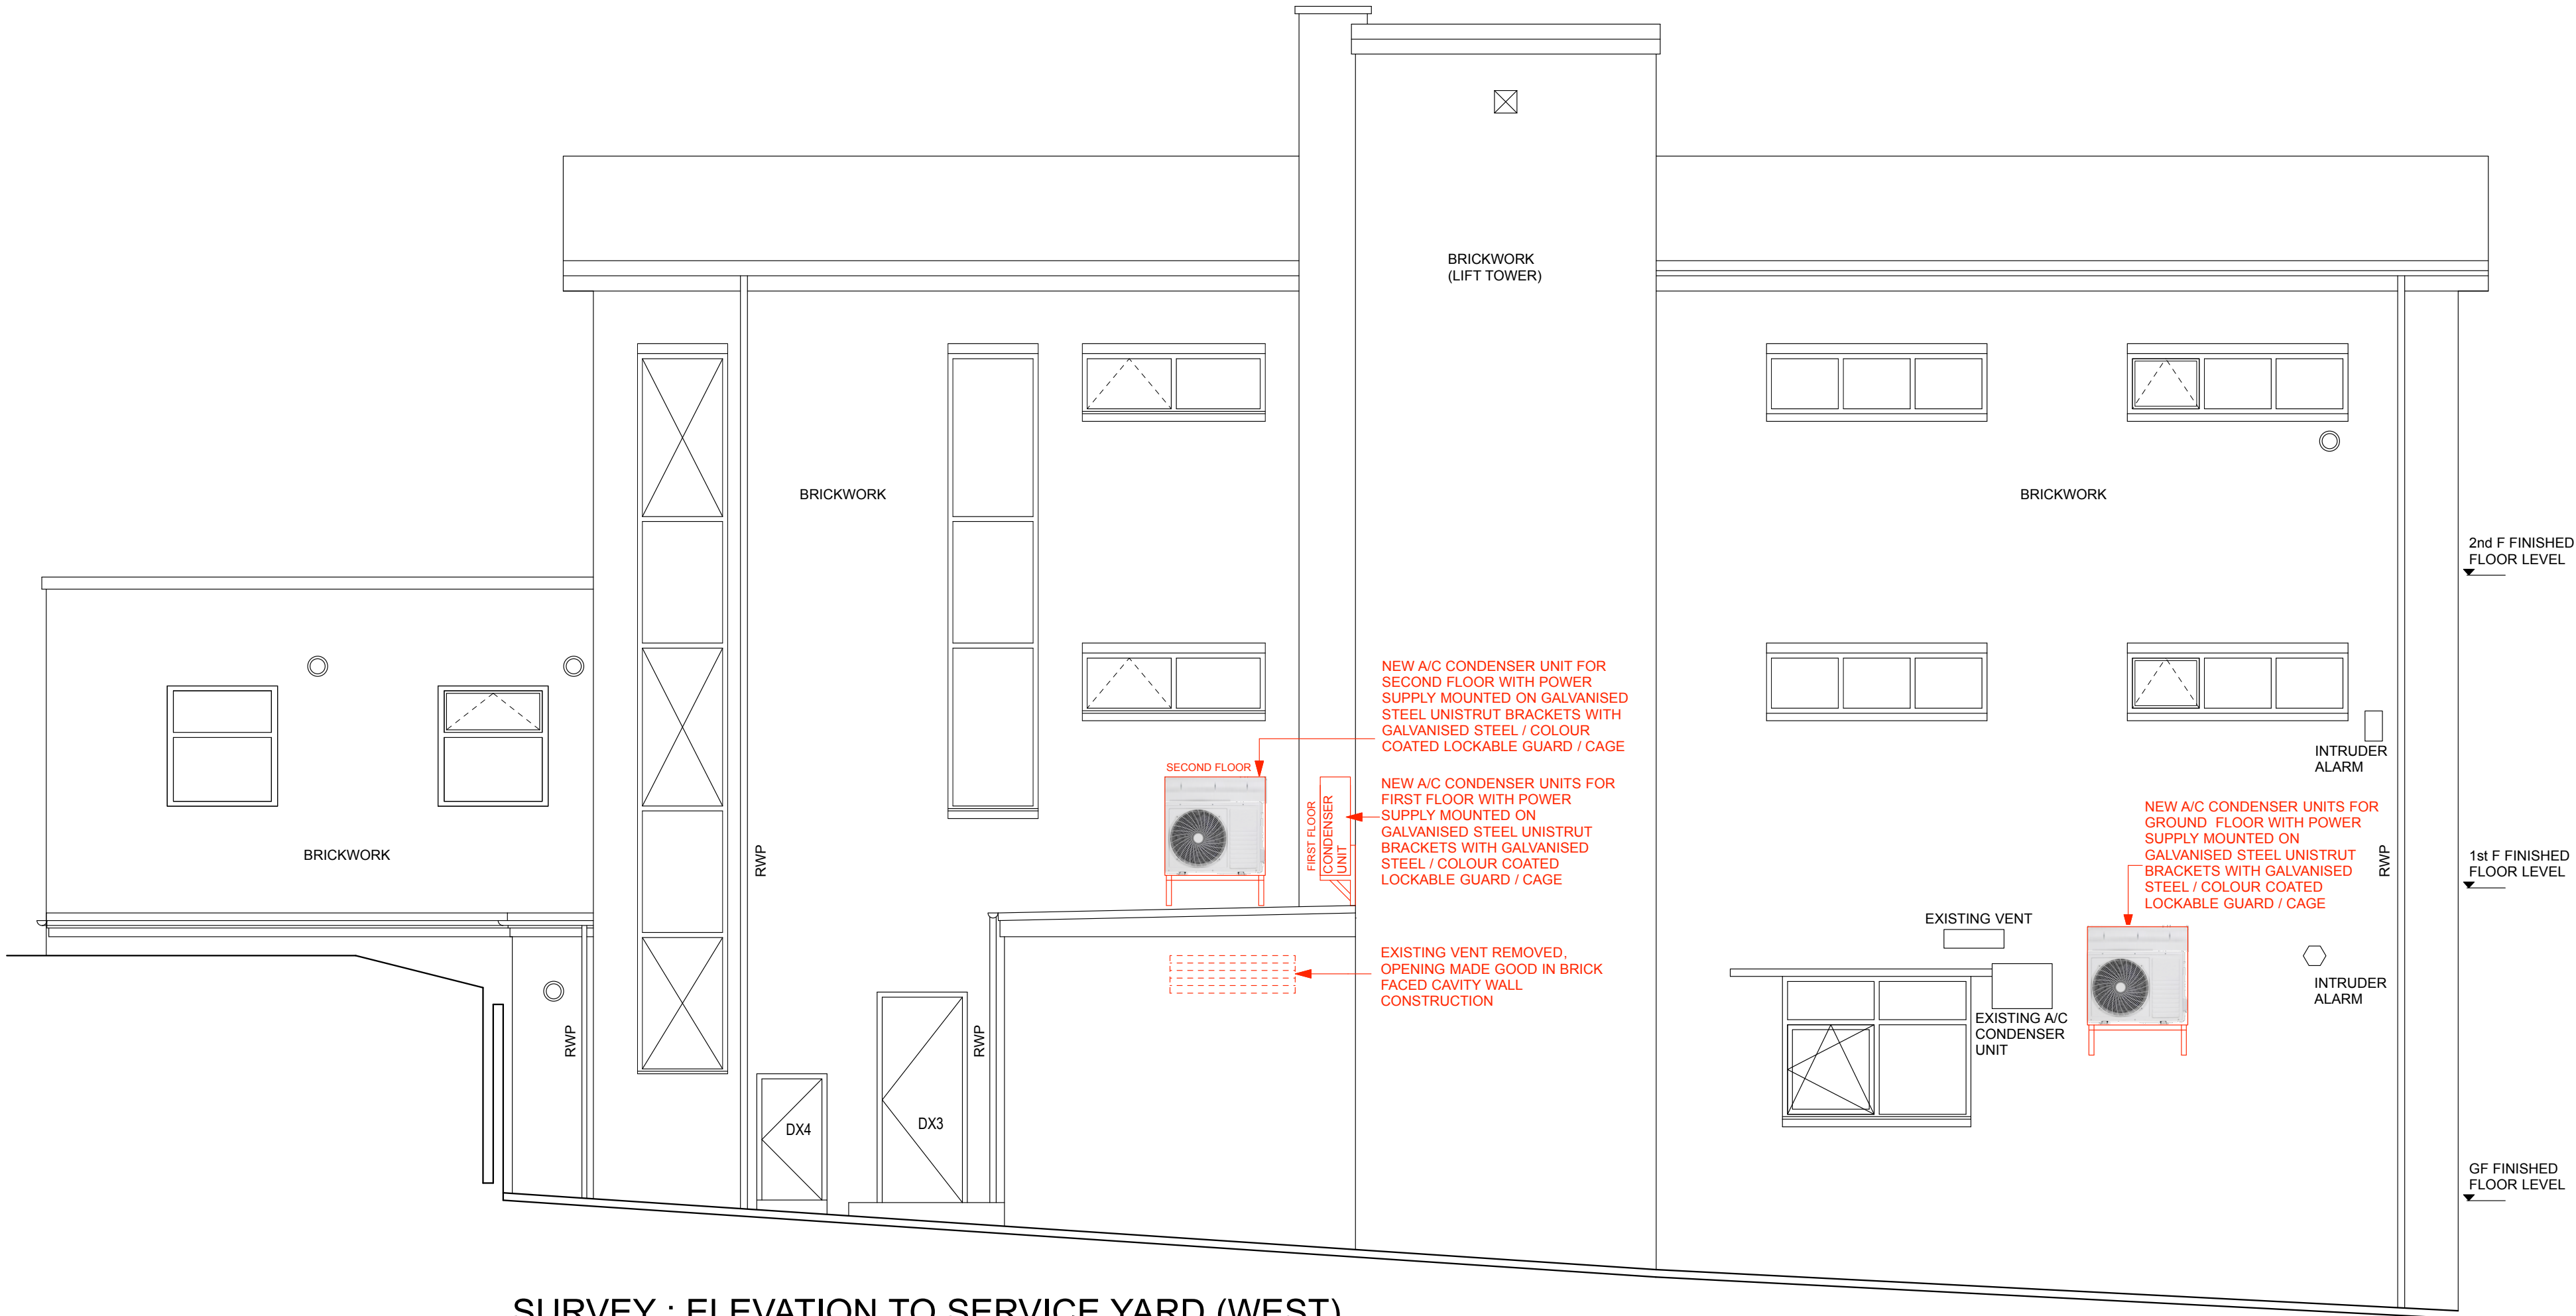

SURVEY : ELEVATION TO SERVICE YARD (WEST)

REVISIONS		
DRAWING STATUS		
PLANNING DRAWING		
This drawing, the works and concepts depicted are the copyright of ADJ Architects and may not be reproduced or made use of, either directly or indirectly, without express written consent.		
Do not scale off this drawing.		
All heights, levels, sizes and dimensions to be checked on site before any work is put to hand.		
ADJ Architects		
Hopedale, Eastham, Tenbury Wells, WROTSLEY		
andy@adjarchitects.co.uk phone : 077 969 32398		
Client		
Citizens Advice Merthyr Tydfil		
Project		
NEW AIR CONDITIONING UNITS		
Drawing Title		
PROPOSED : ELEVATIONS		
CAD Ref	Drawn	
9071	ADJ	
Date	Scale	
June 21	1:50 @ A1	
Project No.	Drawing No.	Revision
9071	12	-