


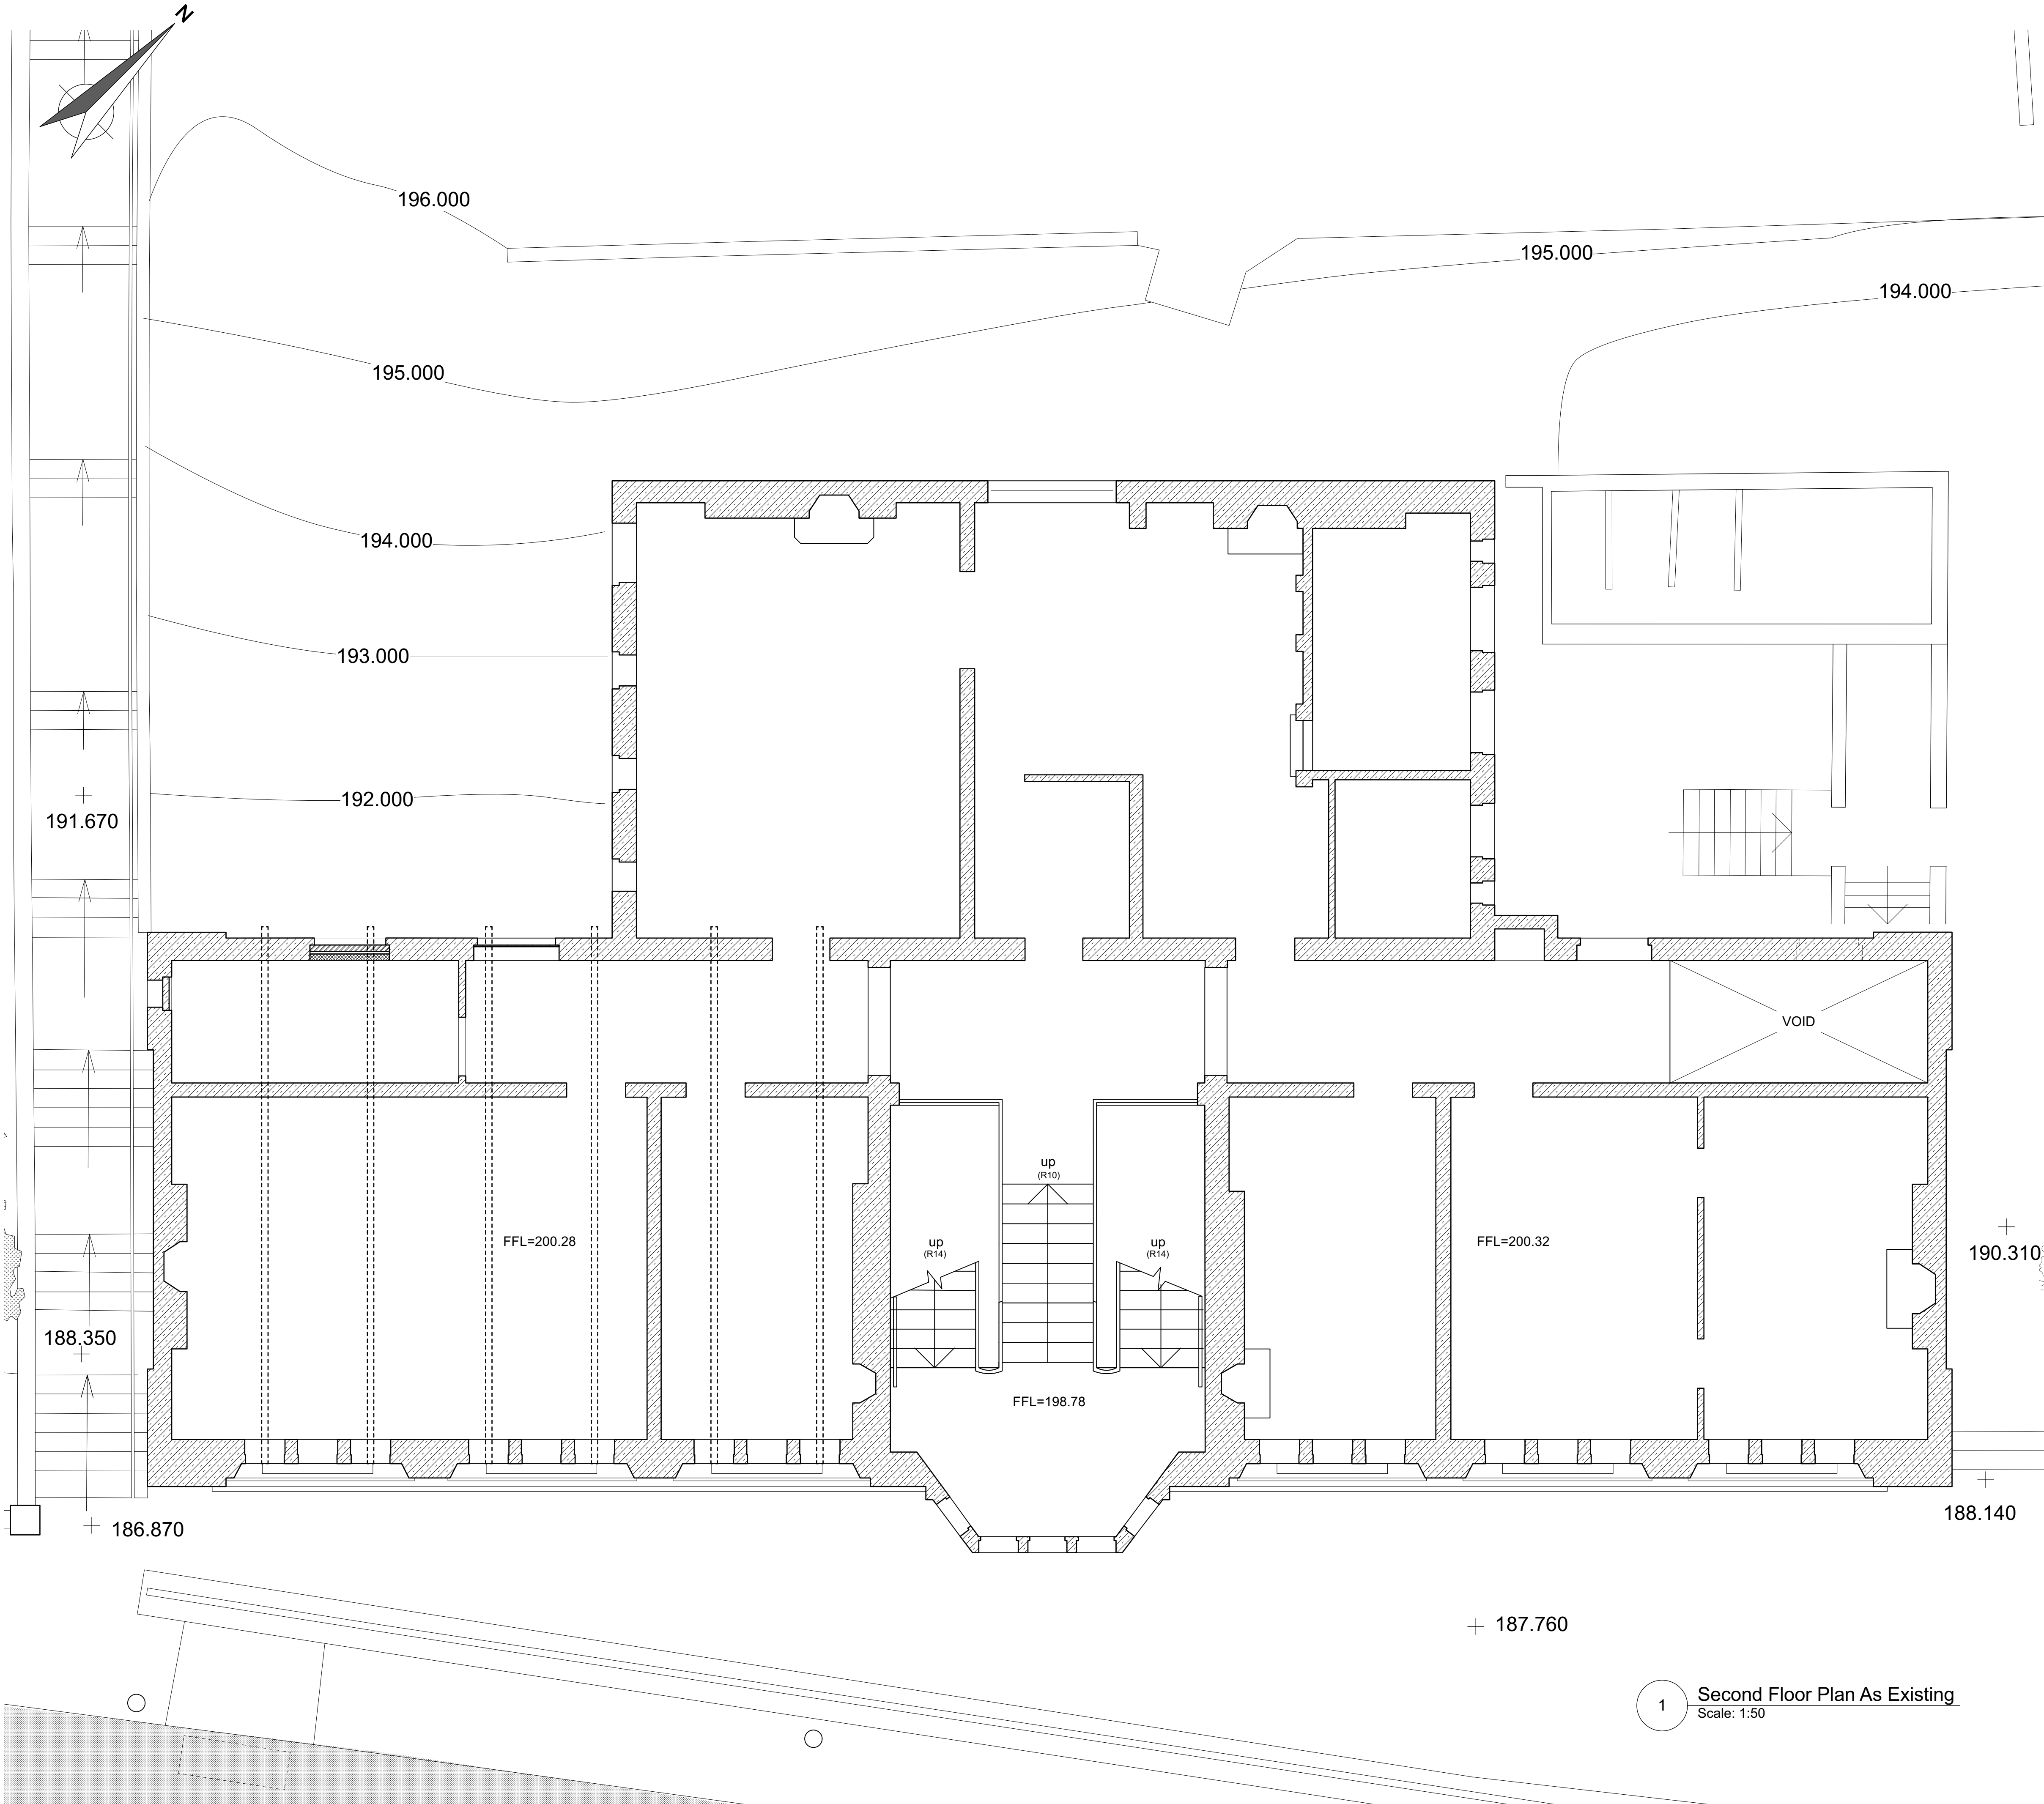

Responsibility is not accepted for errors made by others scaling from this drawing.

All construction information should be taken from figured dimensions only. Dimensions are in millimetres unless otherwise stated.

All dimensions and conditions are to be checked on site prior to preparing drawings or commencing any work.

Any variations or supplementary drawings are to be approved by The Architect.

1 Second Floor Plan As Existing
Scale: 1:50

CLIENT		Merthyr Tydfil CBC		 DAVIES SUTTON ARCHITECTS	
PROJECT		YMCA, Merthyr, Temporary Roof			
DRAWING TITLE		SF PLAN			
DRAWN/CHECKED		AA			
SCALE		1:50 @ A1, 1:100 @ A3		DATE	11/11/2022
DRAWING NO.		3510		REV.	EX 024

DO NOT SCALE FOR CONSTRUCTION PURPOSES • ALL DIMENSIONS TO BE CHECKED ON SITE • NOTIFY ARCHITECT OF ALL DISCREPANCIES • THIS DRAWING IS COPYRIGHT