
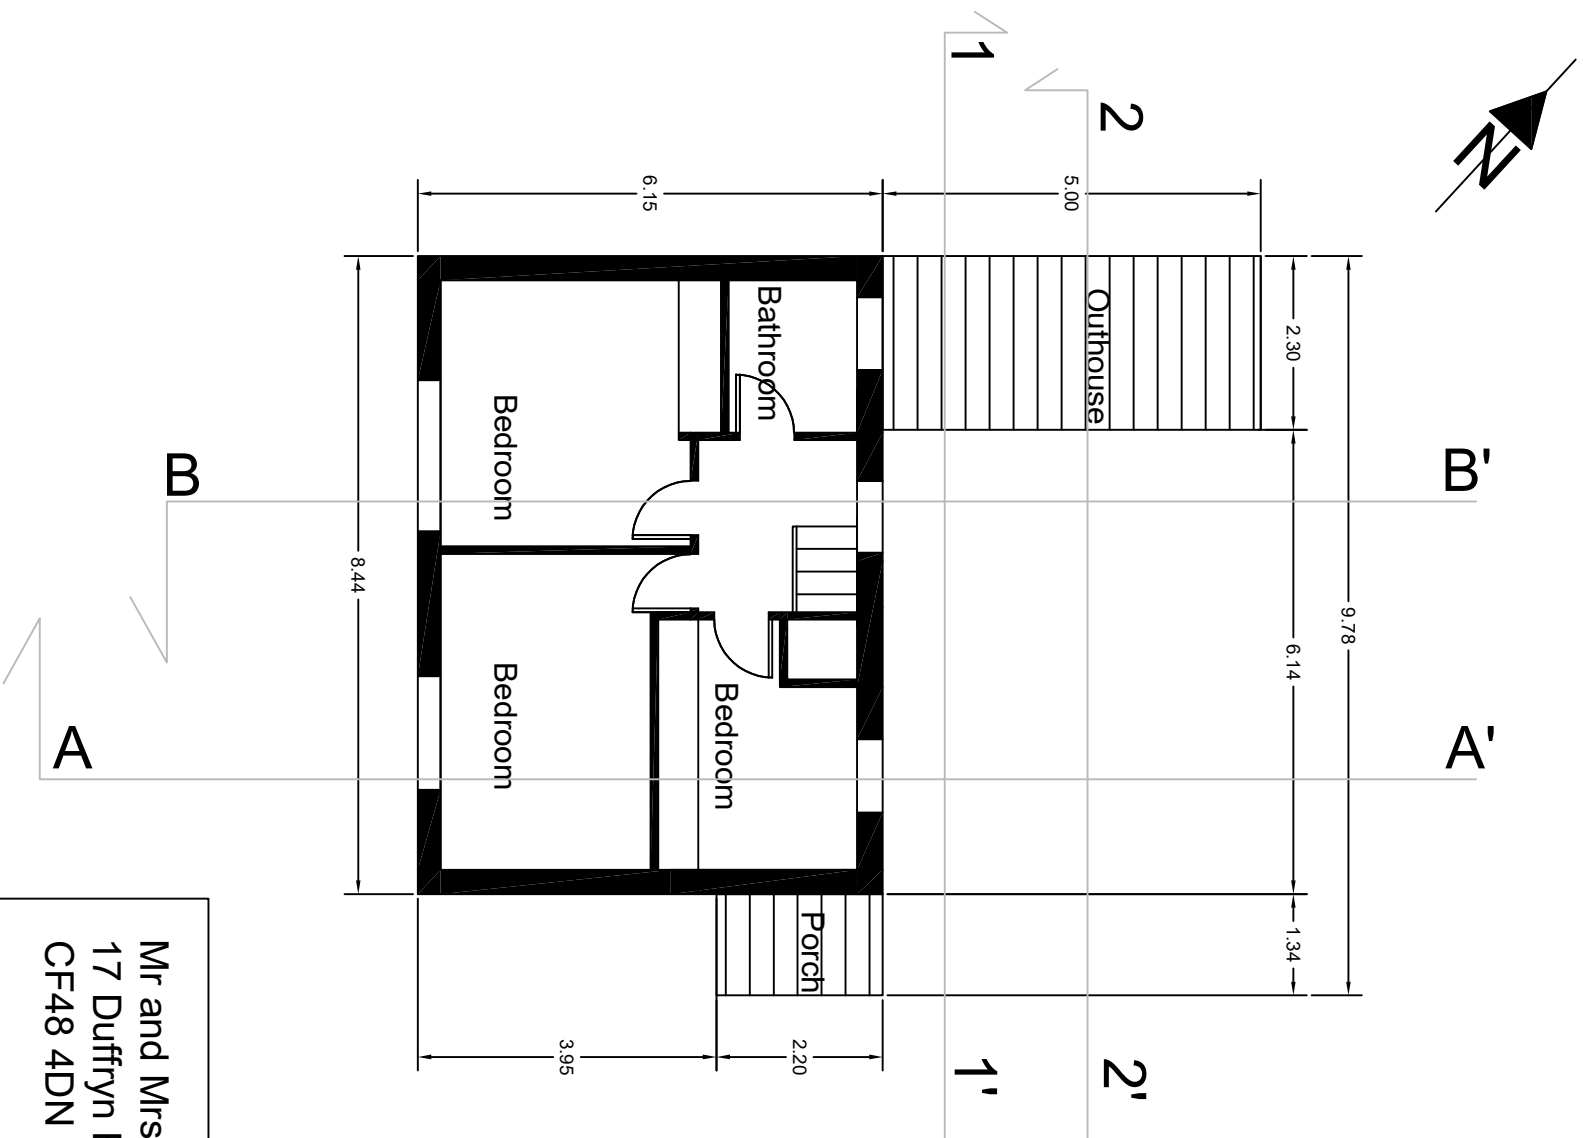


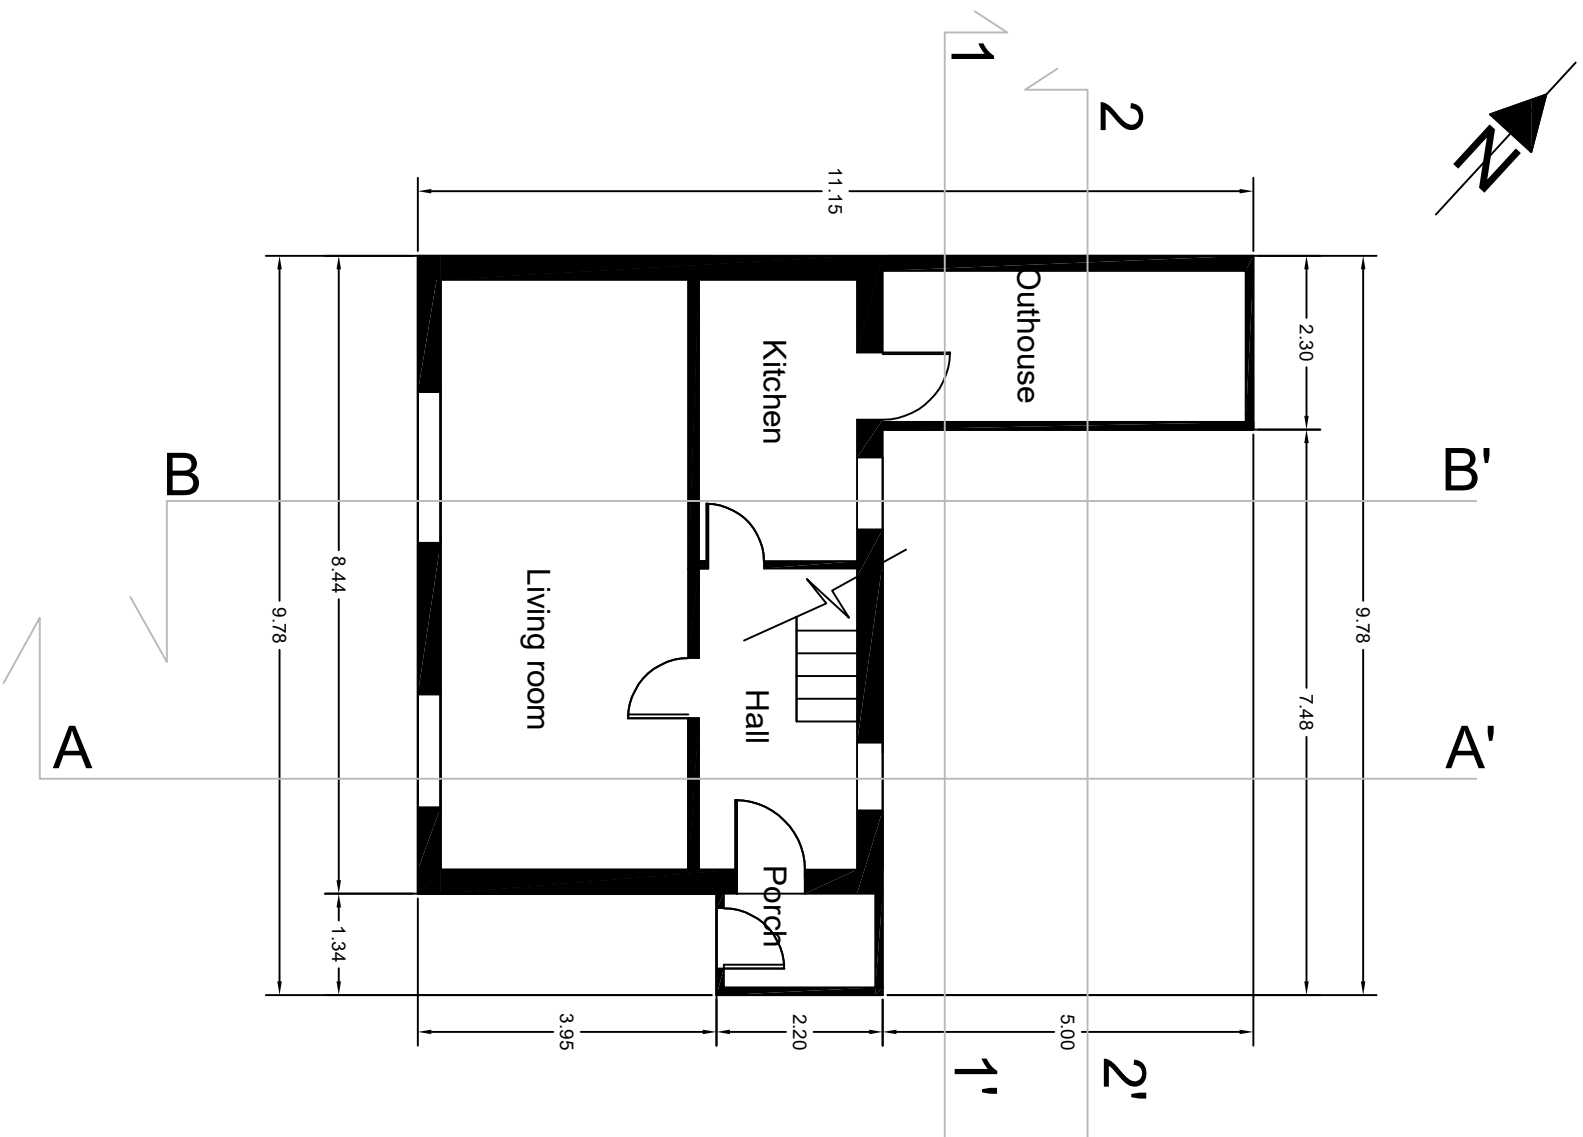

Mr and Mrs Reddy house
17 Duffryn Fawr
CF48 4DN

Floor plans July 2020
Existing
Scale 1:100